



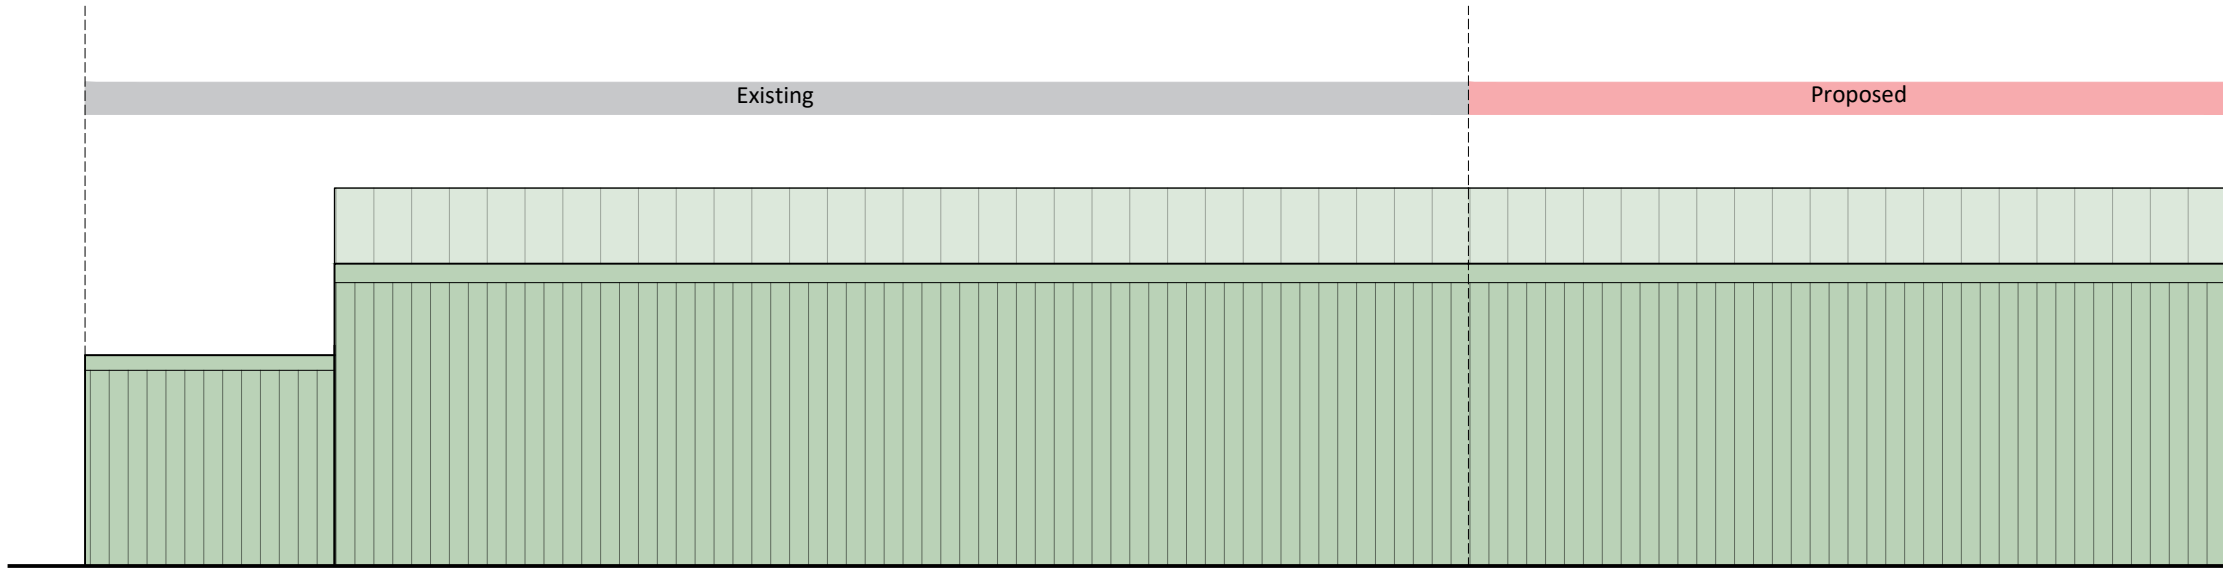


NORTH ELEVATION

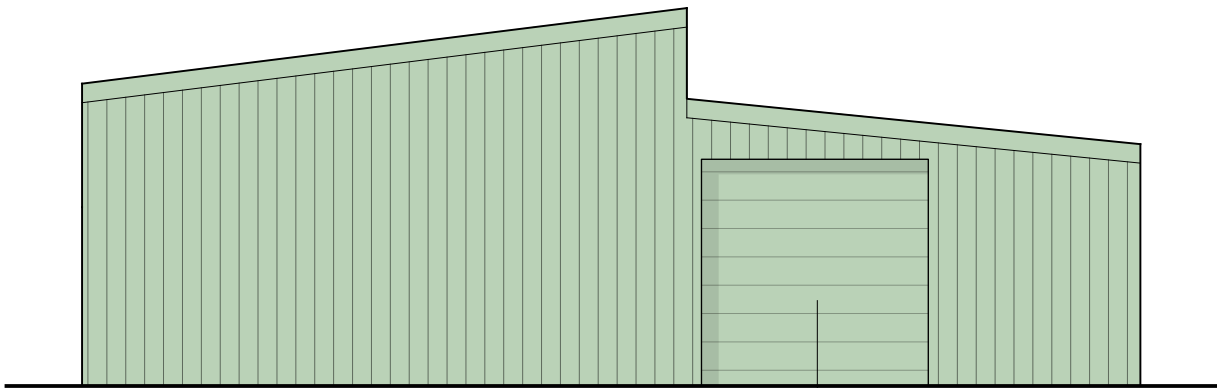


WEST ELEVATION


Roller shutter door

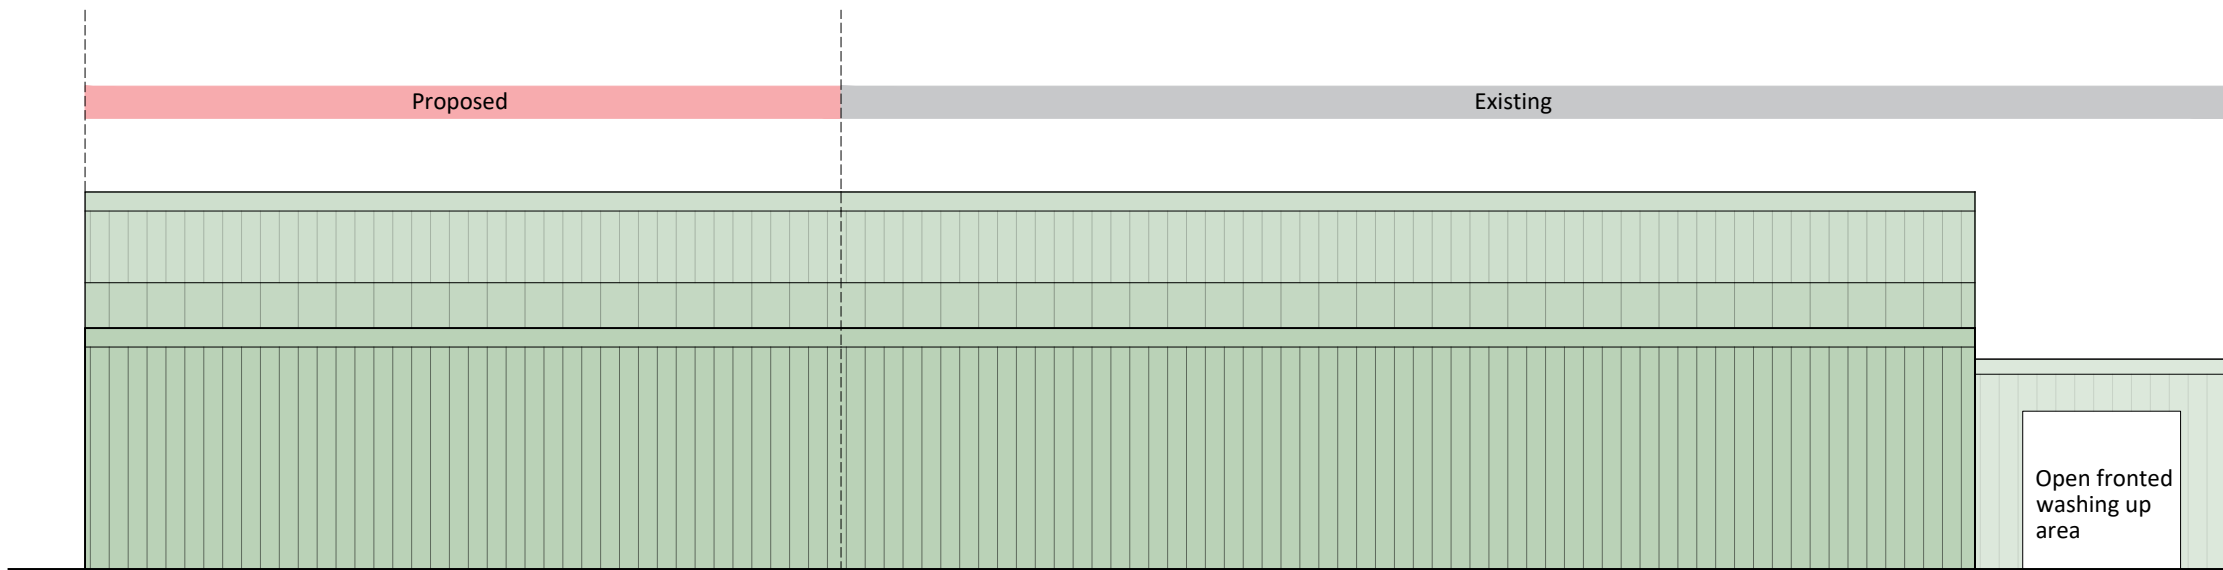

SOUTH ELEVATION

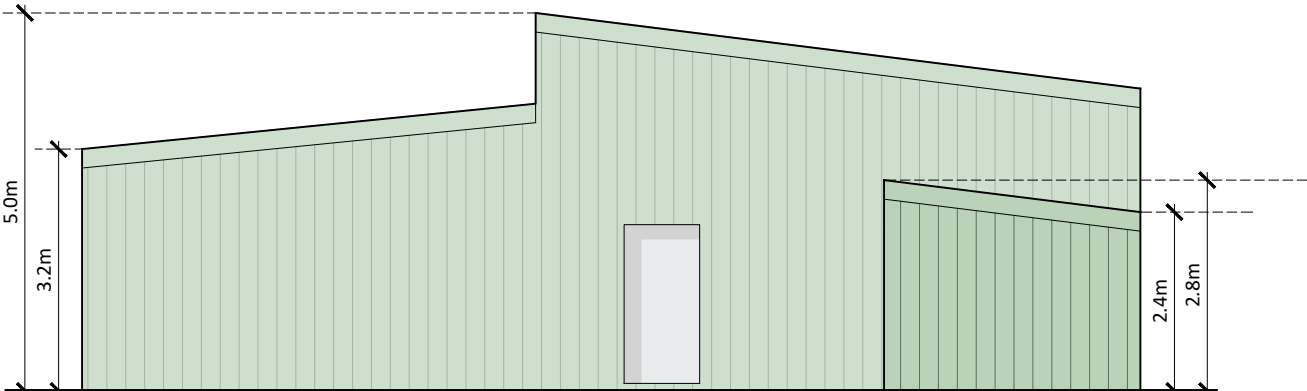

EAST ELEVATION

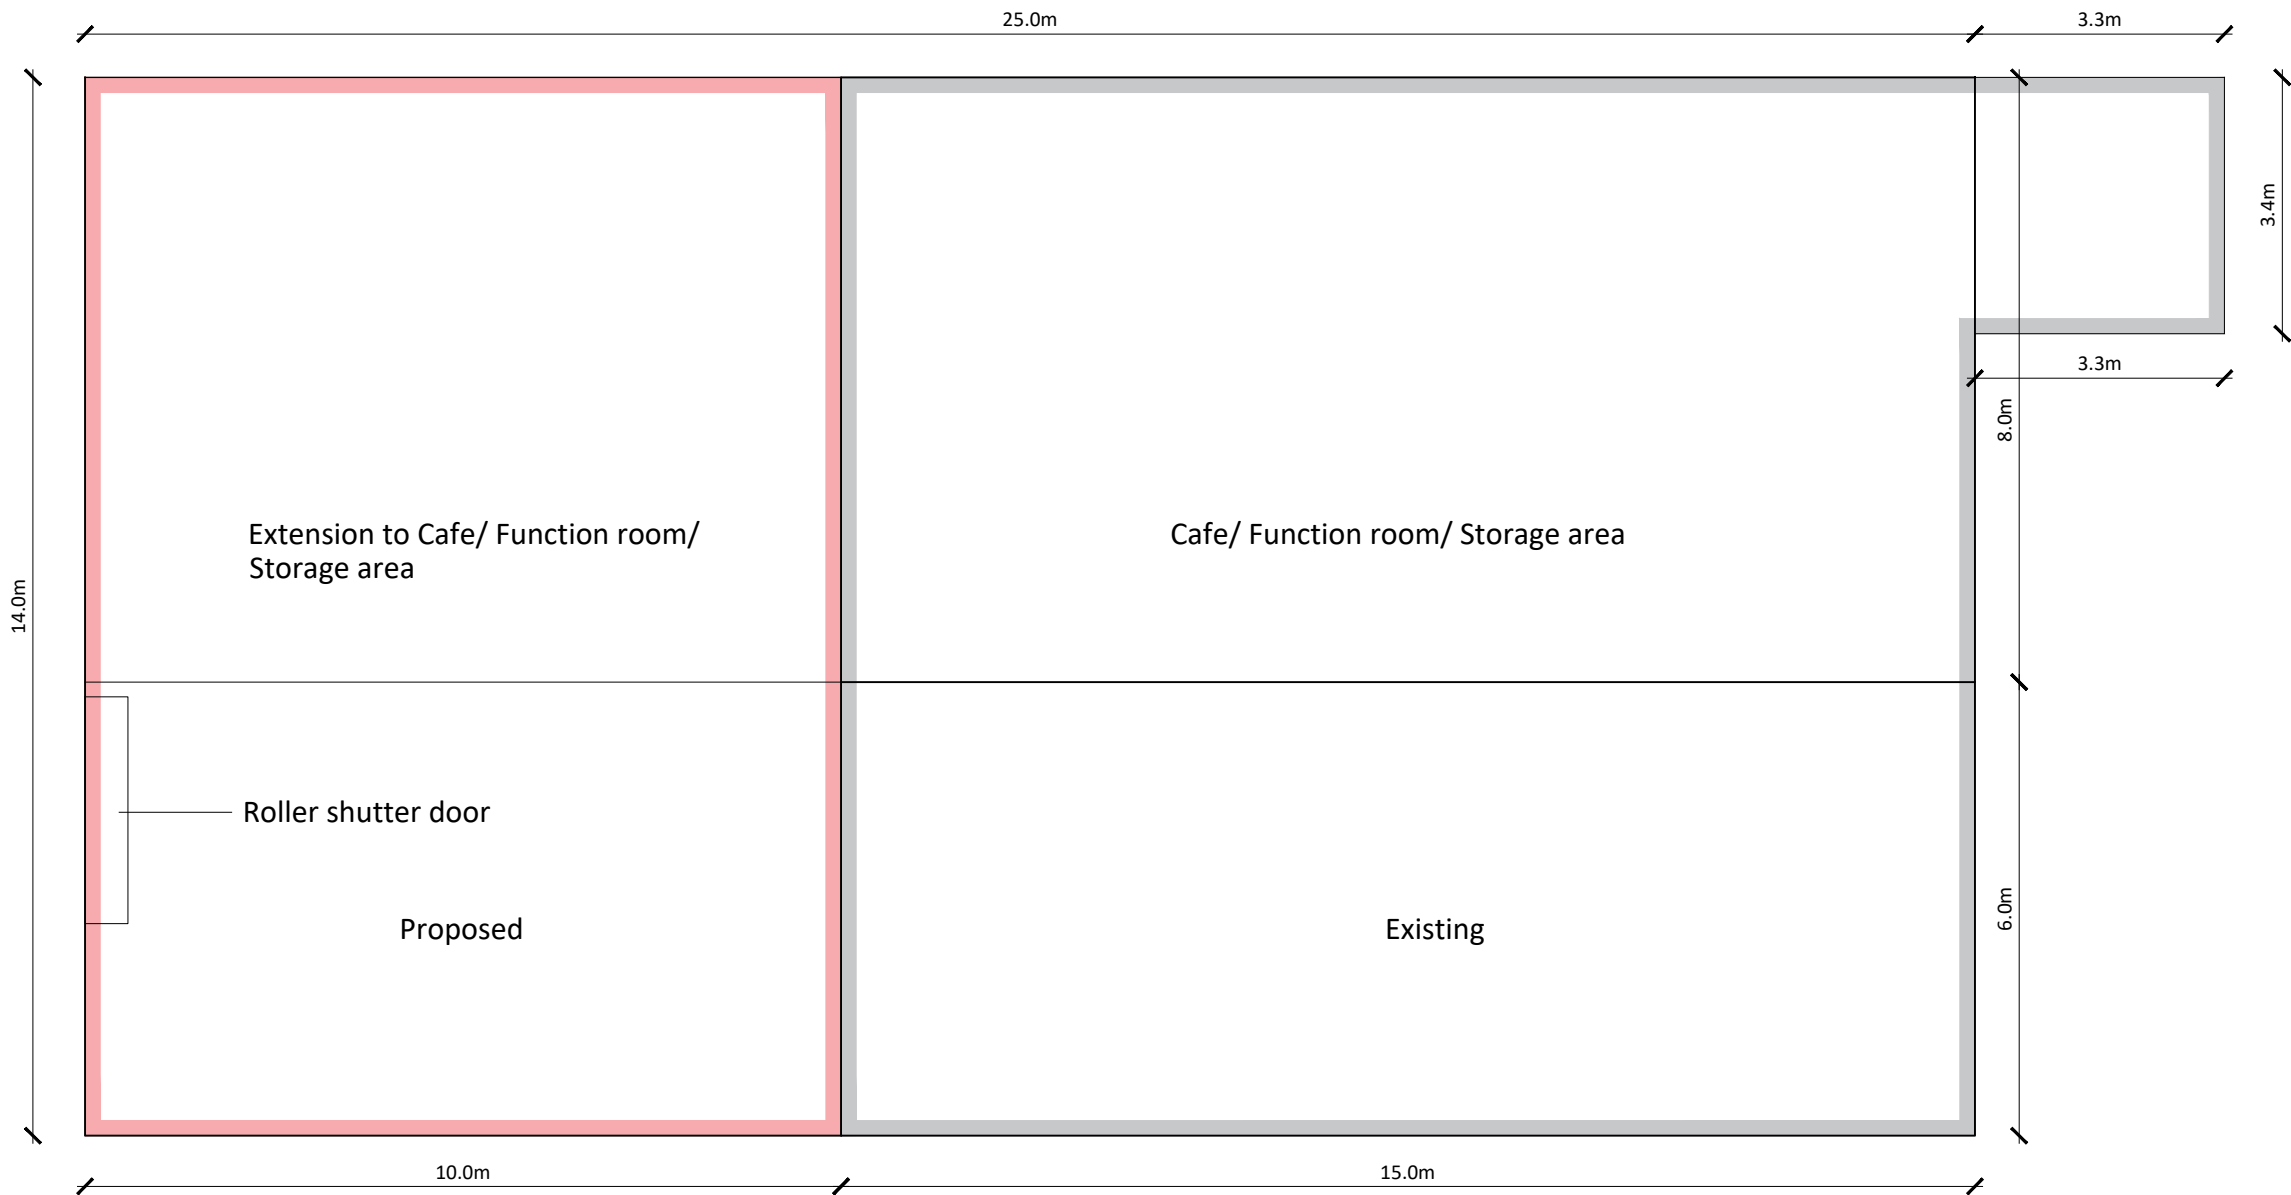

Notes

Copyright
© Robert Doughty Consultancy Limited.
All rights described in the Copyright, Designs and Patents Act 1988 have been asserted.

Dimensions
All dimensions shown are for the purposes of obtaining the relevant planning permission only.

CDM 2015
This drawing is for illustrative purposes and/or obtaining the relevant planning permission only. It should not be used for construction and accordingly, risk identification under the Construction (Design & Management) Regulations 2015 has not been undertaken.

Rev	Description	Date
rdc Robert Doughty Consultancy 32 High Street, Helpringham Sleaford, Lincolnshire, NG34 0RA Tel: 01529 421646 Email: admin@rdc-landplan.co.uk Web: www.rdc-landplan.co.uk		
Client Mr & Mrs N Pickett		
Project Lowgate Grange Lowgate, Spalding		
Drawing Building plans & elevations		
Scale @ A2 1: 100		Date 04/01/22
Drawn By WW		Checked By LMS
Job Number 1008-5	Status PL	Purpose of Issue Planning
Drawing No. 1008-5_PL_GA01		Rev -