




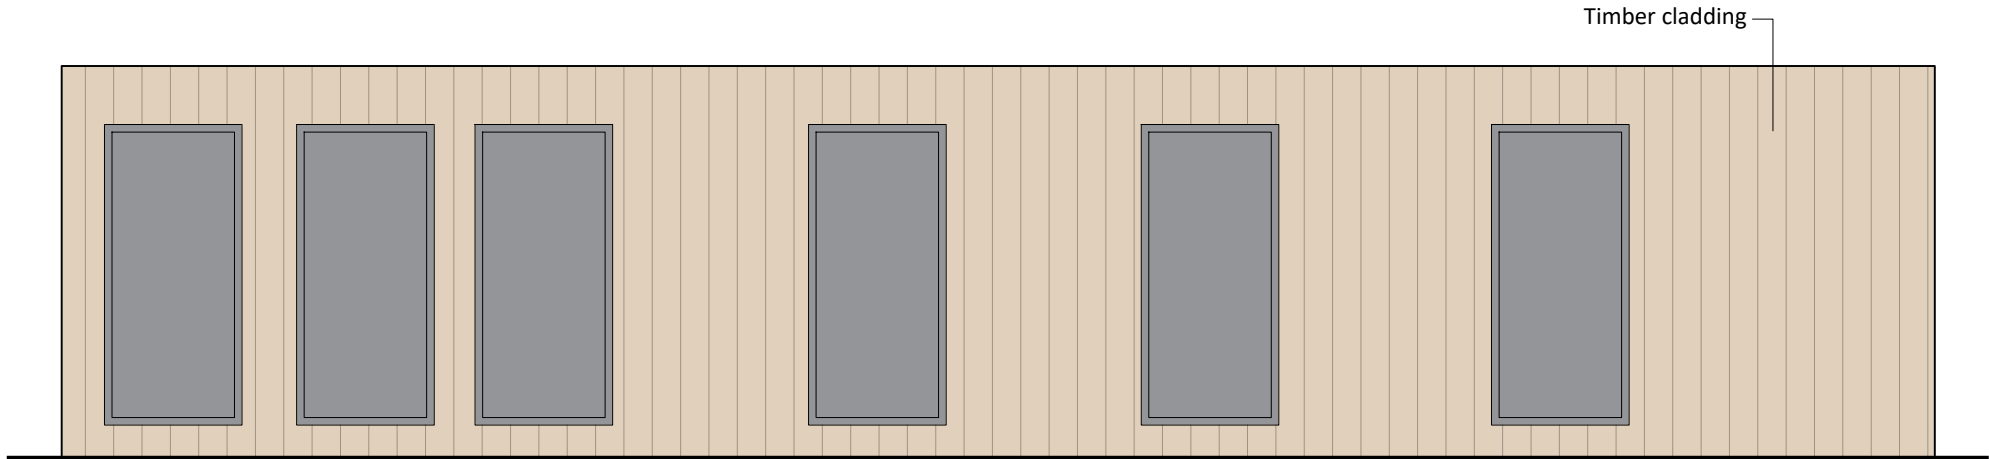

SOUTH WEST ELEVATION

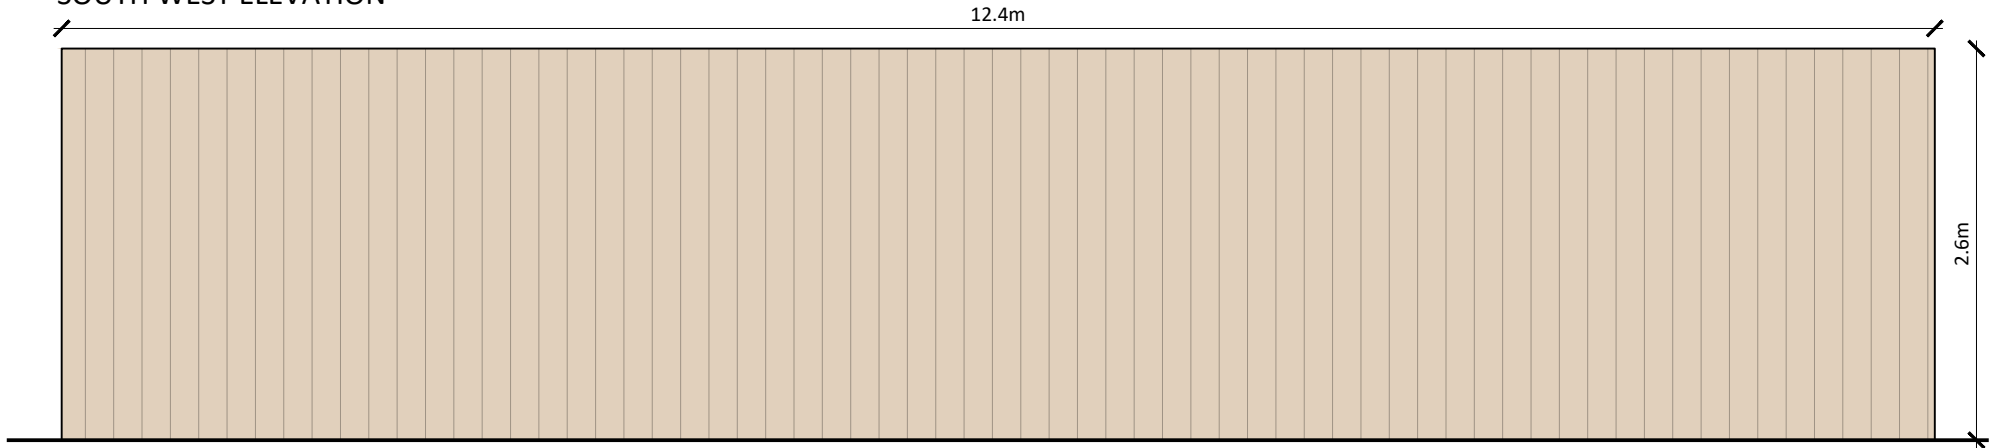


NORTH EAST ELEVATION

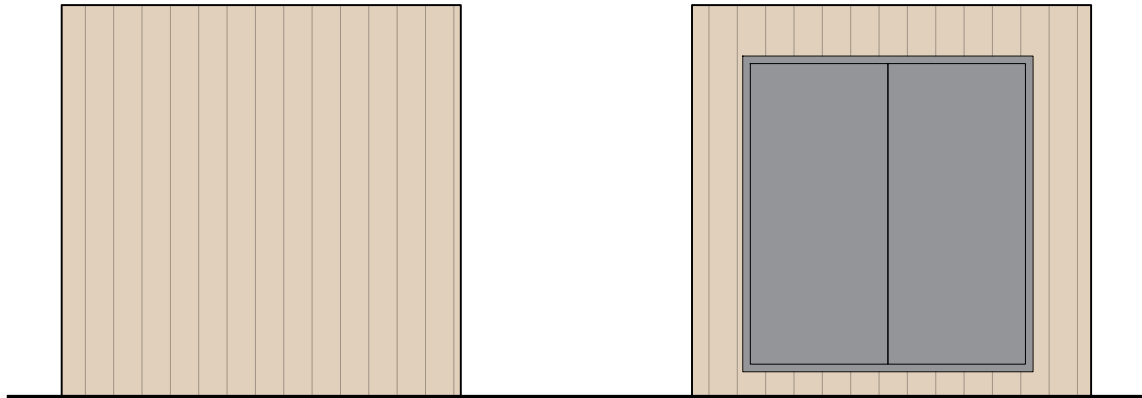

NORTH WEST ELEVATION

SOUTH EAST ELEVATION

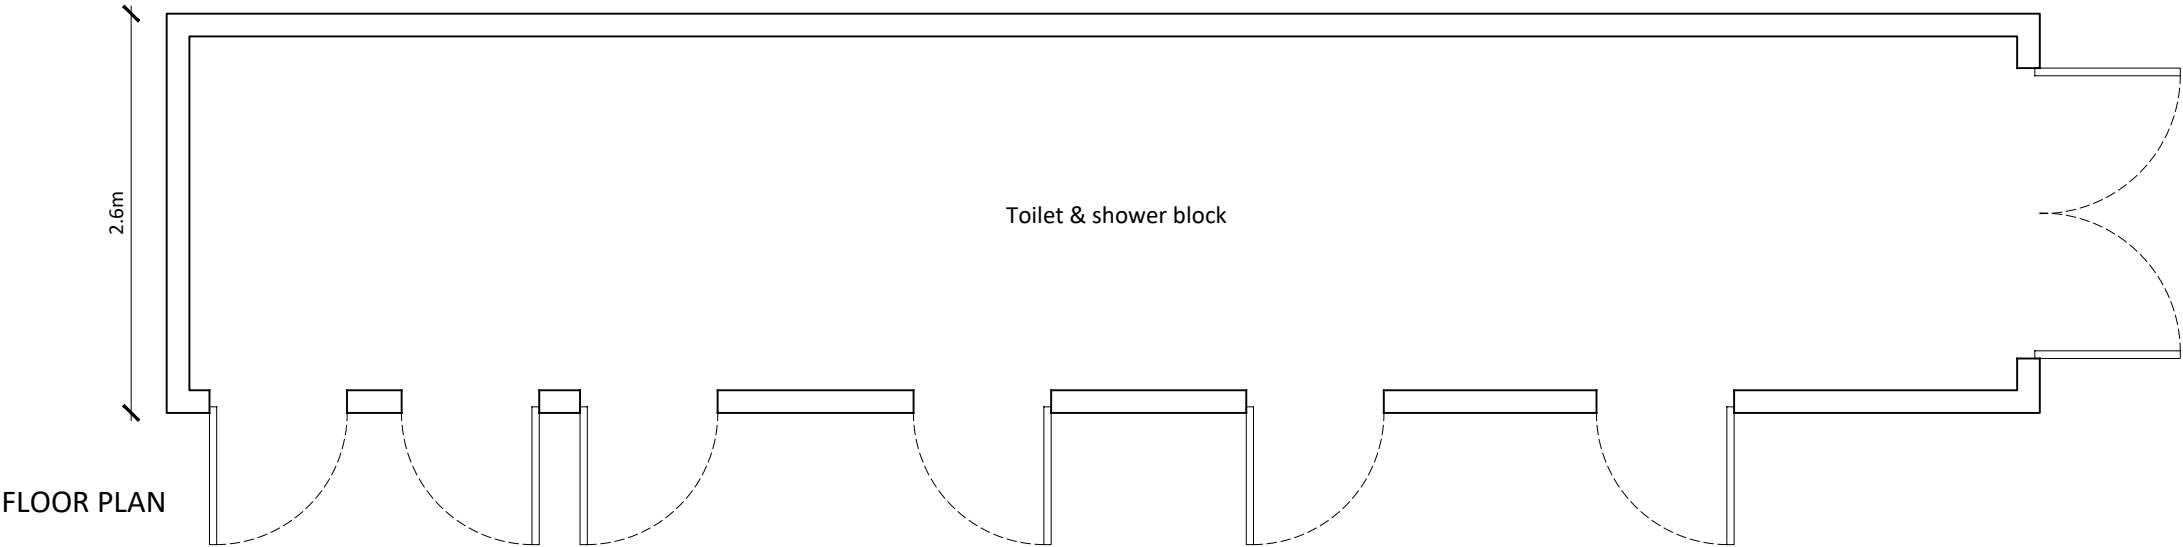

FLOOR PLAN

Notes

Copyright
© Robert Doughty Consultancy Limited.
All rights described in the Copyright, Designs and Patents Act 1988 have been asserted.

Dimensions
All dimensions shown are for the purposes of obtaining the relevant planning permission only.

CDM 2015
This drawing is for illustrative purposes and/or obtaining the relevant planning permission only. It should not be used for construction and accordingly, risk identification under the Construction (Design & Management) Regulations 2015 has not been undertaken.

Rev	Description	Date

Robert Doughty Consultancy

32 High Street, Helpringham
Sleaford, Lincolnshire, NG34 0RA

Tel: 01529 421646
Email: admin@rdc-landplan.co.uk
Web: www.rdc-landplan.co.uk

Client
Mr & Mrs N Pickett

Project
Lowgate Grange
Lowgate, Spalding

Drawing
Toilet & shower block plans & elevations

Scale @ A3 1: 50		Date 04/01/22
Drawn By WW		Checked By LMS
Job Number 1008-5	Status PL	Purpose of Issue Planning

Drawing No. 1008-5_PL_GA03	Rev -
--------------------------------------	-----------------