


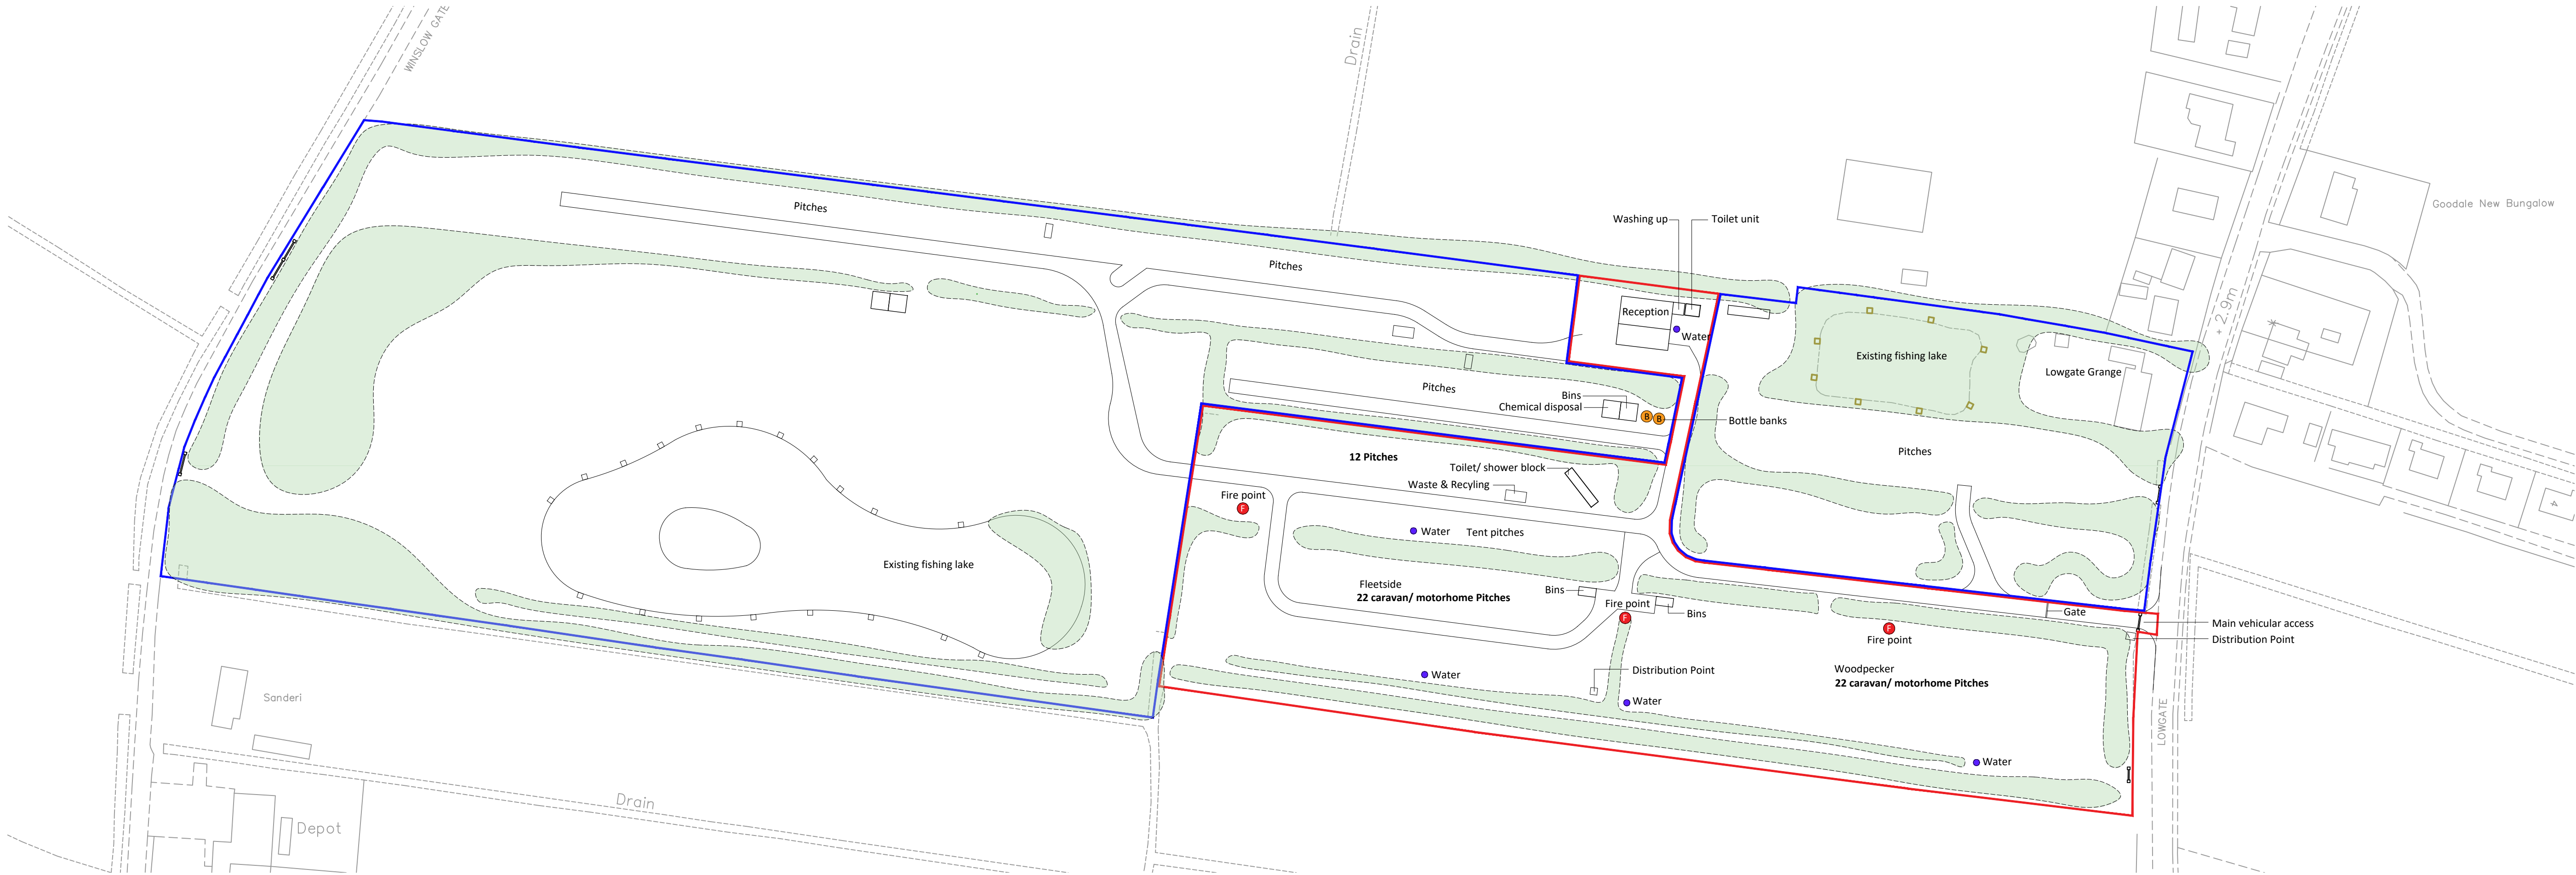


Notes

Copyright
© Robert Doughty Consultancy Limited.
All rights described in the Copyright, Designs and Patents Act 1988 have been asserted.

Ordnance Survey Map
© Crown Copyright. OS Licence No: AR 100010613.

CDM 2015
This drawing is for illustrative purposes and/or obtaining the relevant planning permission only. It should not be used for construction and accordingly, risk identification under the Construction (Design & Management) Regulations 2015 has not been undertaken.

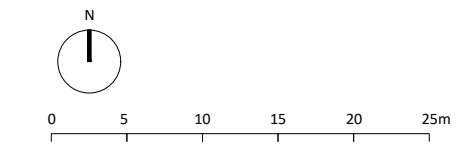

Rev	Description	Date
rdc Robert Doughty Consultancy		
32 High Street, Helpingsham Sleaford, Lincolnshire, NG34 0RA		
Tel: 01529 421646 Email: admin@rdc-landplan.co.uk Web: www.rdc-landplan.co.uk		
Client Mr & Mrs N Pickett		
Project Lowgate Grange Lowgate, Spalding		
Drawing Existing Site Plan		
Scale @ A1 1: 500		Date 04/01/22
Drawn By WW		Checked By LMS
Job Number 1008-5	Status PL	Purpose of Issue Planning
Drawing No. 1008-5_PL_SP02		Rev -