


LOCATION PLAN

REF: WV 01
SCALE: 1:1250

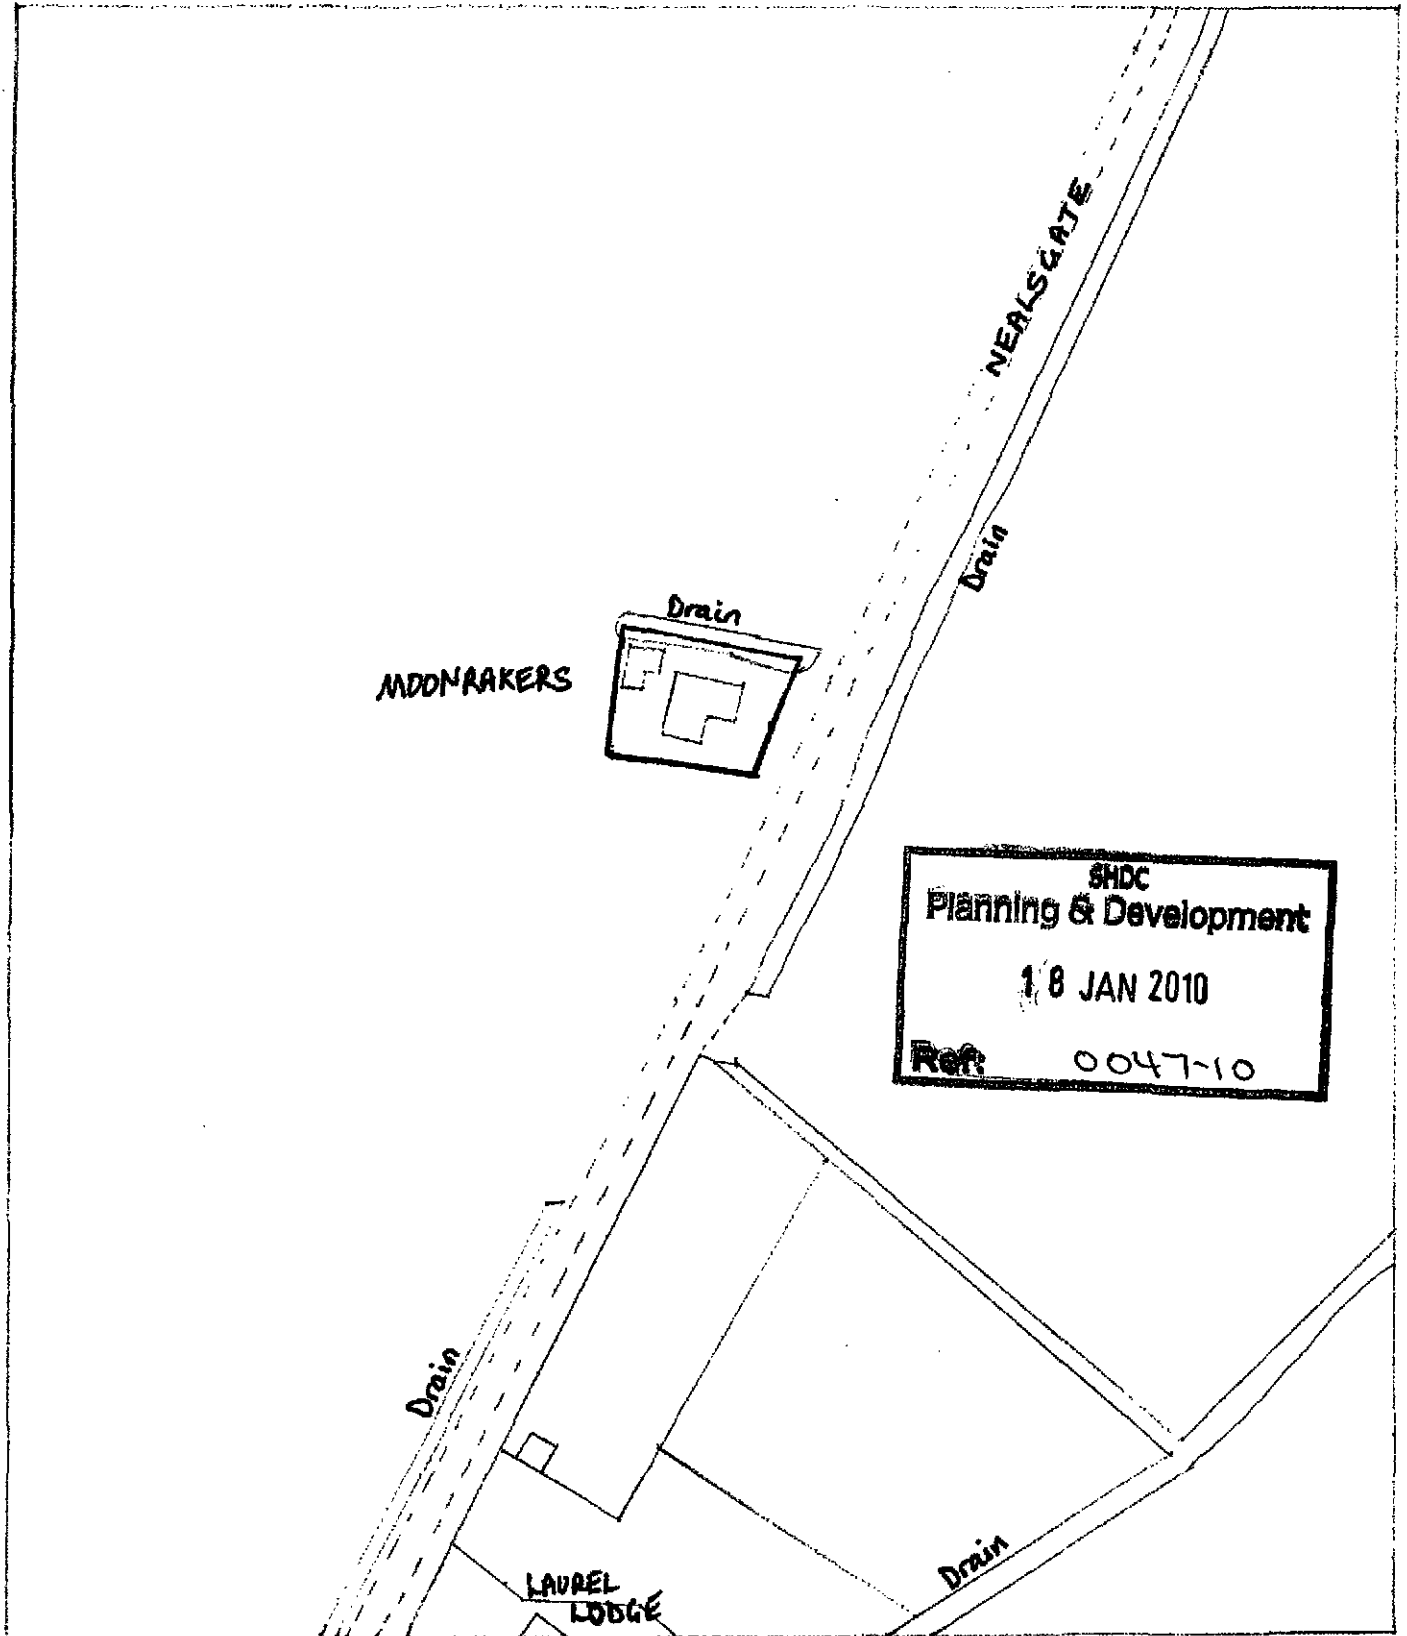


Mrs V Thorogood

Moonrakers
Nealsgate
Holbeach St Johns

BLOCK PLAN

EXISTING

REF: WV02

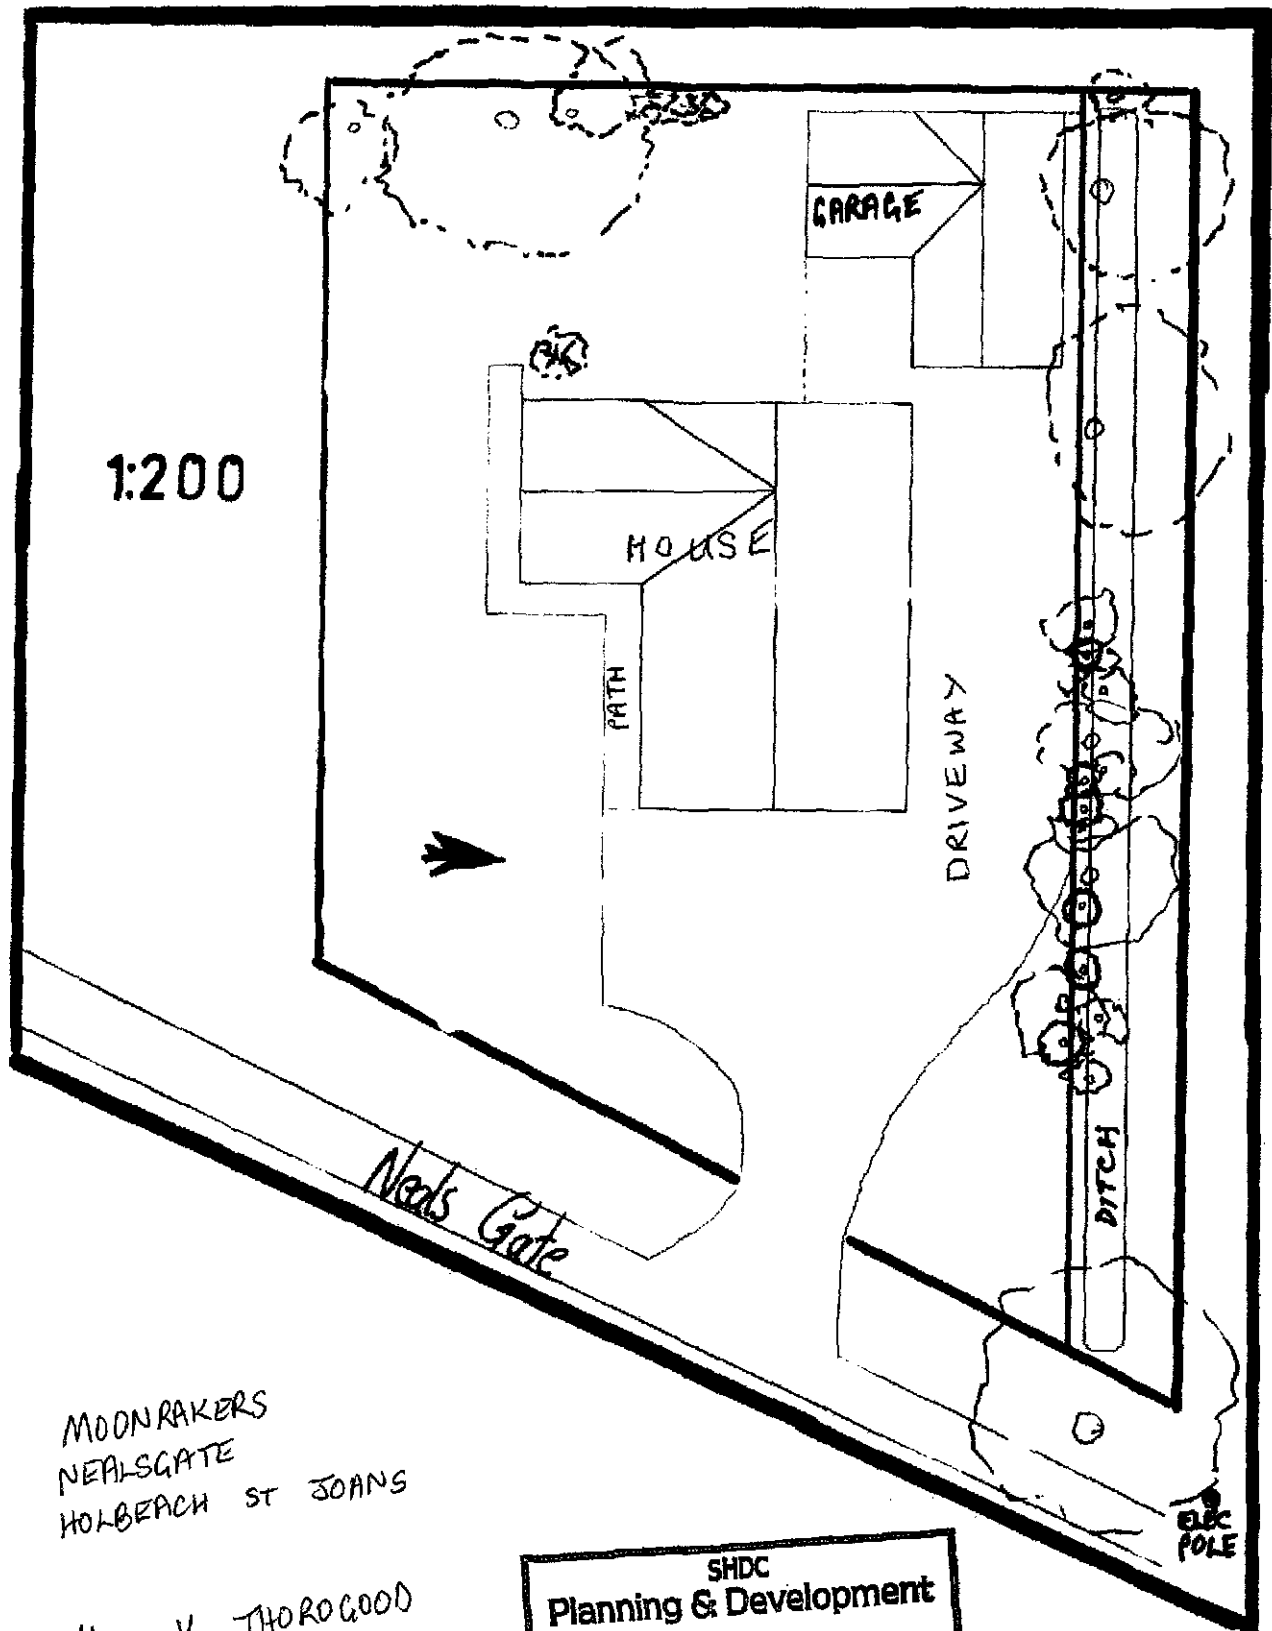

MOONRAKERS
NEALSGATE
HOLBEACH ST JOANS

Mrs V THOROGOOD

SHDC
Planning & Development


18 JAN 2010

Ref: 0047-10

Mrs V THOROGOOD

REF: WV03

Moonrakers, Nealsgate
Holbeach St Johns
Scale 1:50

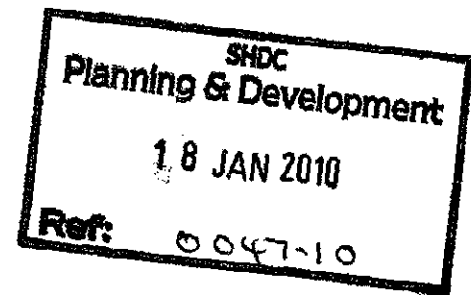

EXISTING EAST (FRONT) ELEVATION

SHDC
Planning & Development
18 JAN 2010
Ref: 0047-10

Mrs V THOROGOOD


Moonrakers,
Nealsgate,
Holbeach St Johns
Scale 1:50



EXISTING WEST (REAR) ELEVATION

Mrs V Thorogood

Moonrakers,
Nealsgate,
Holbeach St Johns
Scale 1:50

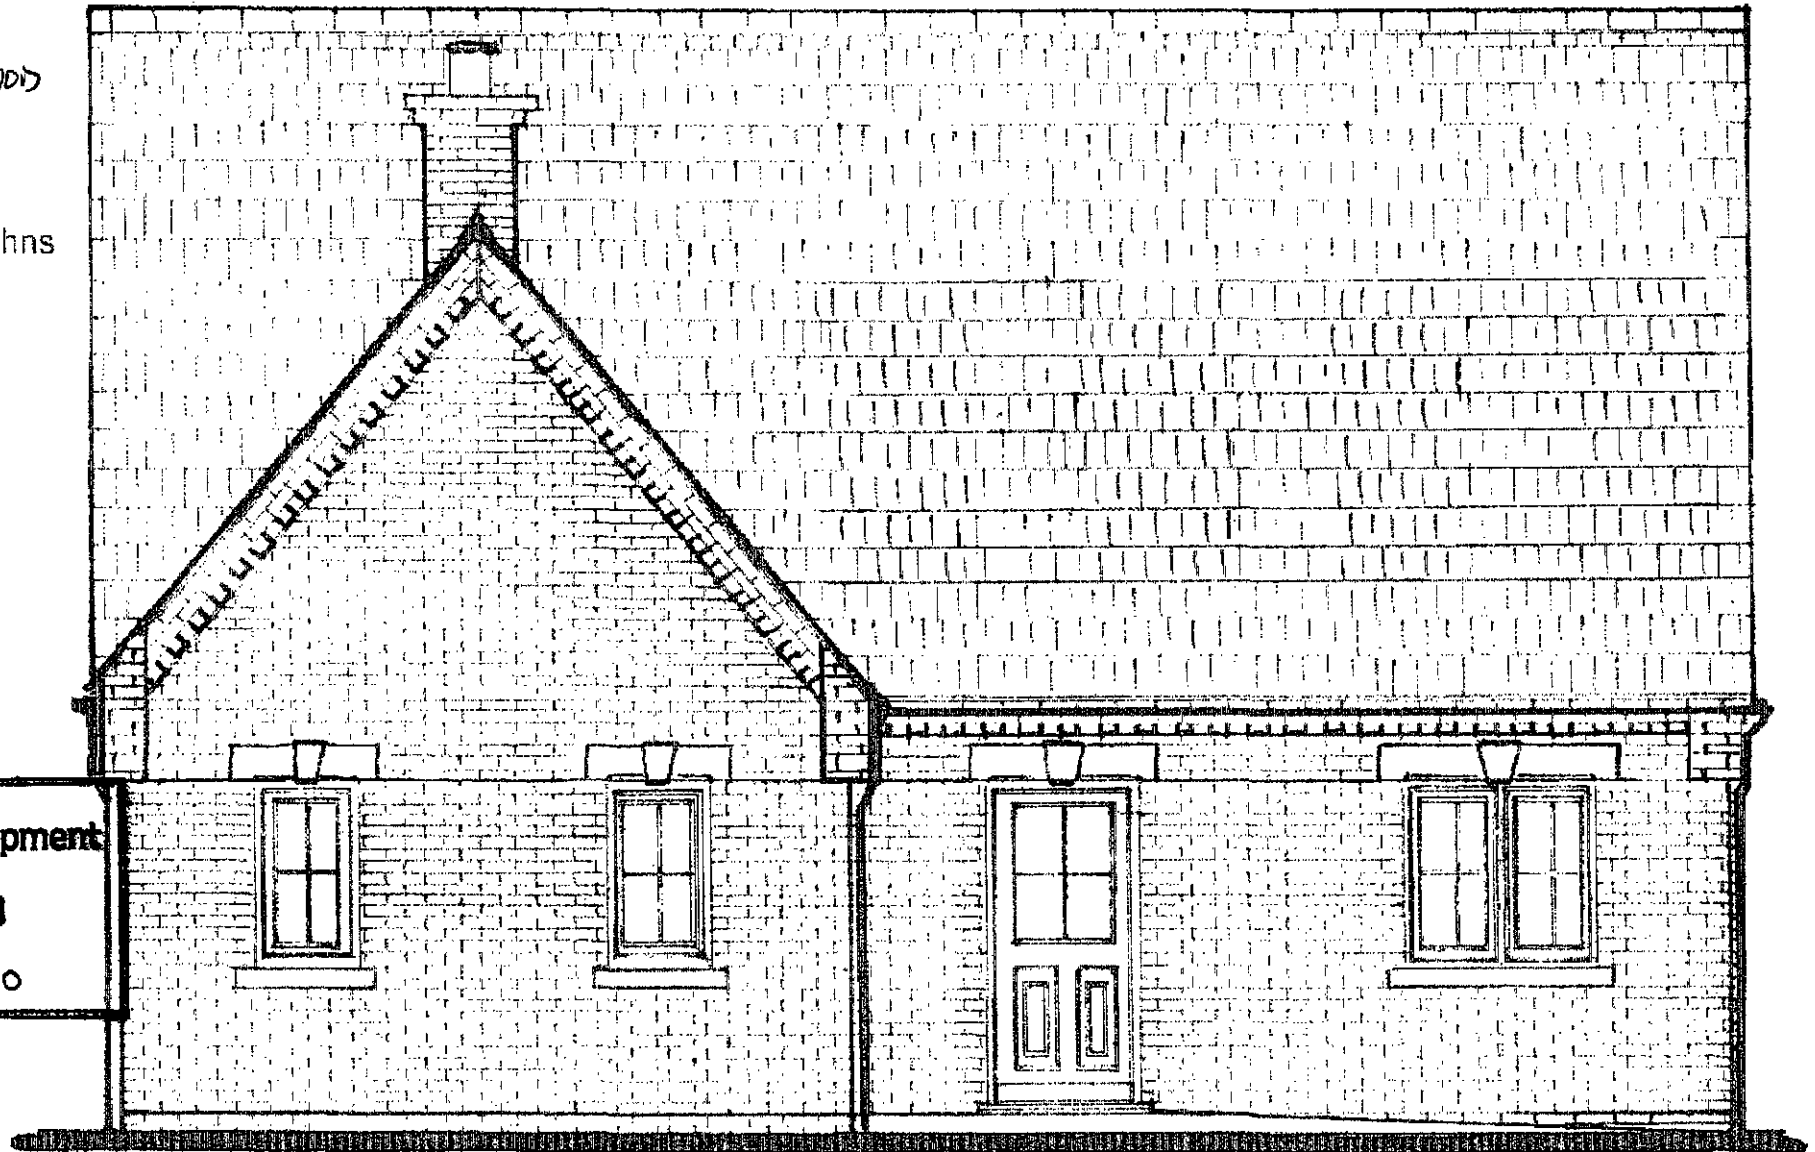

SHDC
Planning & Development

18 JAN 2010

Ref: 0047-10

EXISTING SOUTH (SIDE) ELEVATION

10,200 MM

SHDC
Planning & Development

18 JAN 2010

Ref: 0047-10

WARDROBE/
AIRING
CUPBOARDHOT
WATER
TANK

RAD

Mrs V THOROGOOD

Moonrakers,
Nealsgate,
Holbeach St Johns
Scale 1:50EXISTING ATTIC
SPACE
FLOOR PLAN

EAVES STORAGE

EAVES STORAGE

SLOPING CEILING


UP

BLOCK PLAN

PROPOSED

REF: WV 07

1:200

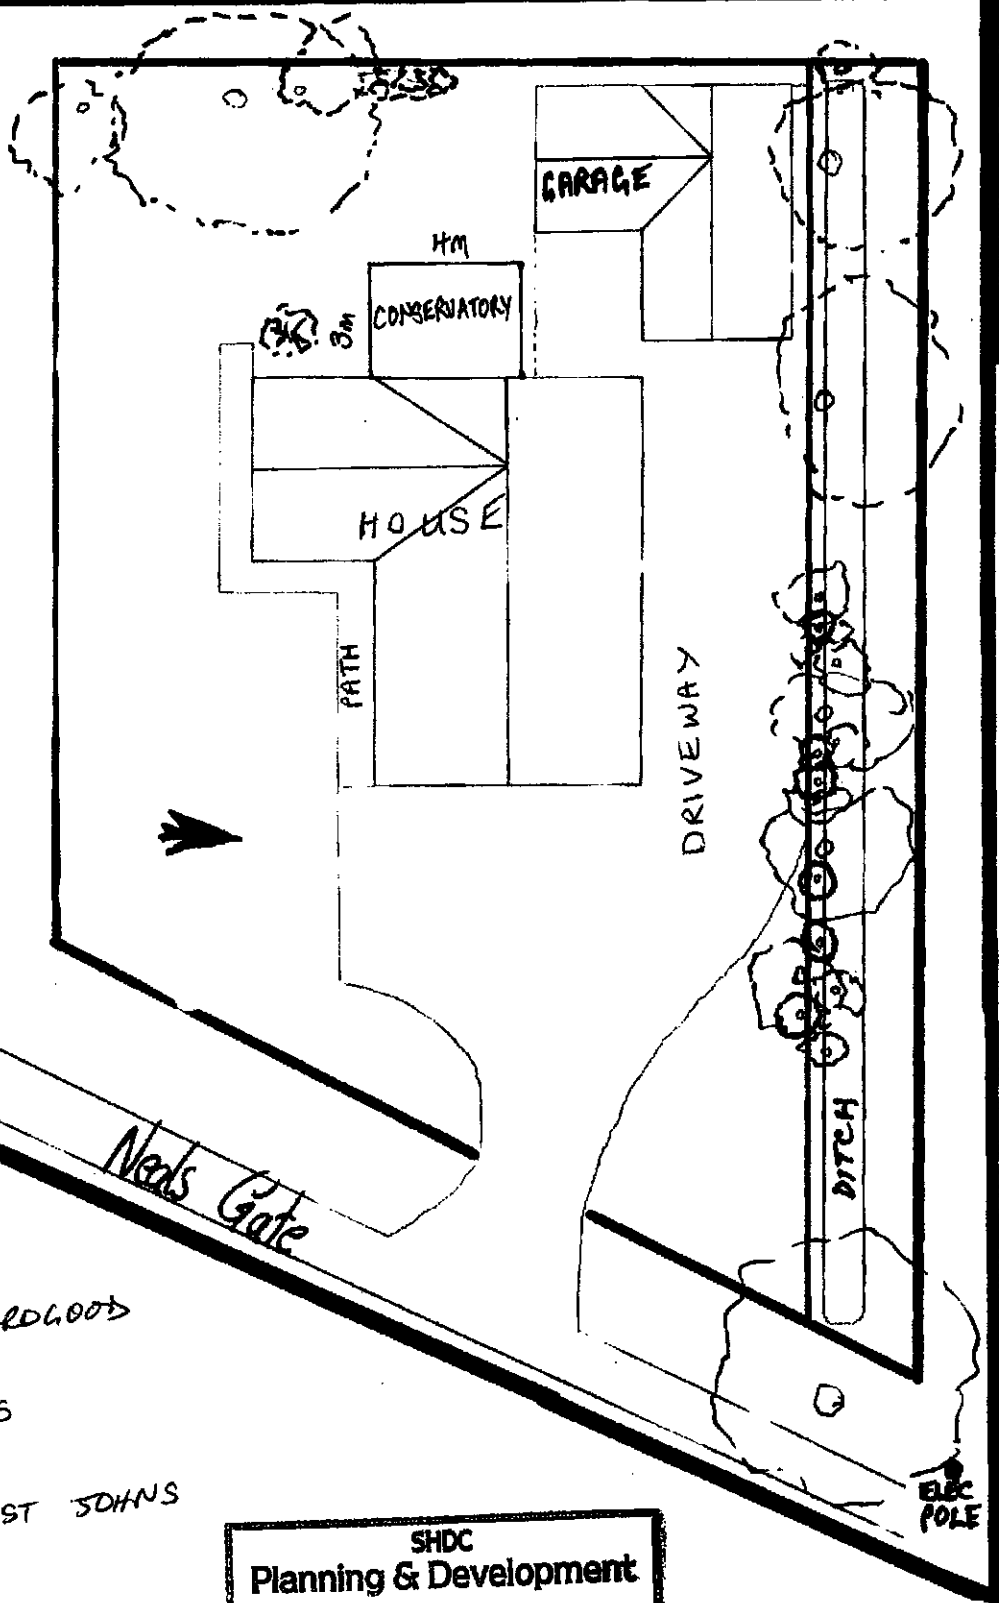

Mrs V THORNGOOD

MOONRAKERS

NEALS GATE

HOLBEACH ST JOHNS

SHDC
Planning & Development

18 JAN 2010


Ref: 0047-10

Mrs V THOROGOOD
Moonrakers, Nealsgate,
Holbeach St Johns
Scale 1:50

SHDC
Planning & Development

18 JAN 2010

Ref: 0047-10

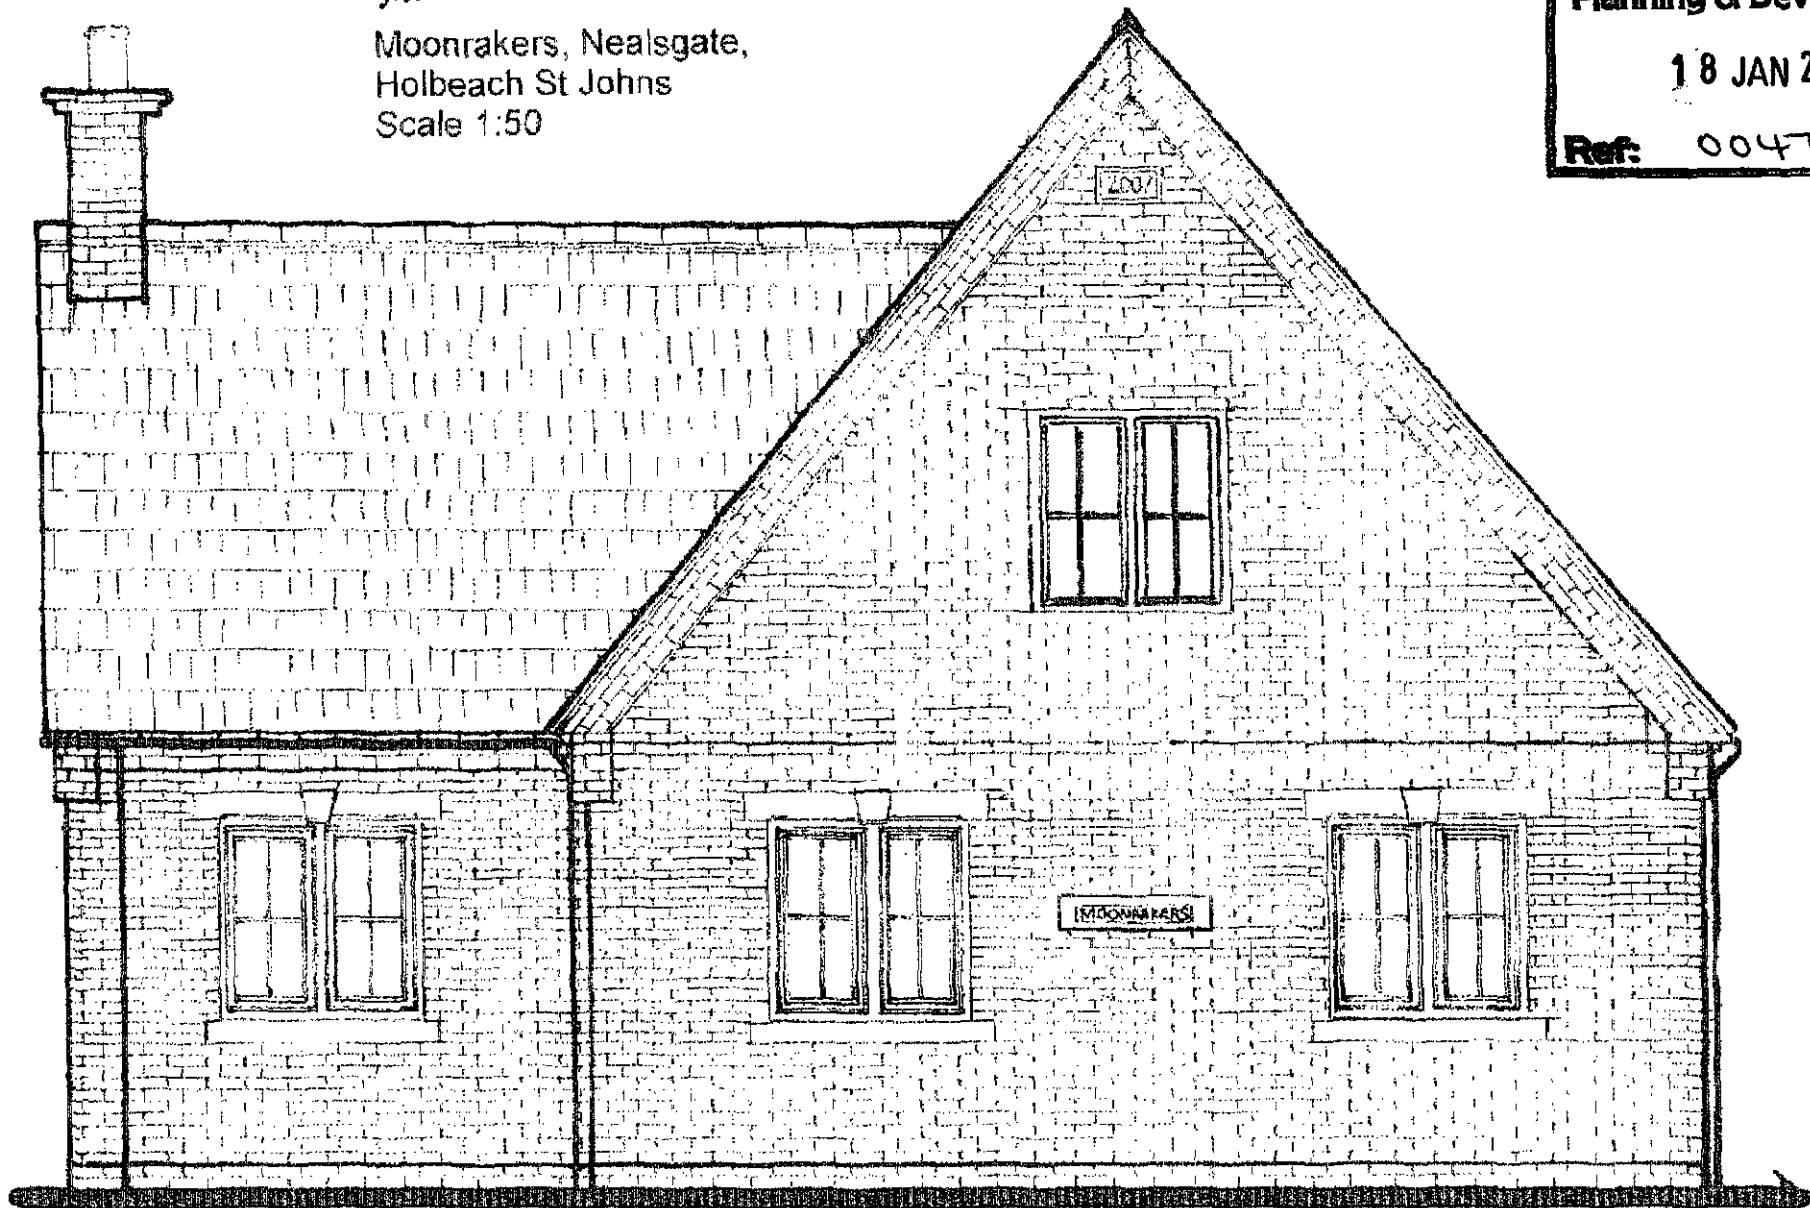

PROPOSED EAST (FRONT) ELEVATION

Mrs V THOROGOOD

Moonrakers, Nealsgate,


Holbeach St Johns

Scale 1:50

SHDC
Planning & Development

18 JAN 2010

Ref: 0047-10

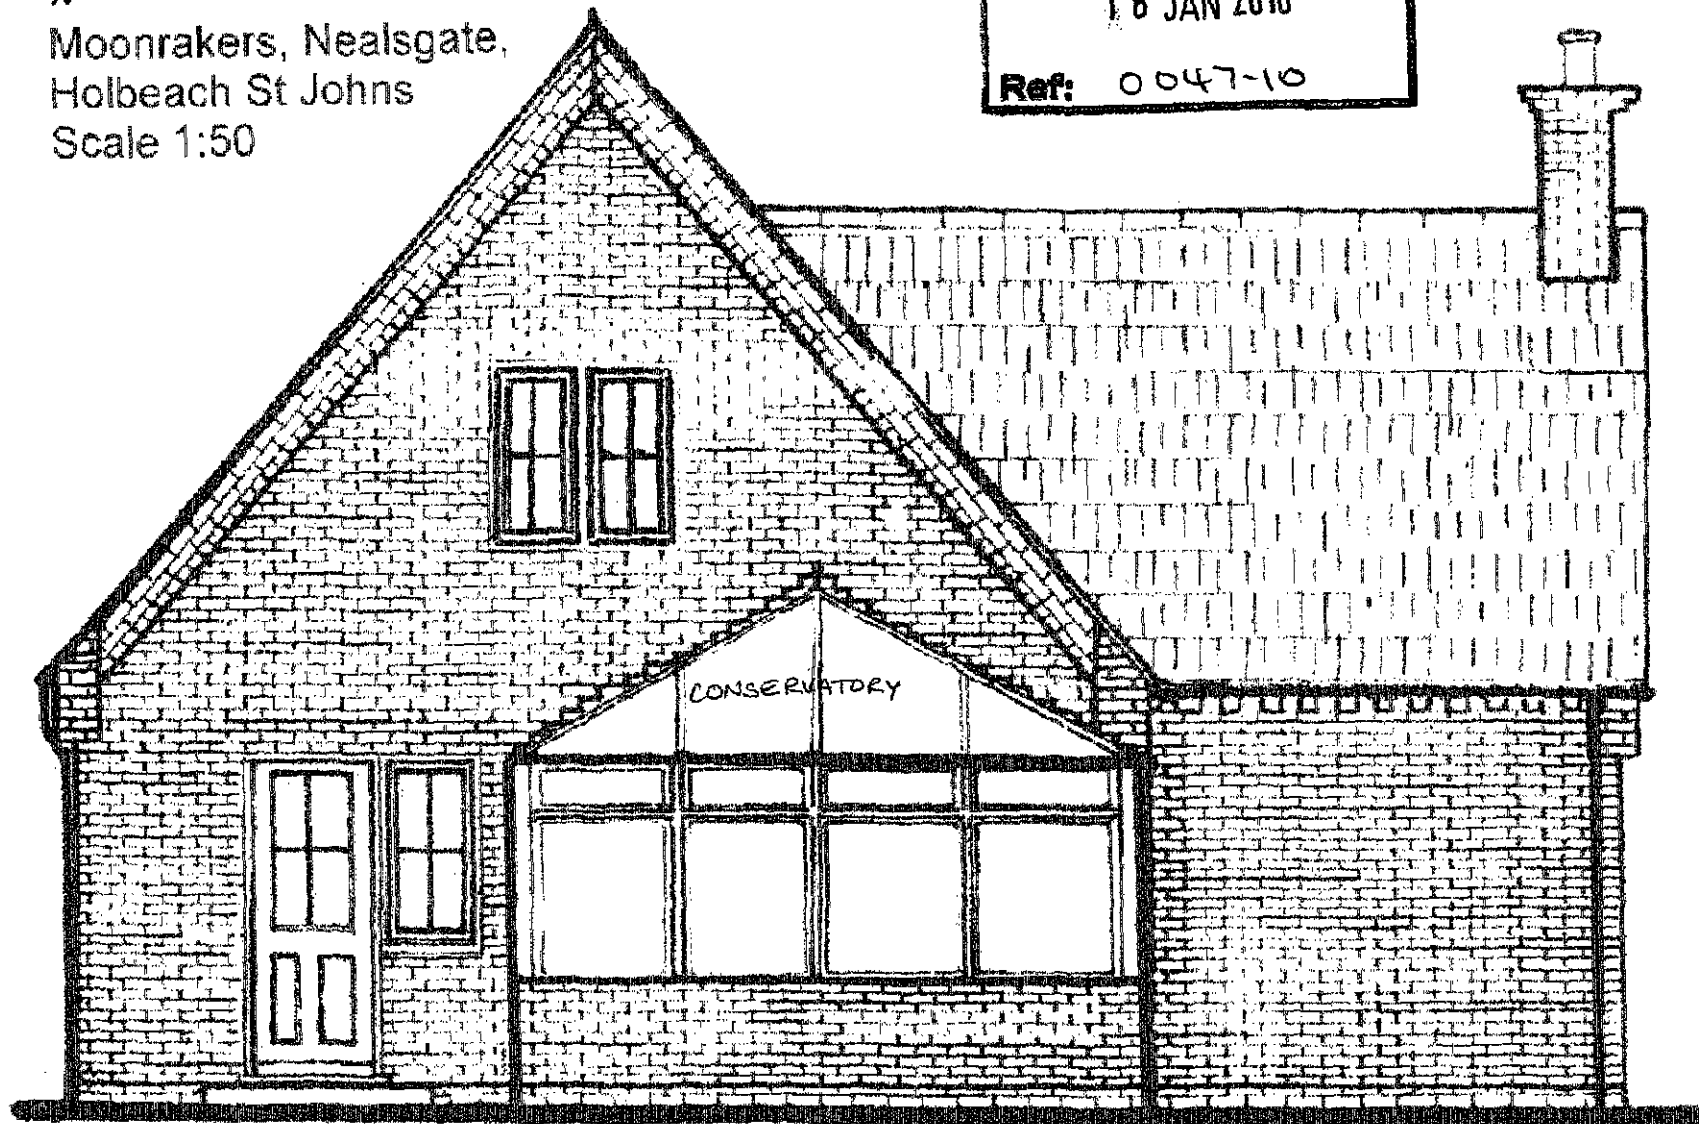


PROPOSED WEST (REAR) ELEVATION

SHDC
Planning & Development
1.8 JAN 2010
Ref: 0047-10

Mrs V THOROGOOD

Moonrakers,
Nealsgate,
Holbeach St Johns
Scale 1:50

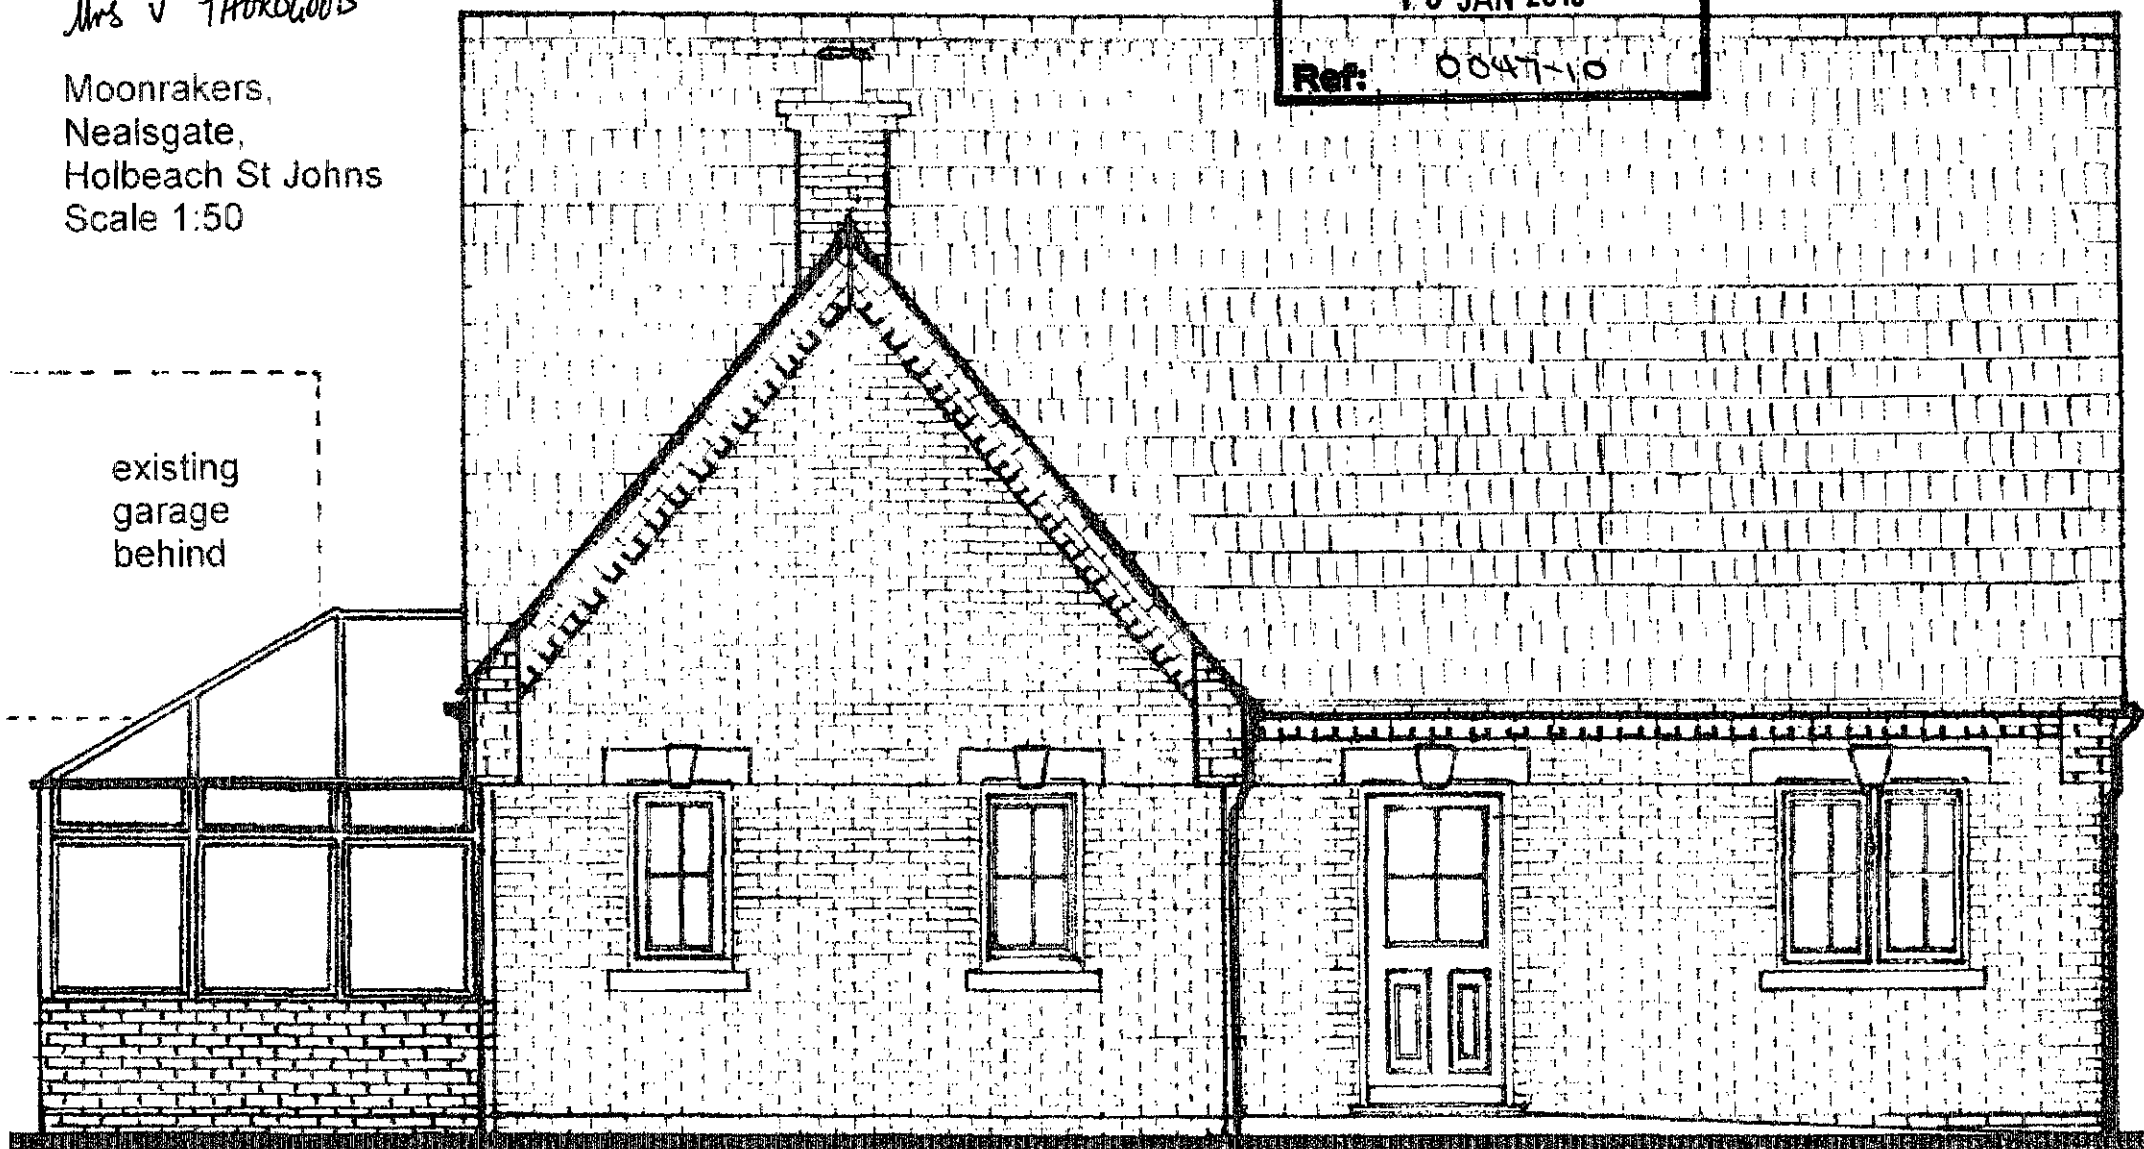

existing
garage
behind

Conservatory


PROPOSED SOUTH (SIDE) ELEVATION

10,200 mm

SHBC
Planning & Development

18 JAN 2010

Ref: 0047-10

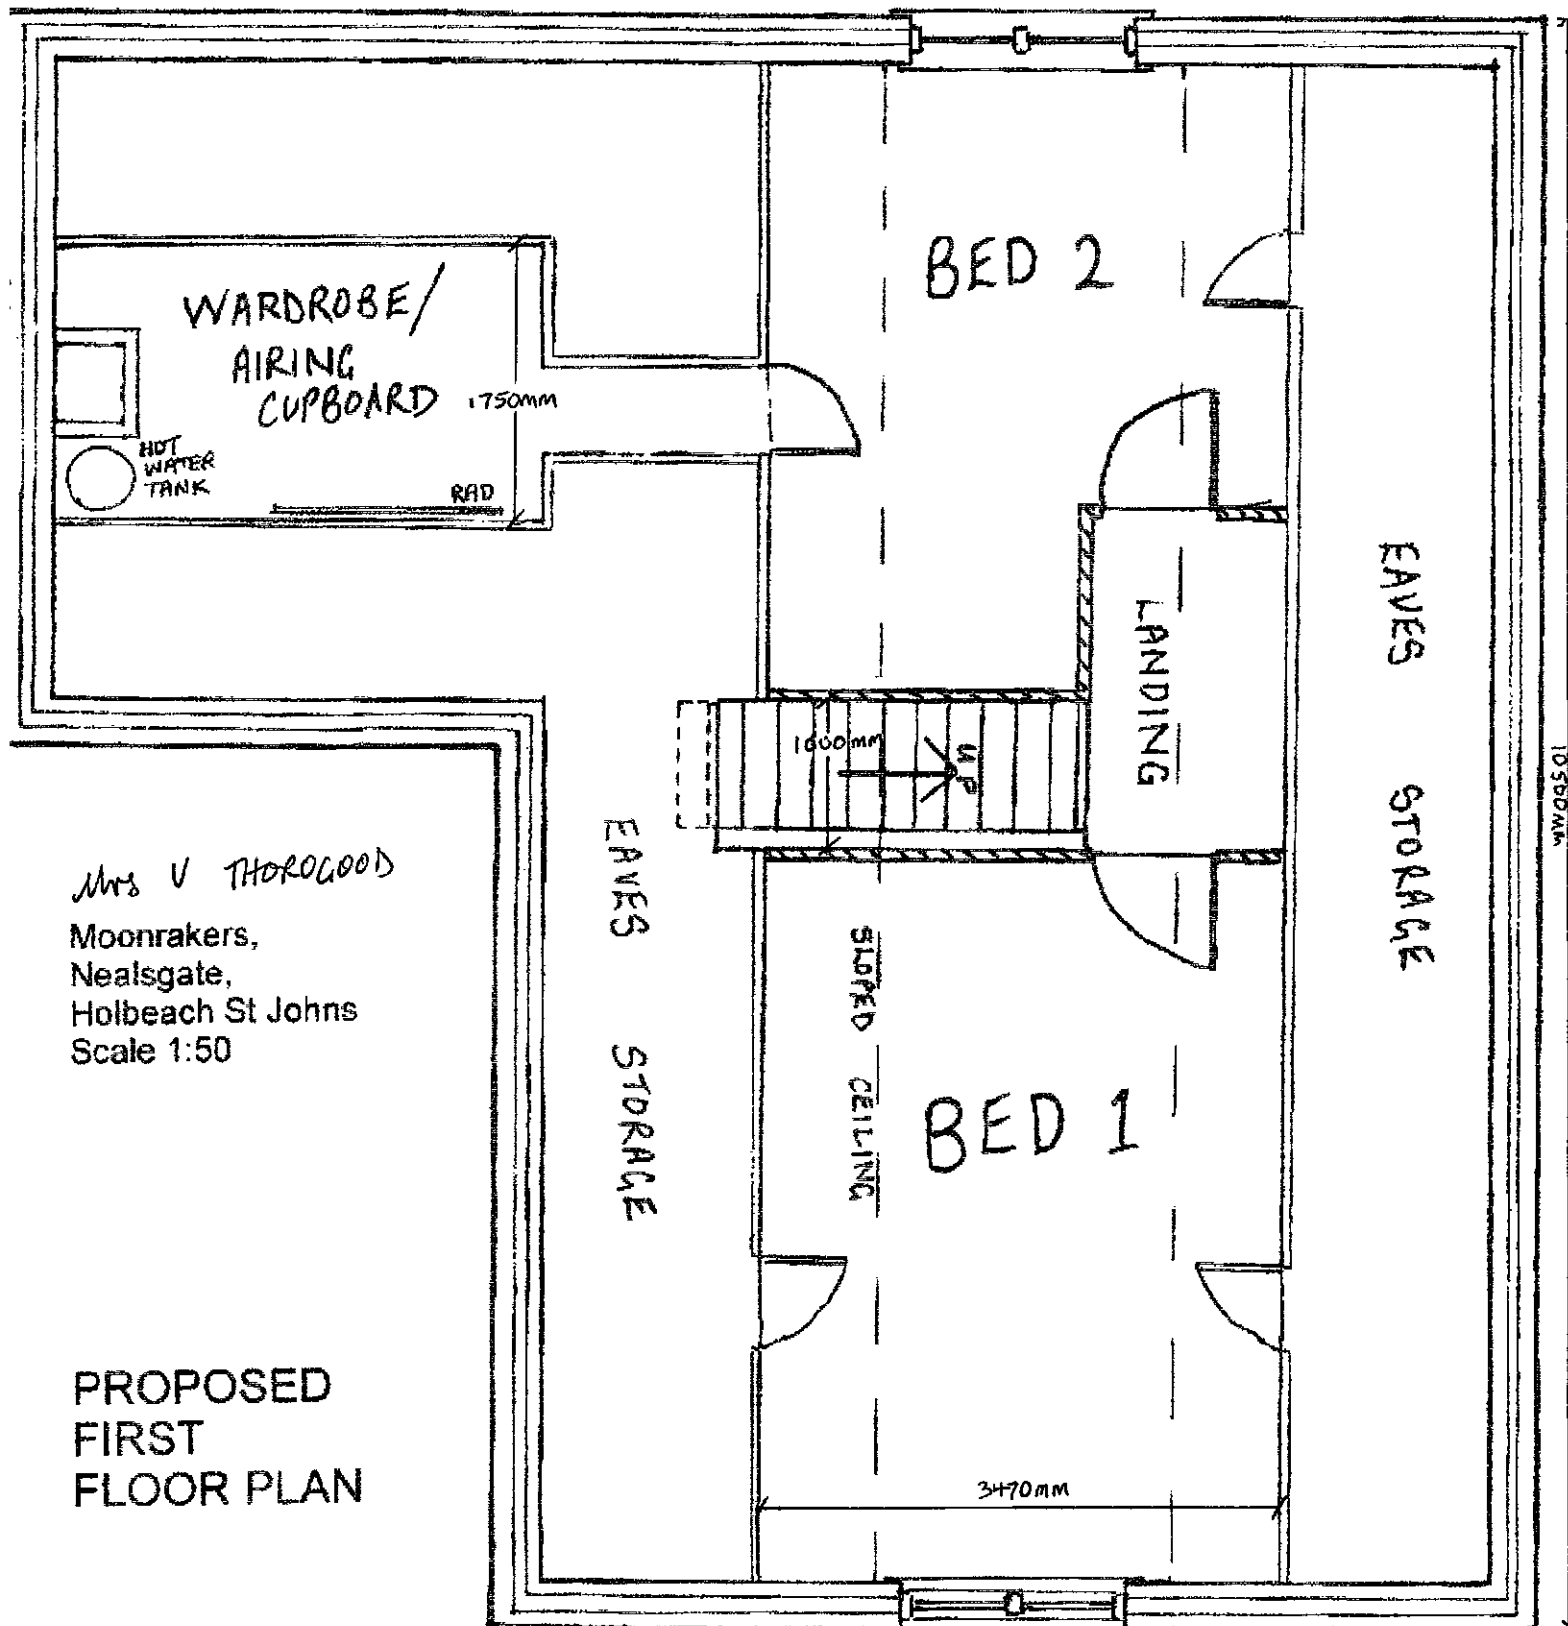

Mrs V THOROGOOD

Moonrakers,
Nealsgate,
Holbeach St Johns
Scale 1:50PROPOSED
FIRST
FLOOR PLAN