




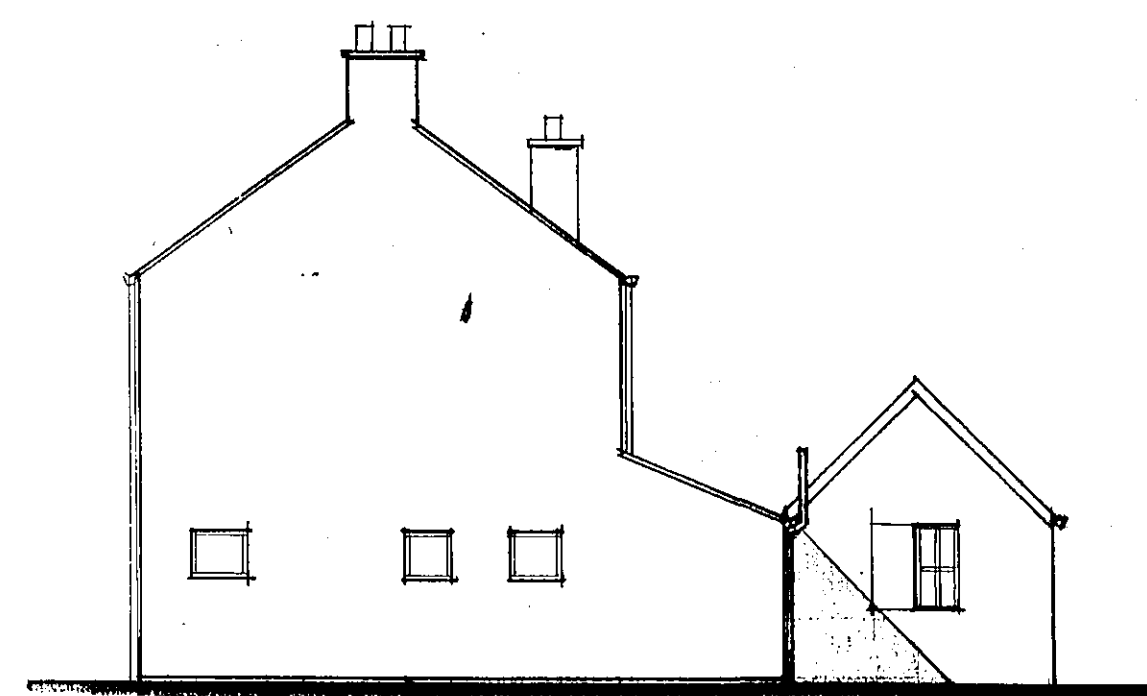


north

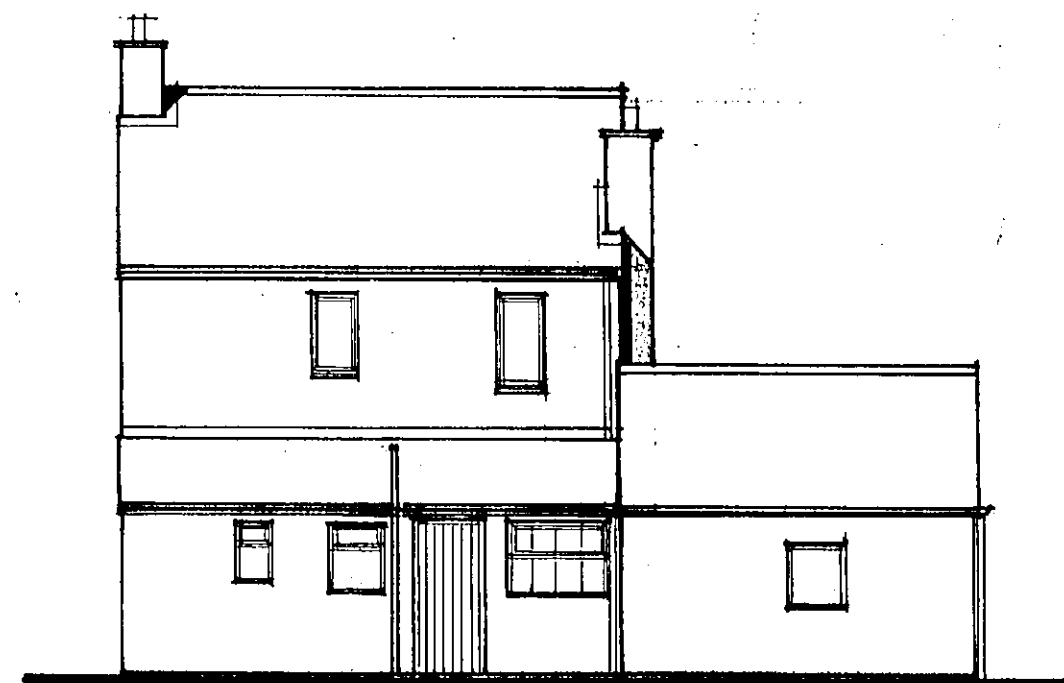


west

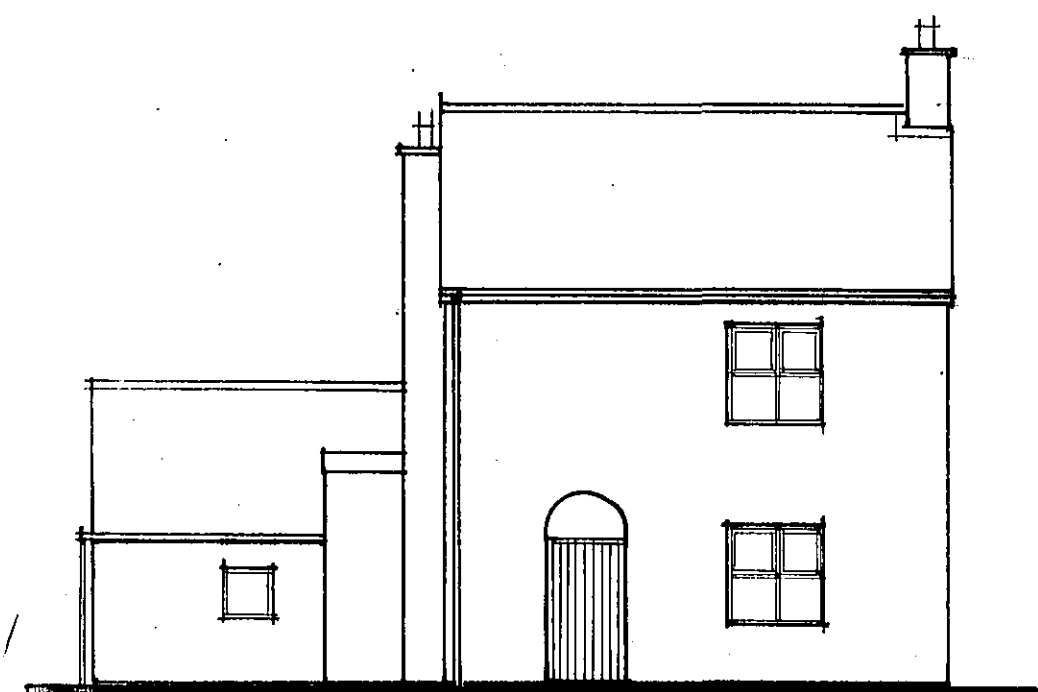


east
elevations

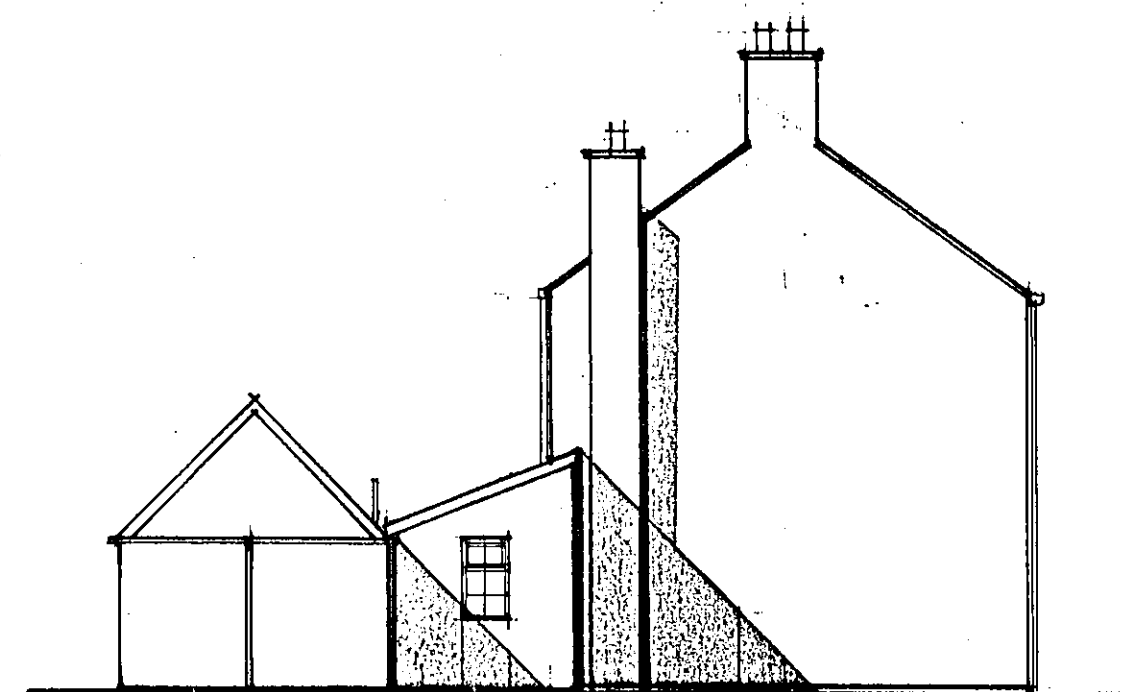


south

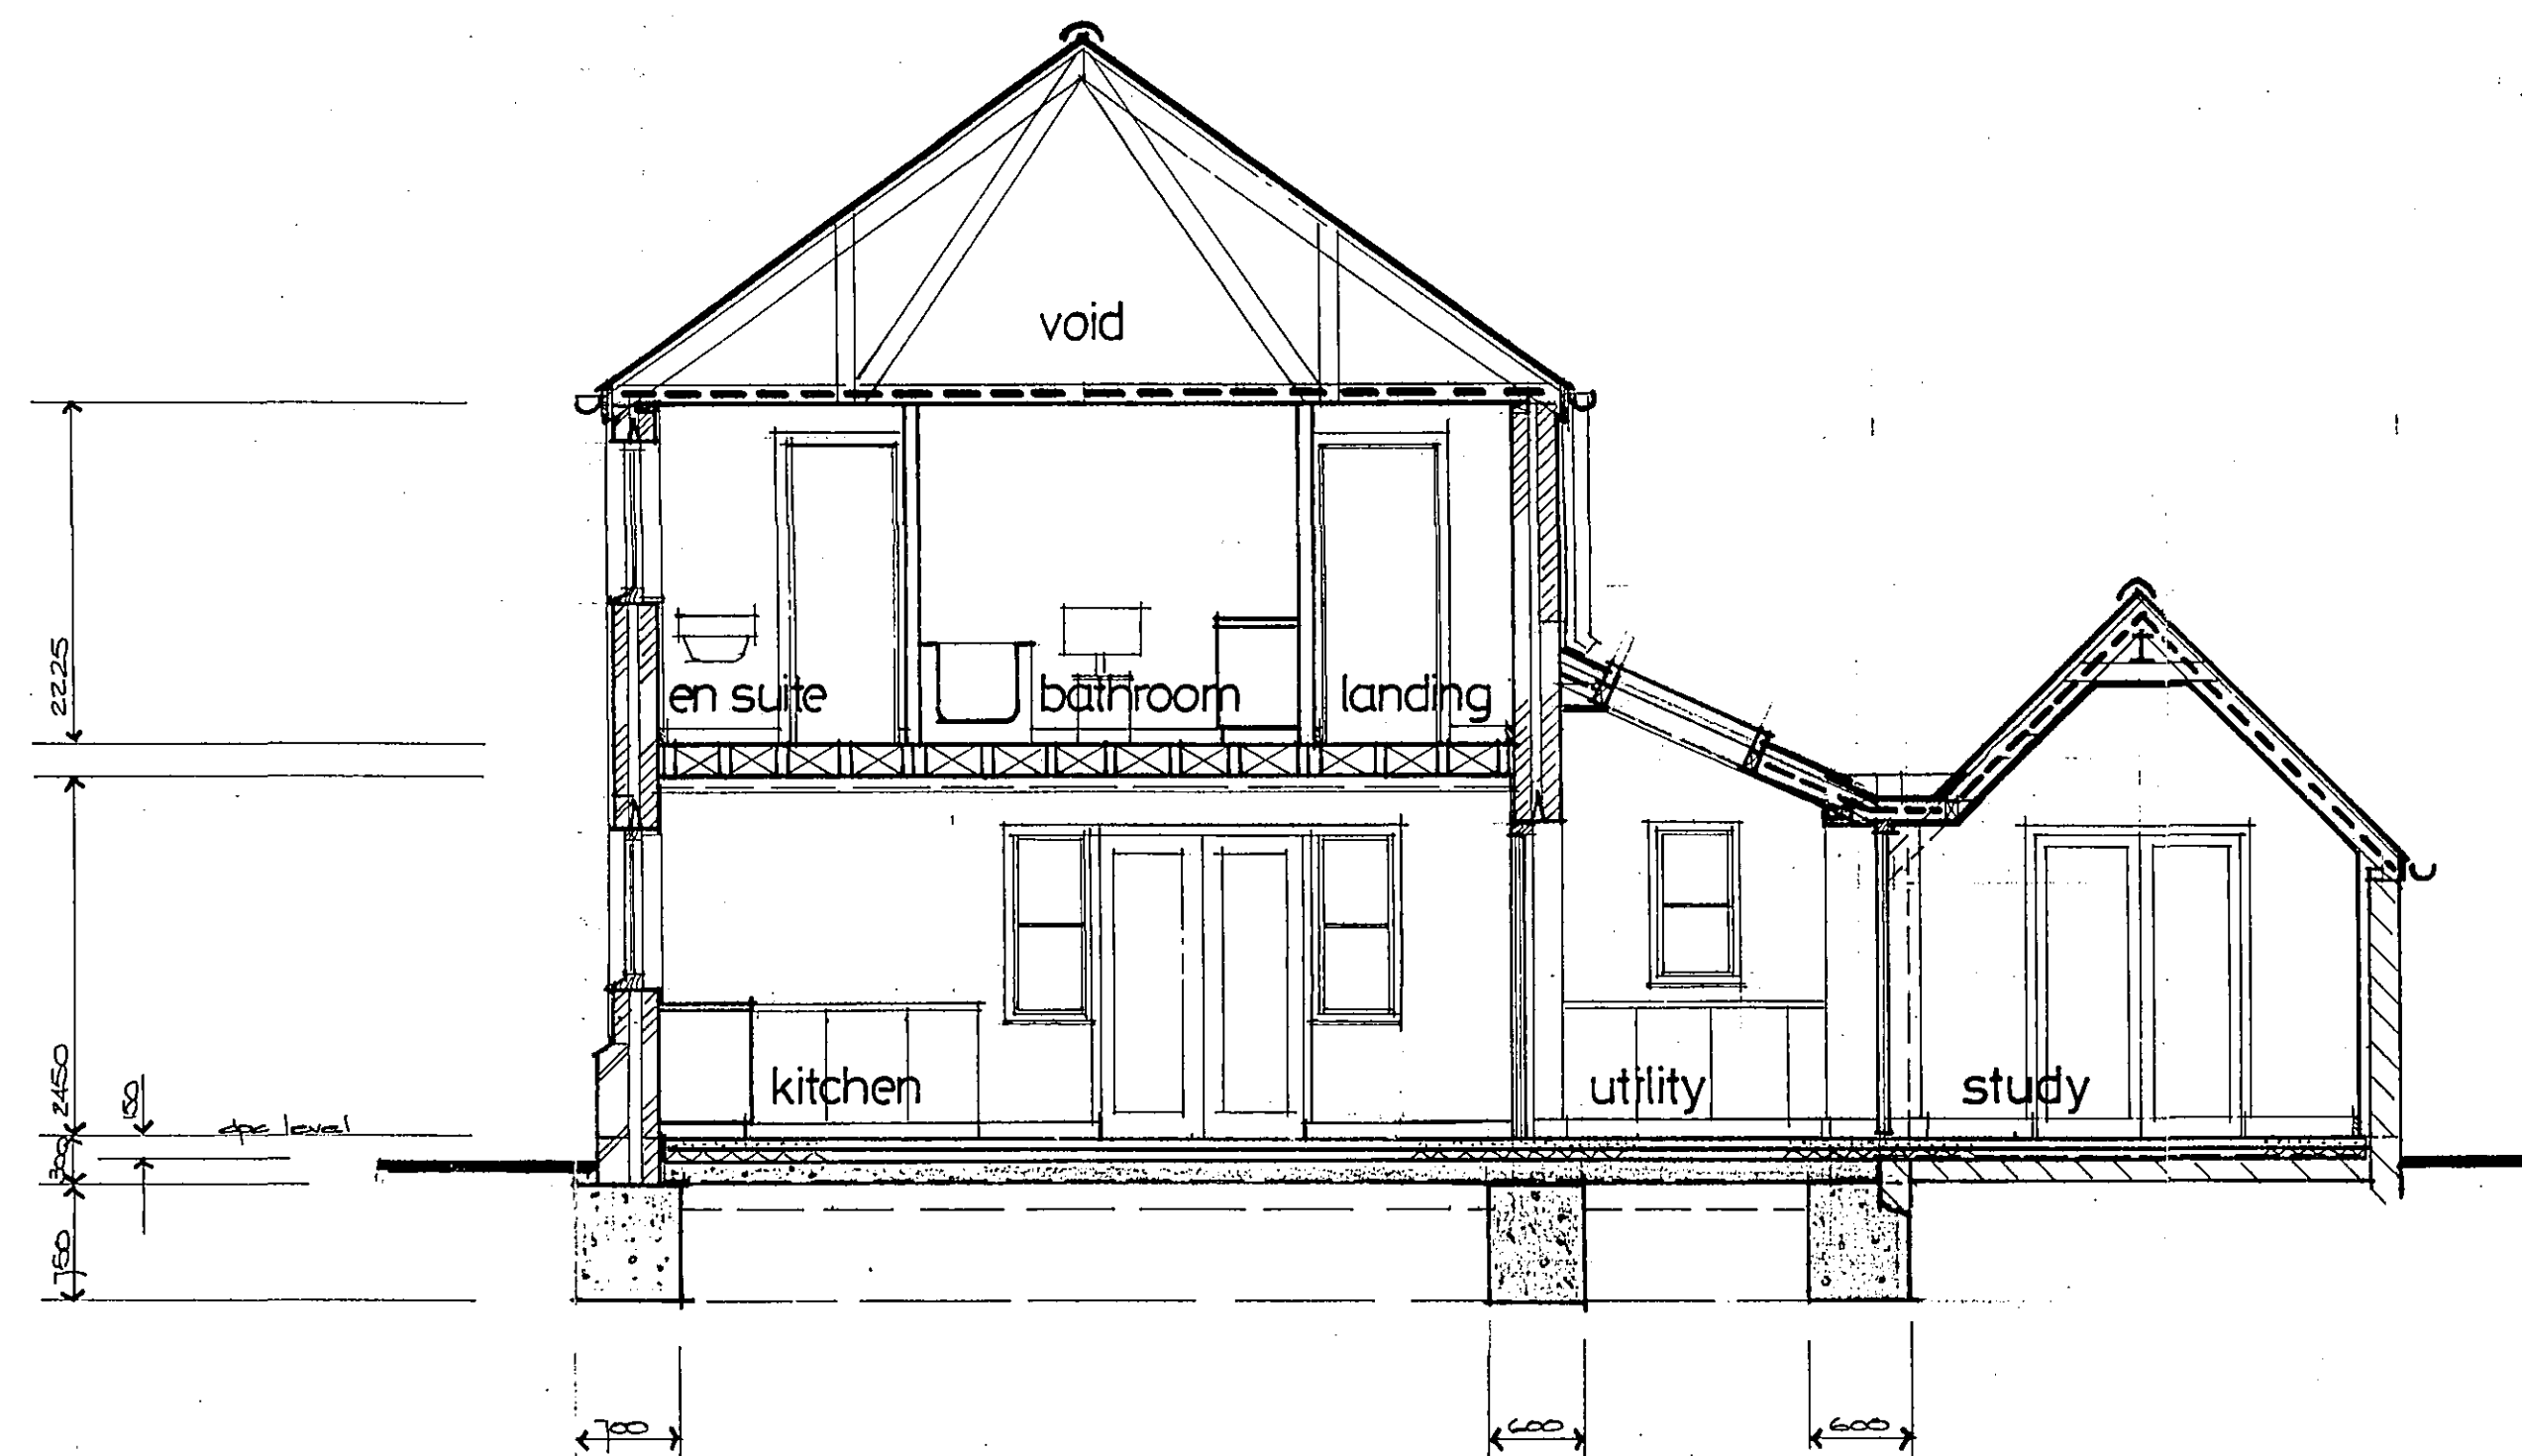

typical section as proposed

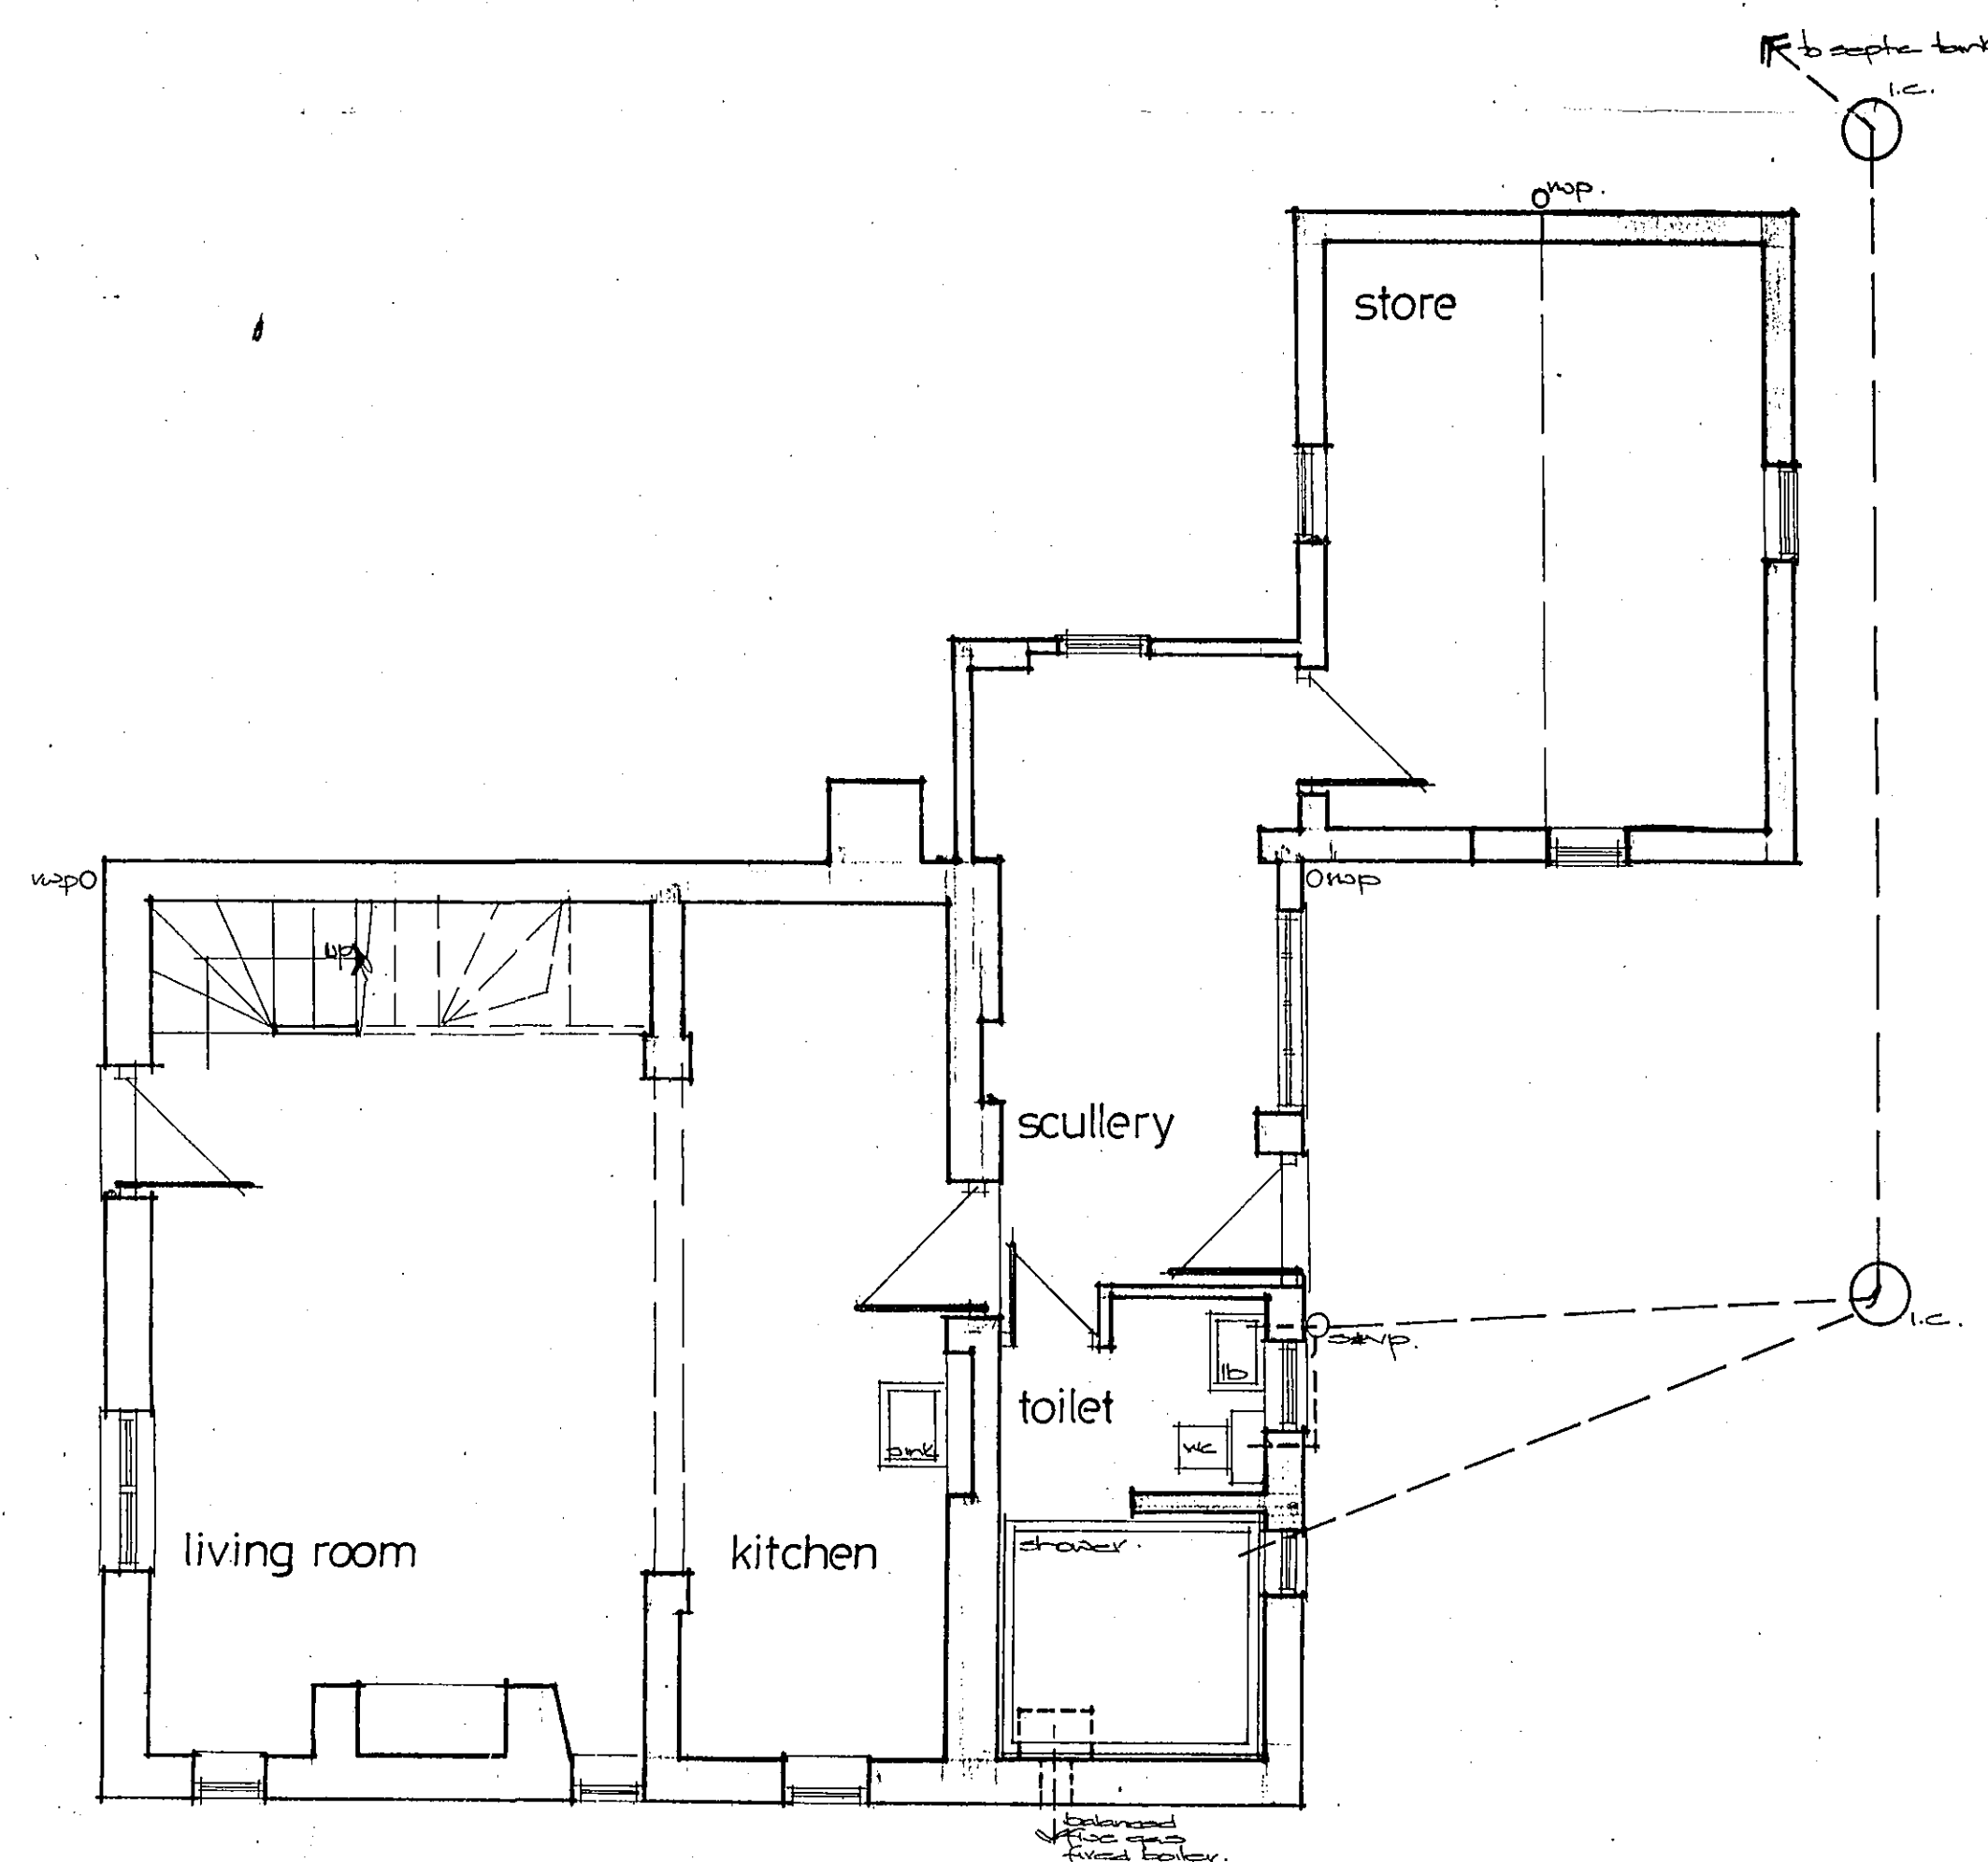

ground floor plan

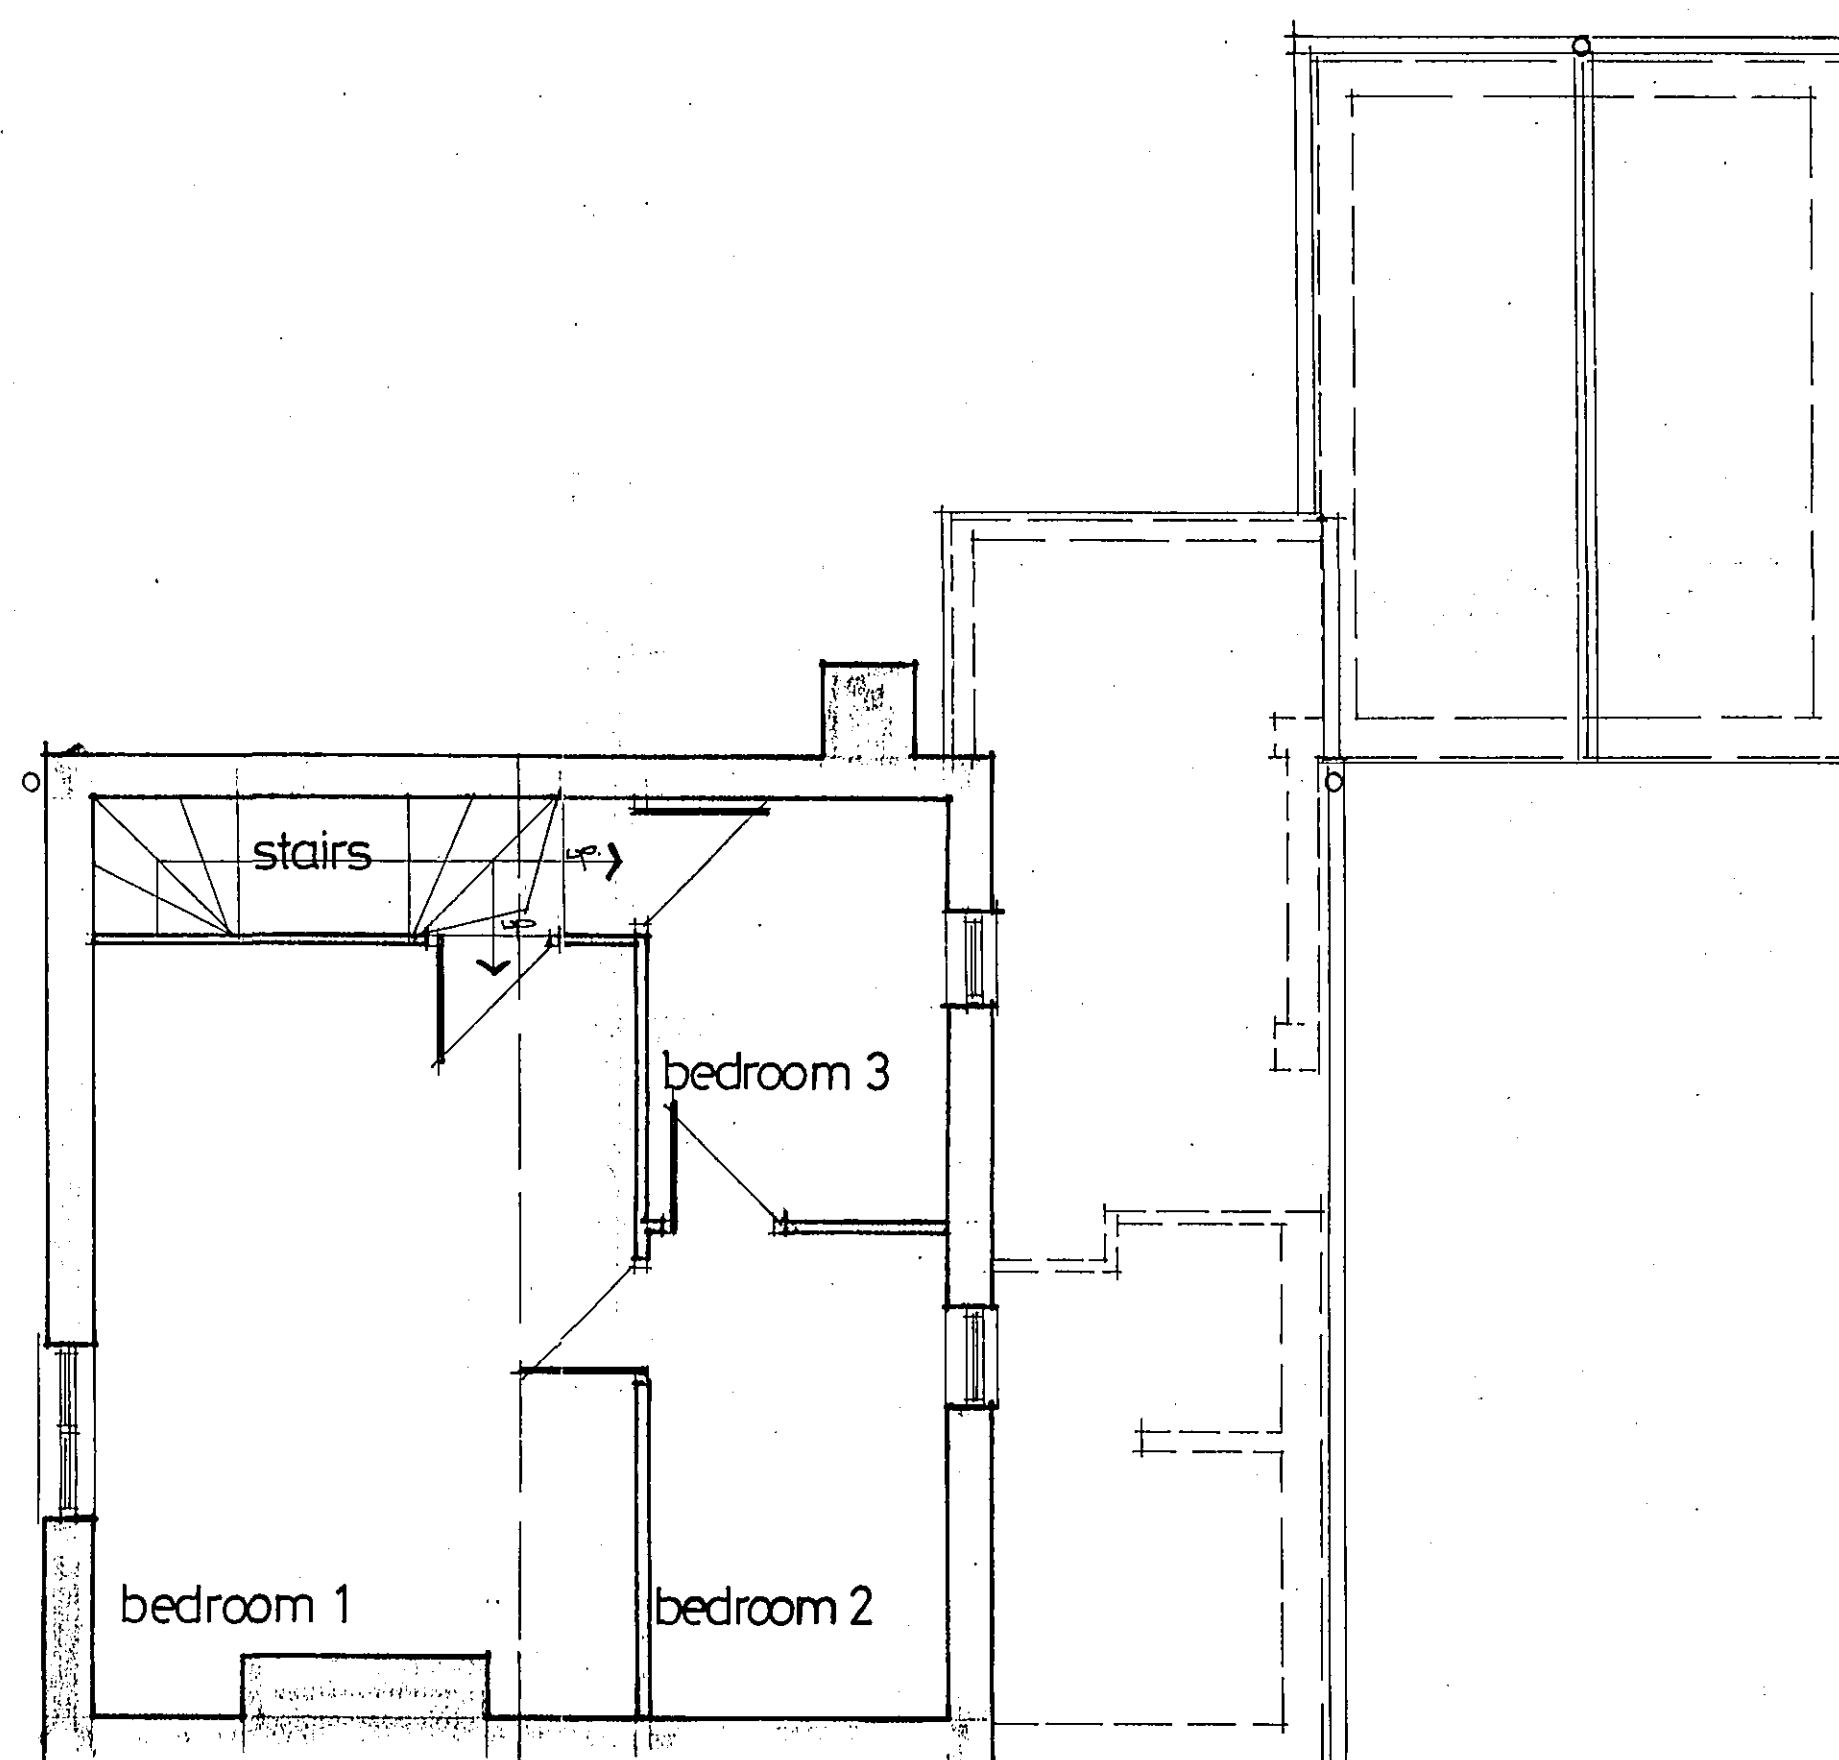

first floor plan

SHDC
Planning & Development
12 JAN 2007
Ref: 056107

A 11.1.07 plan revised to incorporate client's
revisions, completed for planning.

Revisions
Preliminary For Construction

David Trundle
Design Services
Chartered Institute of
Architectural Technologists

Salgate Barn, Islington Road, Tilney All Saints, King's Lynn, Norfolk, PE34 4RY
Tel: 01553 617700 Fax: 01553 617674 Email: enquiries@trundleysdesign.co.uk

Project Title:
ROSEDENE
CROSS LANE
GEDNEY HILL
SPALDING
Lincs. PE12 0PZ

PROPOSED SINGLE AND TWO STOREY
EXTENSIONS TO EXISTING HOUSE

Drawing Title:
EXISTING PLANS & ELEVATIONS
PROPOSED SECTIONS

Scale: 1:100, 1:50 Date: JAN 2007 Drawn: DGT

Drawing Number:
06-242-01A

**DETERMINED
PLAN**

Copyright:
This drawing must not be re-issued, loaned or copied without the consent of
David Trundle Design Services. Do not scale this drawing, use only figured or
grid dimensions. All dimensions to be checked by contractor on site prior to
start of works. Any discrepancies are to be notified