

B	20/1/99	2nd phase re-roofing area denoted
A	11/09/98	Re-roofing area indicated
Revisions		


RUSSEN+TURNER
 CHARTERED BUILDING SURVEYORS
 Compass House,
 11A King Street,
 King's Lynn,
 Norfolk. PE30 1ET. Tel: (0553) 768787.

Project Title:
 Hovenden House,
 Fleet, Lincs.
 Leonard Cheshire Foundation
 wing Title:
 e plan as existing


SOUTH HOLLAND DC
 HOUSING & PLANNING
 - 1 FEB 1999
 Ref: 0088/11

Approx 1:500
 dec '97
 mjs/mg
 08102-11b


**DETERMINED
 PLAN**

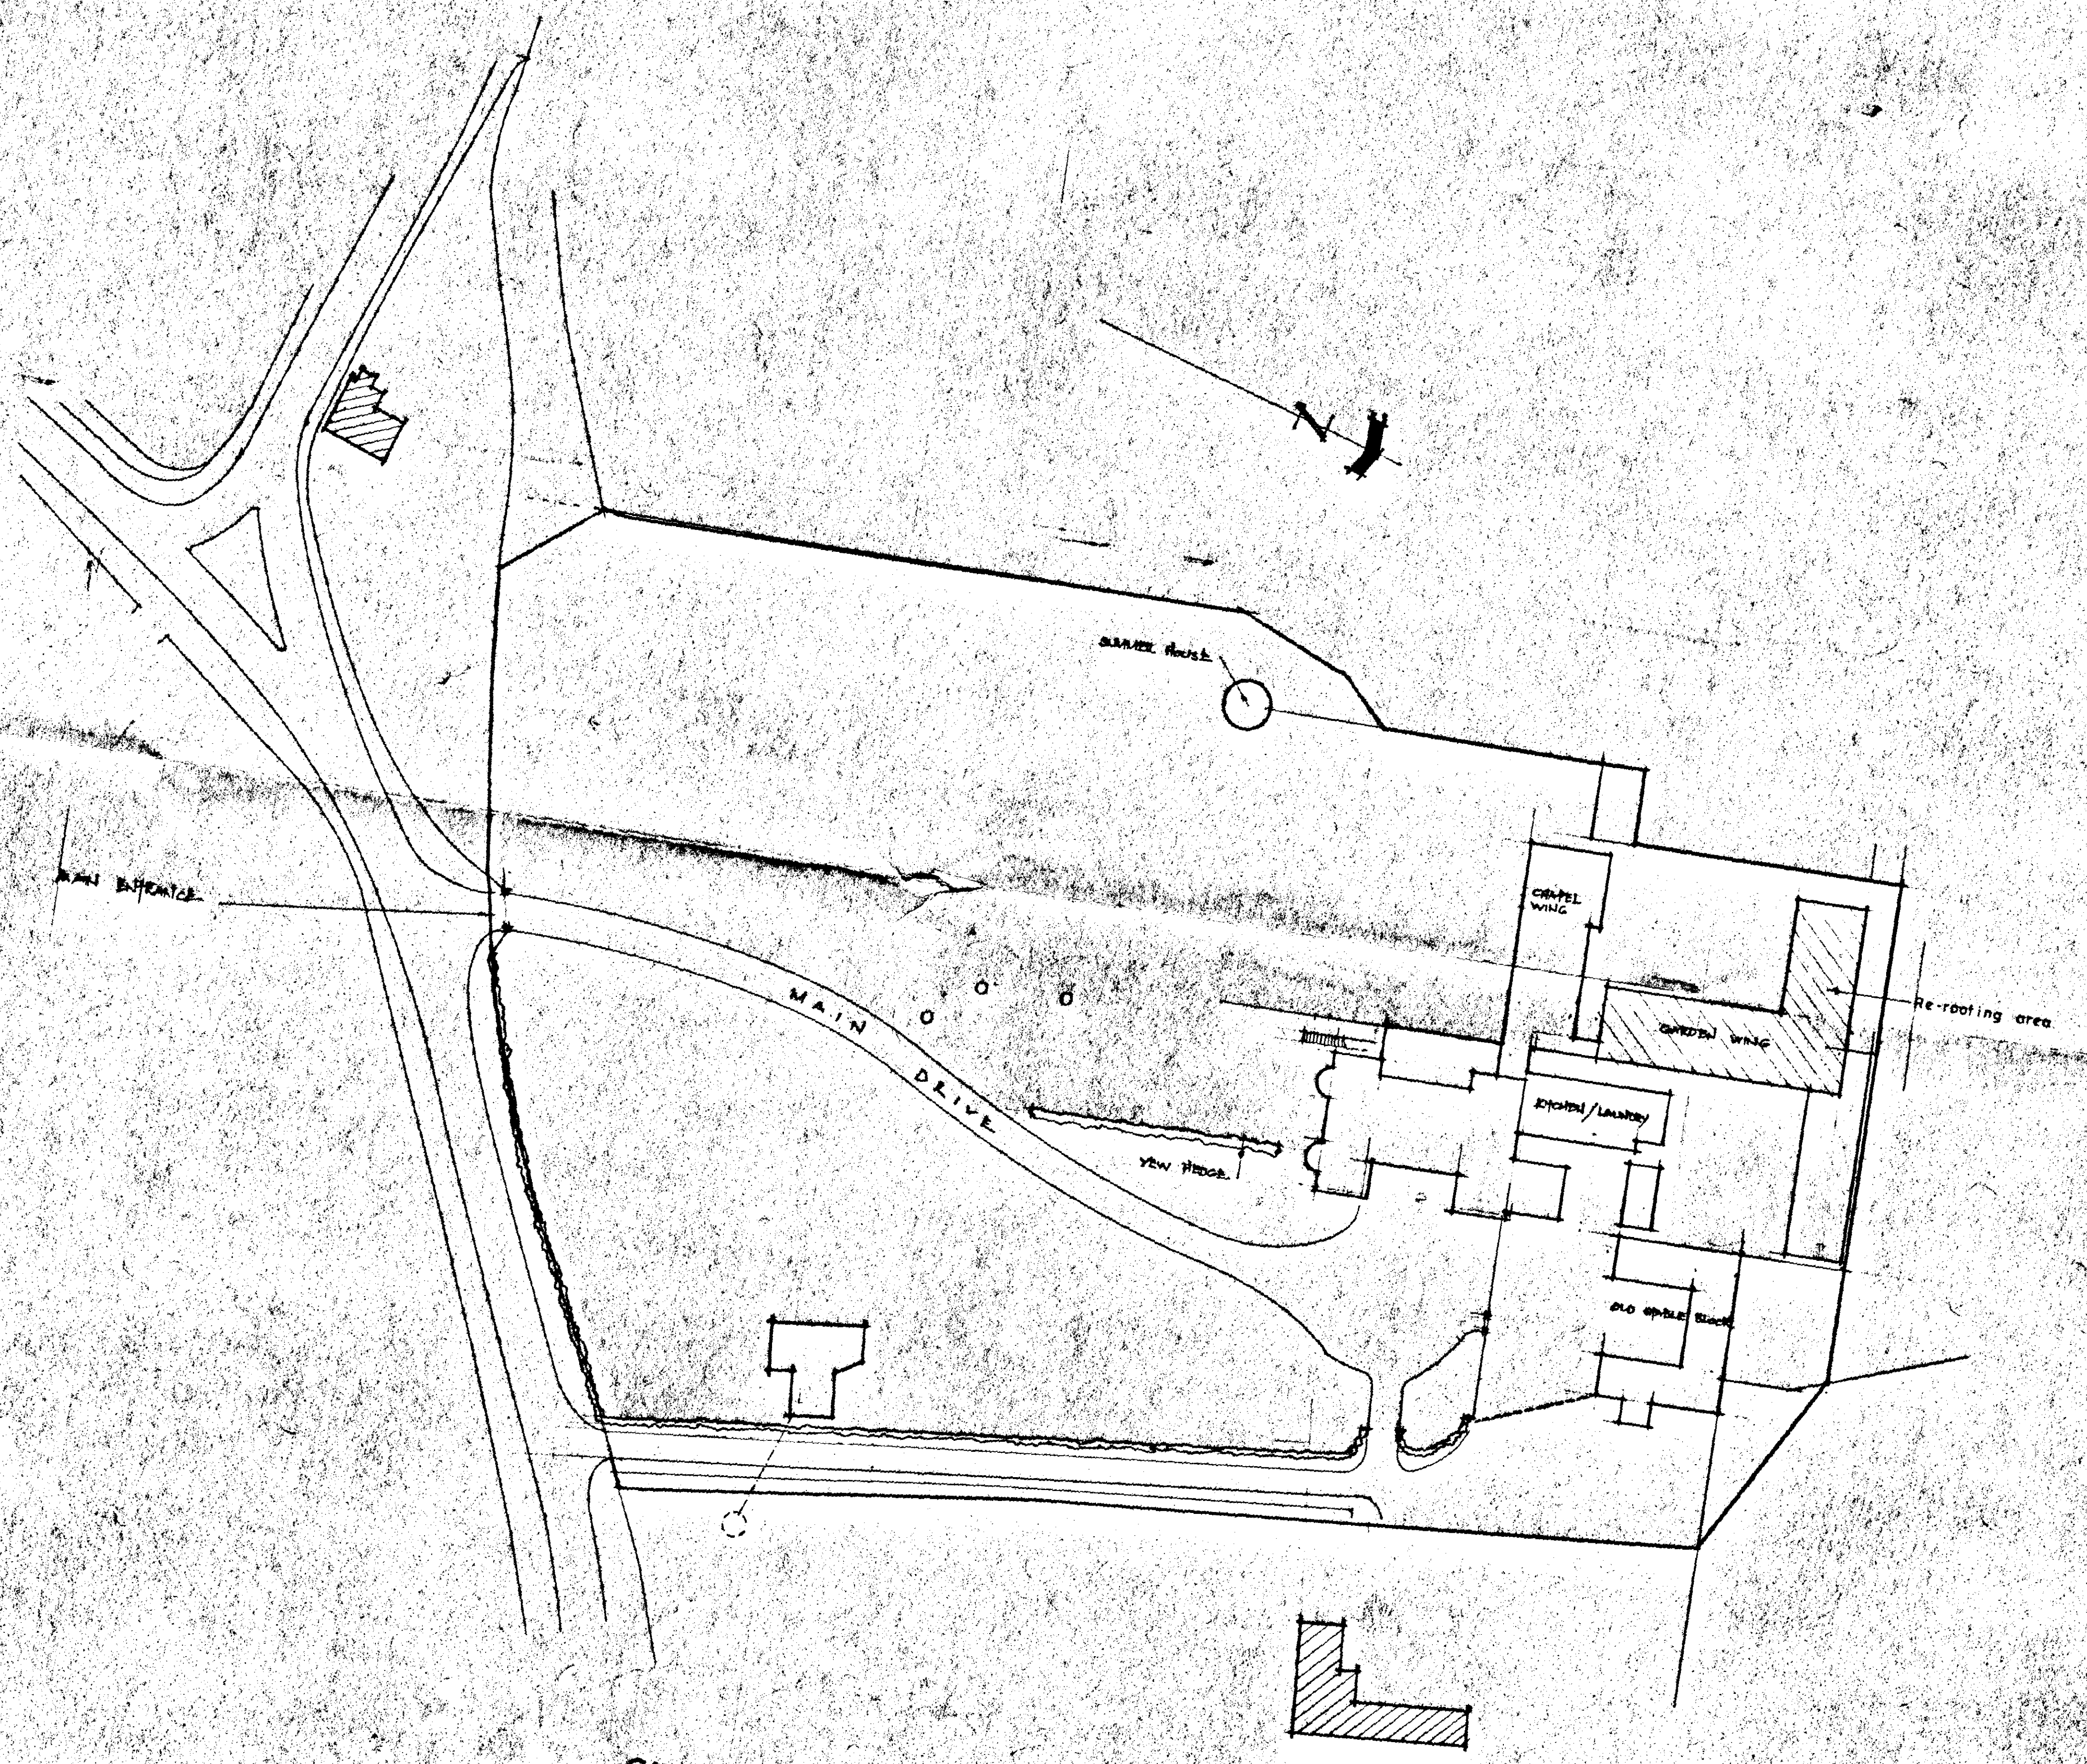


Site Plan as existing

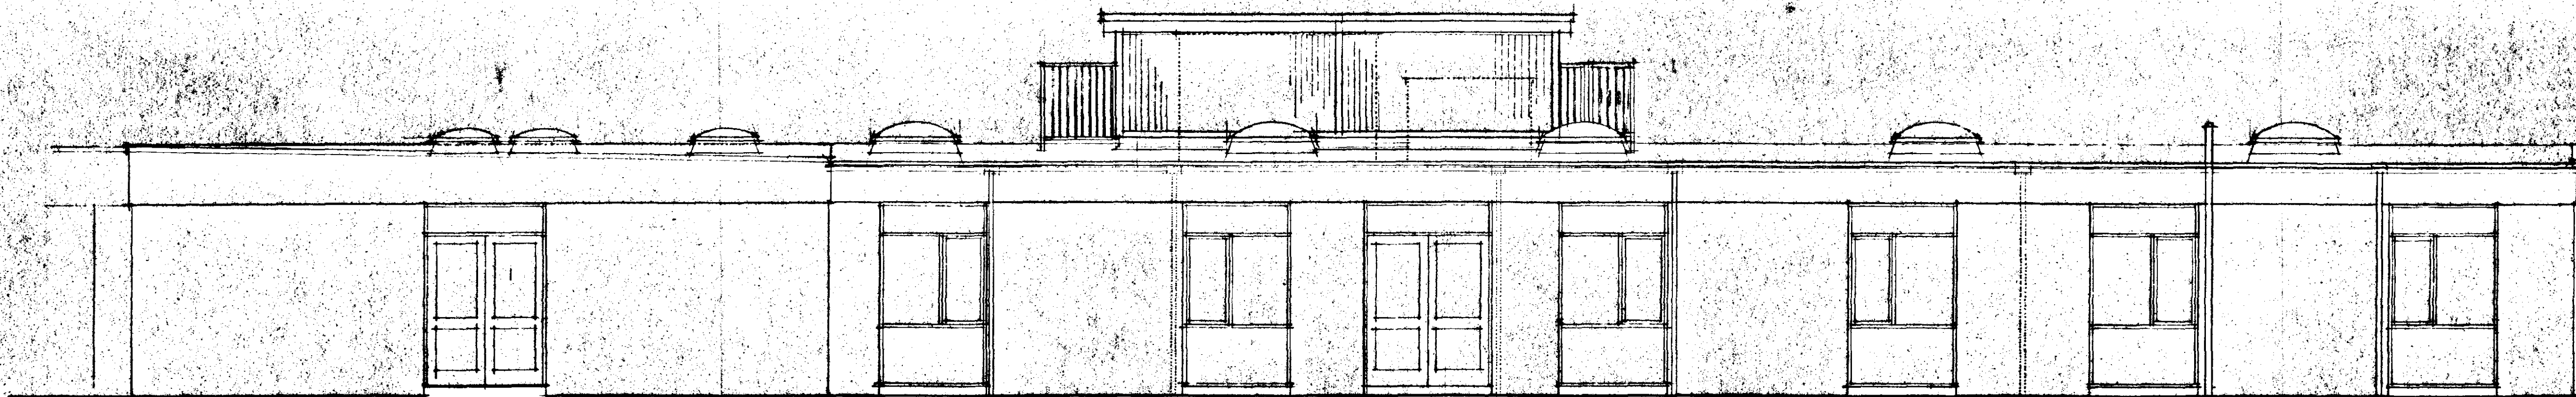


West Elevation

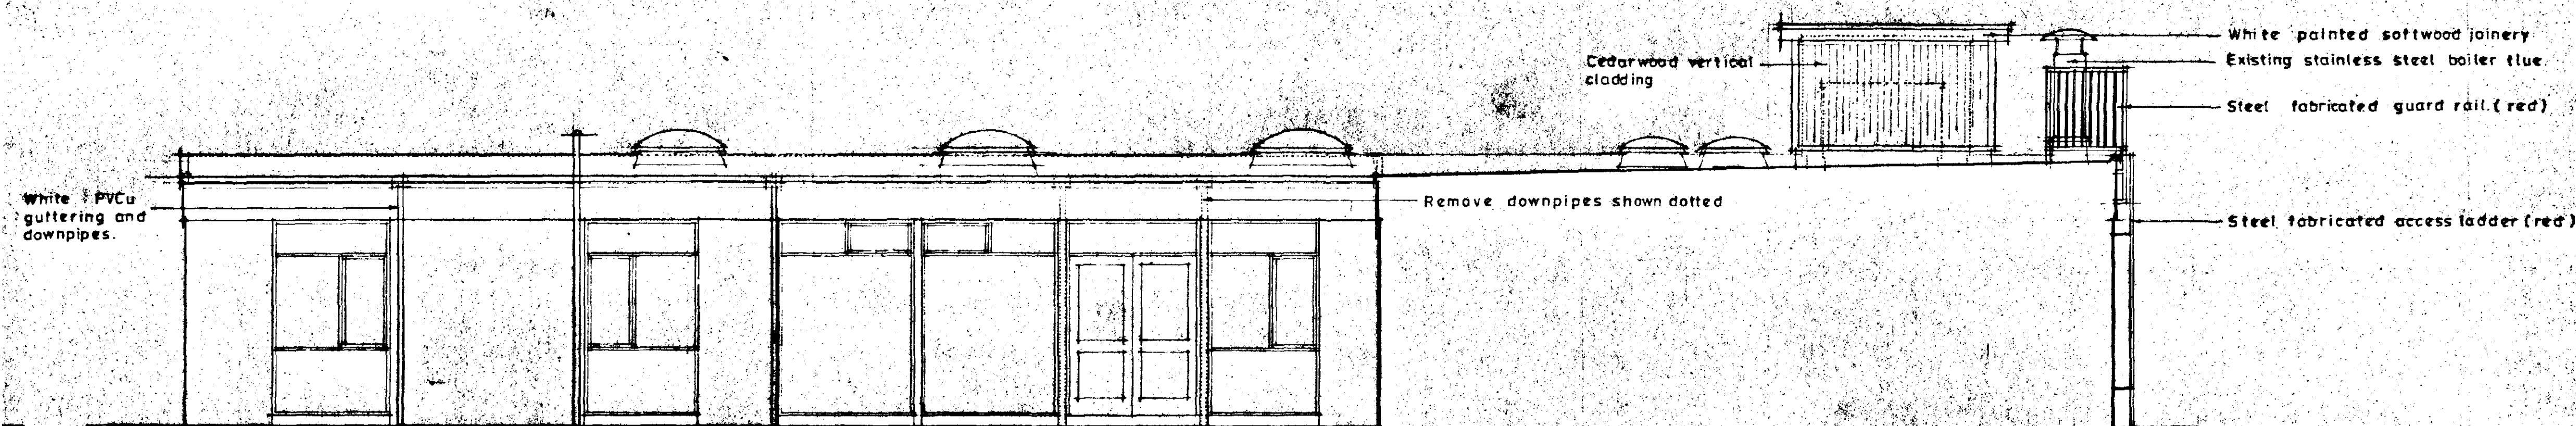

South Elevation

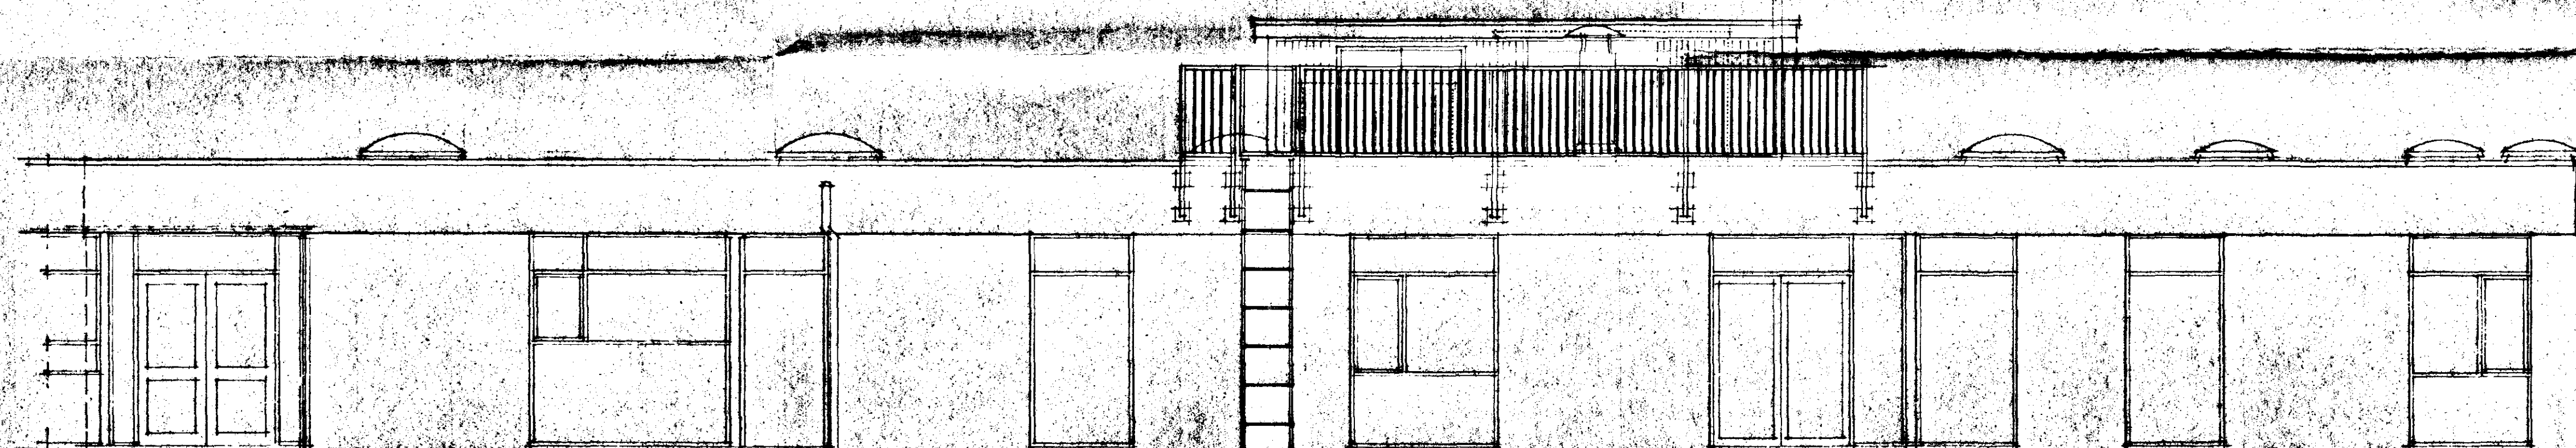

East Elevation.

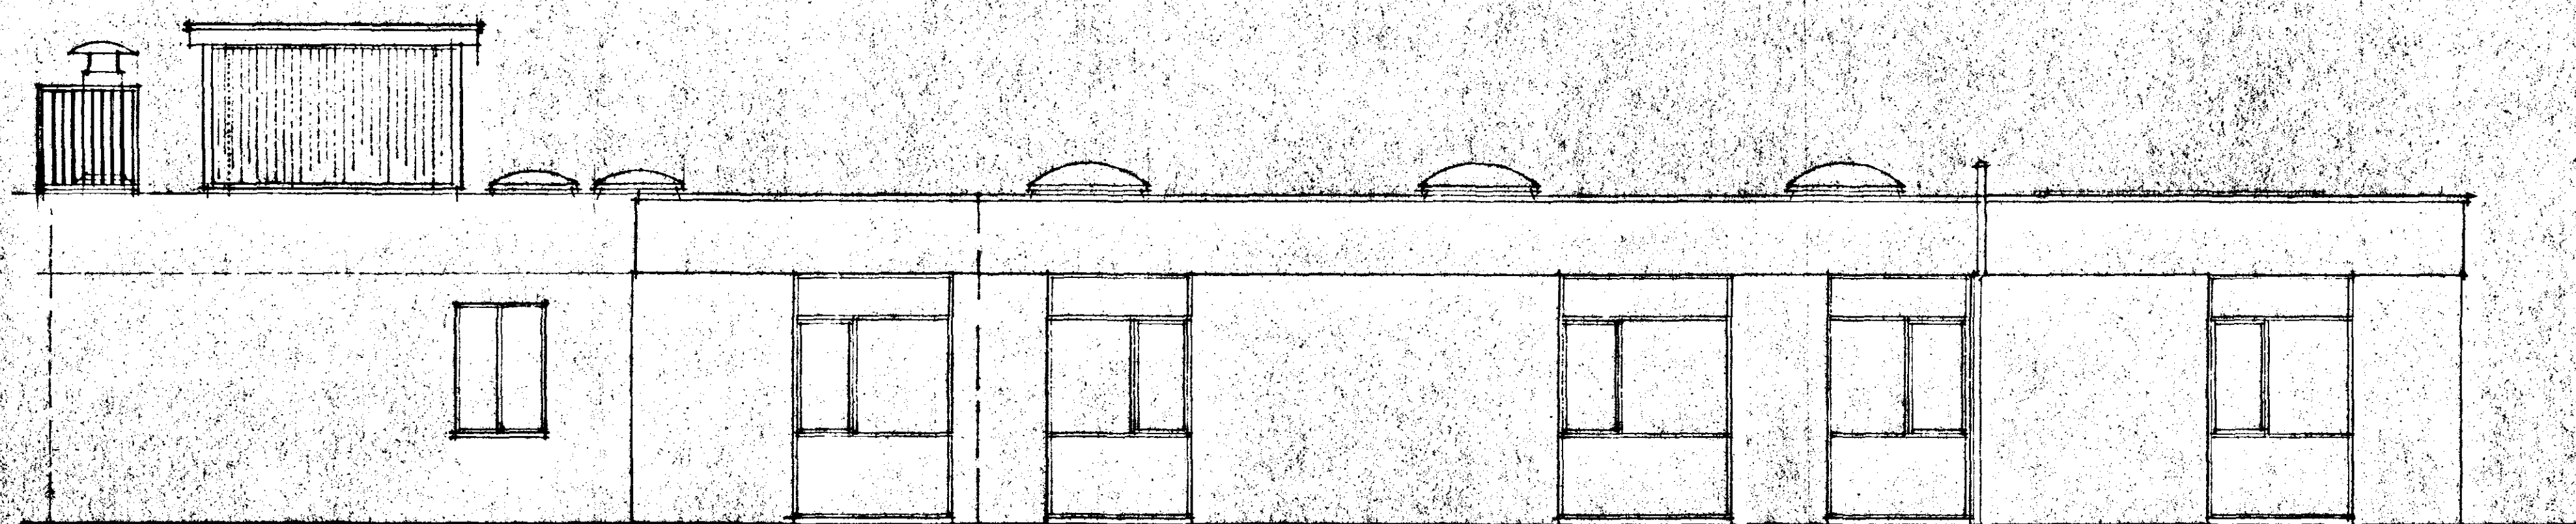

North Elevation.

GENERAL NOTES

1. The copyright of this drawing is the property of Russen & Turner and the drawing must not be copied without their written consent.
2. All materials and workmanship must comply with British Standards Institution Codes of practice, the Building Regulations, NHBC requirements and Manufacturers instructions as appropriate.
3. The Contractor should note that the Drawing may have been prepared for Planning and Building Regulations purposes only.
4. Any Contractor must not assume from this drawing that all details relevant to the works are either shown or correct e.g. Electrical, Central Heating, Plumbing Services etc.
5. The Contractor must make his own assumptions relating to pricing and quantities of materials for the works unless a Bill of Quantities/Specification is also available.
6. No measurements are to be scaled off the drawings - all measurements are to be checked on site by Contractors prior to commencement of the works, and any discrepancies brought to the attention of the Designers.
7. It is the Contractors responsibility to properly supervise his own staff and operatives and also the staff and operatives of all Sub-Contractors.
8. Where a Specification, Schedule of Work or Bill of Quantities has been prepared, these Drawings must be read in conjunction with that document.
9. The Contractor must check that he/she has all the relevant drawings - other details may be shown elsewhere on the drawings.
10. Drawings should ideally be kept on site at all times for the benefit of workpeople and to ensure consistency of workmanship and materials - If there are any queries then the Designer must be consulted for clarification.

HEALTH AND SAFETY NOTES

1. Where applicable, the Principal Contractor must comply with the Construction (Design and Management) Regulations 1994 (CDM), provide the clients Planning Supervisor with a method statement and Construction Phase Health and Safety Plan for the works and liaise with the Health and Safety Executive as appropriate - the safety and health of work people, visitors to the site and occupants must be taken into consideration and/or ensured at all times.
2. Contractors must comply with the provisions of the Health & Safety at Work etc Act 1974, the Management of Health and Safety at Work Regulations 1992, the Control of Substances Hazardous to Health Regulations 1994 (COSHH) and all other relevant regulations as amended.
3. The Client must ensure (among other duties) that if work is carried out on the Client's premises, their own employees have a safe place of work. The Client must also provide the contractor with all relevant information relating to health and safety on site.

SOUTH HOLLAND DC
HOUSING & PLANNING
- 1 FEB 1999
Ref: 0088/99

RUSSEN + TURNER
CHARTERED BUILDING SURVEYORS

17 High Street,
King's Lynn,
Norfolk.
PE30 1BP.
TEL: (01553) 768187
FAX: (01553) 767971

KING'S LYNN • WISBECH • PETERBOROUGH

Project Title
Hovenden House Cheshire Home
Fleet, Spalding, Lincolnshire

Replacement Flat Roof

Drawing Title
Proposed Elevations

DETERMINED
PLAN

Scale 1:50


Date jan 99

Drawn. mg.


Drawing N° 02541-508




West Elevation

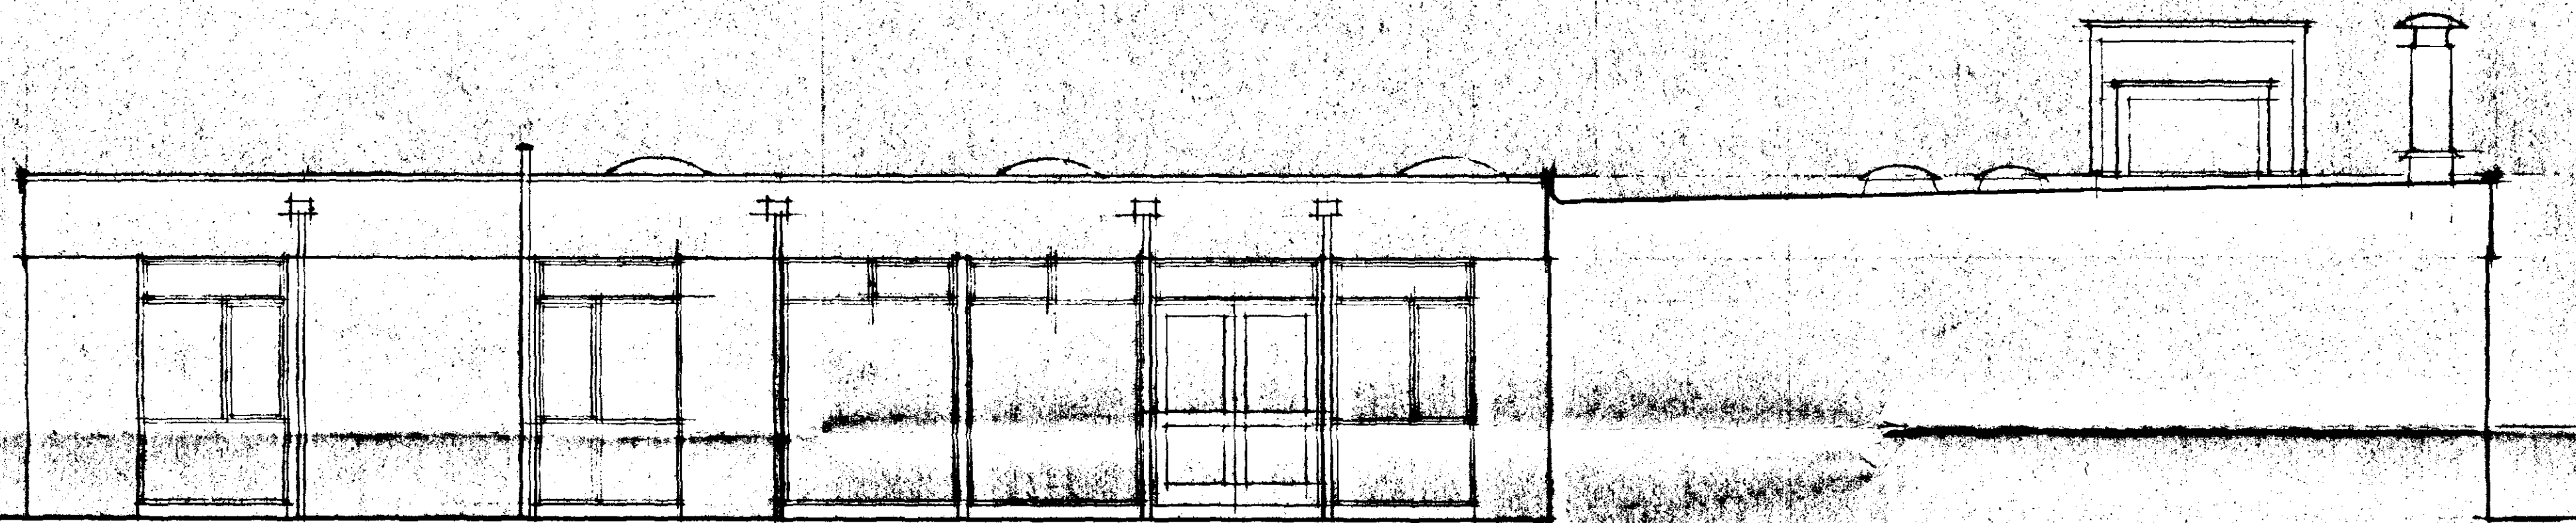

South Elevation

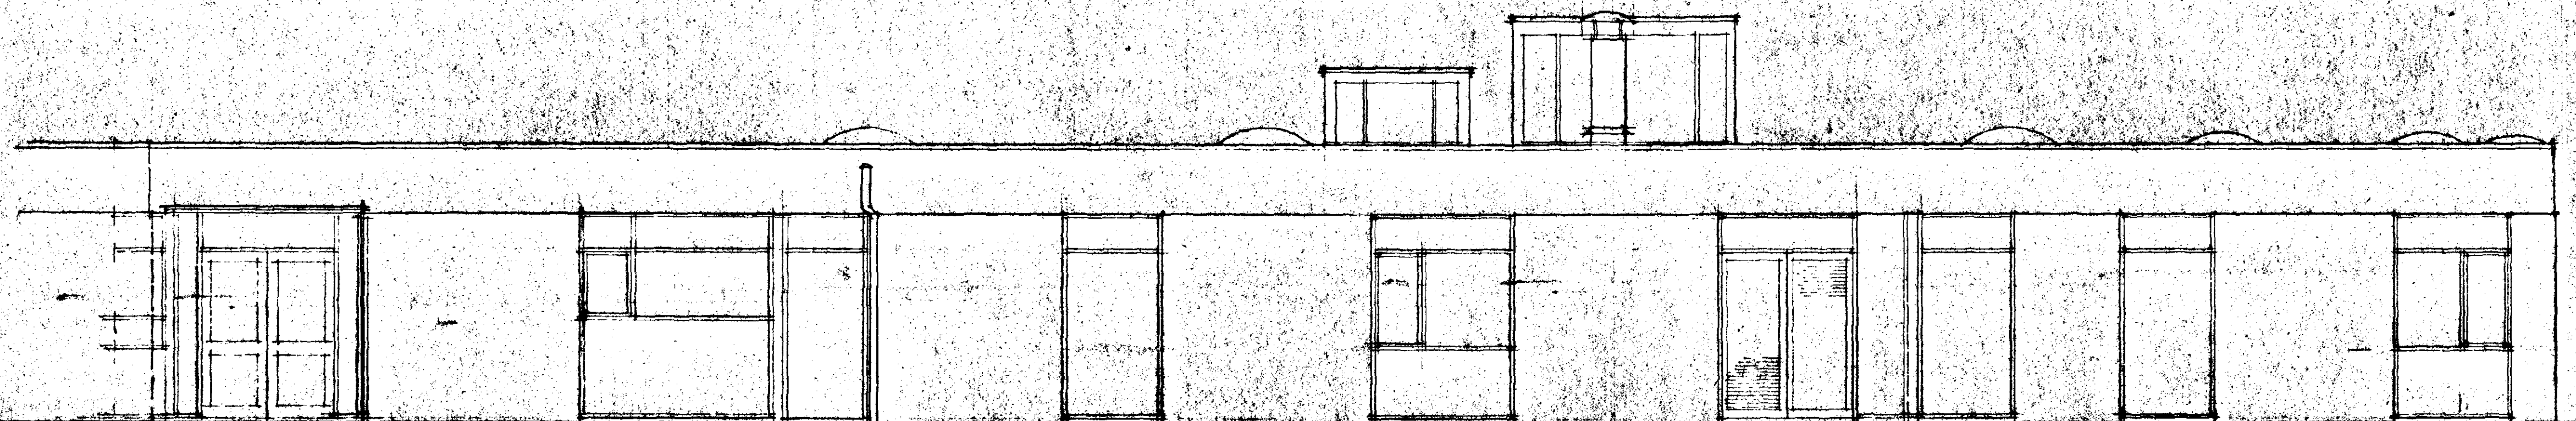

East Elevation

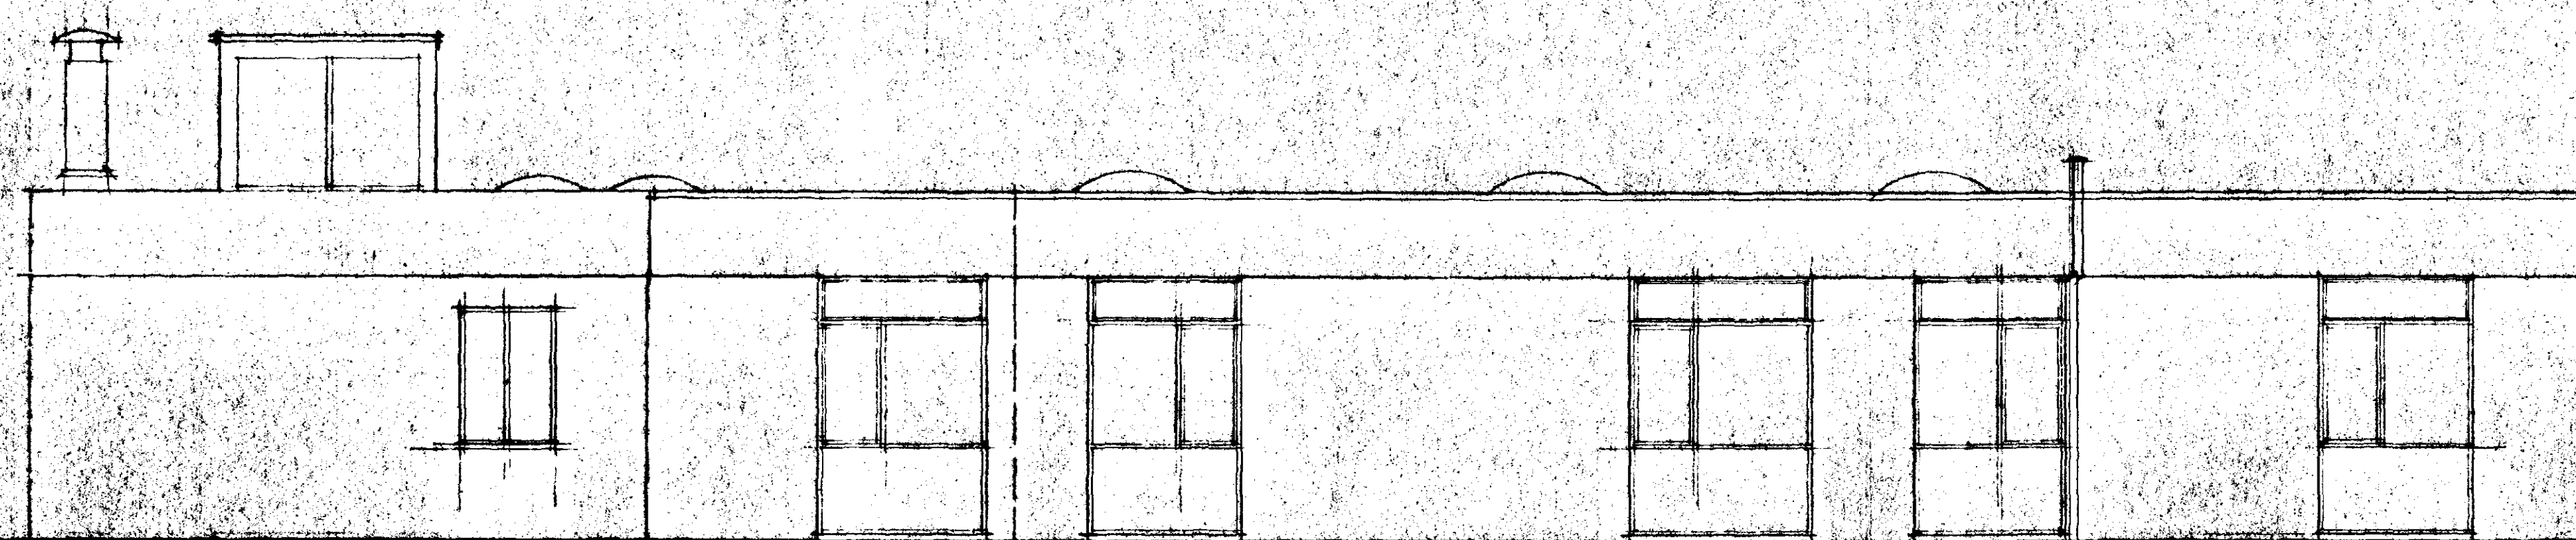

North Elevation

- GENERAL NOTES**
1. The copyright of this drawing is the property of Russen & Turner and the drawing must not be copied without their written consent.
 2. All materials and workmanship must comply with British Standards Institution Codes of practice, the Building Regulations, NHBC requirements and Manufacturers instructions as appropriate.
 3. The Contractor should note that the Drawing may have been prepared for Planning and Building Regulations purposes only.
 4. Any Contractor must not assume from this drawing that all details relevant to the works are either shown or correct, e.g. Electrical, Central Heating, Plumbing Services etc.
 5. The Contractor must make his own assumptions relating to pricing and quantities of materials for the works unless a Bill of Quantities/Specification is also available.
 6. No measurements are to be scaled off the drawings - all measurements are to be checked on site by Contractors prior to commencement of the works, and any discrepancies brought to the attention of the Designer.
 7. It is the Contractors responsibility to properly supervise his own staff and operatives and also the staff and operatives of all Sub-Contractors.
 8. Where a Specification, Schedule of Work or Bill of Quantities has been prepared, these Drawings must be read in conjunction with that document.
 9. The Contractor must check that he/she has all the relevant drawings - other details may be shown elsewhere on the drawings.
 10. Drawings should ideally be kept on site at all times for the benefit of workpeople and to ensure consistency of workmanship and materials - if there are any queries then the Designer must be consulted for clarification.
- HEALTH AND SAFETY NOTES**
1. Where applicable, the Principal Contractor must comply with the Construction (Design and Management) Regulations 1994 (CDM), provide the clients Planning Supervisor with a method statement and Construction Phase Health and Safety Plan for the works and liaise with the Health and Safety Executive as appropriate - the safety and health of work people, visitors to the site and occupants must be taken into consideration and/or ensured at all times.
 2. Contractors must comply with the provisions of the Health & Safety at Work etc Act 1974, the Management of Health and Safety at Work Regulations 1992, the Control of Substances Hazardous to Health Regulations 1994 (COSHH) and all other relevant regulations as amended.
 3. The Client must ensure (among other duties) that if work is carried out on the Client's premises, their own employees have a safe place of work. The Client must also provide the contractor with all relevant information relating to health and safety on site.

SOUTH HOLLAND DC
HOUSING & PLANNING
- 1 FEB 1999
Ref: 0088/99

RUSSEN + TURNER
CHARTERED BUILDING SURVEYORS

17 High Street,
King's Lynn,
Norfolk.
PE30 1BP. TEL: (01553) 768187
FAX: (01553) 767971

KING'S LYNN - WISBECH - PETERBOROUGH

Project Title
Hovenden House Cheshire Home
Fleet, Spalding, Lincolnshire

Replacement Flat Roof

Drawing Title
Existing Elevations
(Garden Wing)

Scale 1:50

Date Jan 99

Drawn mg.

Drawing No 02541-507

DETERMINED
PLAN

Lower Level Flat Roof

Chimney

Water Storage Tanks

Roof Light

Roof Light

Roof Light

Roof Light

Roof Light

Roof Light

Roof Light

Roof Light

Roof Light

Drainage Outlets

Down Pipes

East

North

West

South

Elevations of Water Storage Tank Housing

Existing Flat Roof (Garden Wing.)

GENERAL NOTES

1. The copyright of this drawing is the property of Russen & Turner and the drawing must not be copied without their written consent.
2. All materials and workmanship must comply with British Standards Institution Codes of practice, the Building Regulations, NHBC requirements and Manufacturers Instructions as appropriate.
3. The Contractor should note that the Drawing may have been prepared for Planning and Building Regulations purposes only.
4. Any Contractor must not assume from this drawing that all details relevant to the works are either shown or correct e.g. Electrical, Central Heating, Plumbing Services etc.
5. The Contractor must make his own assumptions relating to pricing and quantities of materials for the works unless a Bill of Materials/Specification is also available.
6. No measurements are to be scaled off the drawings - all measurements are to be checked on site by Contractors prior to commencement of the works, and any discrepancies brought to the attention of the Designers.
7. It is the Contractors responsibility to properly supervise his own staff and operatives and also the staff and operatives of all Sub-Contractors.
8. Where a Specification, Schedule of Work or Bill of Materials has been prepared, these Drawings must be read in conjunction with that document.
9. The Contractor must check that he/she has all the relevant drawings - other details may be shown elsewhere on the drawings.
10. Drawings should ideally be kept on site at all times for the benefit of workpeople and to ensure consistency of workmanship and materials - if there are any queries then the Designer must be consulted for clarification.

HEALTH AND SAFETY NOTES

1. Where applicable, the Principal Contractor must comply with the Construction (Design and Management) Regulations 1994 (CDM), provide the clients Planning Supervisor with a method statement and Construction Phase Health and Safety Plan for the works and liaise with the Health and Safety Executive as appropriate - the safety and health of work people, visitors to the site and occupants must be taken into consideration and/or ensured at all times.
2. Contractors must comply with the provisions of the Health & Safety at Work etc Act 1974, the Management of Health and Safety at Work Regulations 1992, the Control of Substances Hazardous to Health Regulations 1984 (COSHH) and all other relevant regulations as amended.
3. The Client must ensure (among other duties) that if work is carried out on the Client's premises, their own employees have a safe place of work. The Client must also provide the contractor with all relevant information relating to health and safety on site.

SOUTH HOLLAND DC
HOUSING & PLANNING
- 1 FEB 1999
Ref: 0088/99

RUSSEN + TURNER
CHARTERED BUILDING SURVEYORS

17 High Street,
King's Lynn,
Norfolk.
PE30 1BP.

TEL: (01553) 768187
FAX: (01553) 767971

KING'S LYNN • WISBECH • PETERBOROUGH

Project Title
Hovenden House, Cheshire Home,
Fleet, Spalding, Lincolnshire.
Replacement Flat Roof.

Drawing Title
Existing Flat Roof and Elevations
of Water Storage Tanks.
(Garden Wing.)


Scale 1:50.

Date June 98.

Drawn WJAF

Drawing No 02541-500.

DETERMINED
PLAN

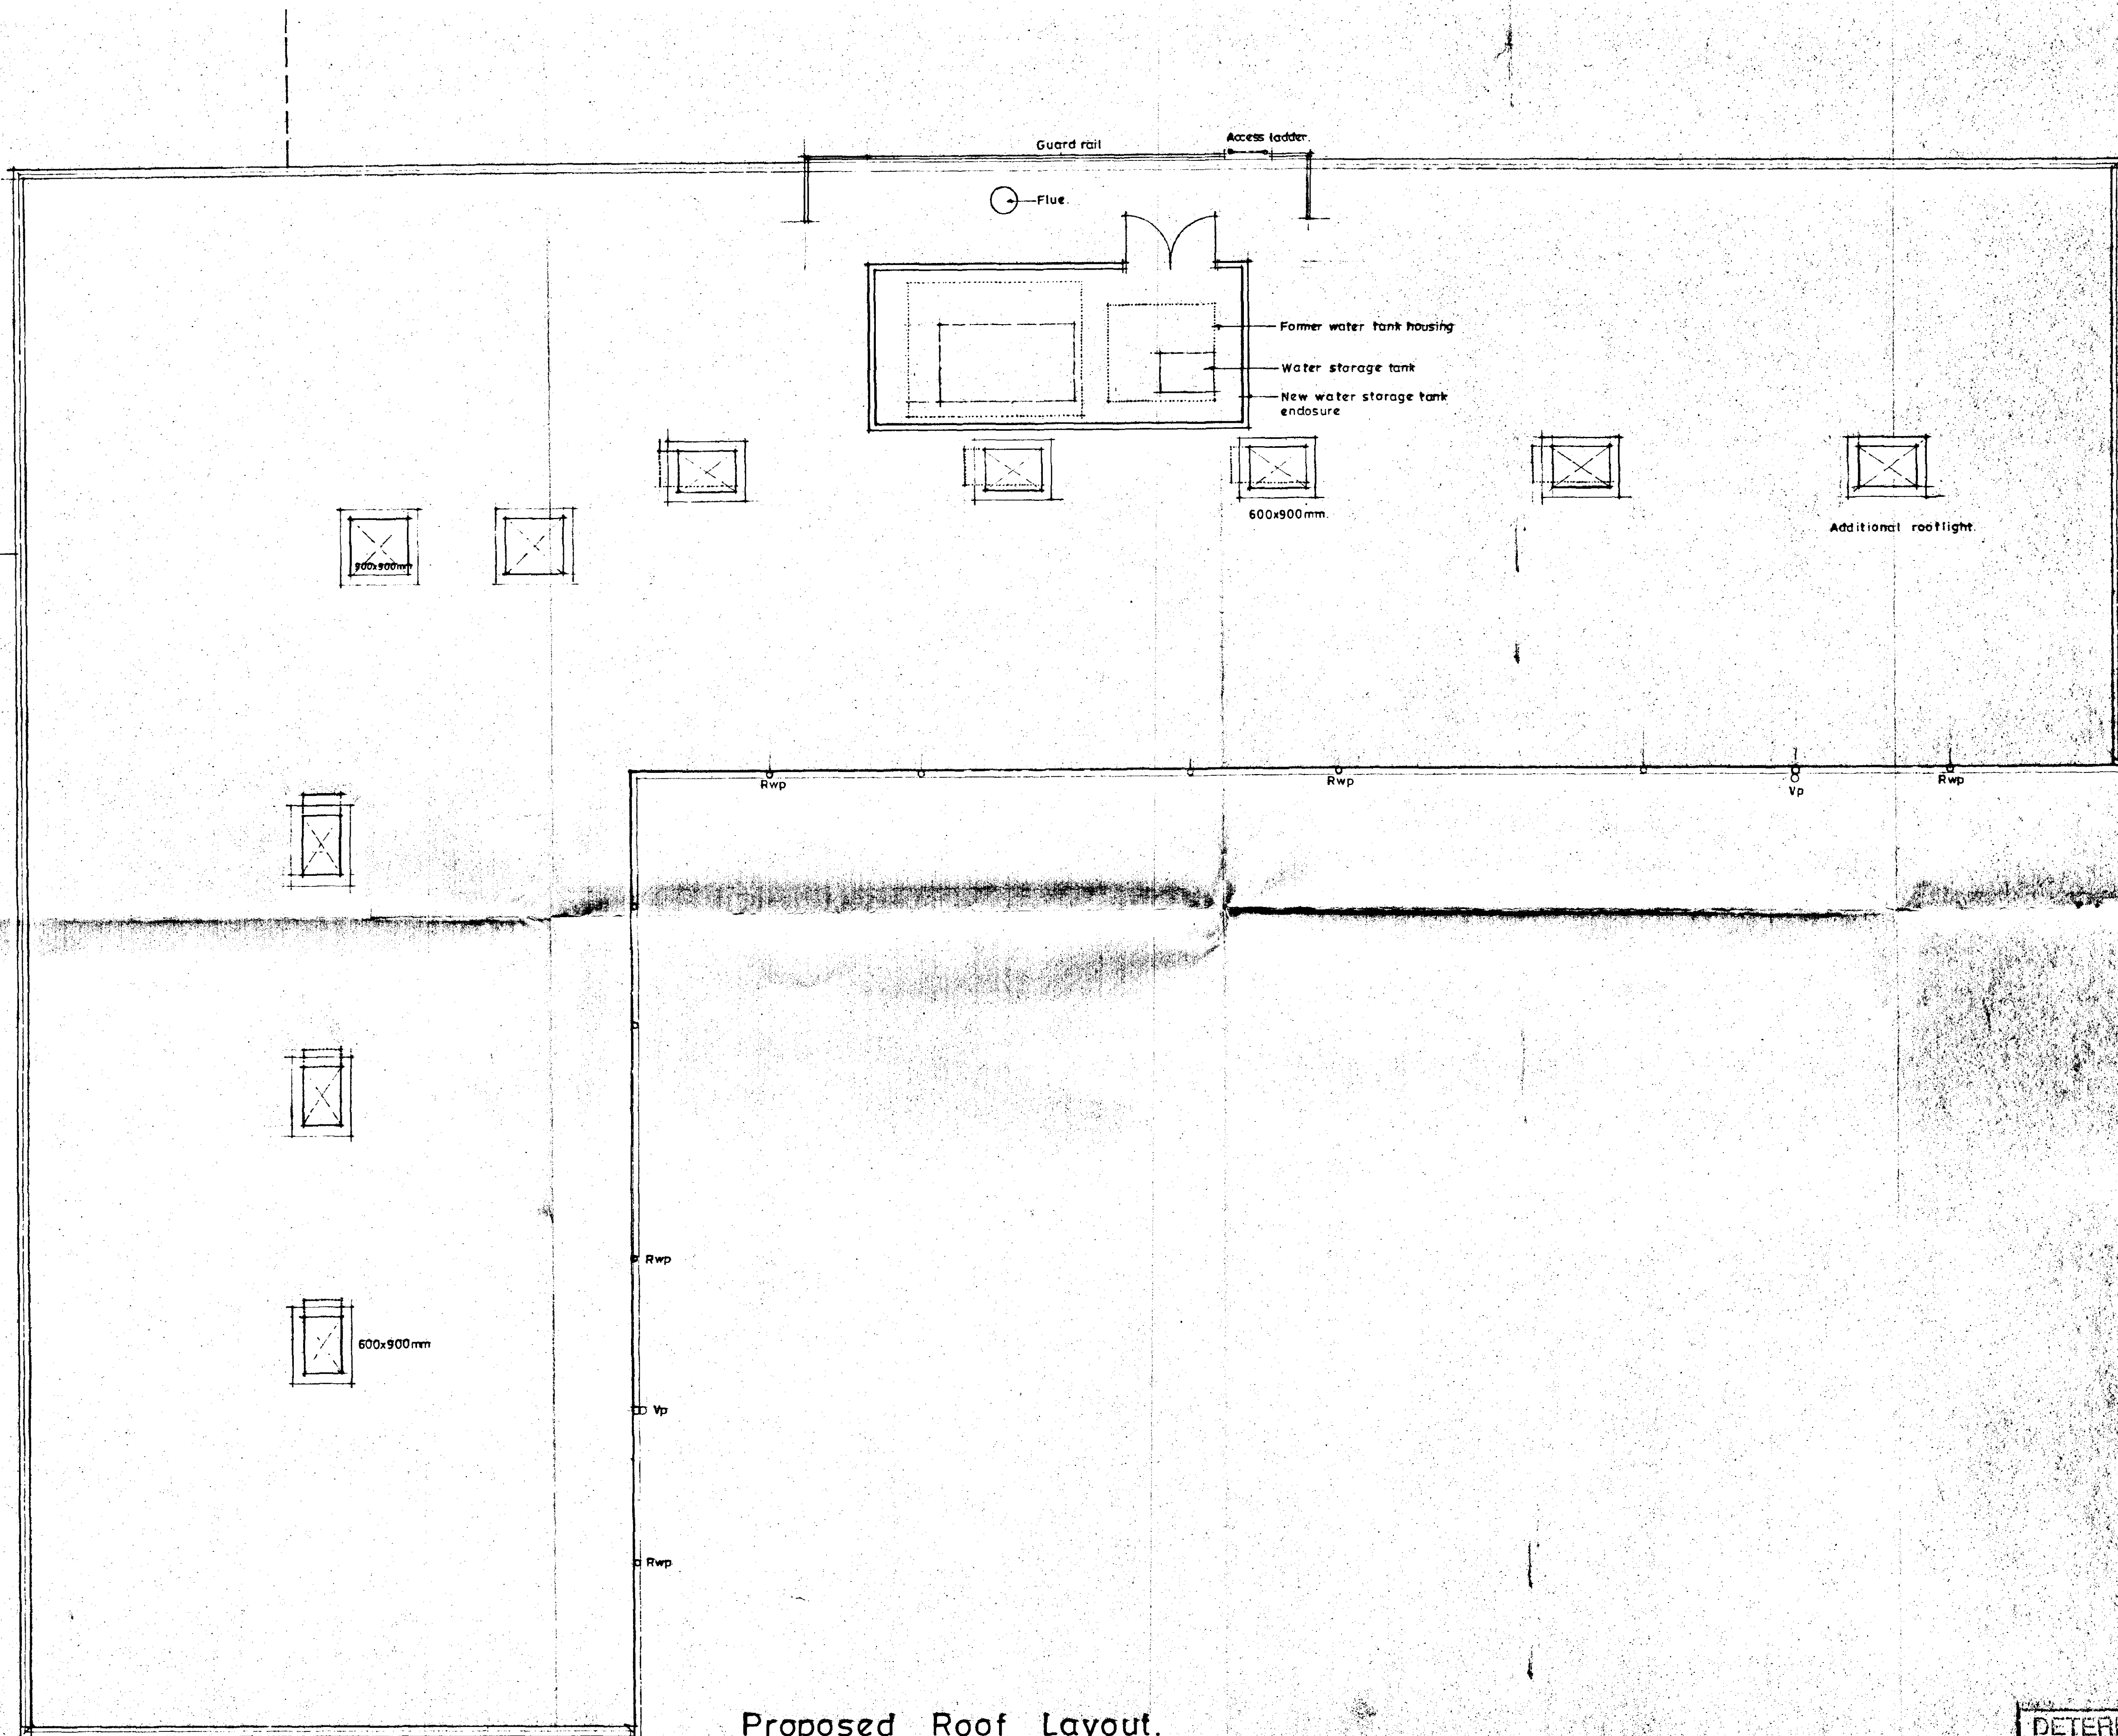

Proposed Roof Layout.

GENERAL NOTES

1. The copyright of this drawing is the property of Russen & Turner and the drawing must not be copied without their written consent.
2. All materials and workmanship must comply with British Standards Institution Codes of practice, the Building Regulations, NHBC requirements and Manufacturers Instructions as appropriate.
3. The Contractor should note that the Drawing may have been prepared for Planning and Building Regulations purposes only.
4. Any Contractor must not assume from this drawing that all details relevant to the works are either shown or correct e.g. Electrical, Central Heating, Plumbing Services etc.
5. The Contractor must make his own assumptions relating to pricing and quantities of materials for the works unless a Bill of Quantities/Specification is also available.
6. No measurements are to be scaled off the drawings - all measurements are to be checked on site by Contractors prior to commencement of the works, and any discrepancies brought to the attention of the Designers.
7. It is the Contractors responsibility to properly supervise his own staff and operatives and also the staff and operatives of all Sub-Contractors.
8. Where a Specification, Schedule of Work or Bill of Quantities has been prepared, these Drawings must be read in conjunction with that document.
9. The Contractor must check that he/she has all the relevant drawings - other details may be shown elsewhere on the drawings.
10. Drawings should ideally be kept on site at all times for the benefit of workpeople and to ensure consistency of workmanship and materials - if there are any queries then the Designer must be consulted for clarification.

HEALTH AND SAFETY NOTES

1. Where applicable, the Principal Contractor must comply with the Construction (Design and Management) Regulations 1994 (CDM), provide the clients Planning Supervisor with a method statement and Construction Phase Health and Safety Plan for the works and liaise with the Health and Safety Executive as appropriate - the safety and health of work people, visitors to the site and occupants must be taken into consideration and/or ensured at all times.
2. Contractors must comply with the provisions of the Health & Safety at Work etc Act 1974, the Management of Health and Safety at Work Regulations 1992, the Control of Substances Hazardous to Health Regulations 1984 (COSHH) and all other relevant regulations as amended.
3. The Client must ensure (among other duties) that if work is carried out on the Client's premises, their own employees have a safe place of work. The Client must also provide the contractor with all relevant information relating to health and safety on site.

Revisions

Ref.	Revisions
A	26/2/99 Rooflight size amended.

AMENDED PLAN

Ref.

SOUTH HOLLAND DC
HOUSING & PLANNING
-2 MAR 1999
Ref: 0088/99

RUSSEN + TURNER

CHARTERED BUILDING SURVEYORS

17 High Street,
King's Lynn,
Norfolk.
PE30 1BP.

TEL: (01553) 768187
FAX: (01553) 767971

KING'S LYNN • WISBECH • PETERBOROUGH

Project Title
Hovenden House Cheshire Home
Fleet, Spalding, Lincolnshire

Replacement Flat Roof

Drawing Title
Roof Layout - Proposed

Scale 1:50

Date jan.99

Drawn. mg.

Drawing N° 02541-509A

DETERMINED
PLAN