




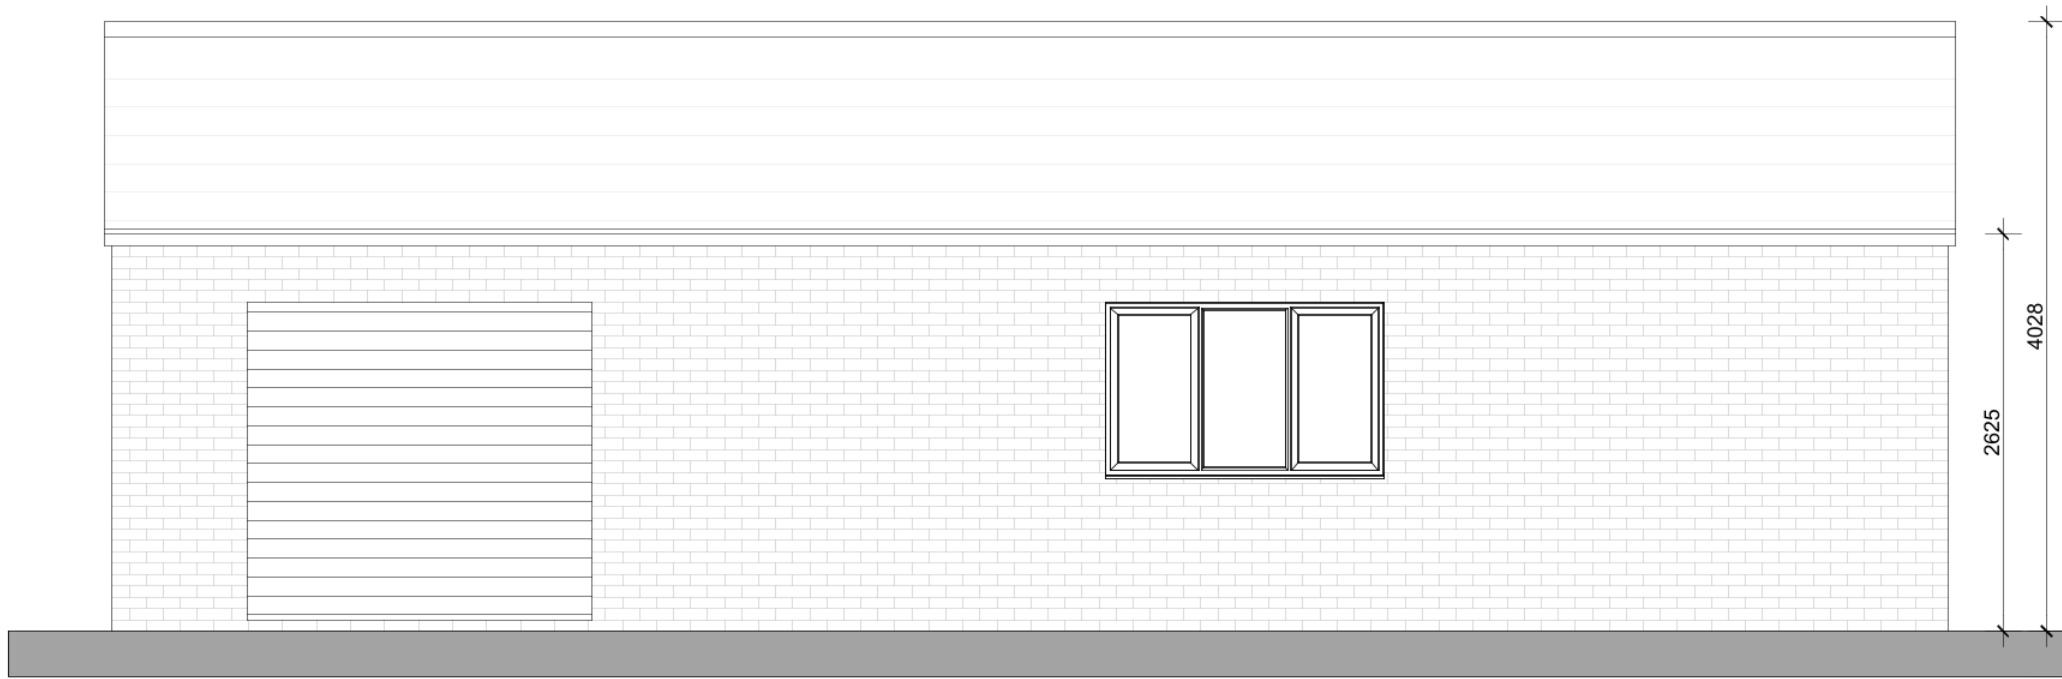


West Elevation

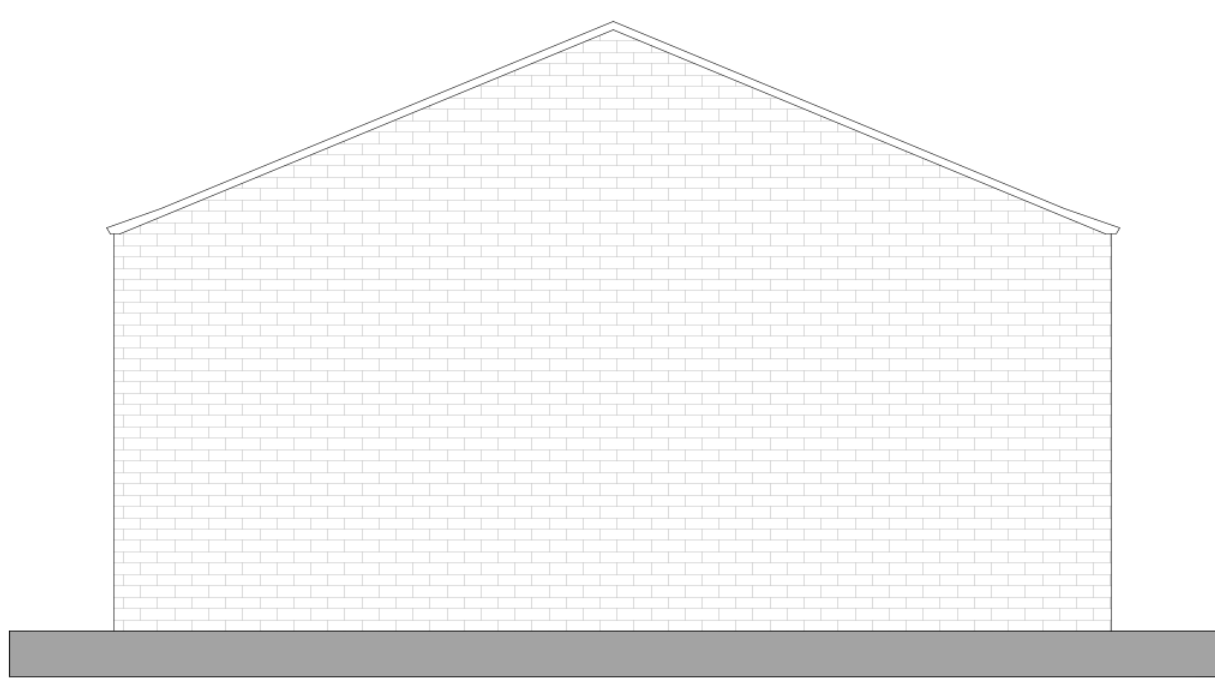


North Elevation

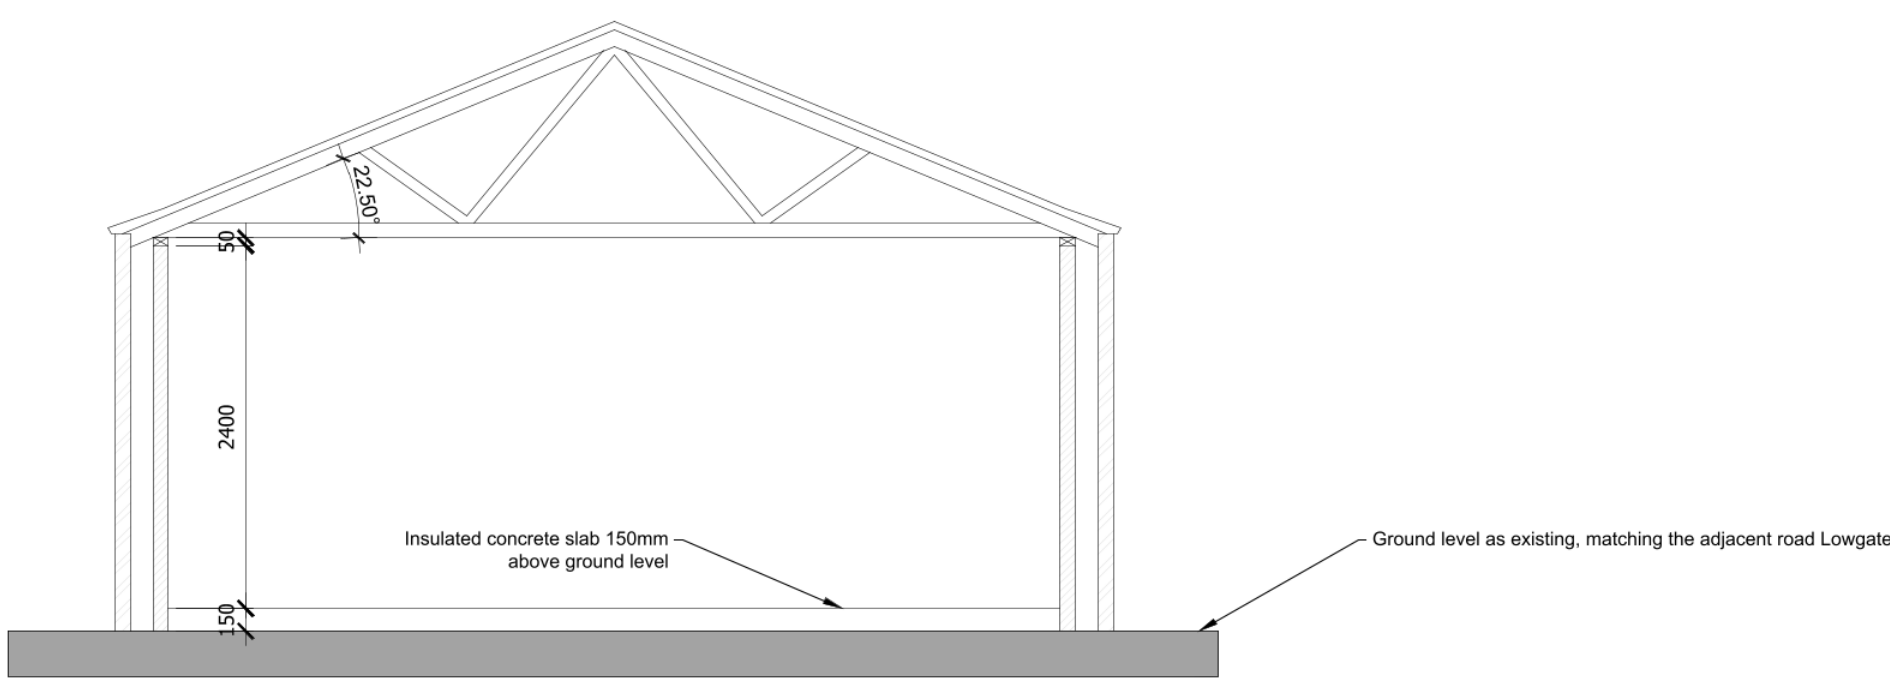

Indicative section

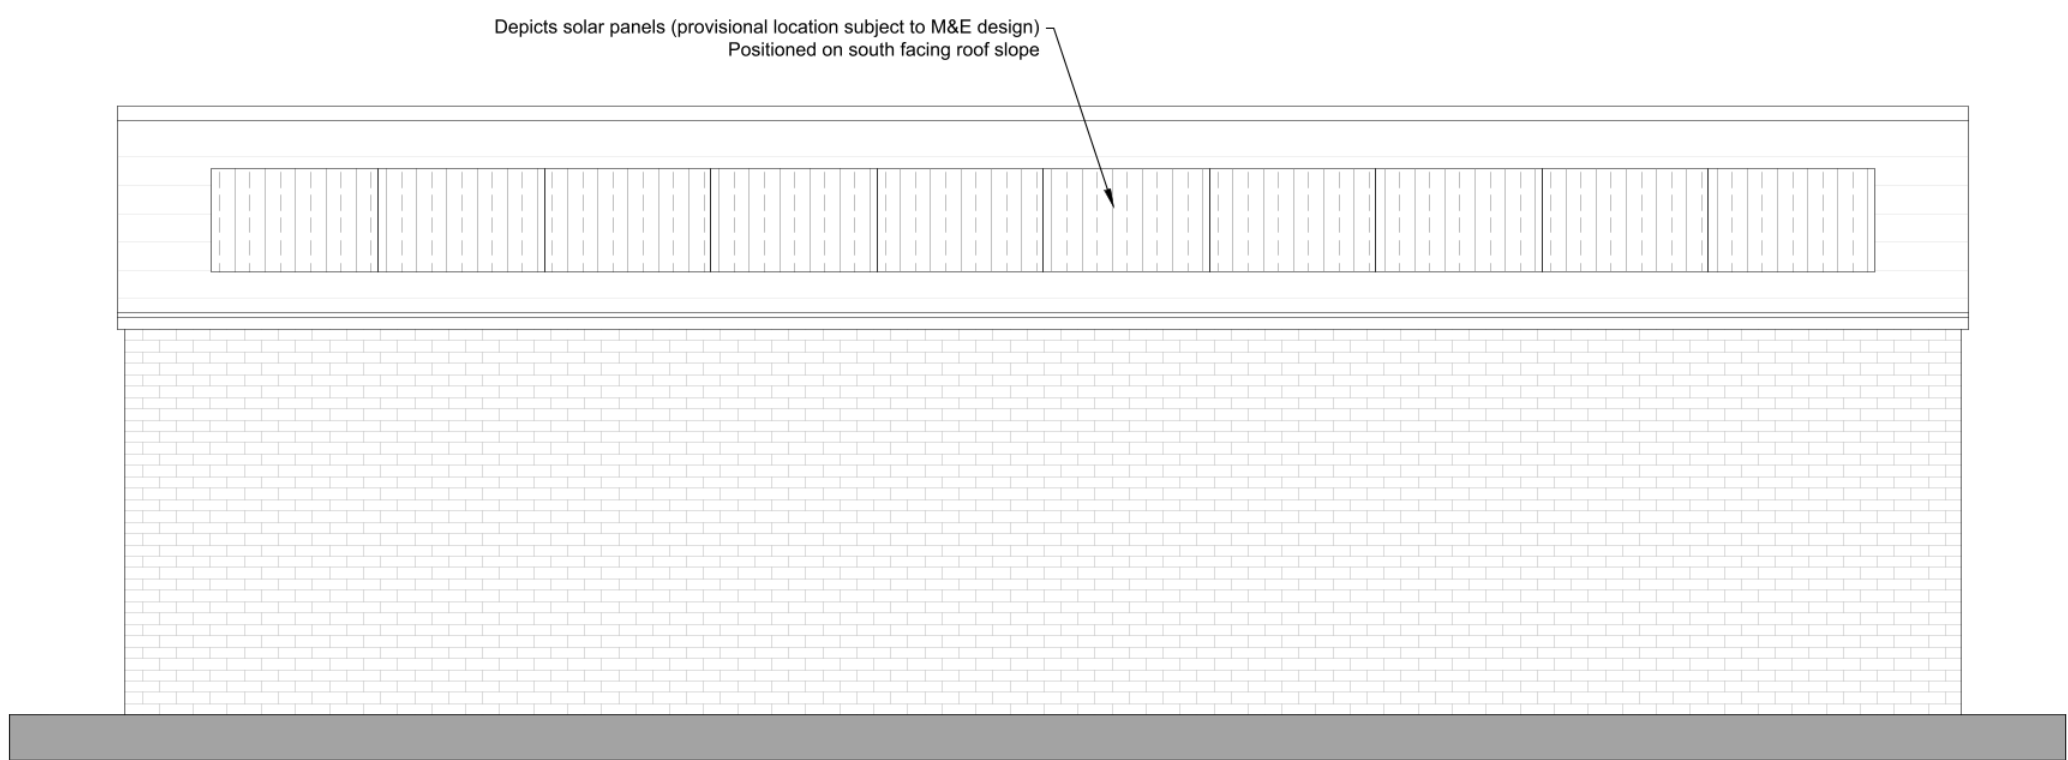


East Elevation

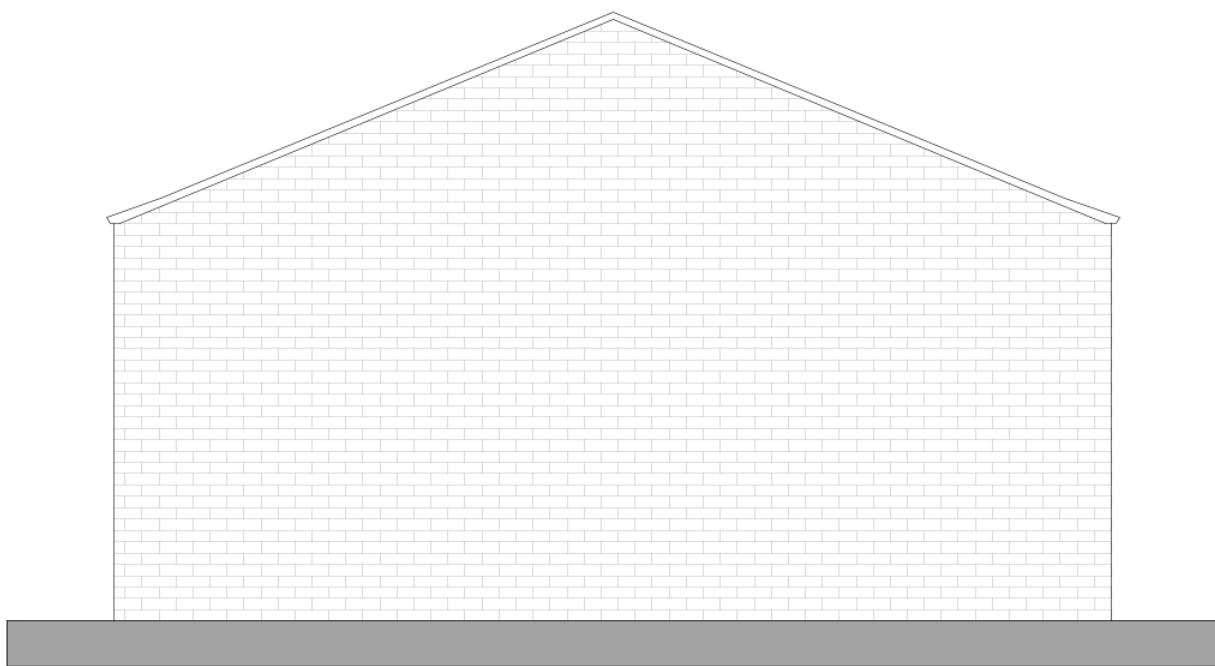


South Elevation

NB All elevations in brickwork to match site entrance wall/gates

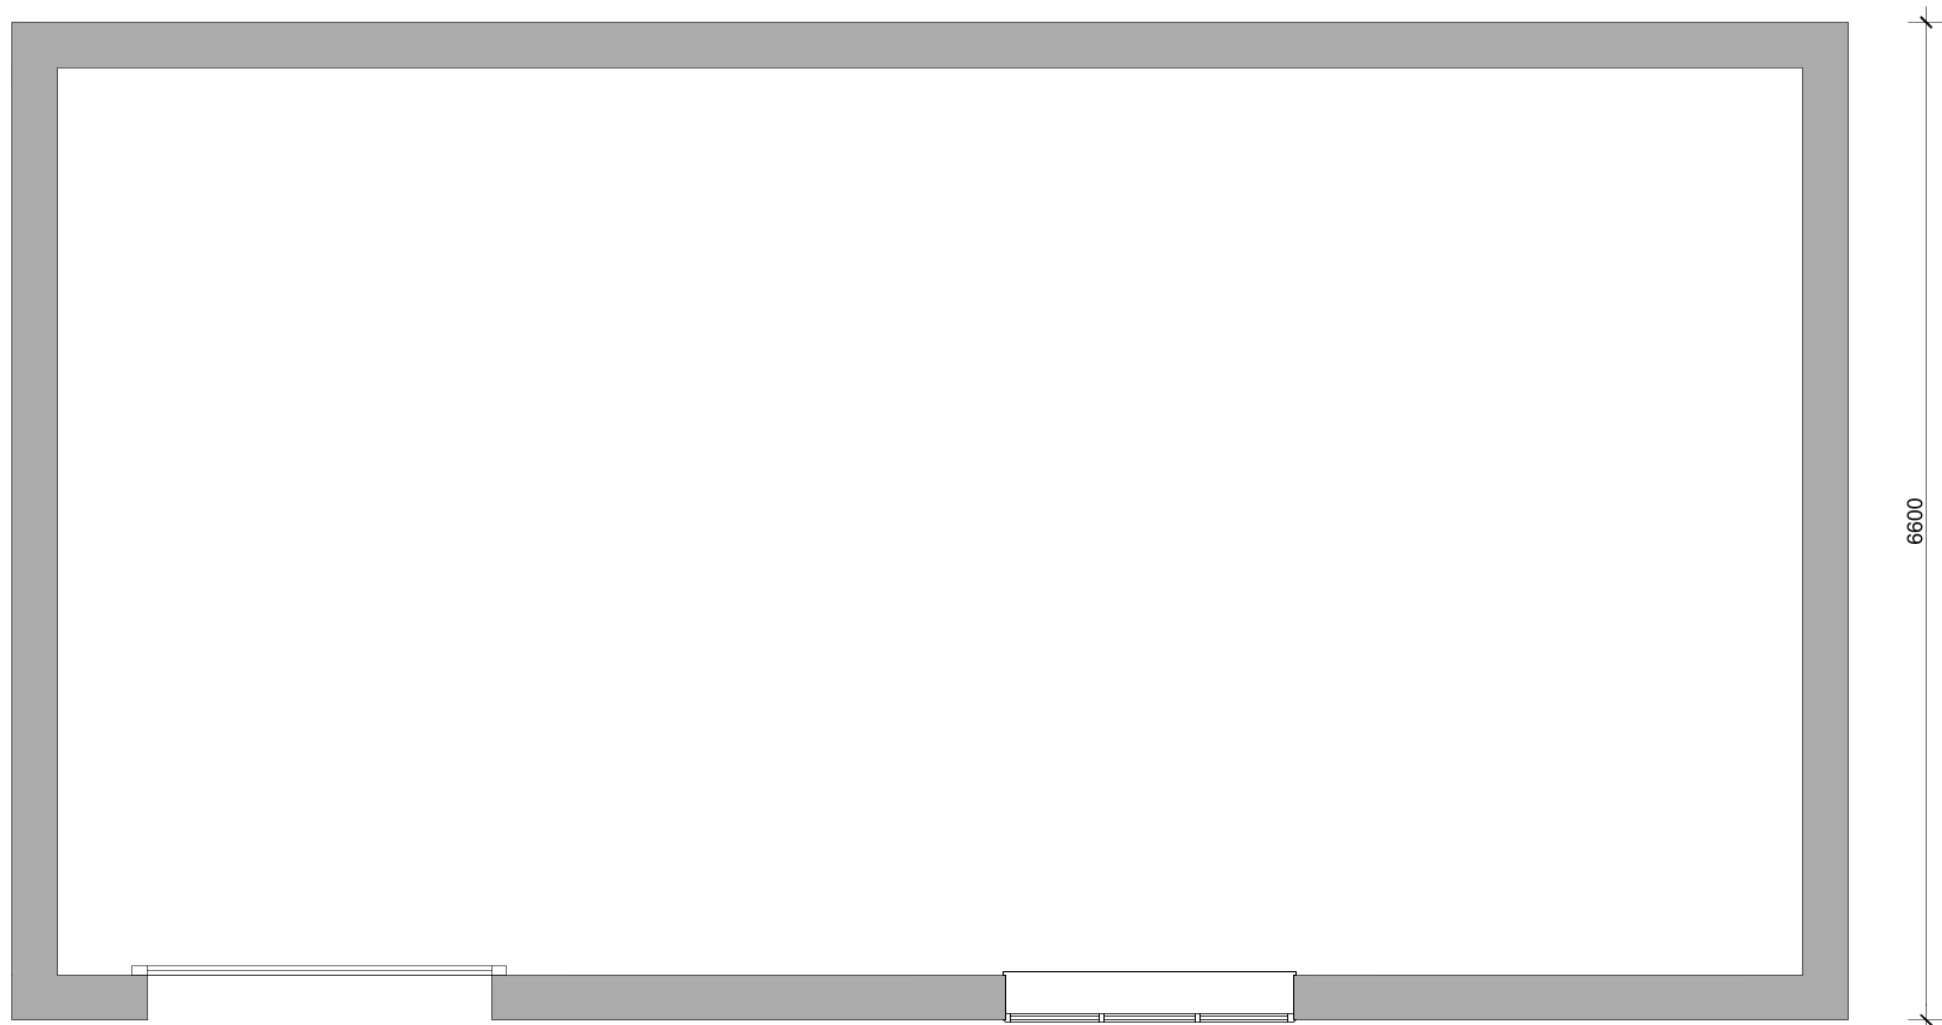

Floor Plan

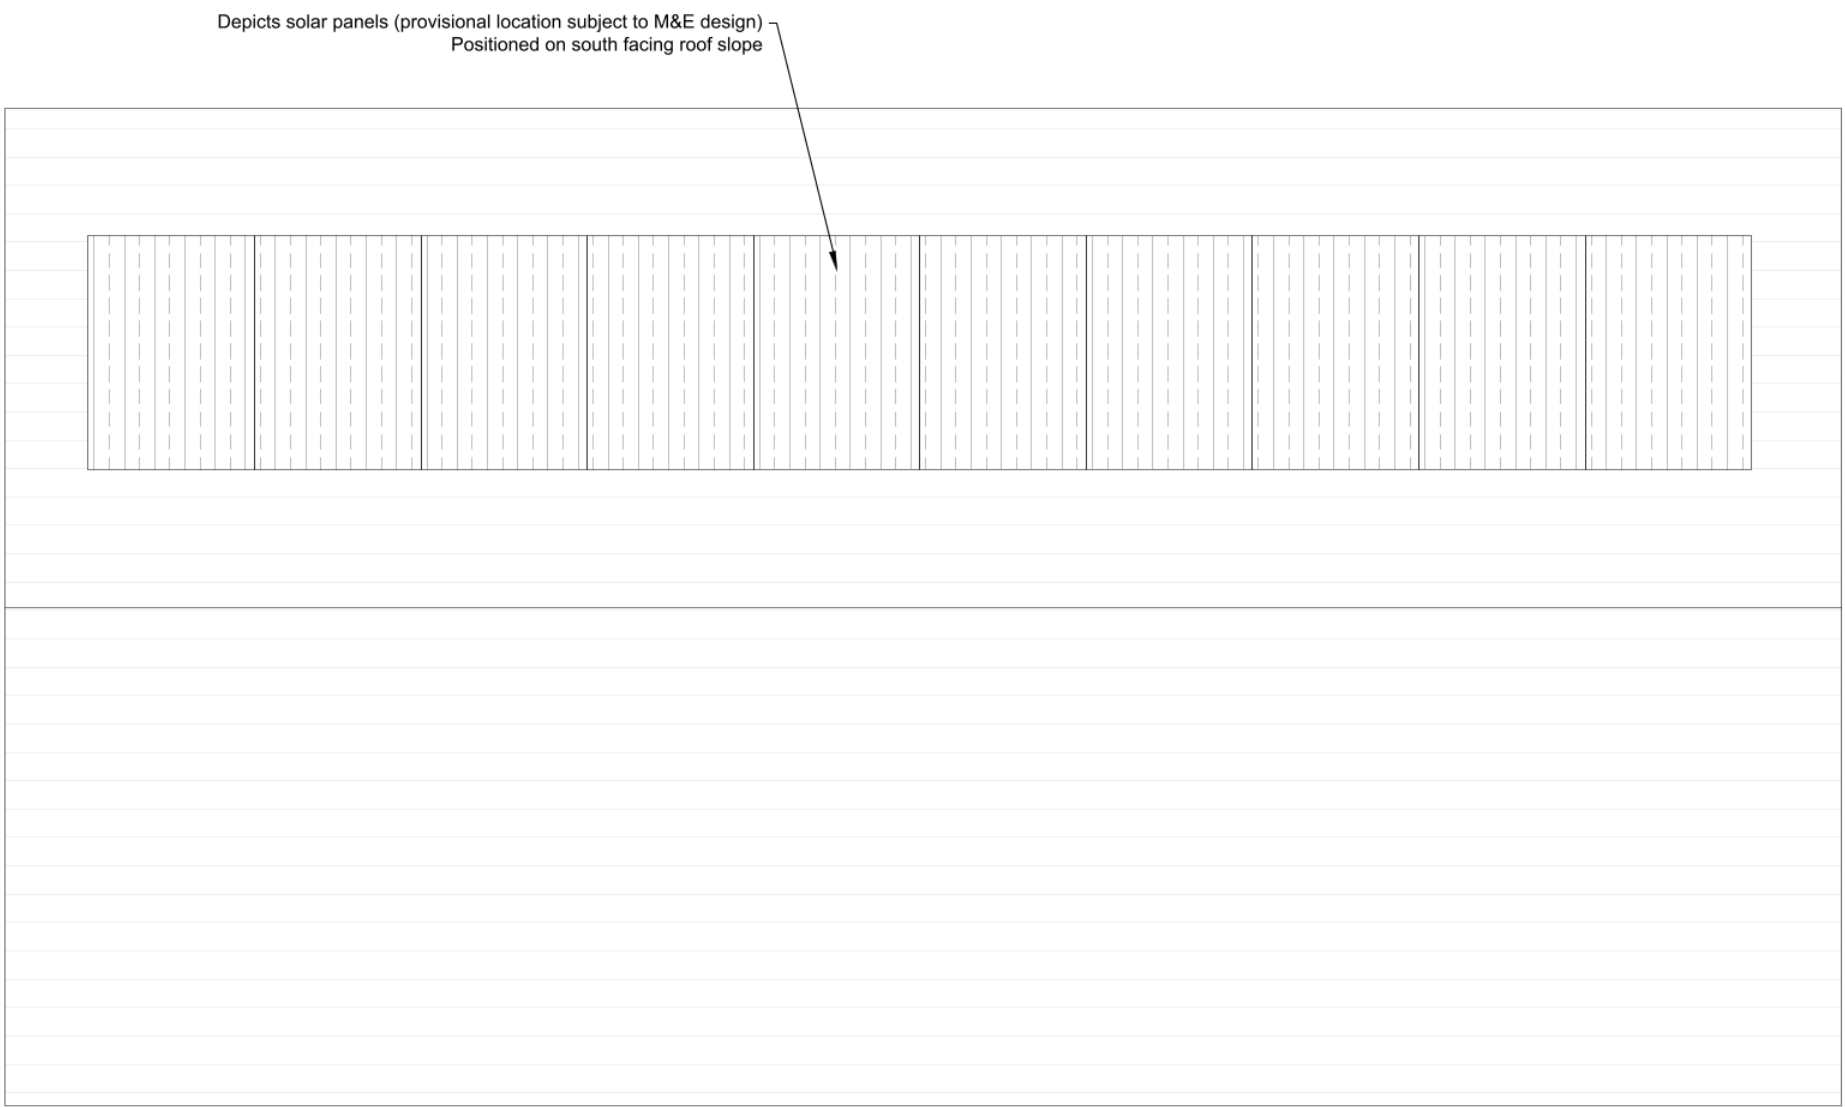

Roof Plan

C	13.05.24	Indicative section added	JRB
B	15.01.24	Depth increased, name amended	JRB
A	20.12.23	PV panels added	JRB
REVISION	DATE	DESCRIPTION	DRAWN

ORIGINAL SIZE 100MM - THIS PRINT MAY BE REDUCED

NOTE: ALL DIMENSIONS, MATERIALS AND WORKMANSHIP IN ACCORDANCE WITH NHBC STANDARDS AND BUILDING REGULATIONS.
DO NOT SCALE FROM THIS DRAWING. ALL DIMENSIONS TO BE VERIFIED WITH THE TECHNICAL OFFICE.



LARKFLEET GROUP LIMITED
LARKFLEET HOUSE
SOUTHFIELDS BUSINESS
PARK
BOURNE
LINCOLNSHIRE
PE10 0FF
TEL: 01778 391570

PROJECT

LOWGATE, FLEET

DRAWING TITLE

STORAGE BLOCK
DESIGN DETAILS

SCALE	DATE	DRAWN	APPROVED
1:100 @A1	07.12.23	JRB	-

DRAWING NO.	REVISION
L188/SITE/13	C