


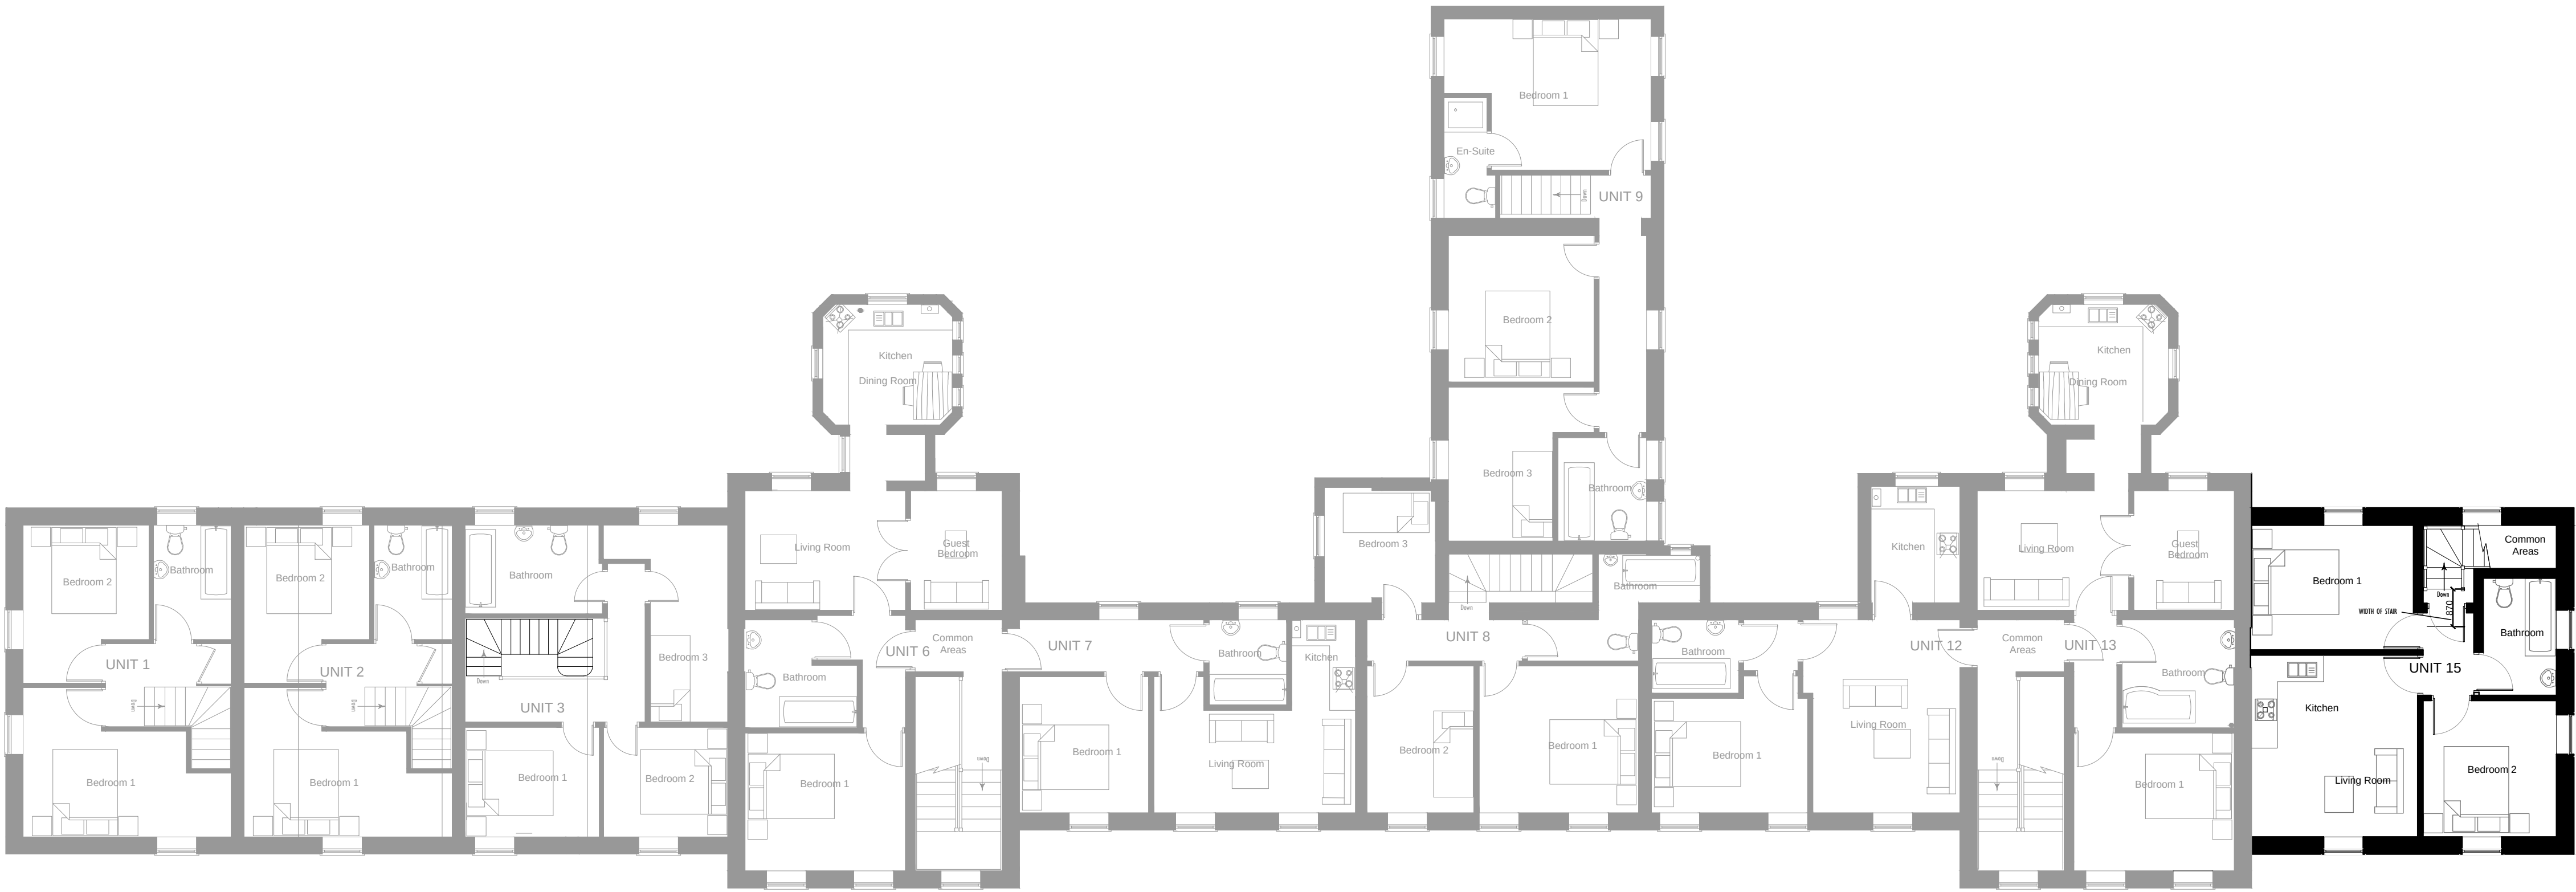

PROPOSED FIRST FLOOR PLAN



PROPOSED GROUND FLOOR PLAN

NO EXTERNAL ELEVATION CHANGES

NOTES:
DO NOT SCALE. ALL DIMENSIONS
MUST BE CHECKED ON SITE.
THIS DRAWING IS COPYRIGHT AND UNLAWFUL REPRODUCTION. IT MAY NOT BE REPRODUCED OR
TRANSMITTED IN ANY FORM OR BY ANY MEANS, ELECTRONIC OR MECHANICAL, INCLUDING PHOTOCOPYING,
RECORDING, OR BY ANY INFORMATION STORAGE AND RETRIEVAL SYSTEM, WITHOUT THE WRITTEN PERMISSION OF PLAN-IT DESIGN SERVICES LTD.

Client:
INVICTA RENTALS LTD

Job Title:
DEVELOPMENT OF REDUNDANT
HEALTH FACILITY

Drawing Title:
PROPOSED PLANS (2017 Revisions)
CONVERT UNIT 14 TO TWO FLATS

Site Address:
ORCHARD HOUSE
FLEET ROAD
HOLBEACH

Scale:
1 : 100

Date:
26/01/2018

Drawn By:
SRW

Drawing No.:
IDHH/OR/18/14/15/001

Revision:

RICHMOND HOUSE,
MAN ROAD,
LONG BENNINGTON,
NOTTINGHAMSHIRE
NG23 7DI


plevidesign.co.uk

PLAN-IT
DESIGN