




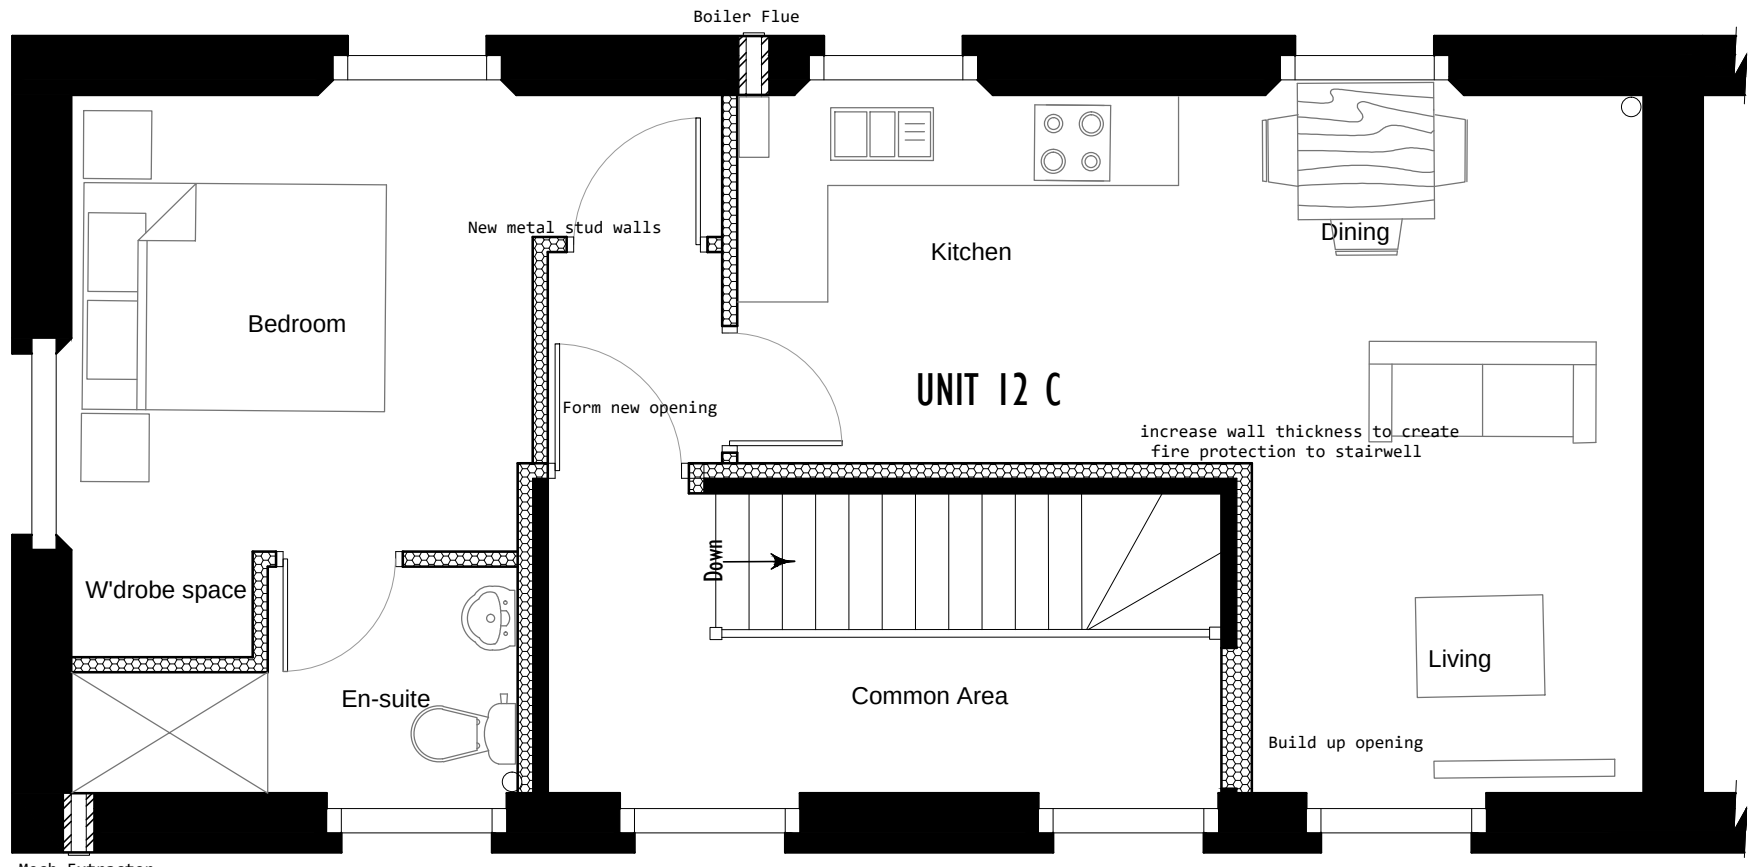


PROPOSED SECOND FLOOR PLAN

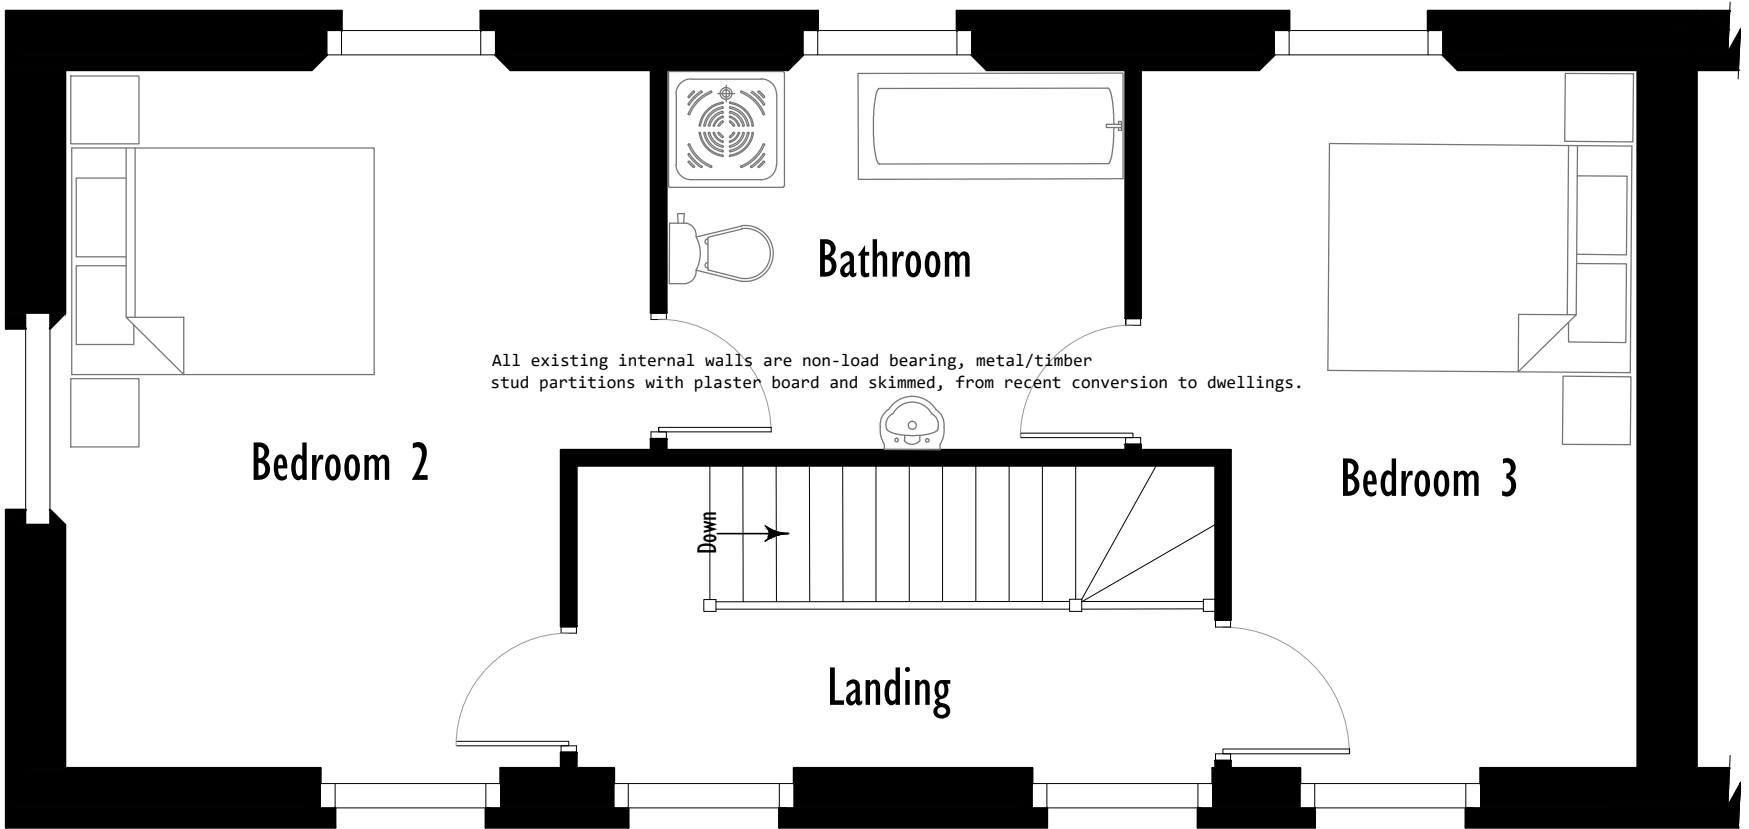


EXISTING SECOND FLOOR PLAN

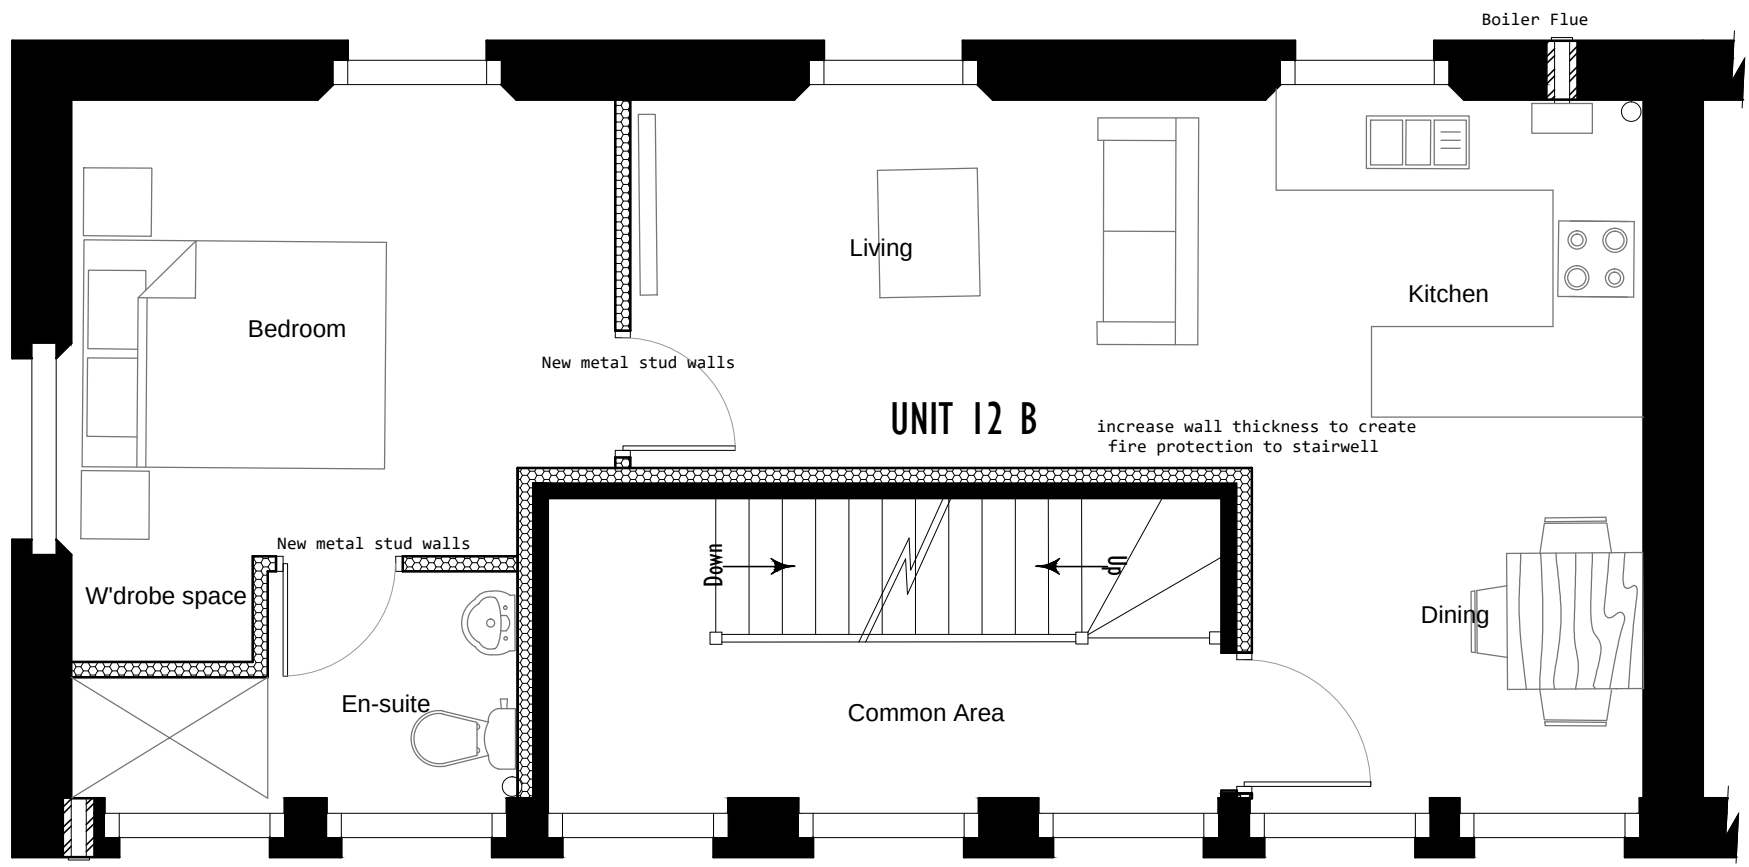


PROPOSED FIRST FLOOR PLAN

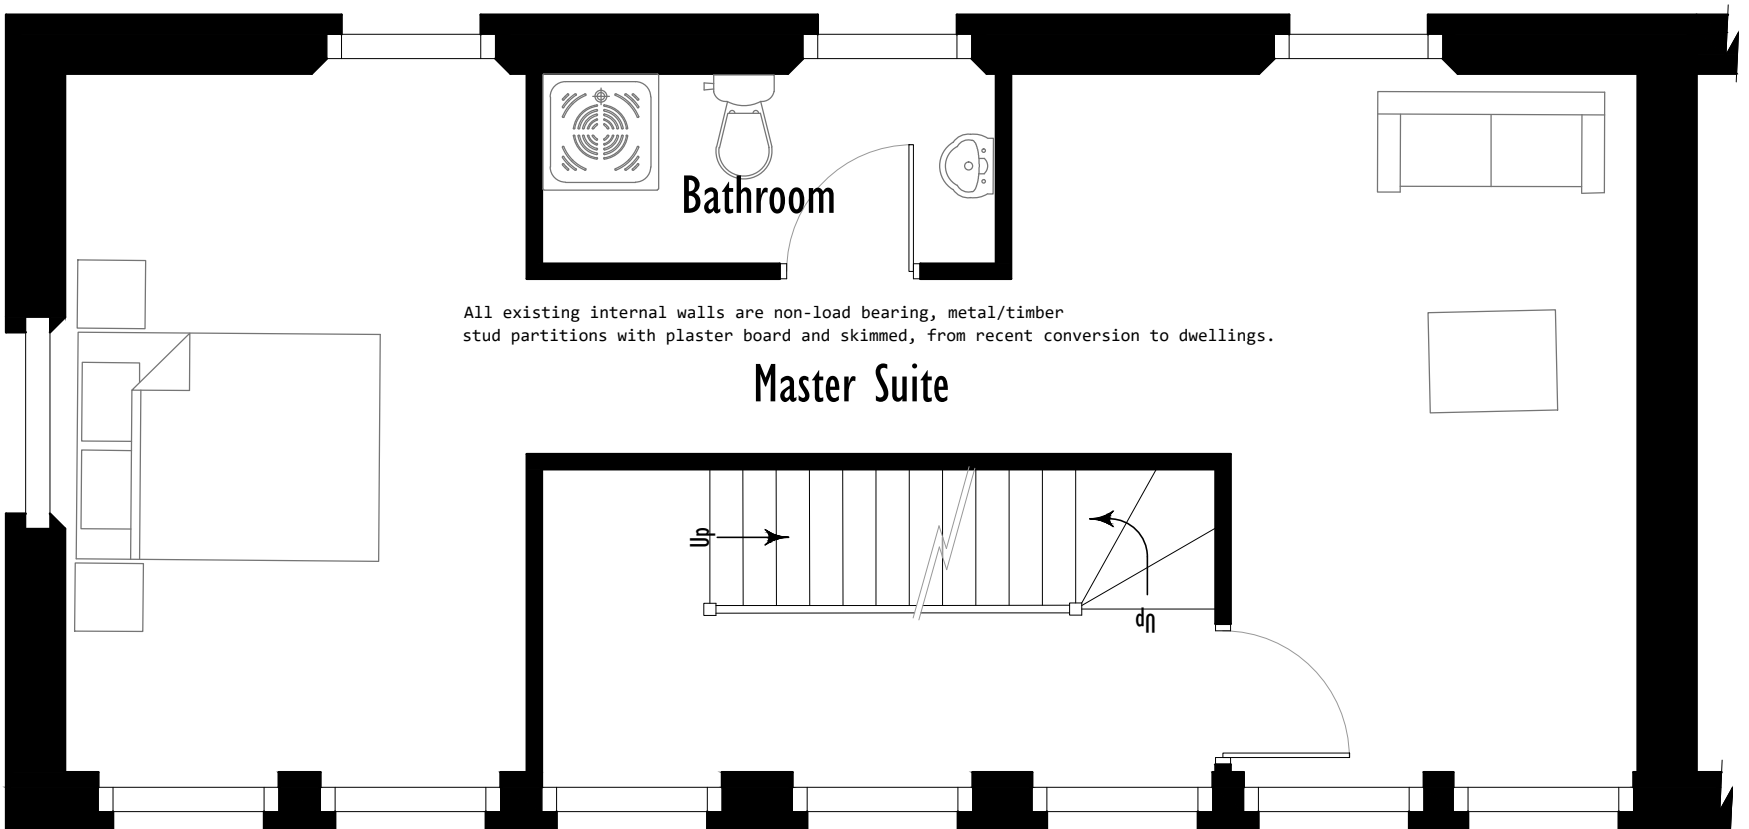

EXISTING FIRST FLOOR PLAN

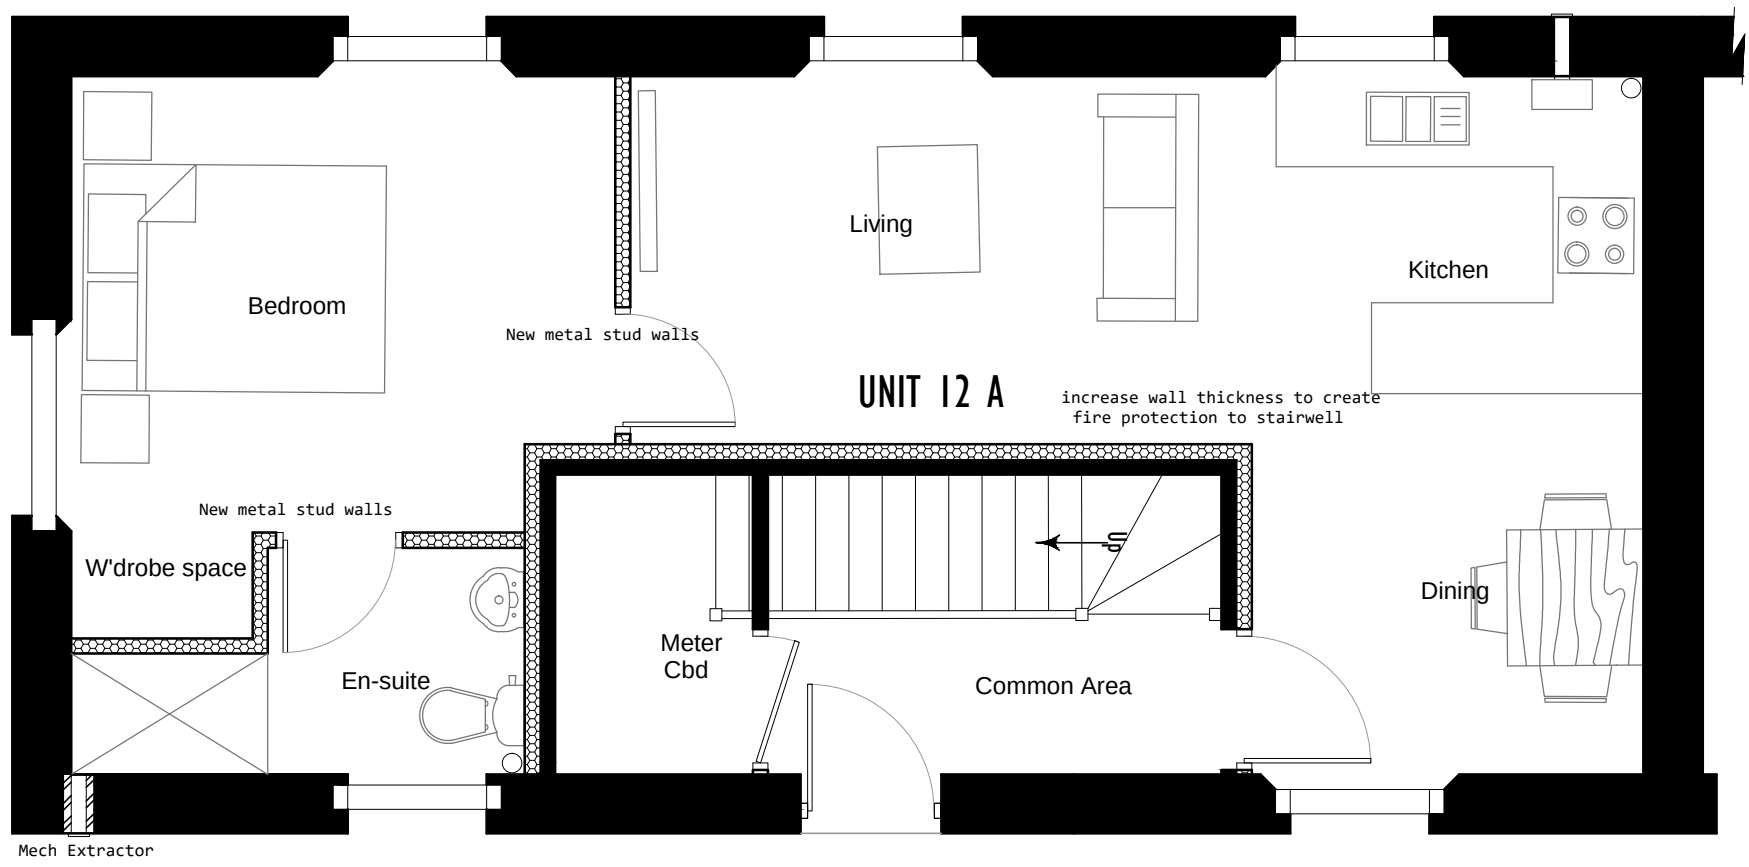

PROPOSED GROUND FLOOR PLAN

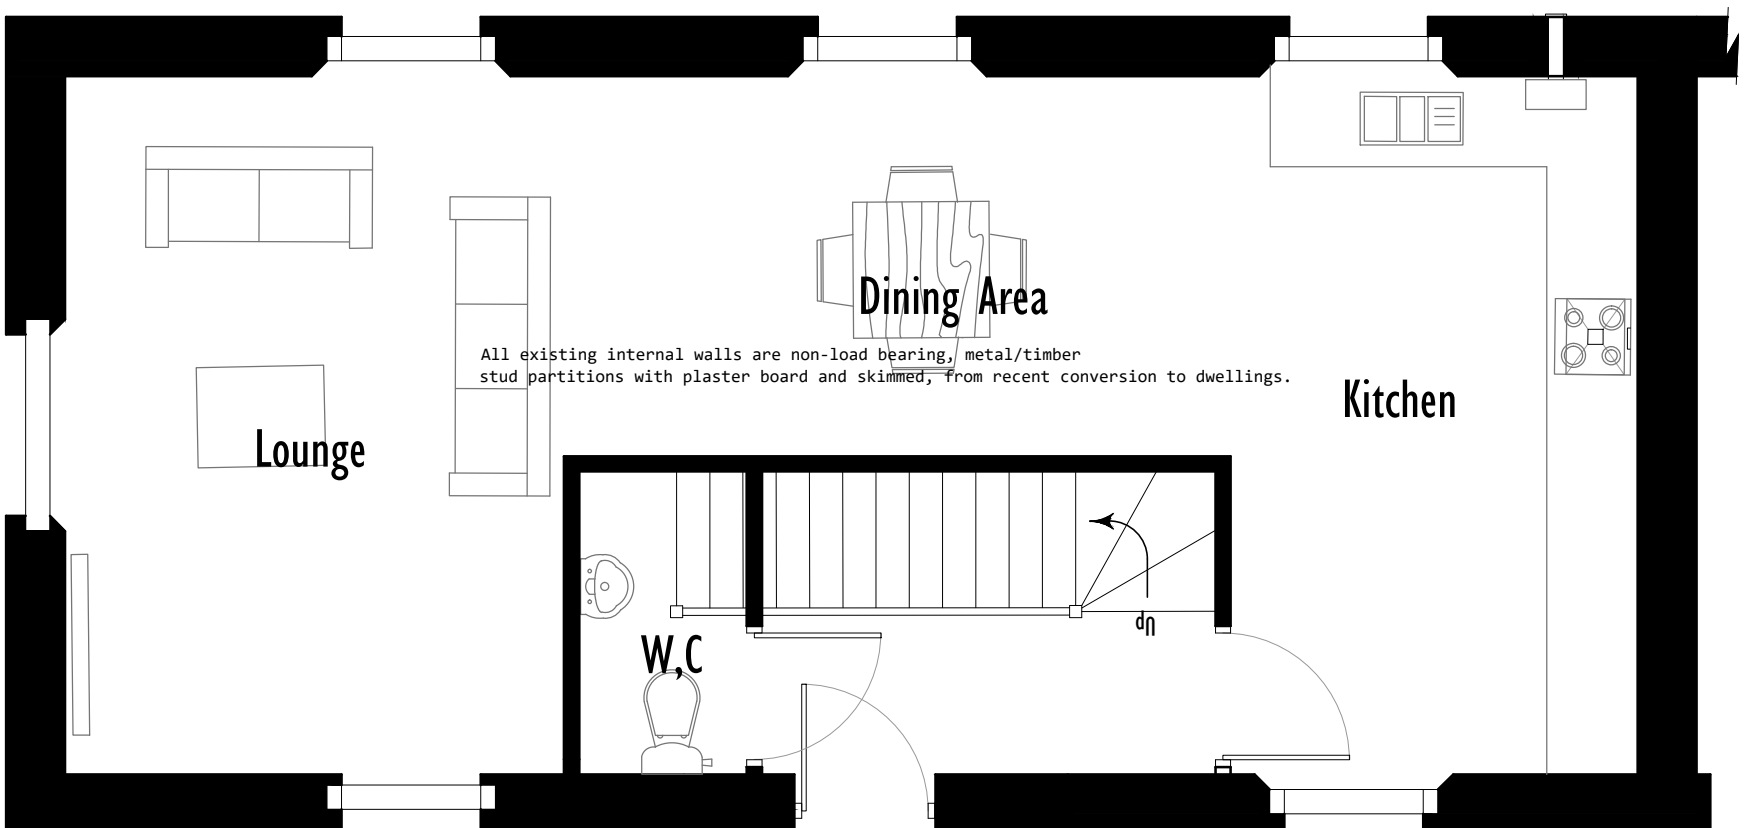

EXISTING GROUND FLOOR PLAN

NOTES :
DO NOT SCALE. ALL DIMENSIONS MUST BE CHECKED ON SITE.

THIS DRAWING IS COPYRIGHT AND CONTAINS CONFIDENTIAL INFORMATION. IT MAY NOT BE REPRODUCED OR COMMUNICATED TO A THIRD PARTY OR USED FOR ANY PURPOSE OTHER THAN THAT WHICH IT IS SUPPLIED WITHOUT THE PRIOR WRITTEN CONSENT OF PLAN-IT DESIGN.

Client : INVICTA

Job Title : CONVERSION OF DWELLING TO THREE APARTMENTS (PLOT 12)

Drawing Title : EXISTING & PROPOSED PLANS.

Site Address : 12 HOLBEACH HOUSE
Orchard Park
HOLBEACH
Lincolnshire PE12 7BP

Scale : 1 : 50	Date : 12/10/17	Drawn By : SRW
Drawing No. : OP/HH/CU/17/001	Revision :	

RICHMOND HOUSE,
MAIN ROAD,
LONG BENNINGTON,
NOTTINGHAMSHIRE
NG23 5DJ

Tel: 01400283166
plandesign.co.uk

PLAN-IT
DESIGN