


Notes


1. No dimensions are to be added from this drawing.
2. Connections must wait all ground dimensions at site before commencing any work or making any Shop drawings.
3. The drawing is the sole copyright of Savills and no part may be reproduced without written permission.
4. Site Location Plan may be obtained from the Ordnance Survey. Map with the sanction of the Controller of H.M. Stationery Office. Crown Copyright Reserved.

No.	Revisions	By	Date
-----	-----------	----	------

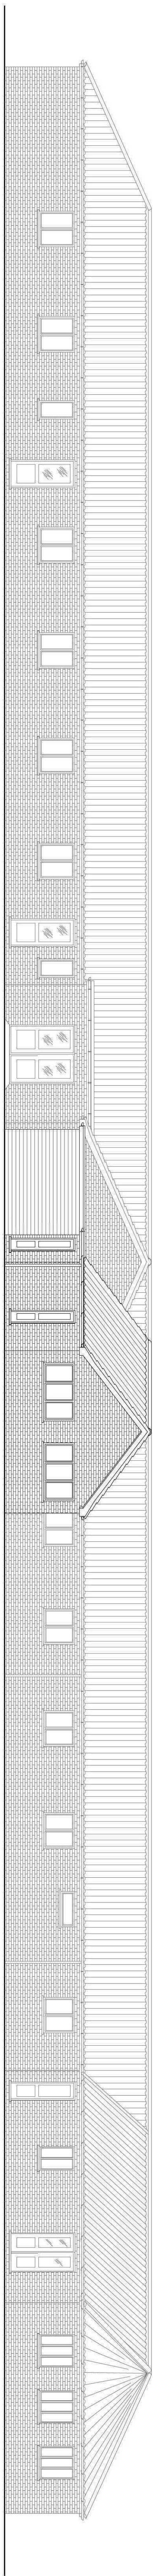


PROPOSED SOUTH EAST ELEVATION

1:100

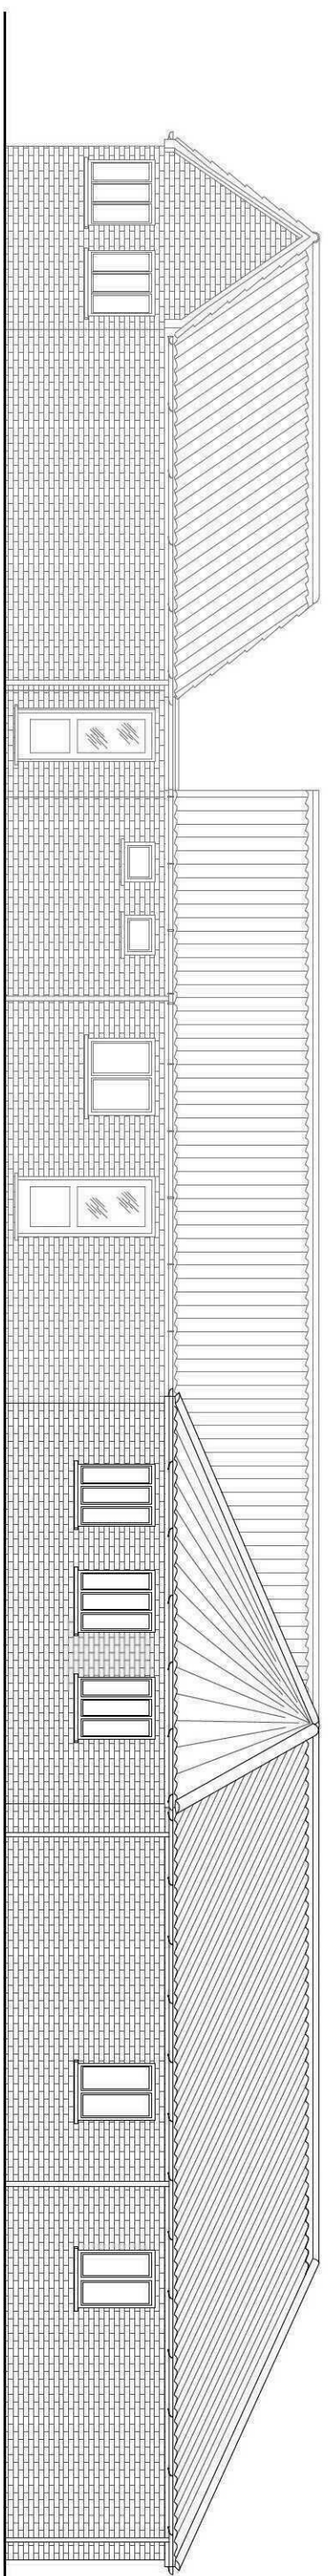


PROPOSED NORTH EAST ELEVATION

1:100

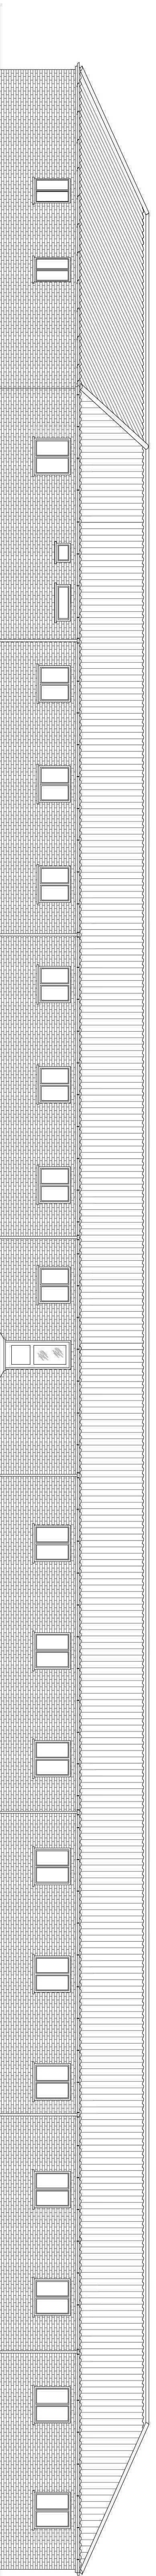

PROPOSED NORTH WEST ELEVATION

1:100

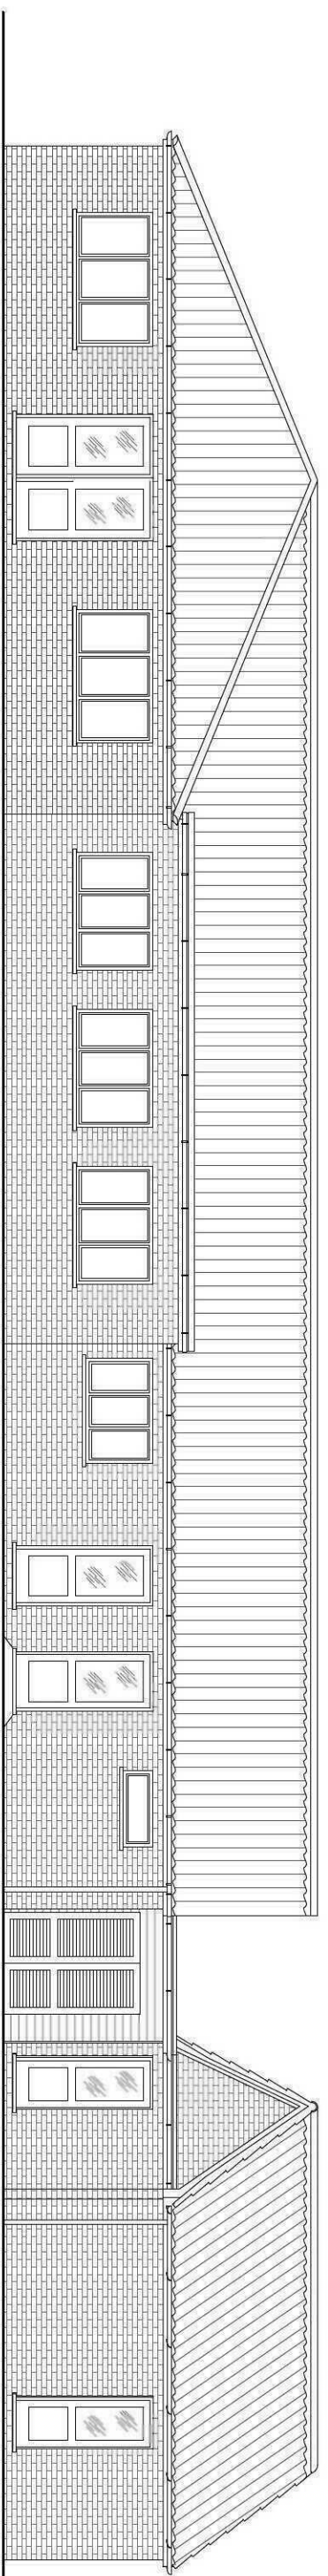

EXISTING SOUTH WEST ELEVATION

1:100

Savills

PLANNING
UNEX-HOUSE 132-134 HILL ROAD CAMBRIDGE CB2 8PA
Fraserville, 017223 347111
www.savills.com

Client
CAPRICORN COTTAGE LIMITED
(IN ADMINISTRATION)

Job
CAPRICORN COTTAGE,
EASTGATE, FLEET,
HOLBEACH, SPALDING, PE12 8ND

Drawing Title
PROPOSED LAYOUT PLAN

Scale	1:100 @ A0	Date	FEB 2012
-------	------------	------	----------

Drawn By	MJ	Checked By	AH
----------	----	------------	----

Drawing No.		Page	Job No.
-------------	--	------	---------

124	075	006	CAP L 246075
-----	-----	-----	--------------