




North Elevation




East Elevation




South Elevation

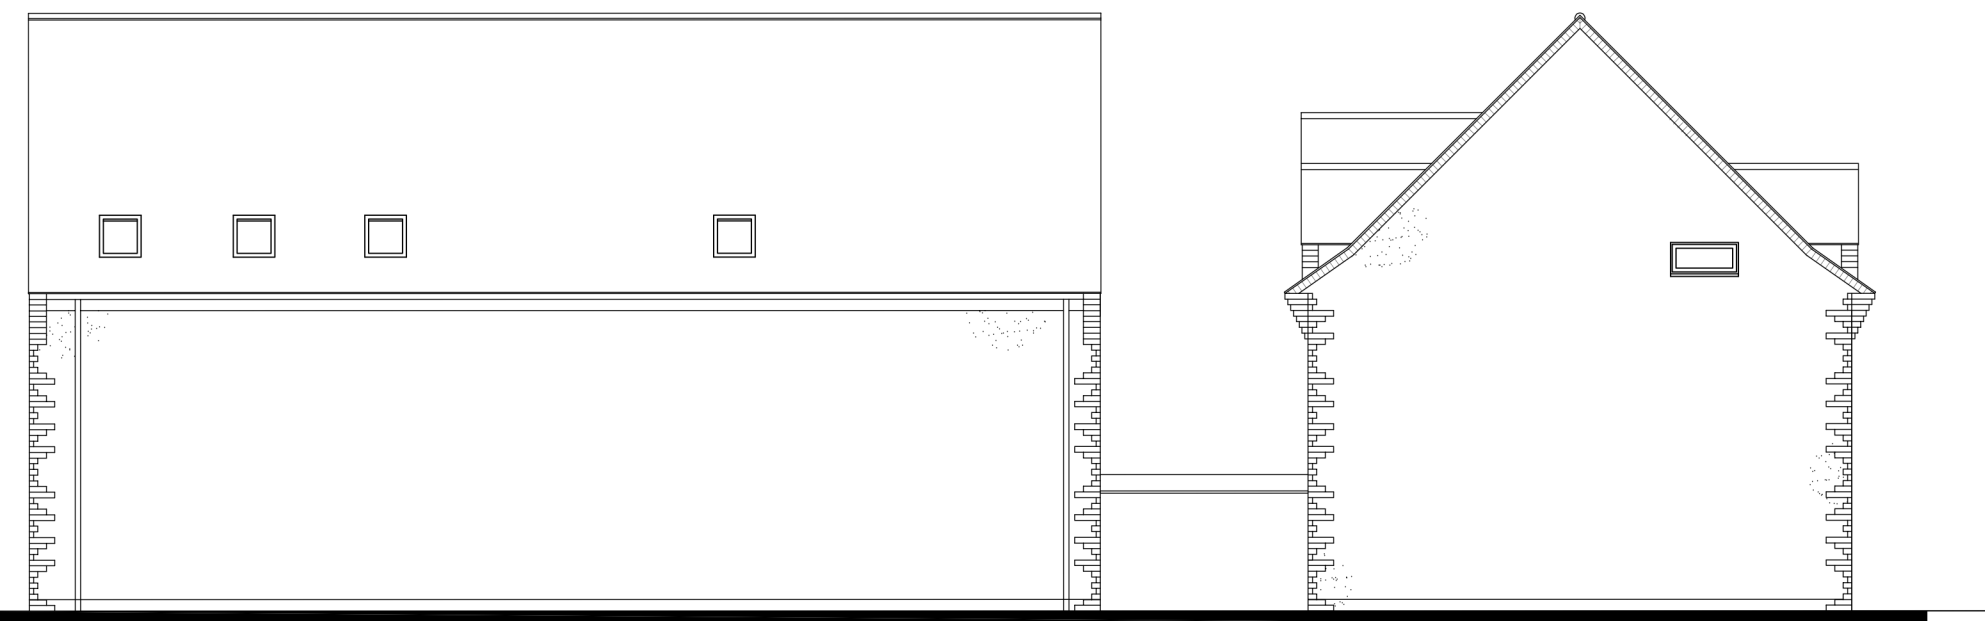


West Elevation

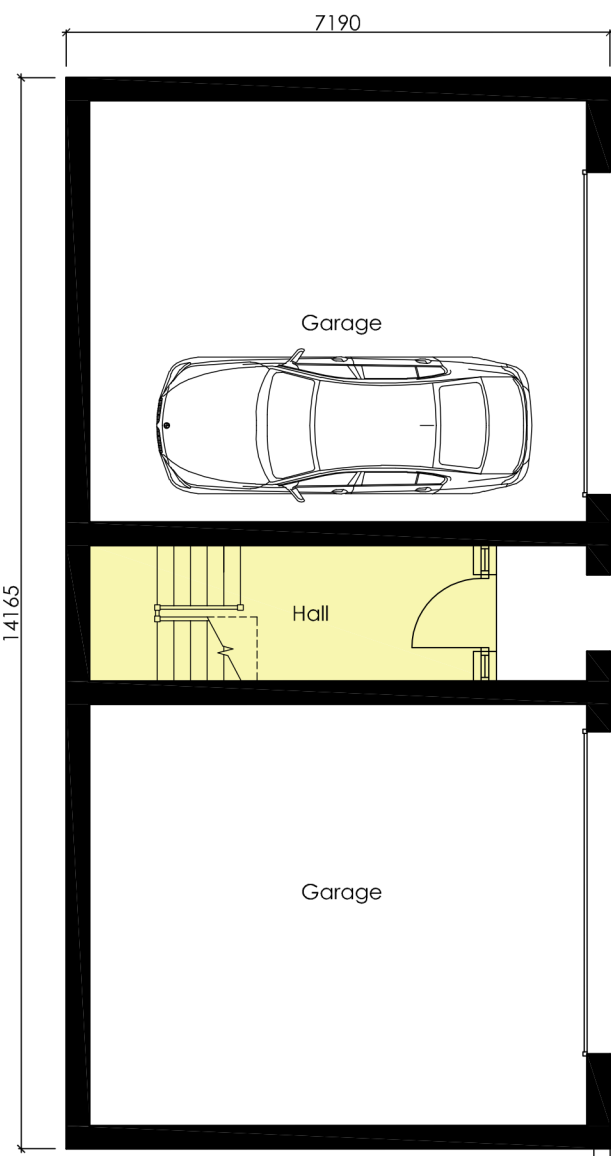


Ground Floor Plan

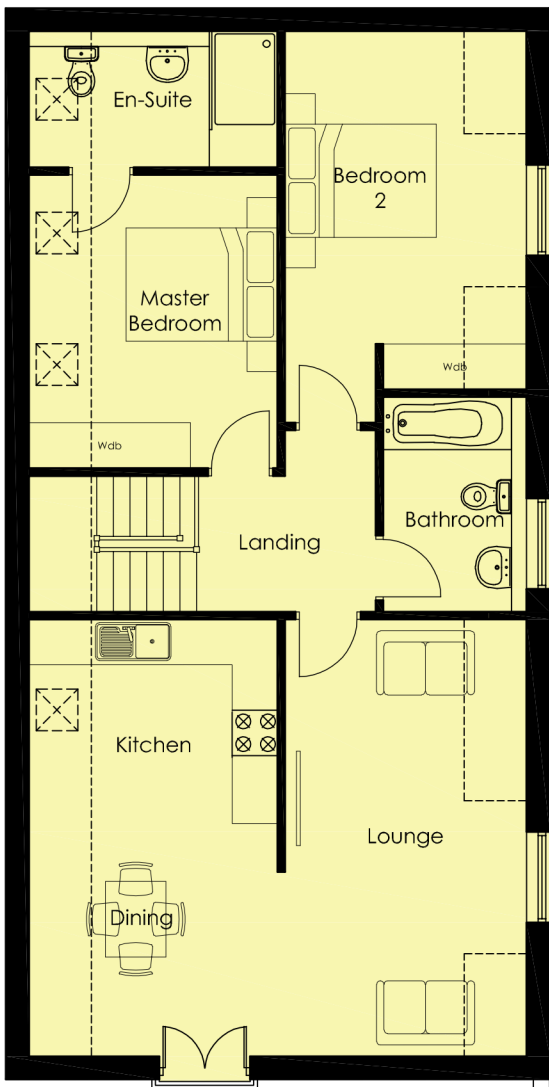


First Floor Plan

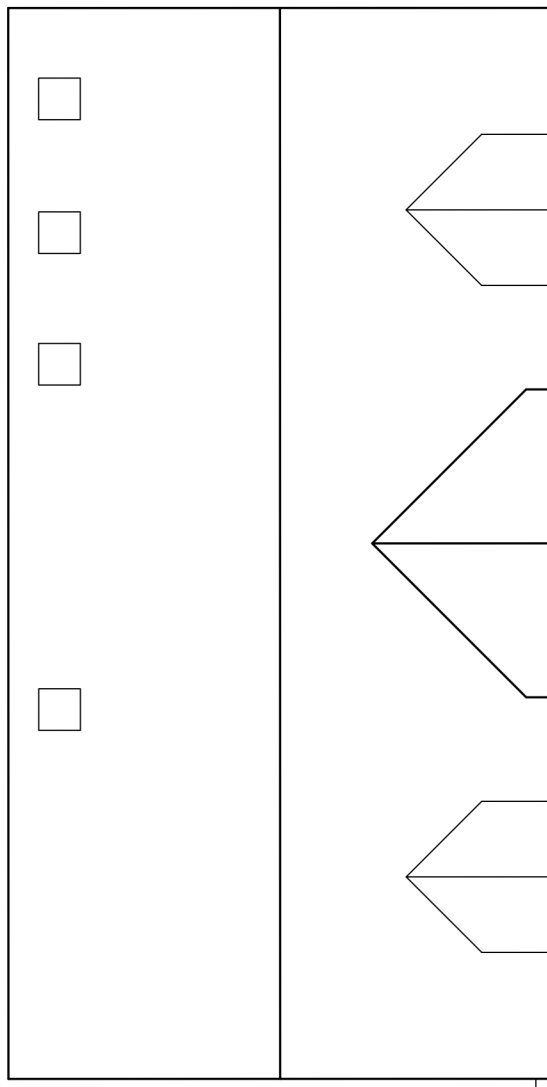


Roof Plan

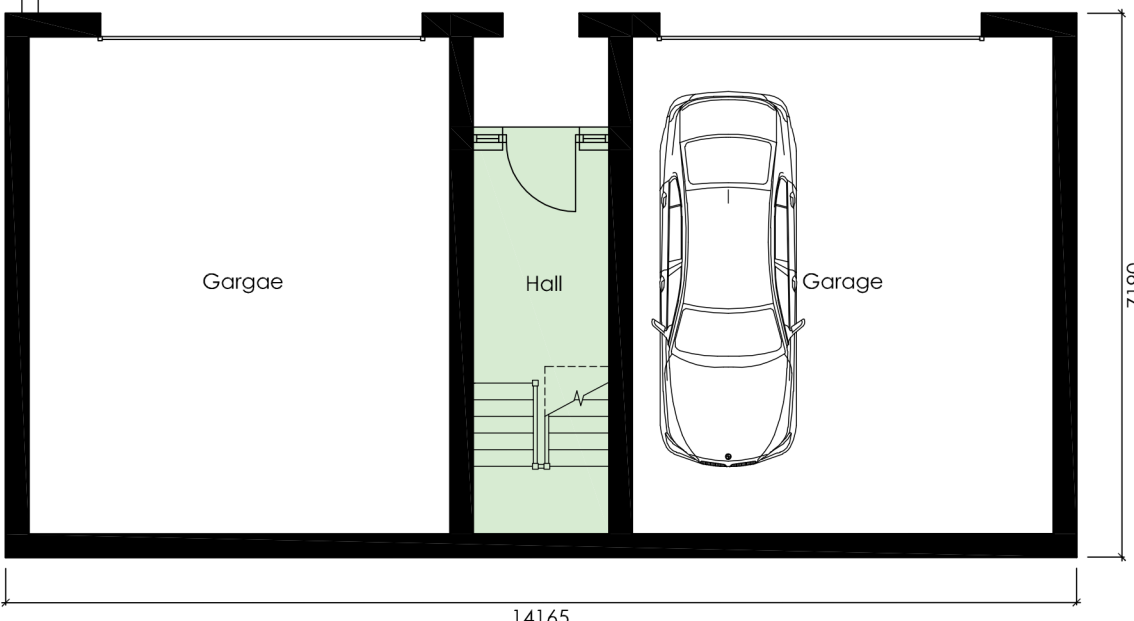

Ground Floor Plan

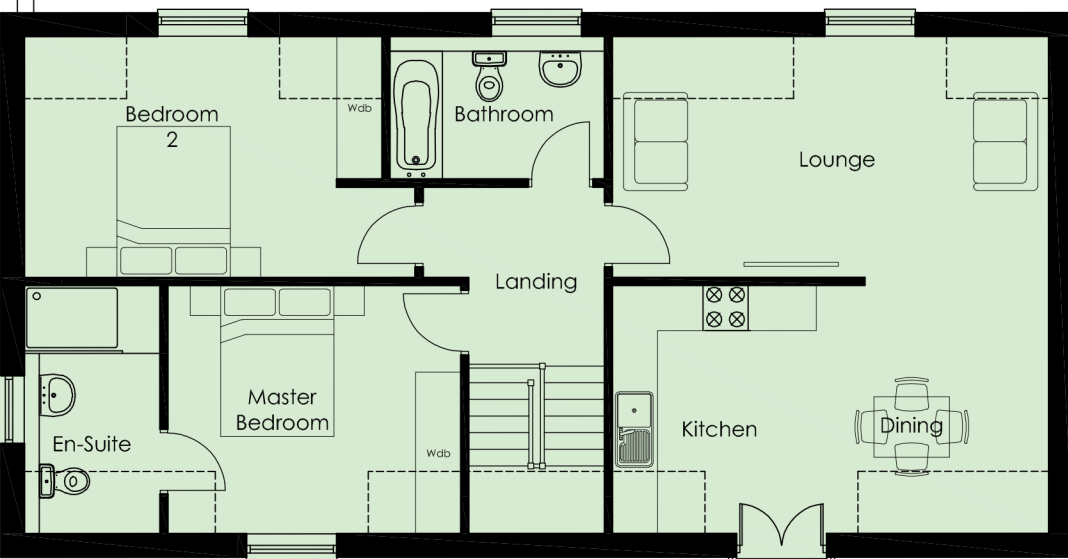

First Floor Plan

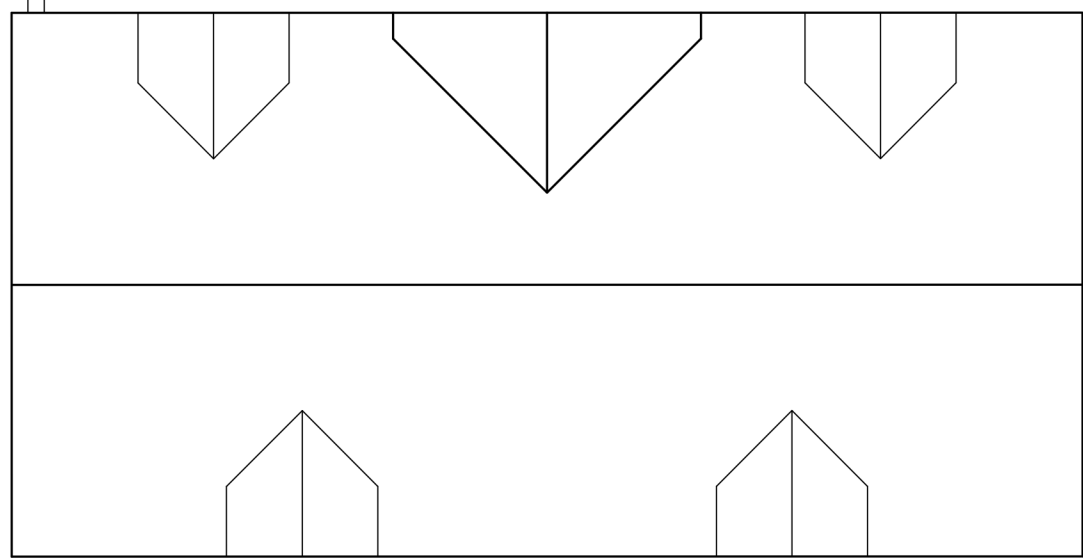

Roof Plan

REVISION DATE DRAWN DESCRIPTION



THE BOATHOUSE, HARBOUR SQUARE,
NENE PARADE, WISBECH,
CAMBRIDGESHIRE, PE13 3BH

T: 01945 467339
E: design@studio11architecture.co.uk
W: www.studio11architecture.co.uk

CLIENT Mrs PJ King

PROJECT Proposed New Snooker Room &
Annexe to Holbeach Manor, Fleet
Road, Holbeach

DRAWING Floor Plans & Elevations

DRAWN	PROJECT DESIGNER	PROJECT DIRECTOR
EG	KB	KB
DATE	SCALE	PAPER SIZE
02.02.2018	1:100	A1

DRAWING NUMBER 357.PD.02

Working in partnership with Ralph Charman Associates & Eleven Consultants