


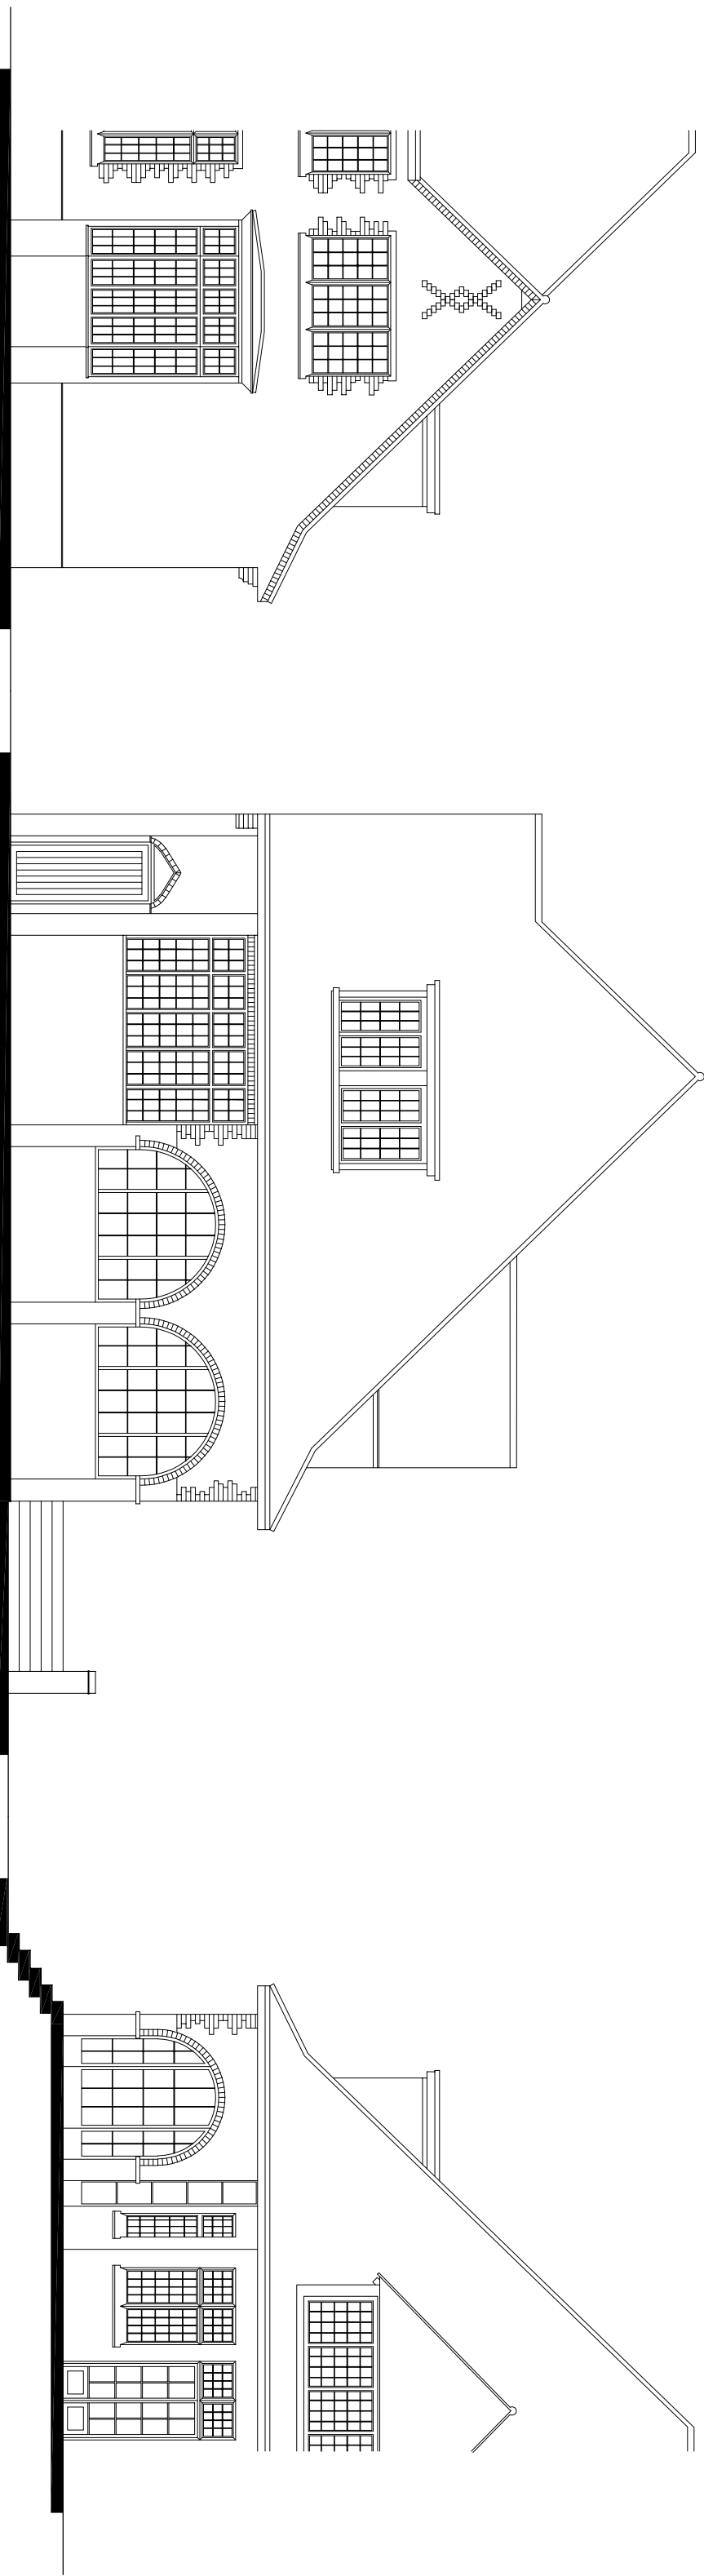


North Elevation

West Elevation


South Elevation




Location Plan 1:1250

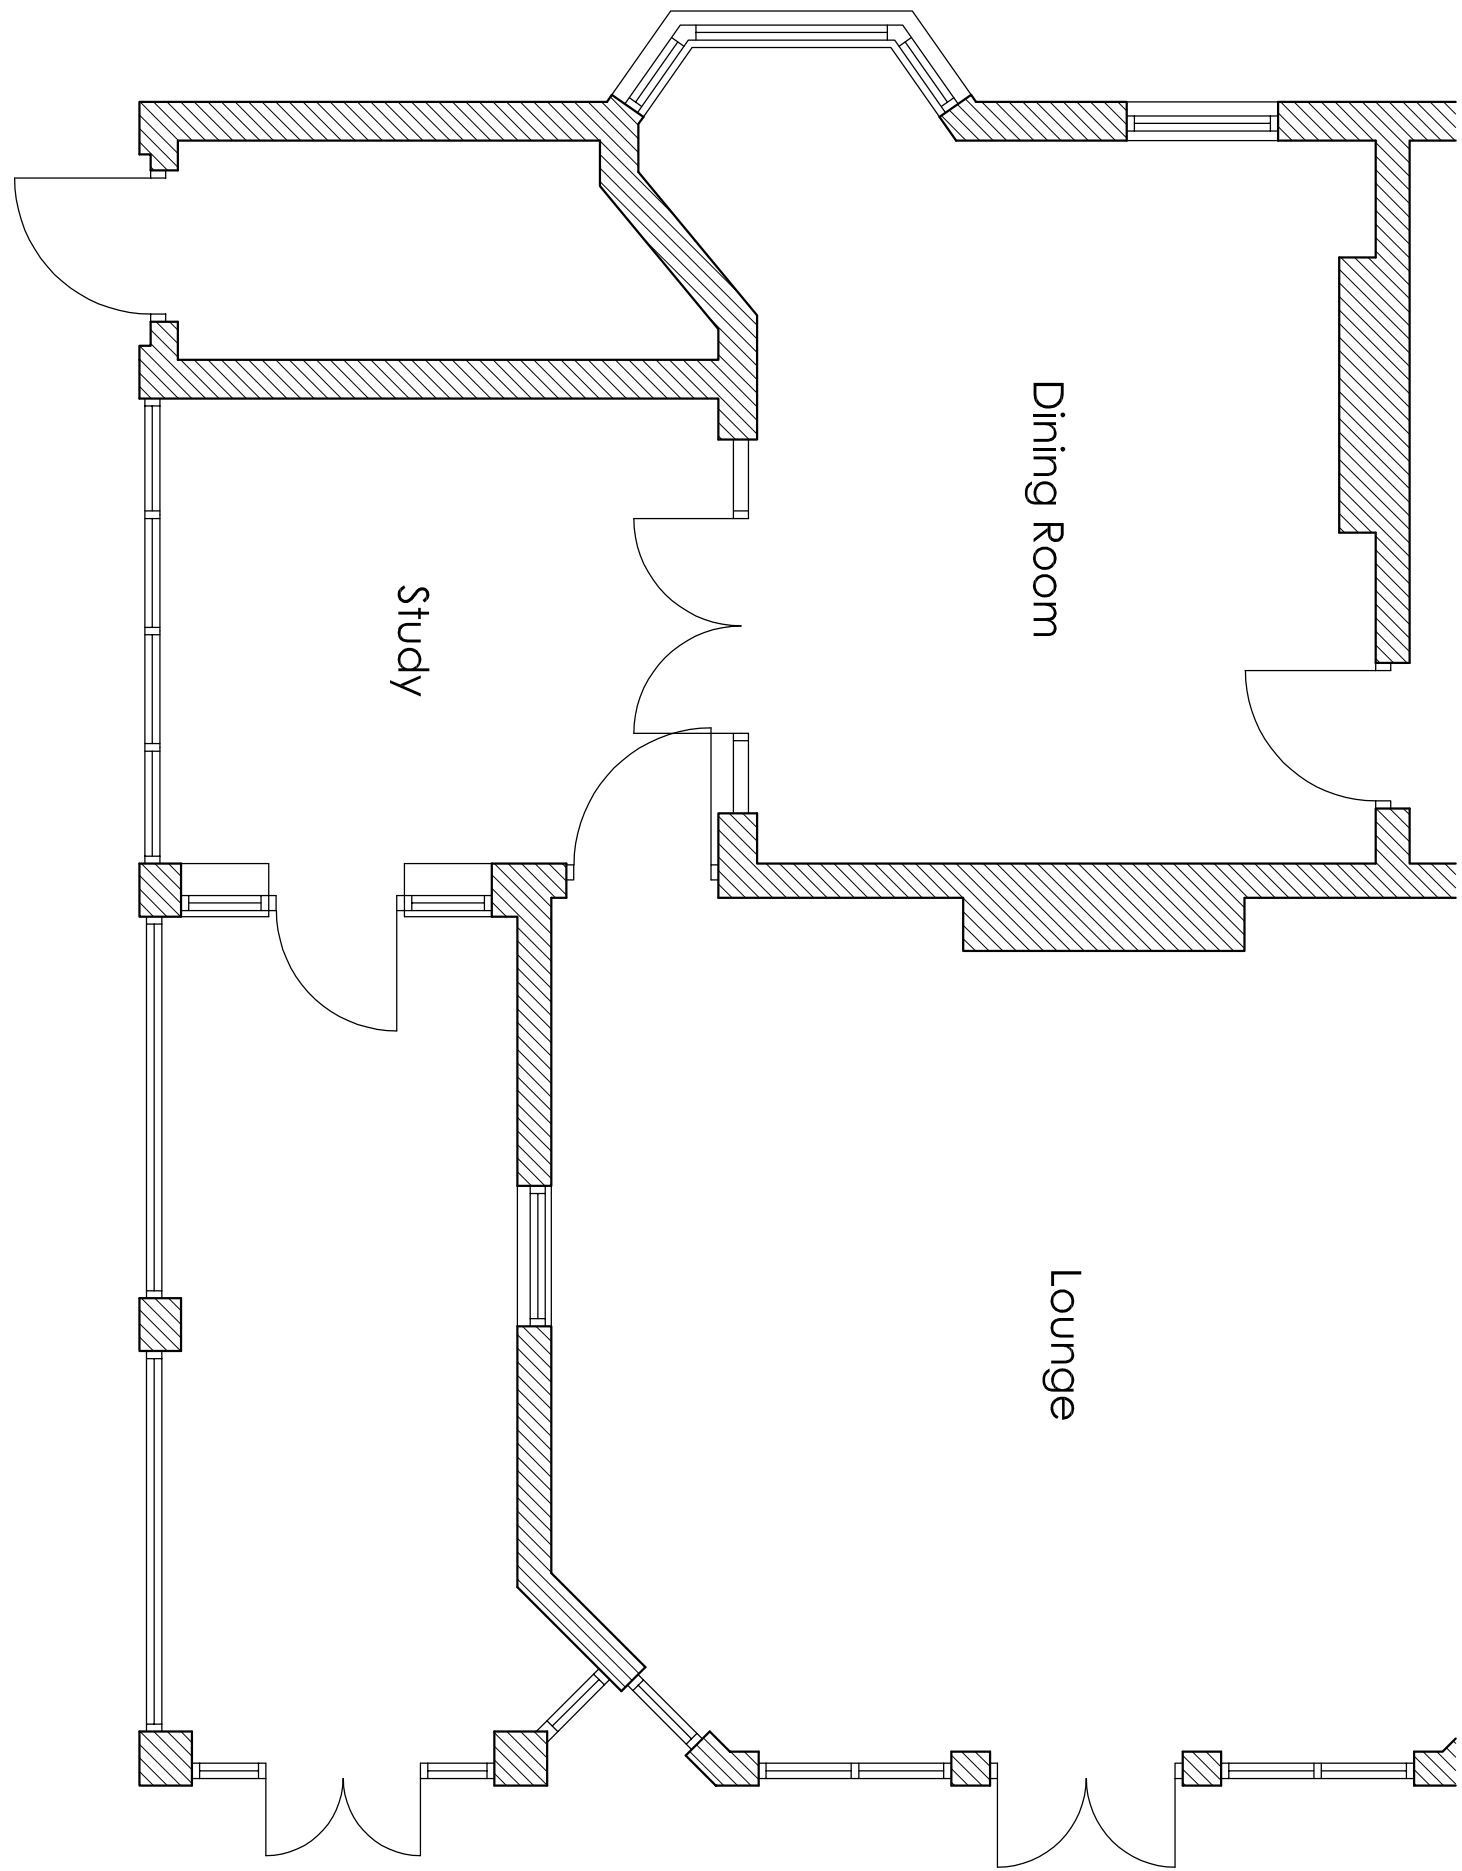

Ground Floor Plan

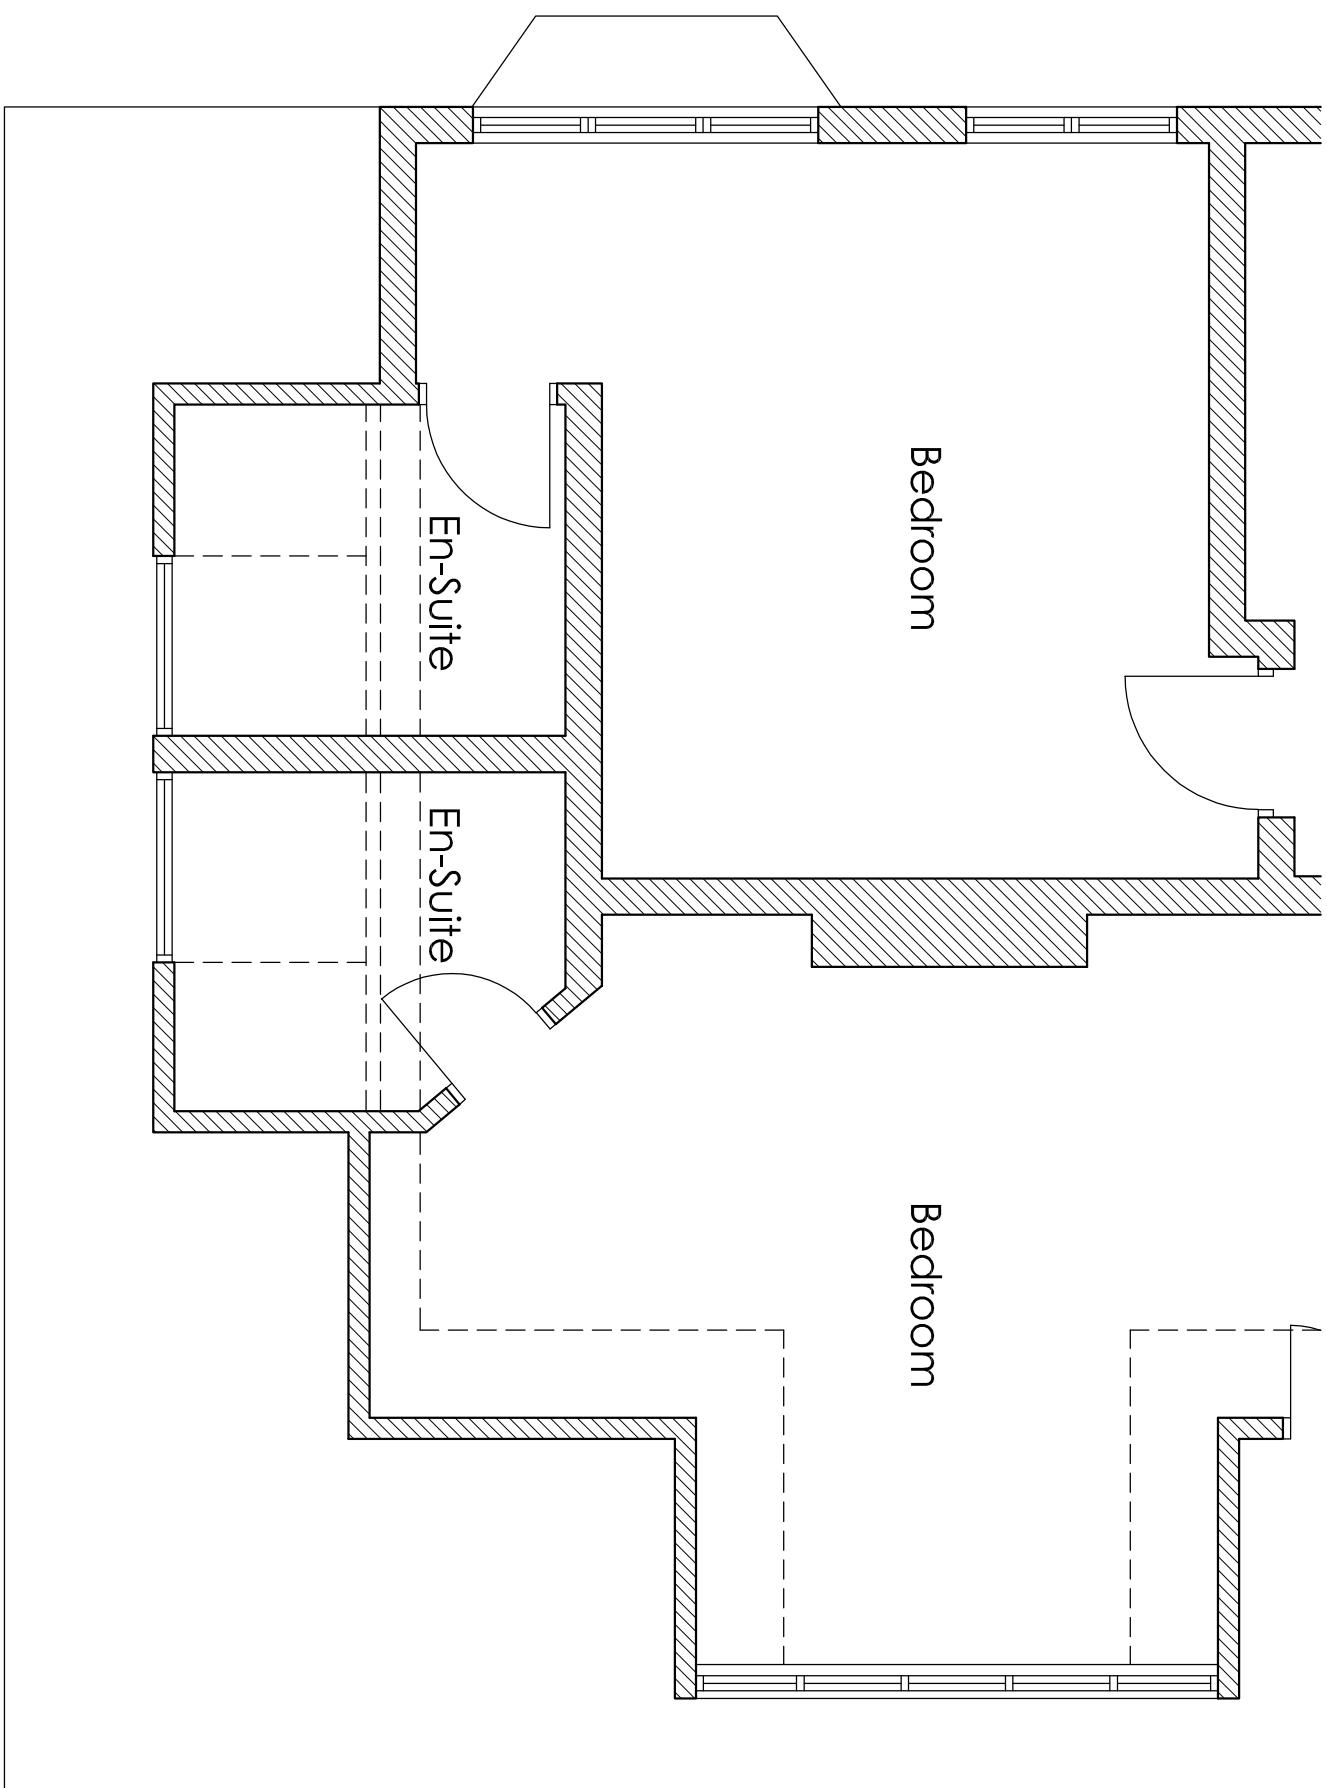

First Floor Plan

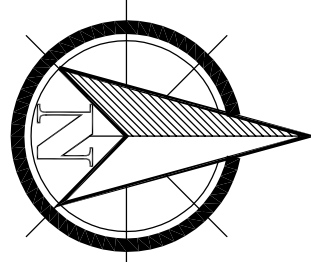

Do not scale directly from this drawing. All discrepancies are to be brought to the attention of the below office.
The copyright to this drawing is owned by Studio 11 Architecture.

REVISION DATE DRAWN DESCRIPTION



THE BOATHOUSE, HARBOUR SQUARE,
ROBINSON ROAD, SINGAPORE
CAMBRIDGESHIRE PE3 9BH
T: 01945 402339
E: design@studio11architecture.co.uk
W: www.studio11architecture.co.uk

CLIENT Mrs P J King

PROJECT Proposed New Snooker Room & Annexe to Holbeach Manor, Fleet Road, Holbeach

DRAWING Floor Plans, Elevations and Location Plan As Existing

DRAWN EG PROJECT DESIGNER KB PROJECT DIRECTOR KB

DATE 24.01.2018 SCALE 1:50, 1:100 & 1:1250 PAPER SIZE A1

DRAWING NUMBER 357_SD.01

Working in partnership with RIBA Charman Associates & Ewan Construction