



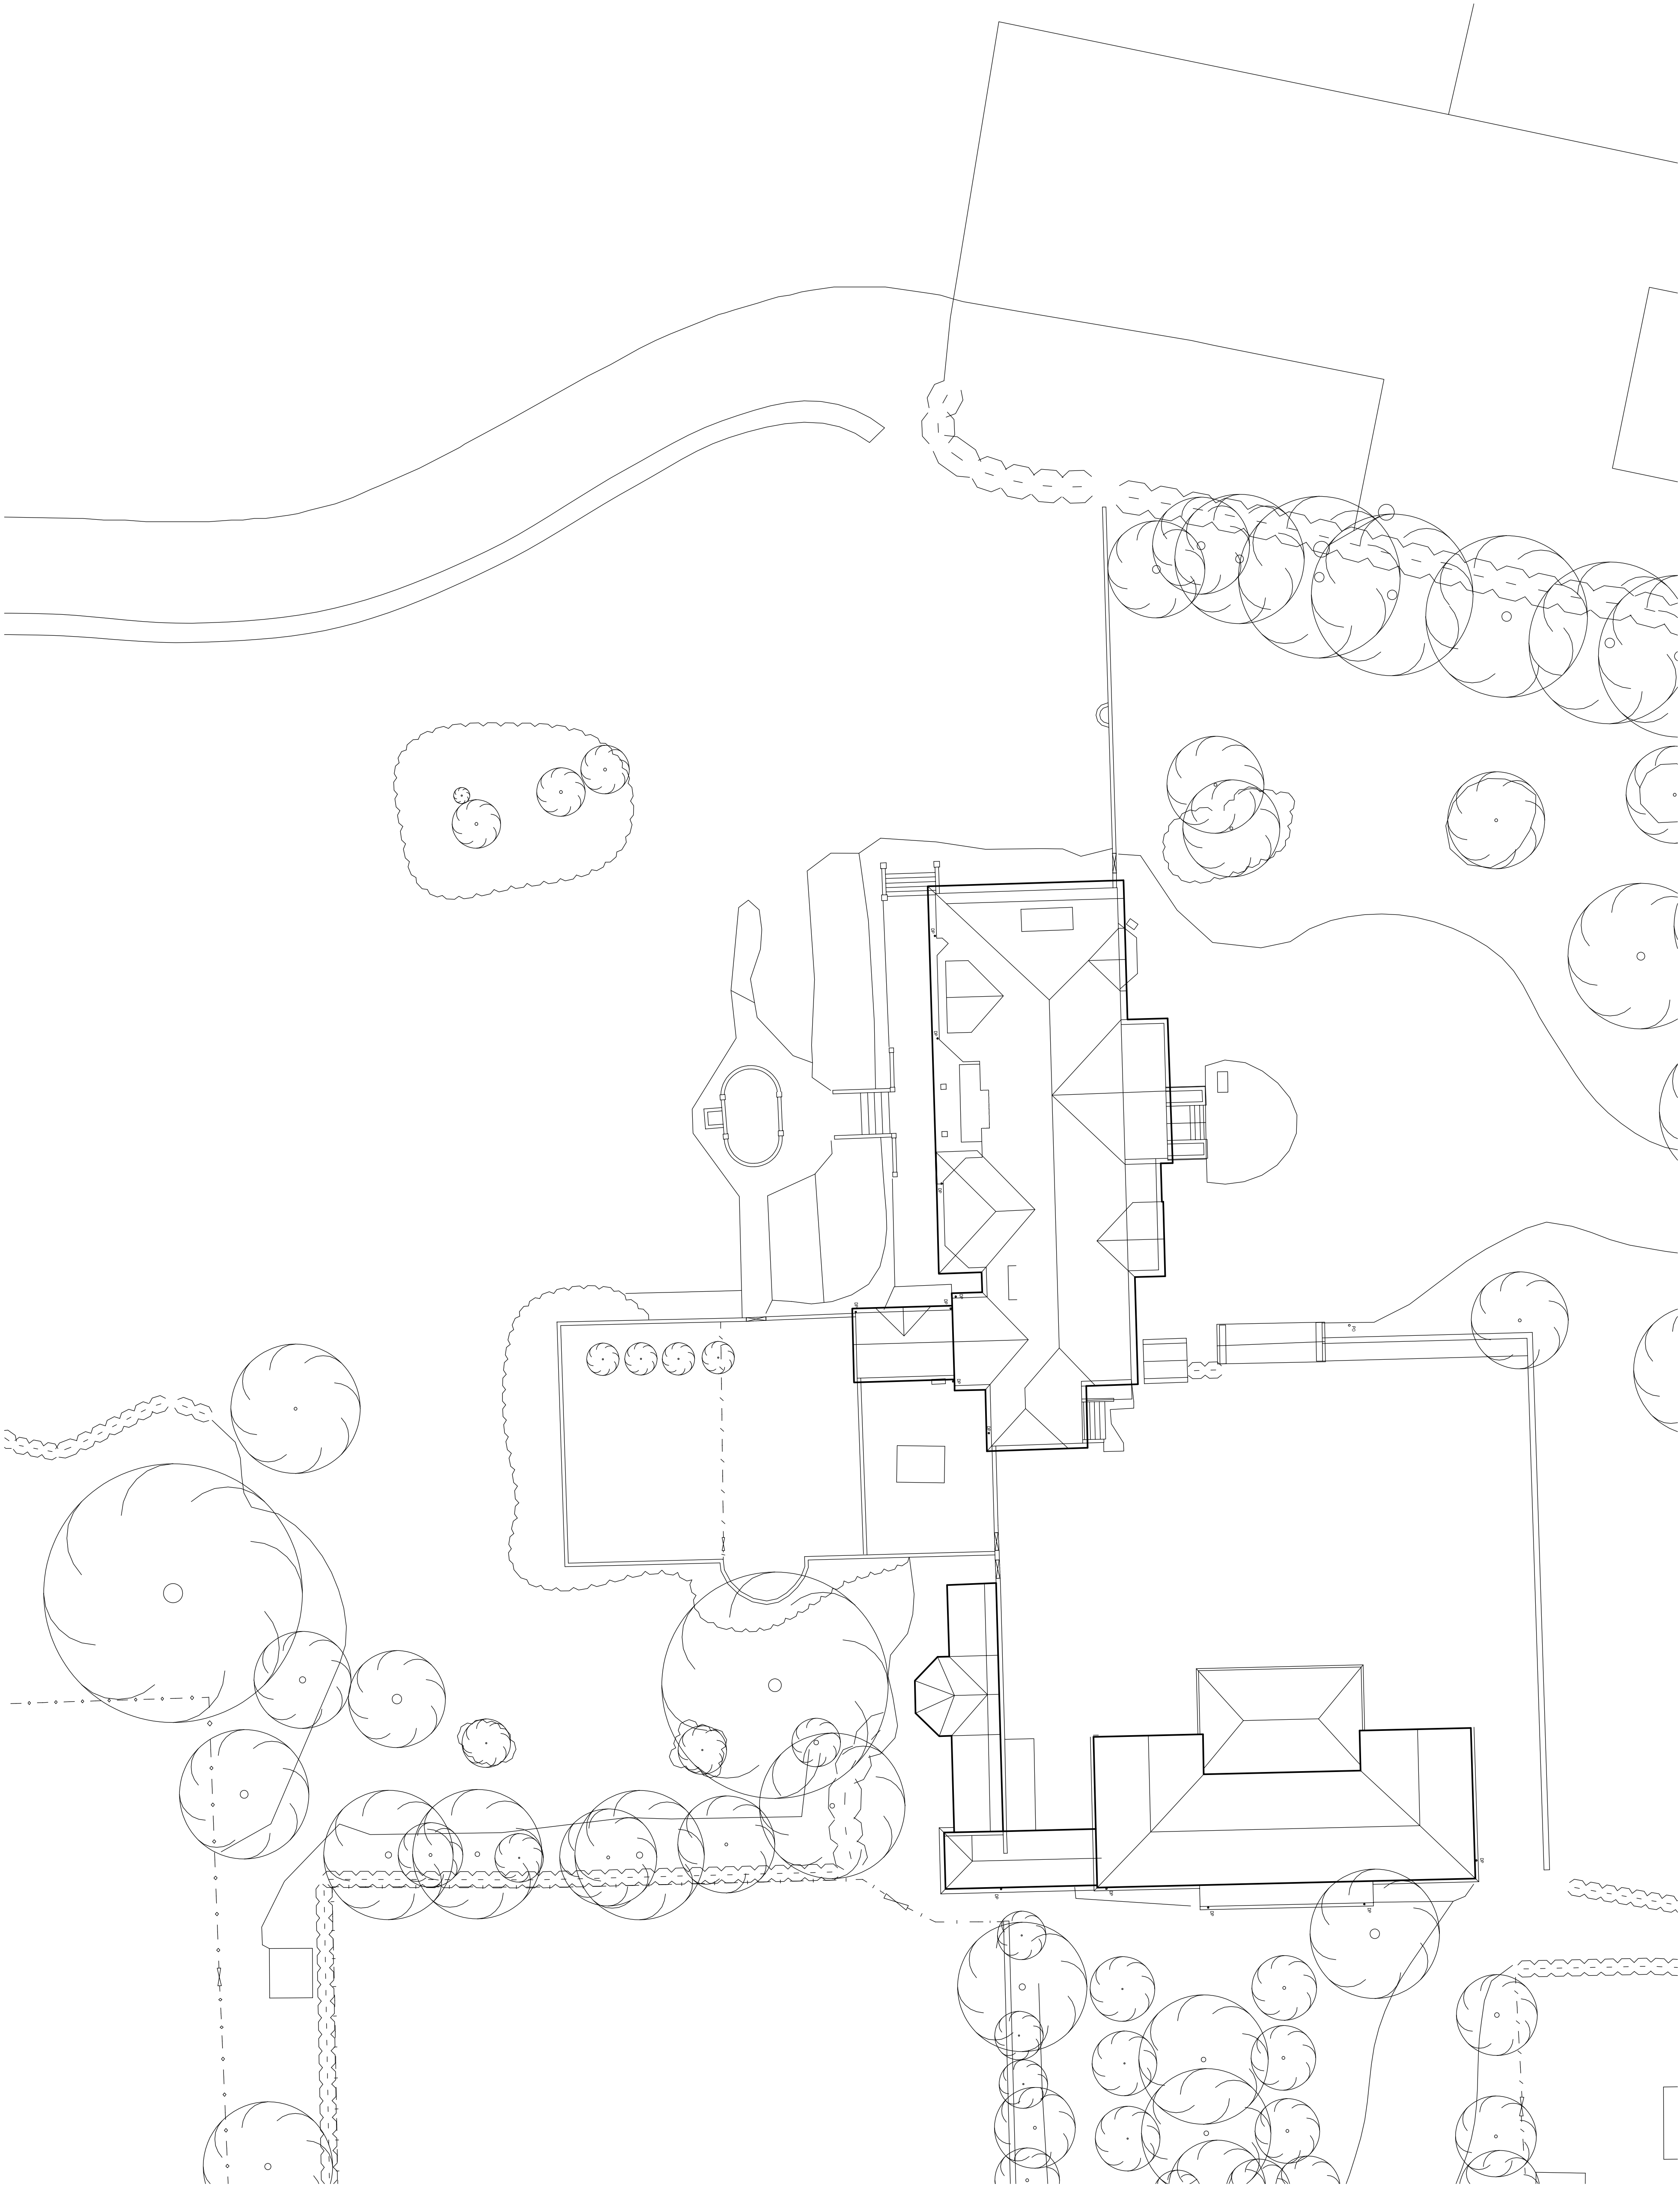

Do not scale directly from the drawing. All discrepancies are to be brought to the attention of the below office. The copyright to this drawing is owned by Studio 11 Architecture.

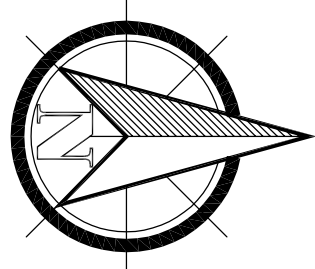

REVISION DATE DRAWN DESCRIPTION



THE BOATHOUSE, HARBOUR SQUARE,
NENE PARADE, WISBECH,
CAMBRIDGESHIRE, PE13 3BH
T: 01945 462399
E: design@studio11architecture.co.uk
W: www.studio11architecture.co.uk

CLIENT Mrs P J King

PROJECT Proposed New Snooker Room &
Annexe to Holbeach Manor, Fleet
Road, Holbeach

DRAWING Site Plan As Existing

DRAWN	PROJECT DESIGNER	PROJECT DIRECTOR
EG	KB	KB

DATE	SCALE	PAPER SIZE
24.01.2018	1:200	A1

DRAWING NUMBER 357_SD.02

Working in partnership with Ralph Chapman Associates & Brian Constable