




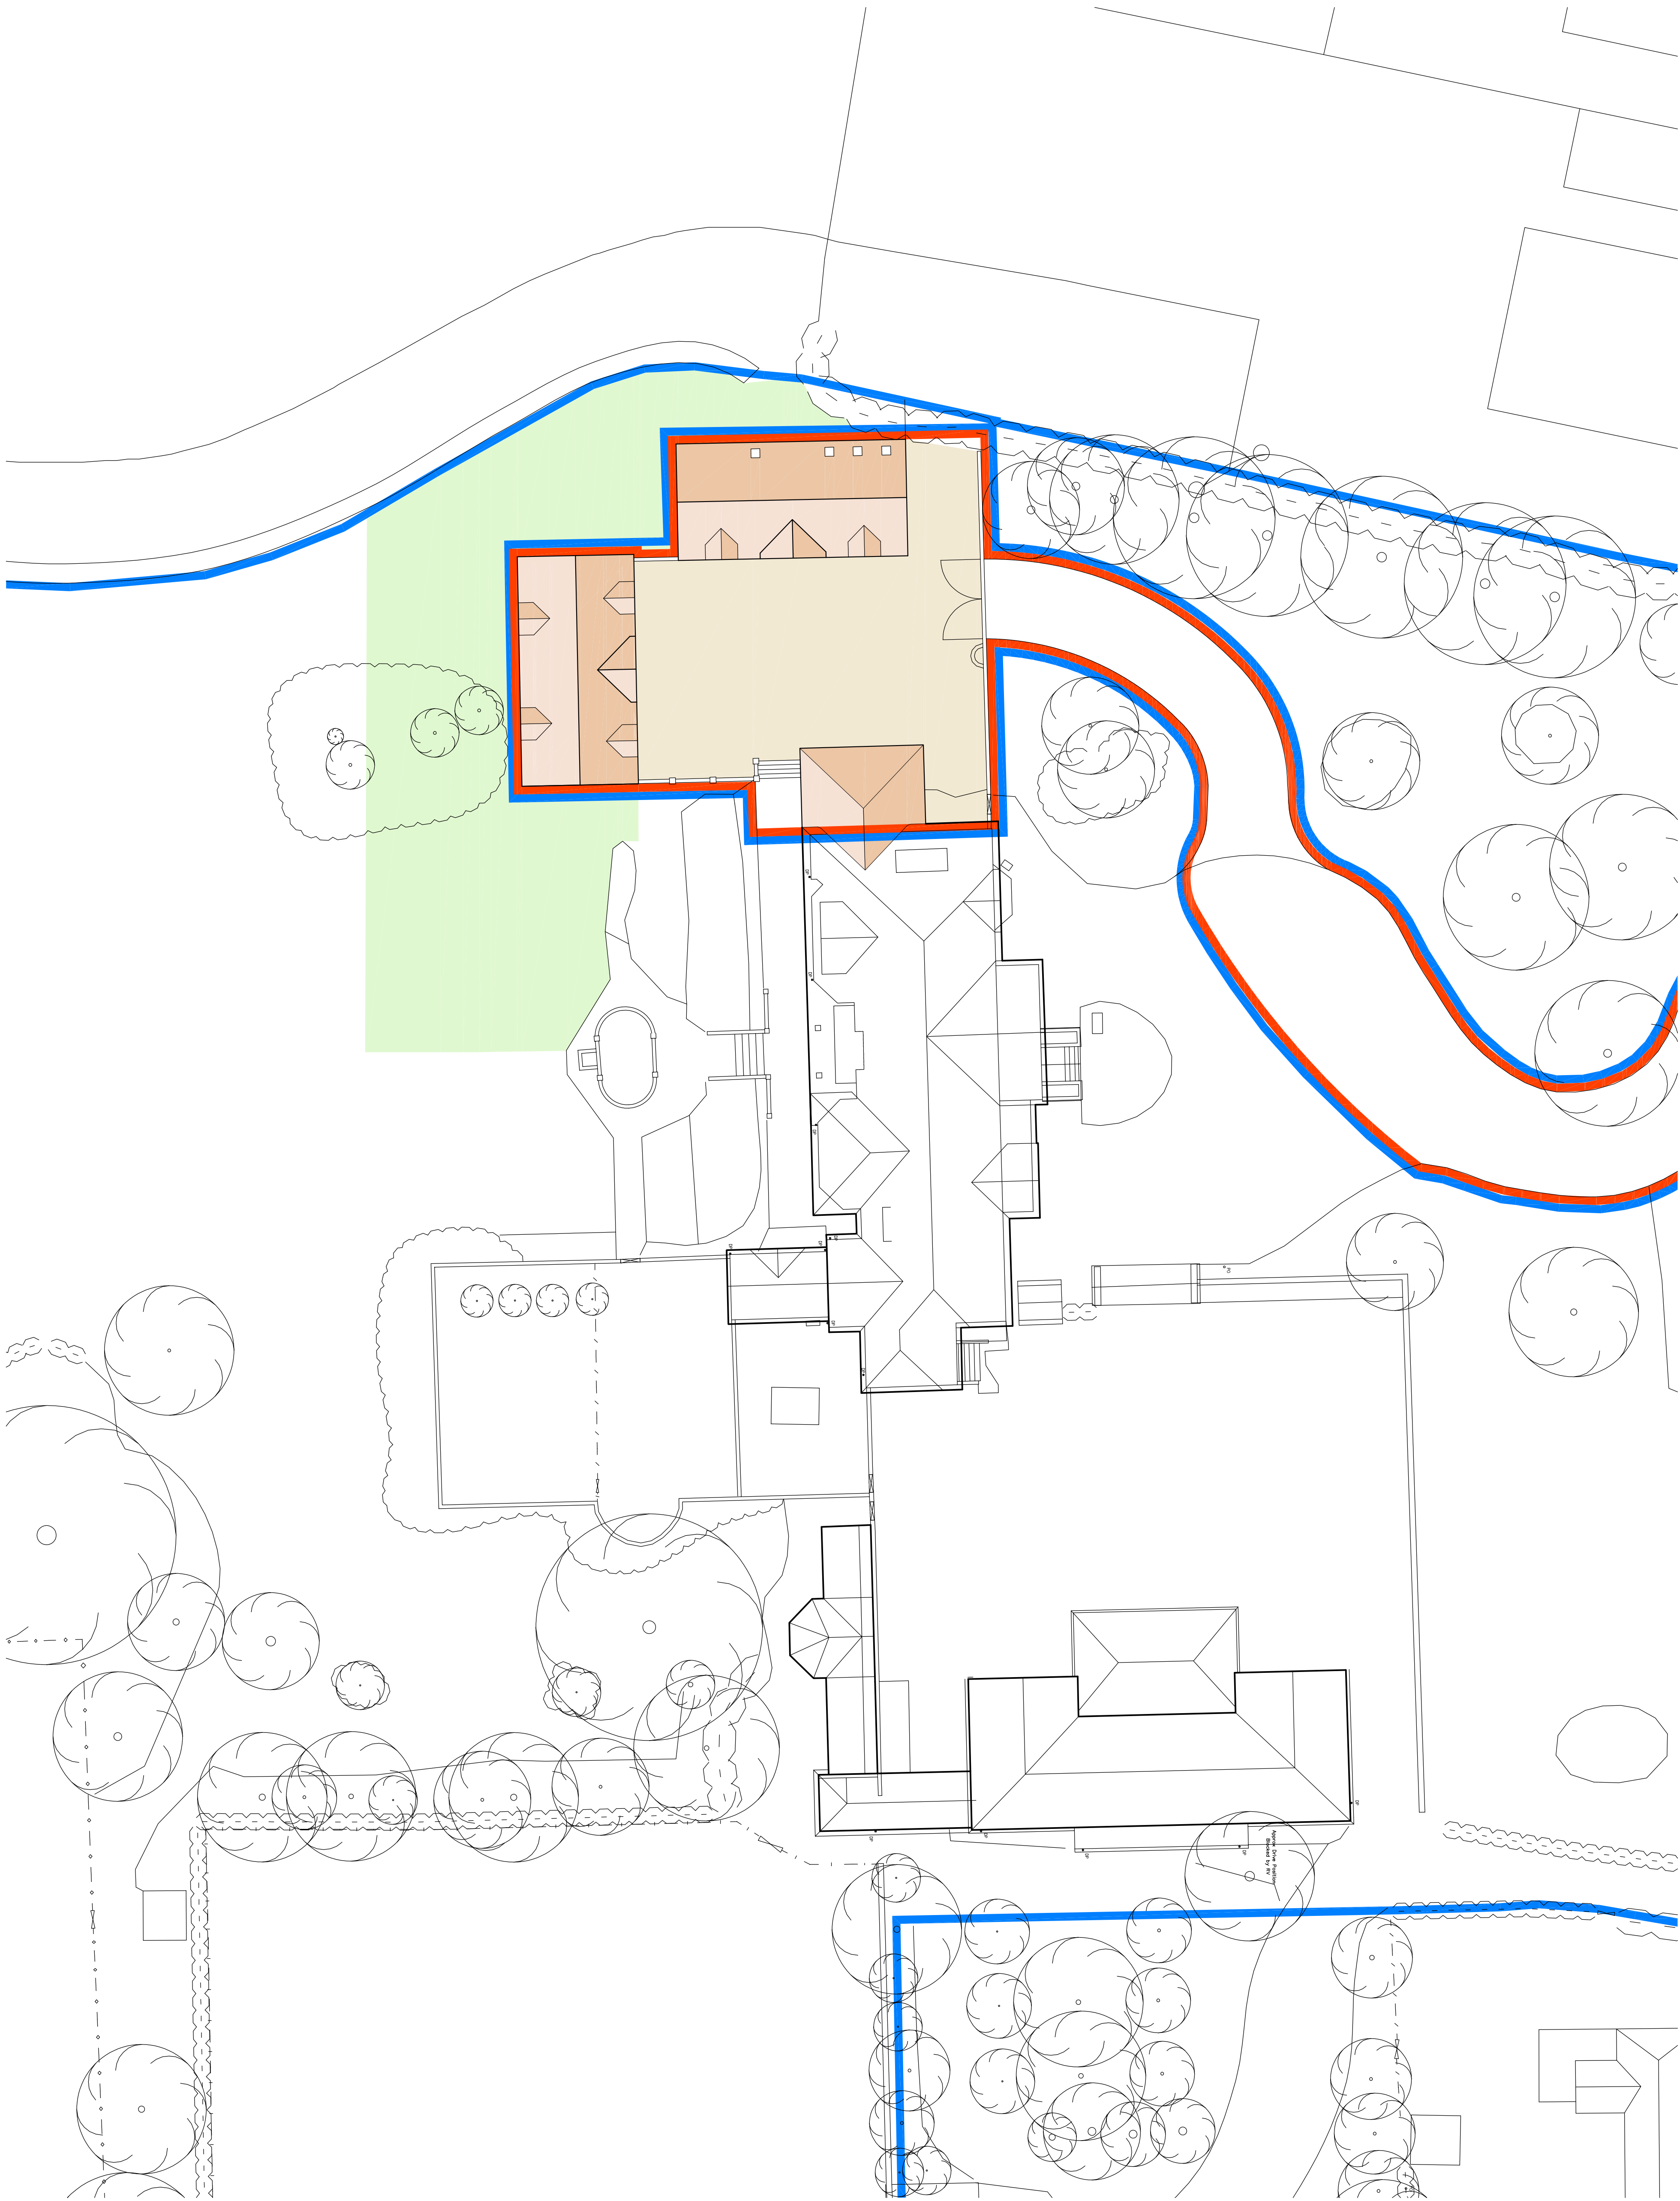

Do not scale directly from this drawing. All discrepancies are to be brought to the attention of the below office.
The copyright to this drawing is owned by Studio 11 Architecture.

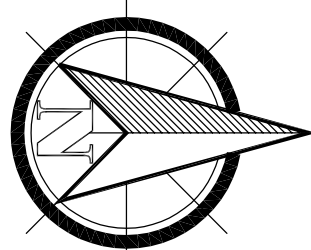

REVISION DATE DRAWN DESCRIPTION

 

STUDIO 11
architecture
THE BOATHOUSE, HARBOUR SQUARE,
NENE PARADE, WISBECH,
CAMBRIDGESHIRE, PE13 3BH
T: 01945 462399
E: design@studio11architecture.co.uk
W: www.studio11architecture.co.uk

CLIENT Mrs P J King

PROJECT Proposed New Snooker Room &
Annexe to Holbeach Manor, Fleet
Road, Holbeach

DRAWING Site Plan

DRAWN	PROJECT DESIGNER	PROJECT DIRECTOR
EG	KB	KB

DATE	SCALE	PAPER SIZE
02.02.2018	1:200	A1

DRAWING NUMBER 357.PD.03

Working in partnership with RIBA Charman Associates & Ewan Construction