




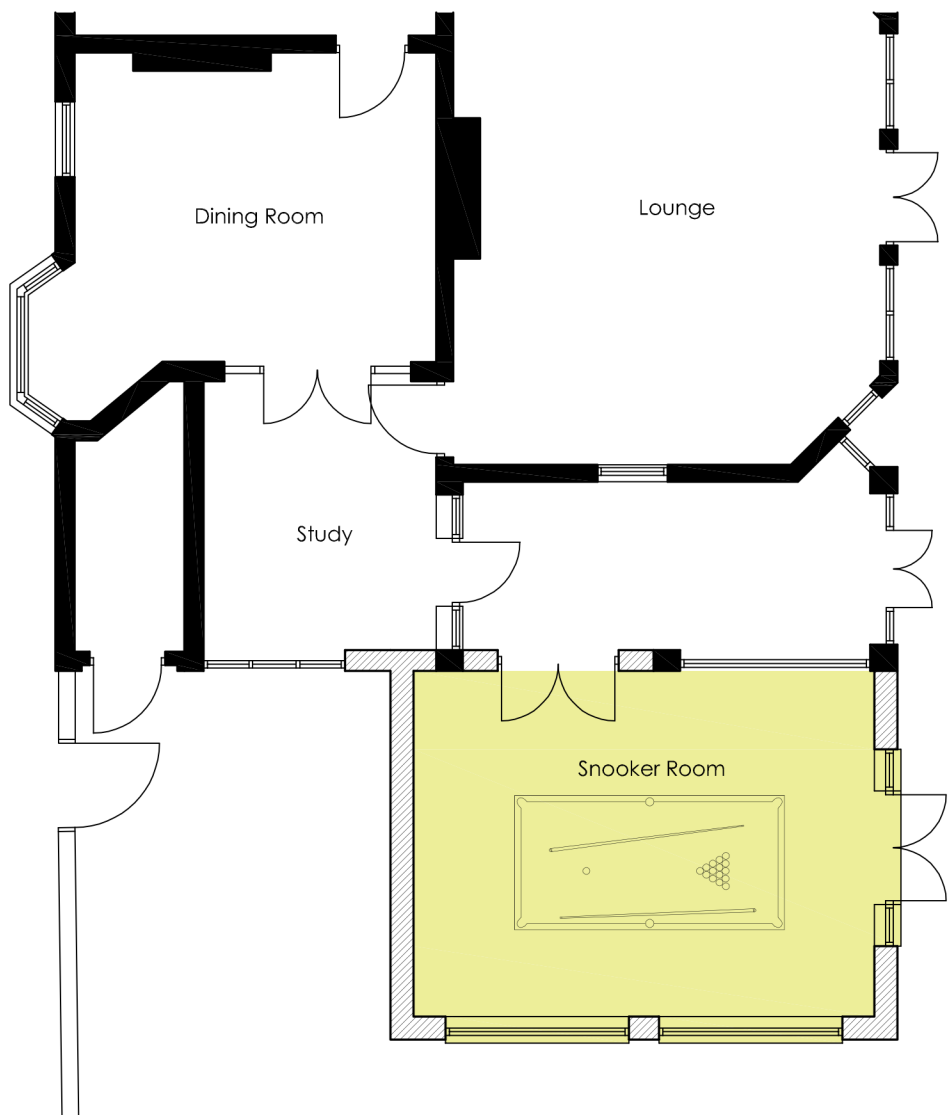


Ground Floor Plan

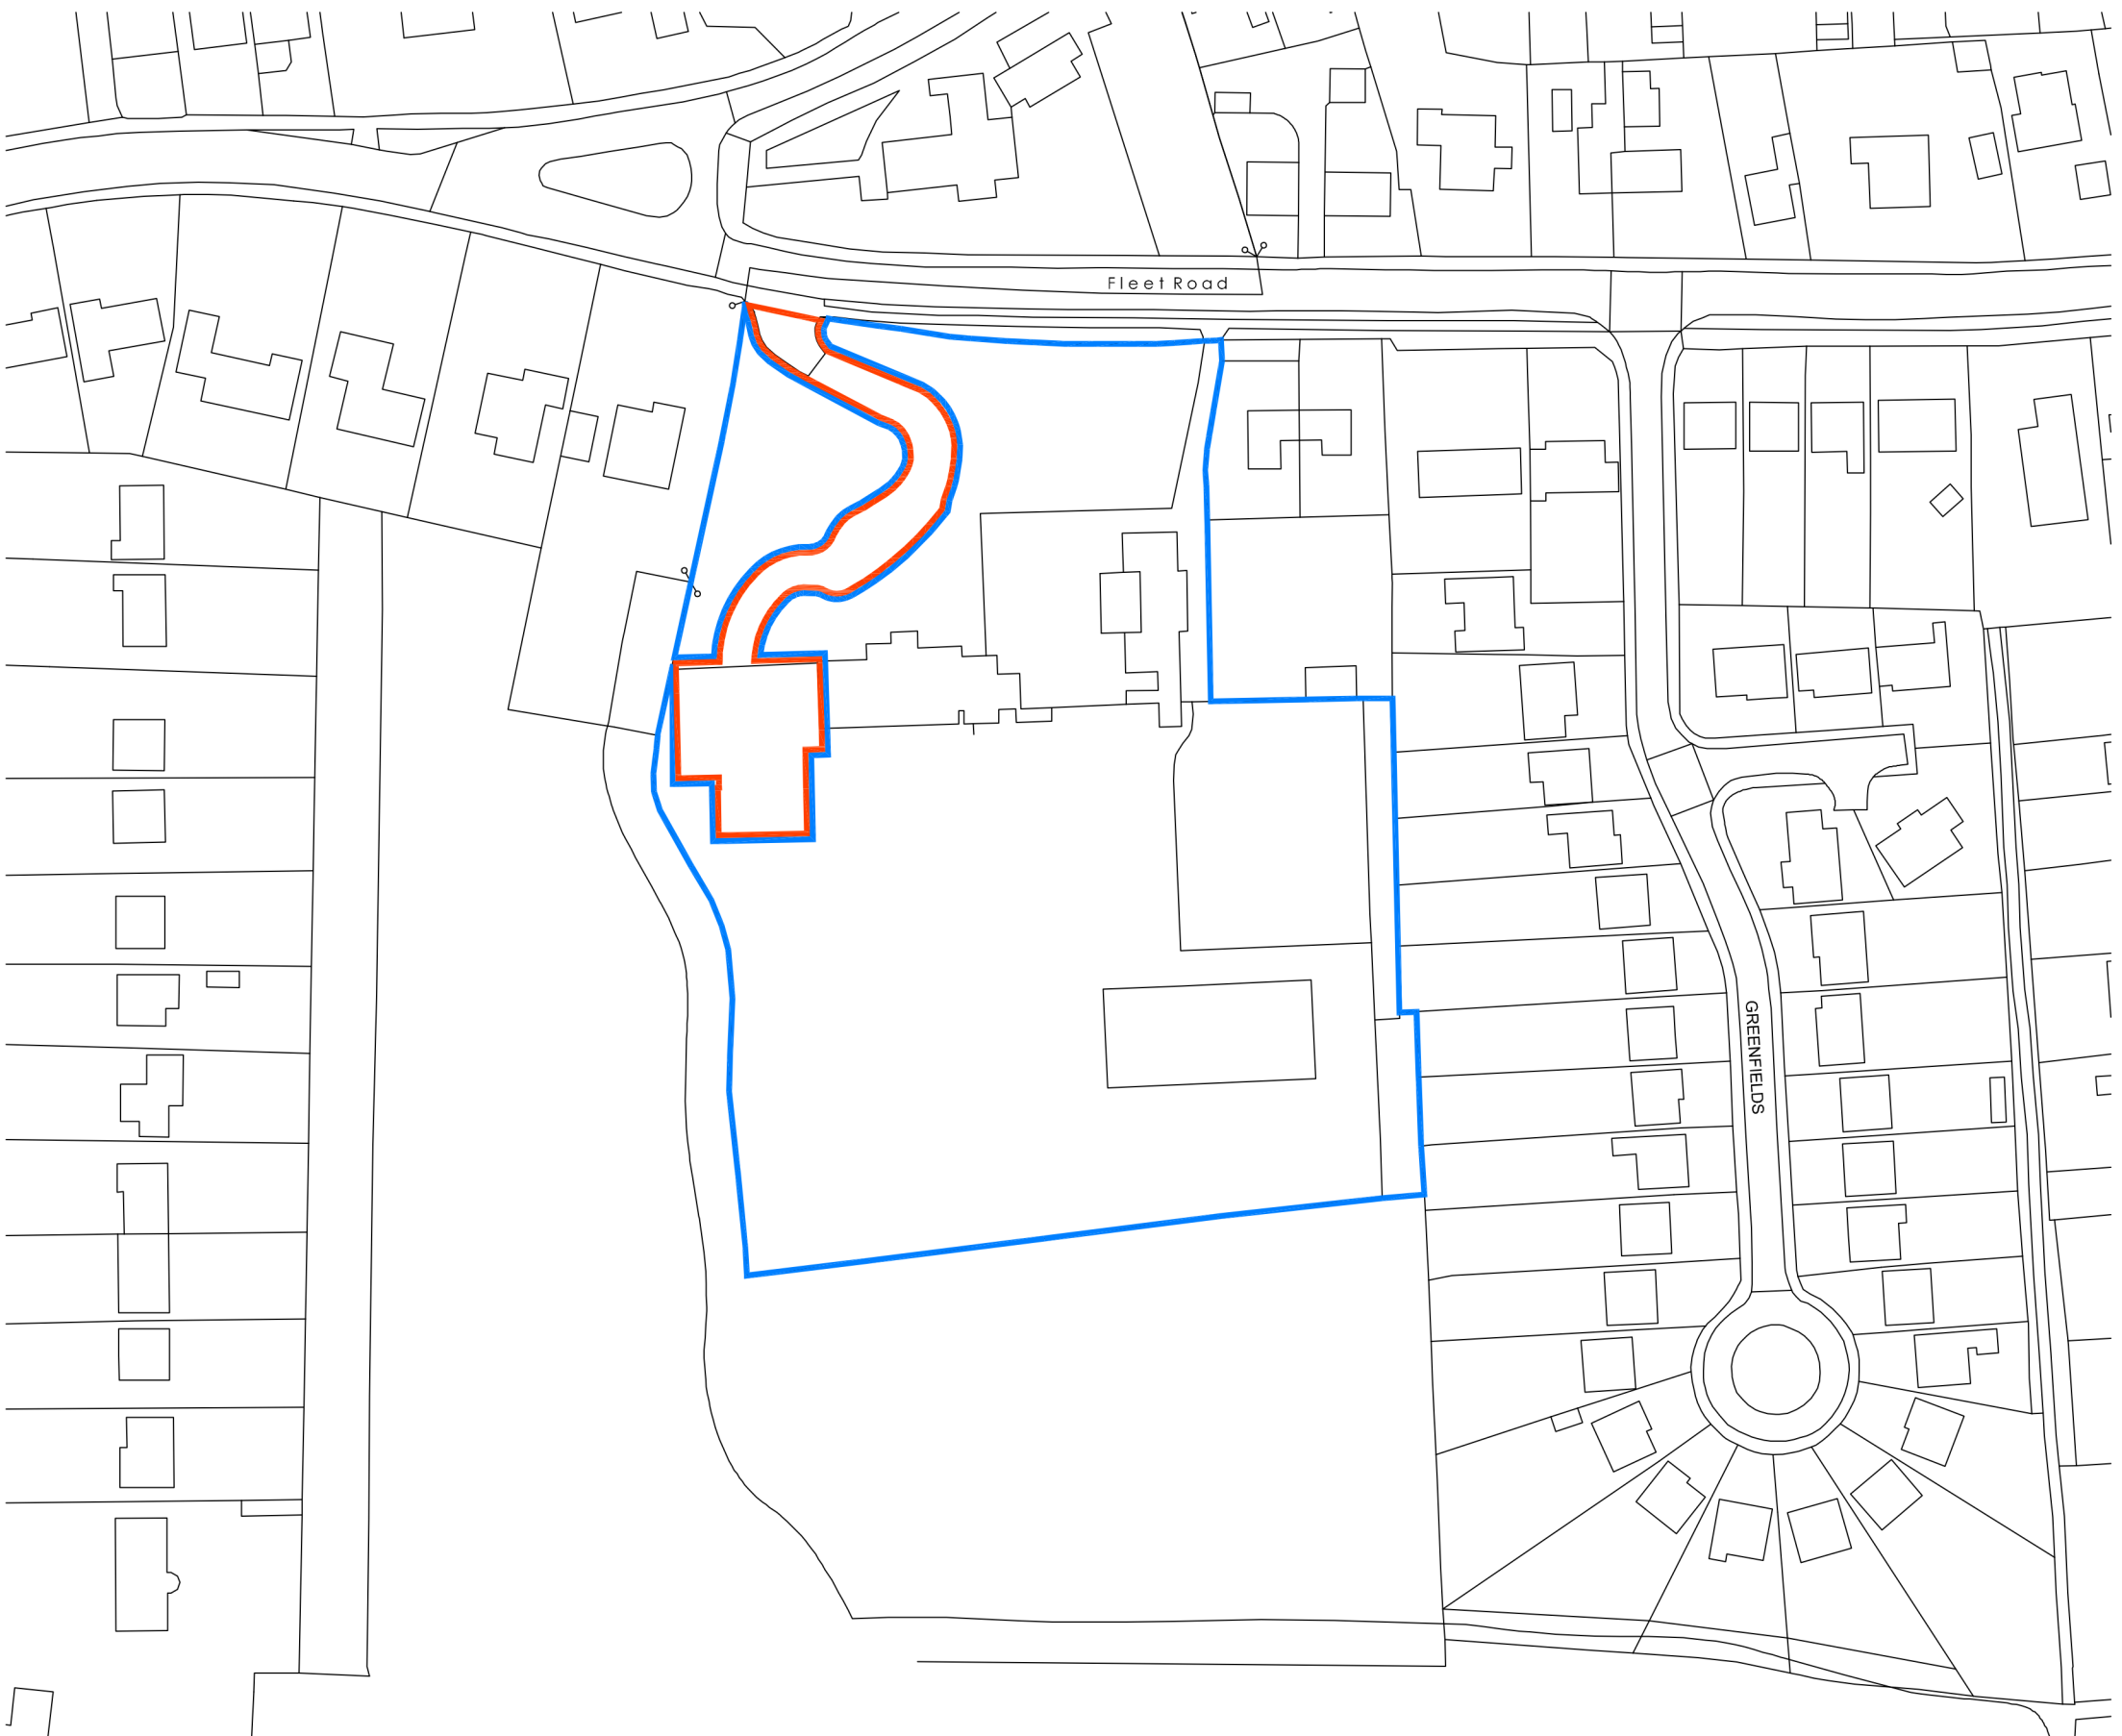

First Floor Plan

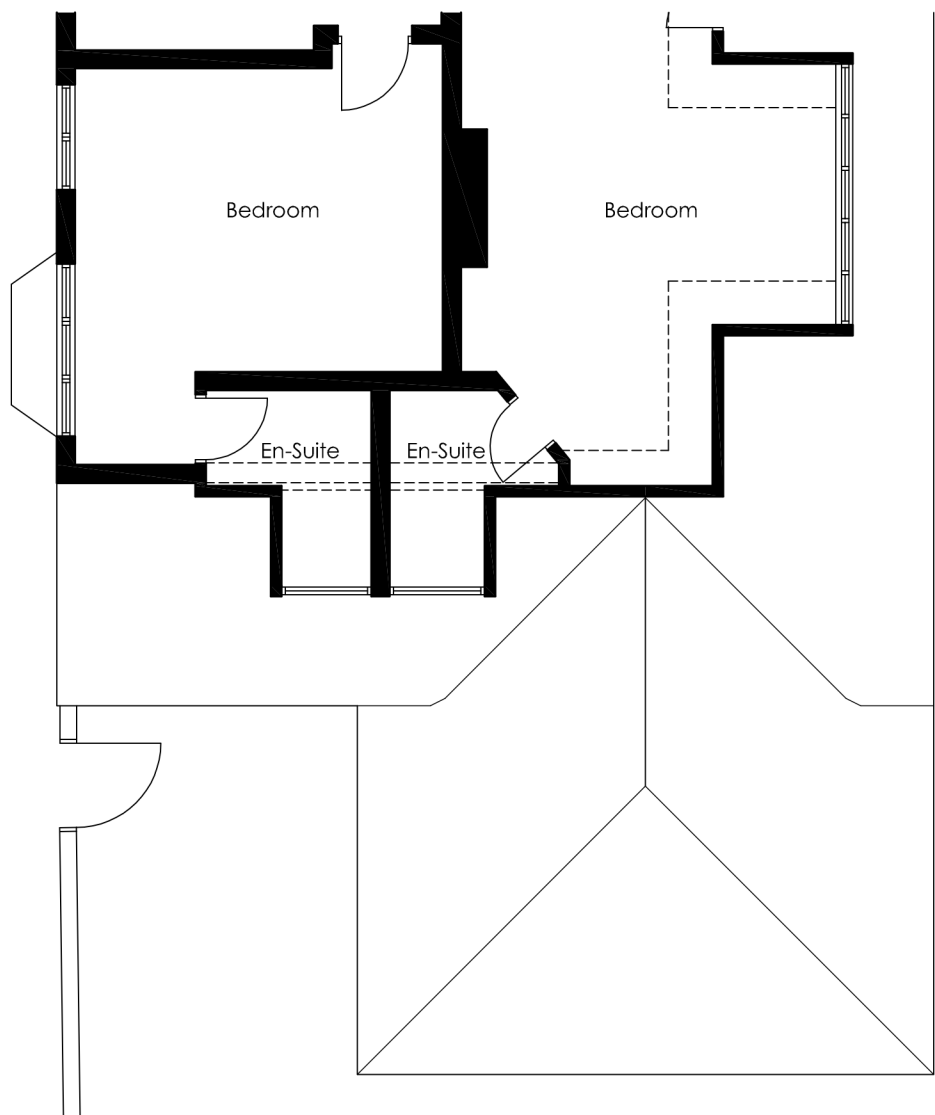

Location Plan 1:1250

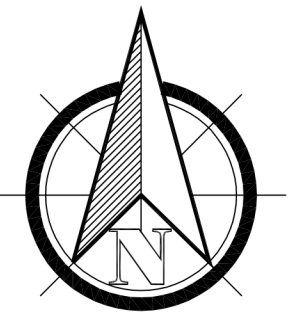

REVISION	DATE	DRAWN	DESCRIPTION
 THE BOATHOUSE, HARBOUR SQUARE, NENE PARADE, WISBECH, CAMBRIDGESHIRE, PE13 3BH T: 01945 467339 E: design@studio11architecture.co.uk W: www.studio11architecture.co.uk			
CLIENT	Mrs PJ King		
PROJECT	Proposed New Snooker Room & Annexe to Holbeach Manor, Fleet Road, Holbeach		
DRAWING	Floor Plans, Elevations & Location Plan		
DRAWN EG	PROJECT DESIGNER KB	PROJECT DIRECTOR KB	
DATE 02.02.2018	SCALE 1:100 & 1:1250	PAPER SIZE A1	
DRAWING NUMBER	357.PD.01		
Working in partnership with Ralph Charman Associates & Eleven Consultants			