



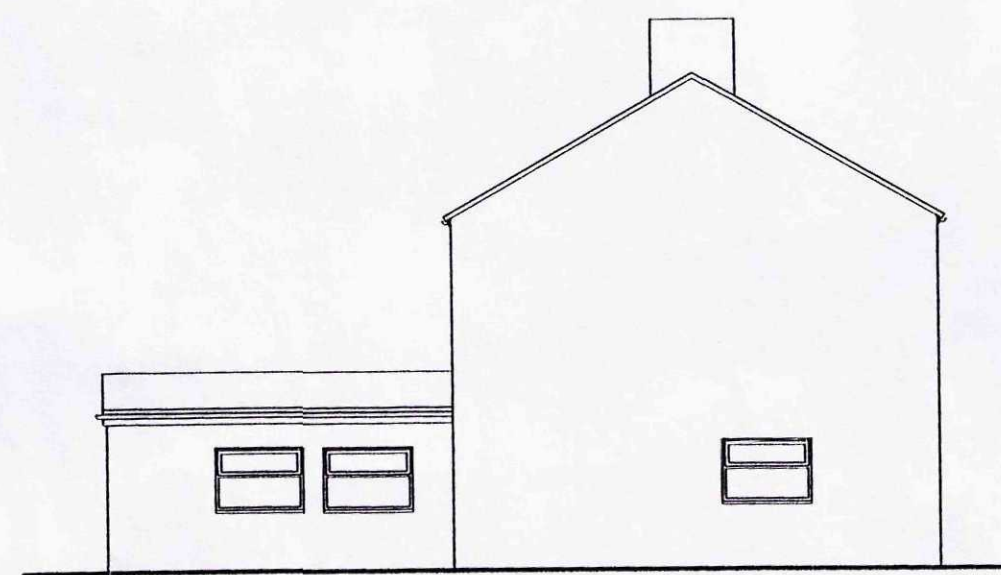

EXISTING SIDE ELEVATION 1:100

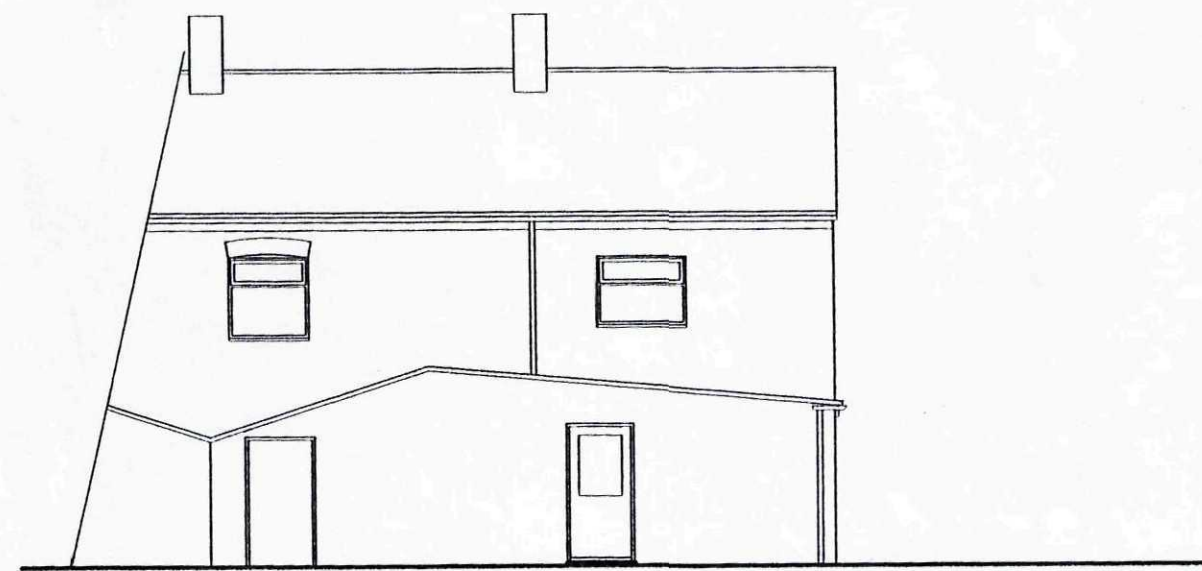


EXISTING REAR ELEVATION 1:100



BLOCK PLAN 1:200



LOCATION PLAN
1/2500

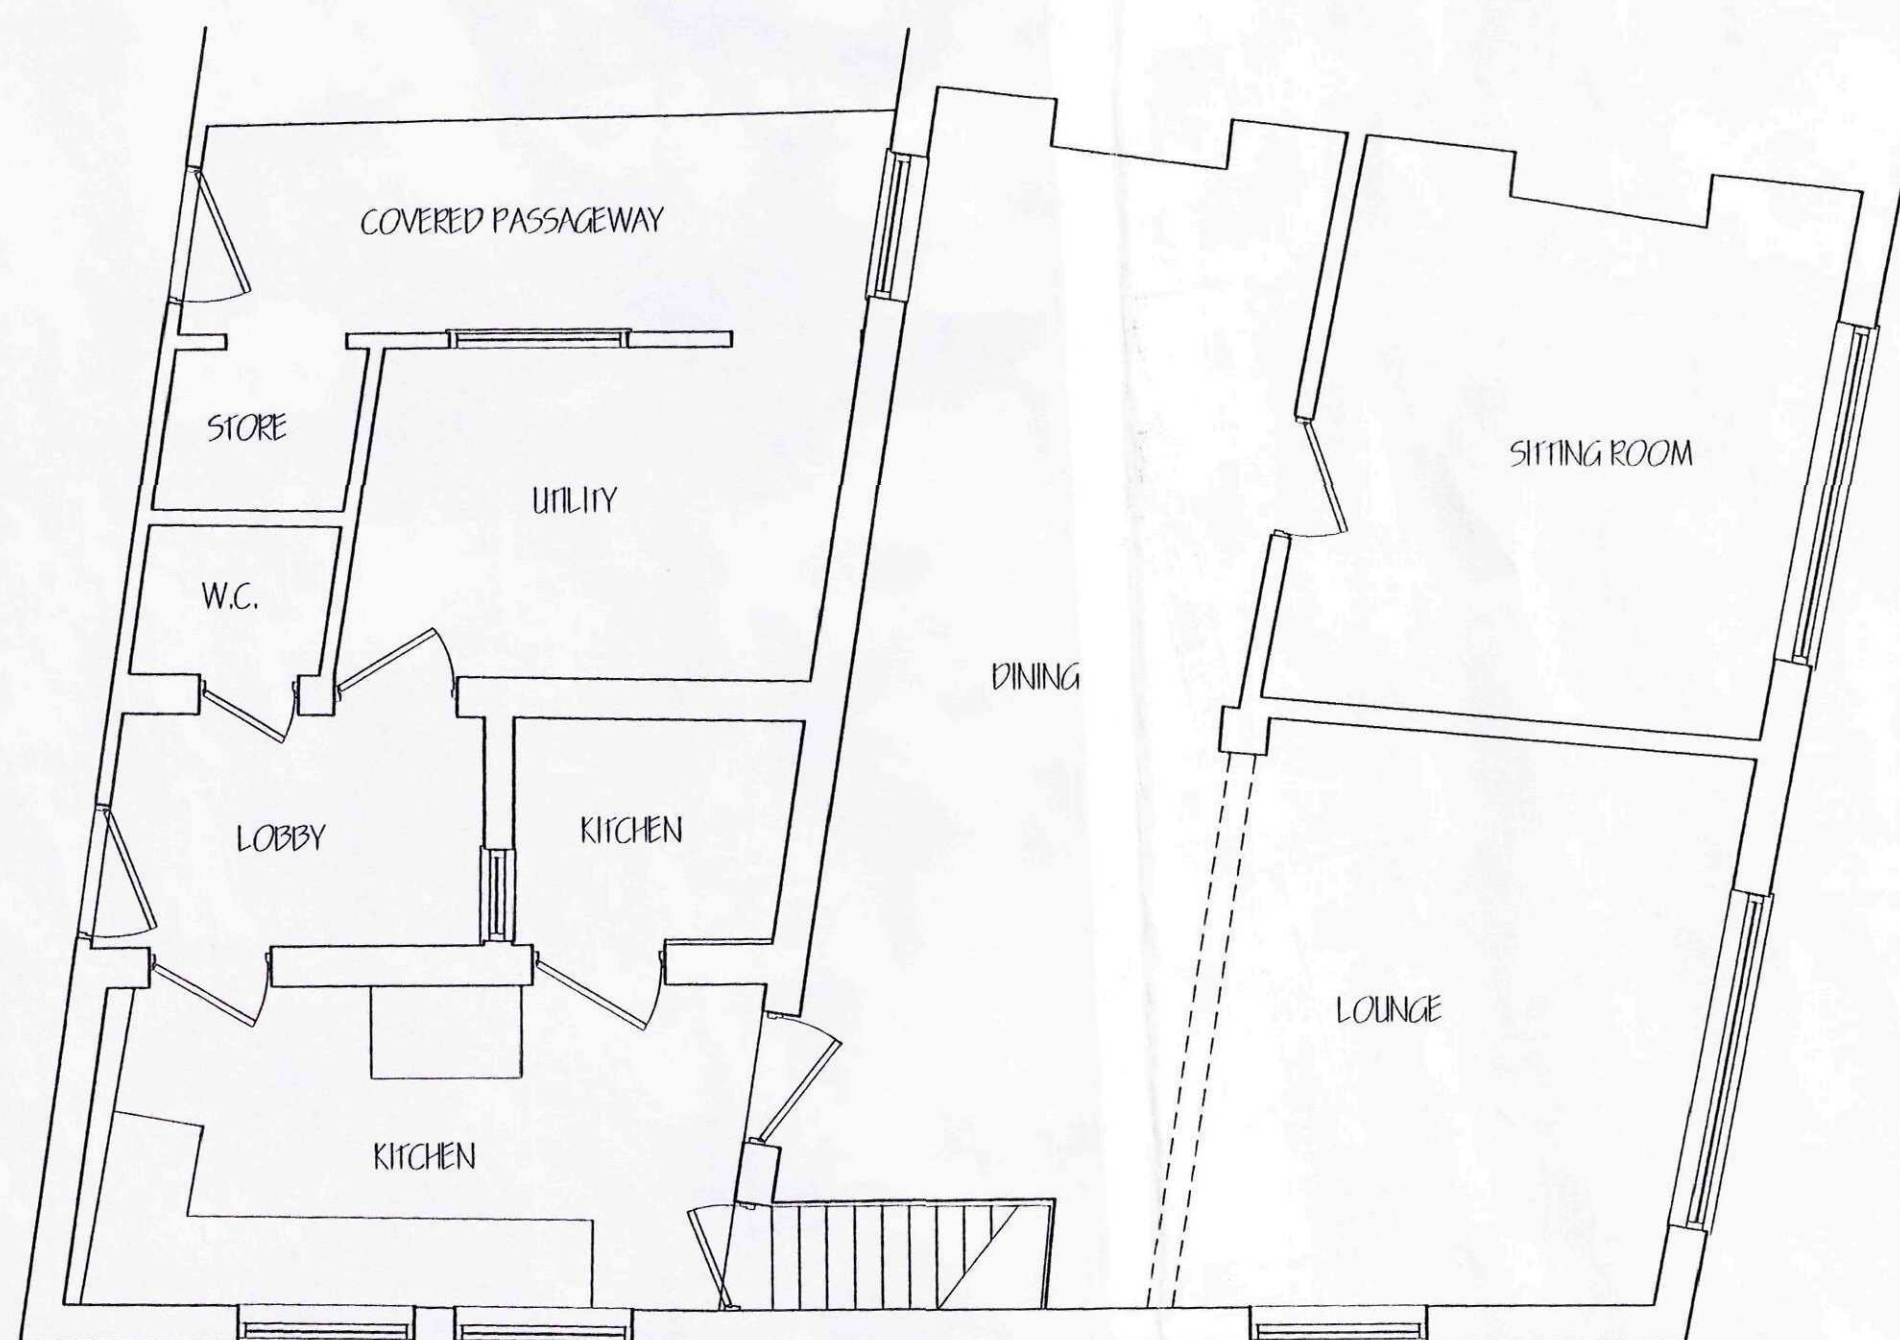

EXISTING GROUND FLOOR PLAN 1:50



EXISTING FIRST FLOOR PLAN 1:50

A		SCHEME MODIFIED TO PLANS	JUN '08
ref:	revision	date	
G. R. MERCHANT LTD. I. ENG AMICE FIWO ARCHITECTURAL, STRUCTURAL AND LAND DRAINAGE CONSULTANTS 4 Wrights Mews 12A Park Road, Holbeach, Spalding, Lincs. PE12 7EE Tel: 01406 490800 Fax: 01406 485744 E-Mail: gr.merchant@btconnect.com			
Project PROPOSED ALTERATIONS & EXTENSION 1 BULL ROW FLEET HARGATE HOLBEACH, SPALDING, Lincs.			
Client MRS P INGHAM			
Drawing EXISTING FLOOR PLANS EXISTING ELEVATIONS SITE & LOCATION PLANS			
Job Ref.	1698/07	Drawing No.	OIA
Date	DEC '08	Drawn	SLB
Scales AS NOTED			
DO NOT SCALE FROM THIS DRAWING This drawing is copyright and may not be altered, traced, photographed or used for any other purpose other than that for which it is issued. The Client/Contractor is to check all dimensions on site and report any discrepancies to the Architect. All details shown on this drawing including foundations are based upon typical site conditions related to the area. No responsibility can be accepted for abnormal conditions which may be discovered during construction unless reported to the Architect so that design amendments may be considered. Site surveys are recommended in respect of foundations to establish specific site conditions before foundation work is undertaken. This drawing is limited in the amount of information contained and does not purport to contain a full specification of the works. It is issued for the purpose of obtaining Planning / Building Regulation approval. This drawing must not be used as a contract document. The works will not be supervised or inspected on site by G.R. Merchant or any representative thereof. It is the client or their appointed agents responsibility to control workmanship, substitution of materials, adherence to specification, variations to contract etc. Materials to be used unless otherwise stated and all components and materials etc. to be used must be installed etc. in strict accordance with manufacturers instruction and relevant code of practice. Materials shall conform to appropriate British standard specifications or BSI certificates or European code equivalent. The Employer / Client shall ensure that the selected contractor is competent with and adequately all resources necessary to achieve compliance with Health and Safety legislation for Building sites and Work places. The Employer / Client is advised that should the works need to comply with the Construction Design and Management Regulations an independent Planning Supervisor will be required. The works shall comprise of all that is shown on the drawing and details. Work that may not be specifically shown but may be reasonably inferred as necessary for any and the works shall be deemed to be included. It is the client / land owners responsibility to be aware of the Party Wall etc. Act 1996, when building in close proximity to adjoining neighbours boundaries.			

**DETERMINED
PLAN**

Planning & Development
11 MAR 2009
Ref: 0174/09

DRAWING TO BE READ IN
CONJUNCTION WITH SEPARATE
SPECIFICATION



G. R. MERCHANT LTD.
I.ENG AMICE FIWO
**ARCHITECTURAL, STRUCTURAL
AND LAND DRAINAGE
CONSULTANTS**
4 Wrights Mews
12A Park Road, Holbeach,
Spalding, Lincs. PE12 7KE
Tel: 01406 490800
Fax: 01406 425744
E-Mail: gr.merchant@btconnect.com

Project

PROPOSED ALTERATIONS & EXTENSION
1 BULL ROW
FLEET HARGATE
HOLBEACH, SPALDING, Lincs.

Client
MRS P INGHAM

Drawing

PROPOSED ELEVATIONS
PROPOSED FLOOR PLANS

Job Ref. 1698/07

Date DEC '08

Scales
AS NOTED

DO NOT COPY OR SCALE FROM THIS DRAWING

DRAWING TO BE READ IN
CONJUNCTION WITH SEPARATE
SPECIFICATION