




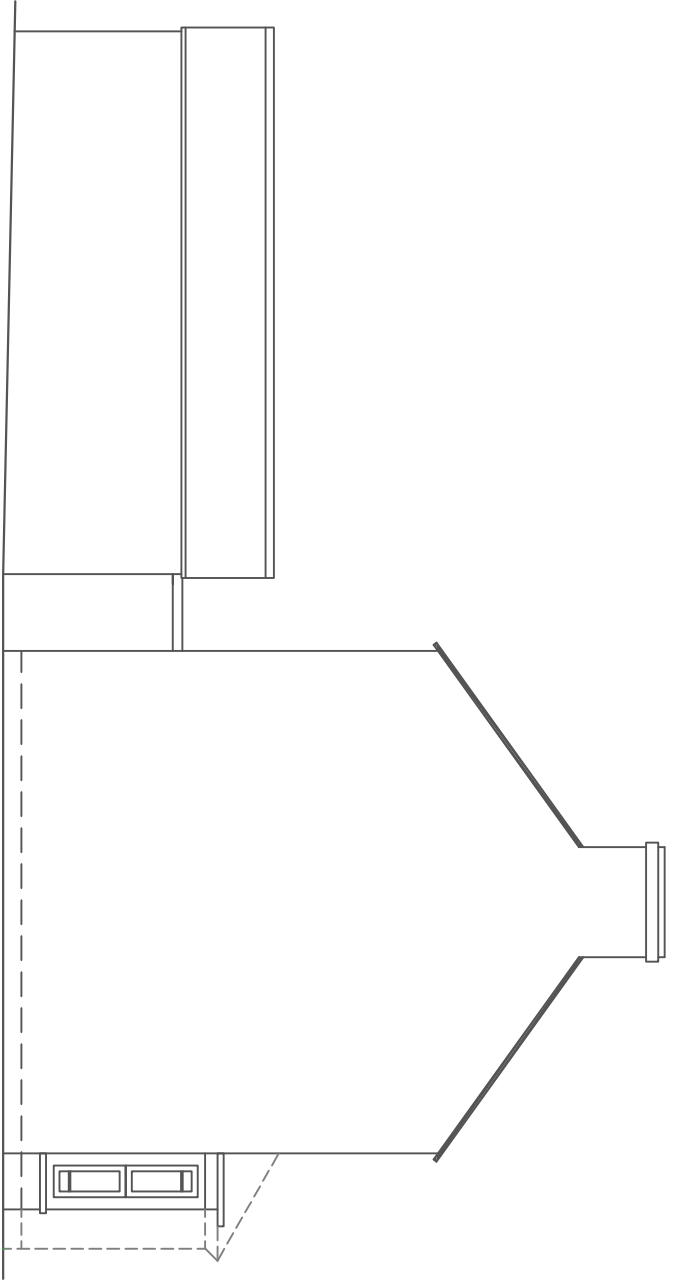


EXISTING SIDE ELEVATION

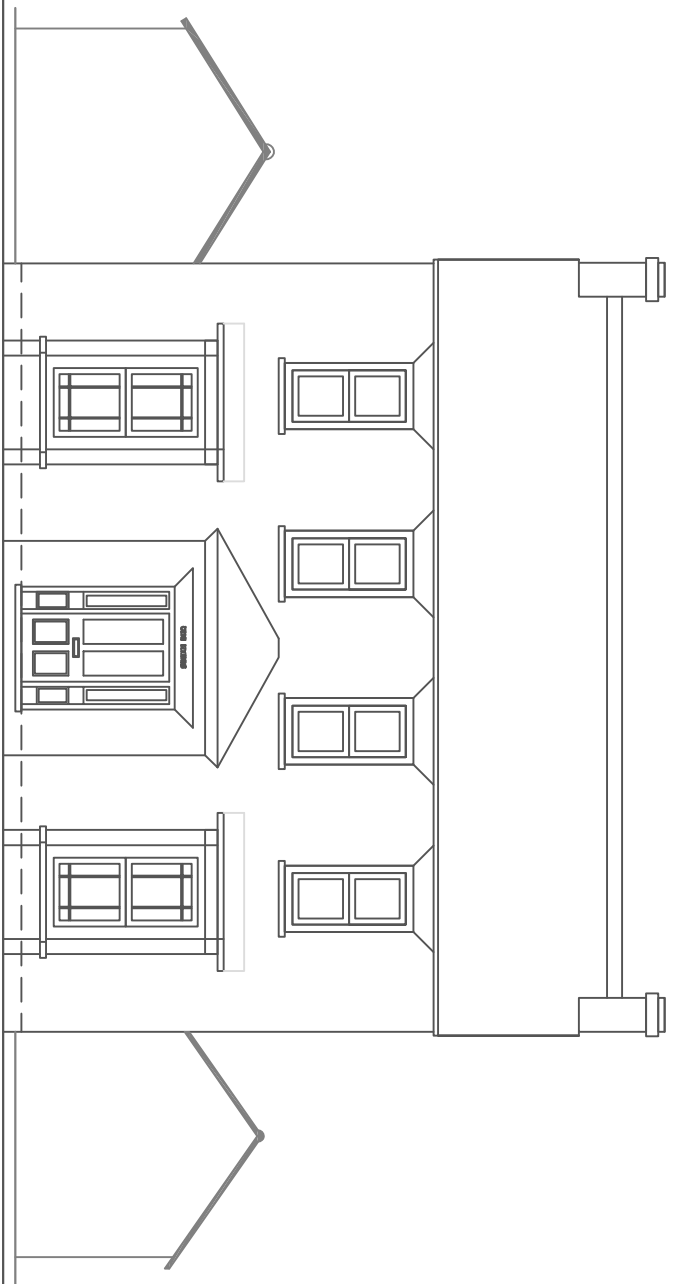

EXISTING FRONT ELEVATION

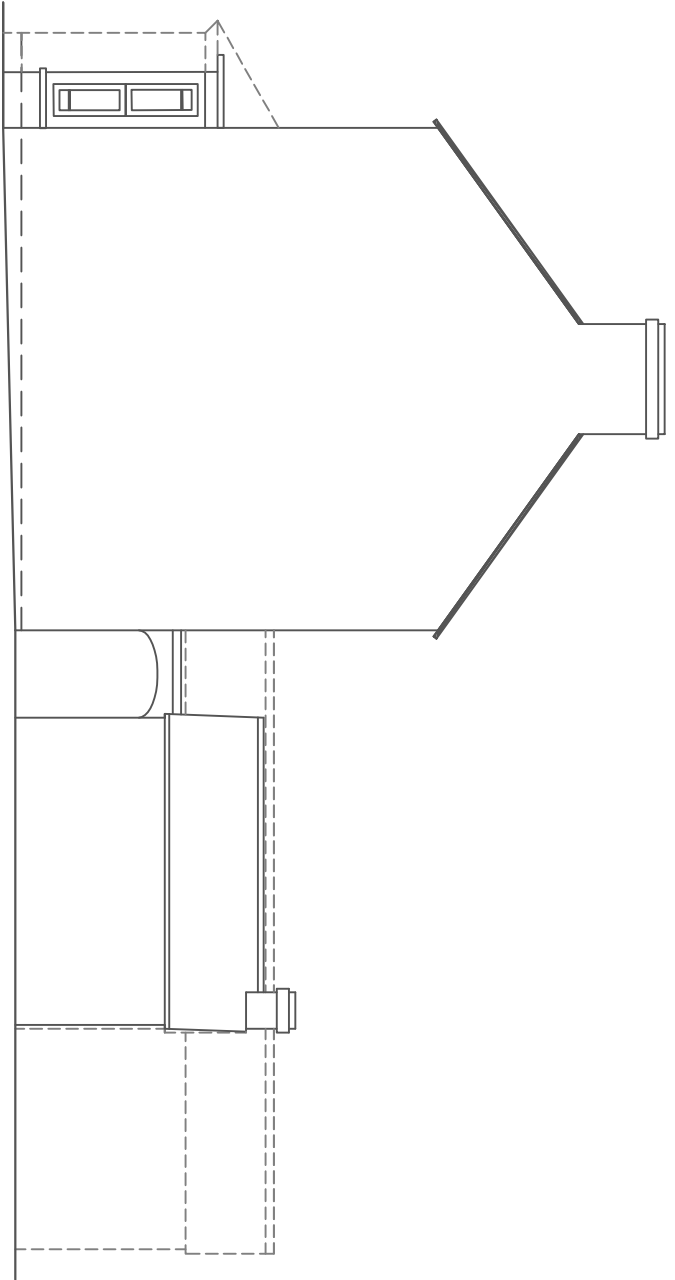


EXISTING SIDE ELEVATION

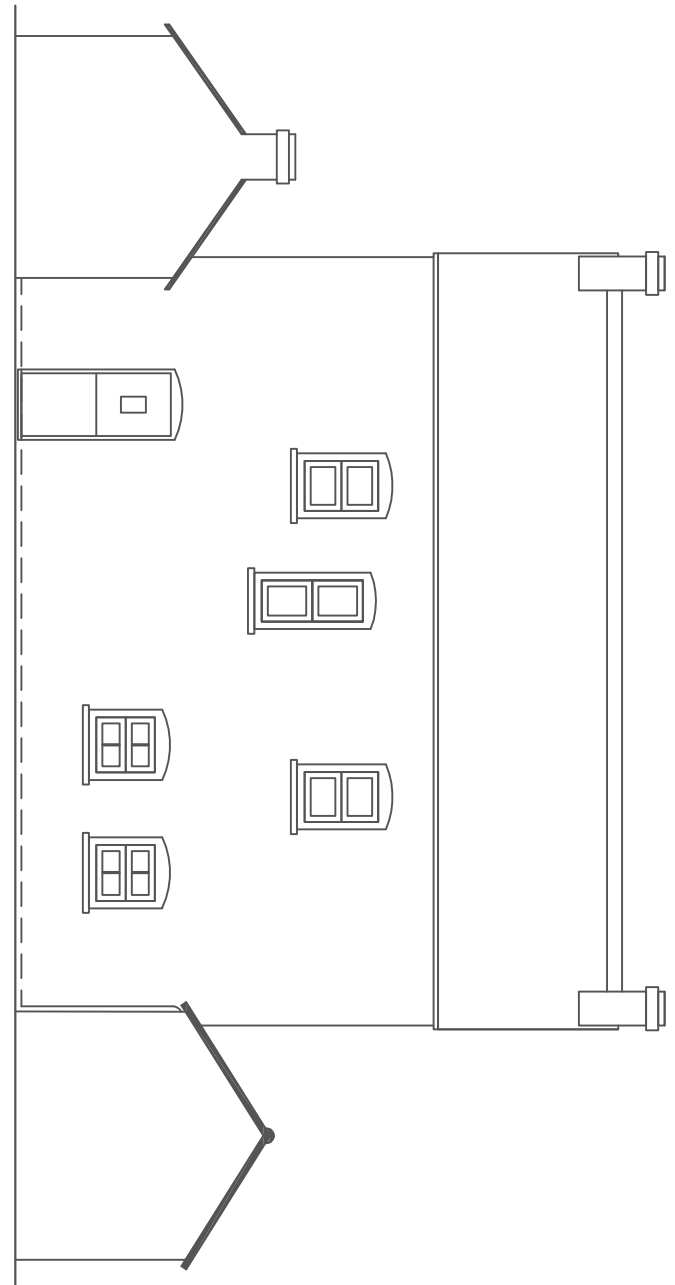

EXISTING REAR ELEVATION



EXISTING GROUND FLOOR PLAN

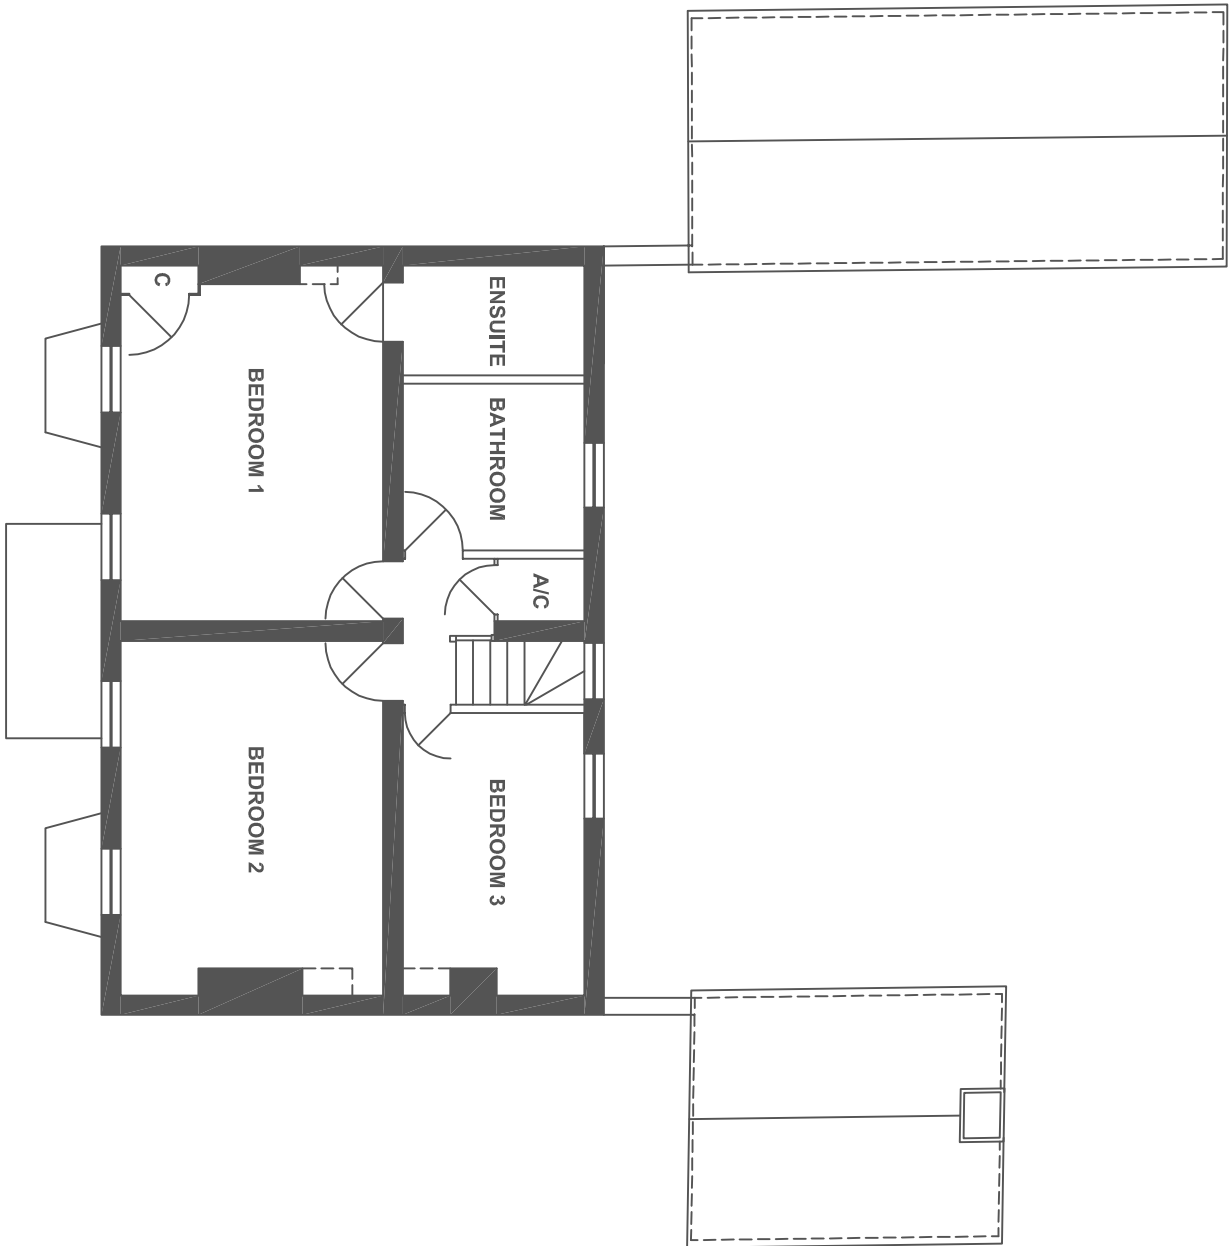

EXISTING FIRST FLOOR PLAN

Rev.	Date	By	Description
REVISIONS			

 Neil Johnson Associates CONSULTING CIVIL AND STRUCTURAL ENGINEERS			
The Brunel Centre, 19 Glebe Road, Perry, Huntingdon PE28 0DG Tel: 01480 811186 Fax: 01480 811186 e-mail: info@njla-group.co.uk website: www.njla-group.co.uk also at Unit 9 Beamerott Farm, Marston Moretaine, Bedford MK43 0QE			
Client Mr & Mrs P. Barnes			
Project Proposed Two Storey Extension "The Limes" 21 Fleet Road Holbeach PE12 8LA			
Drawing Title EXISTING PLANS & ELEVATIONS			
Scale 1 : 100 @ A1		Job No. 16 / 03	
Date JAN 2017		Drawing No. 01	
Drawn NJ		Revision -	
© Neil Johnson Associates. This drawing must not be reproduced in whole or in part without prior written permission. DO NOT SCALE. All dimensions must be verified on site.			