




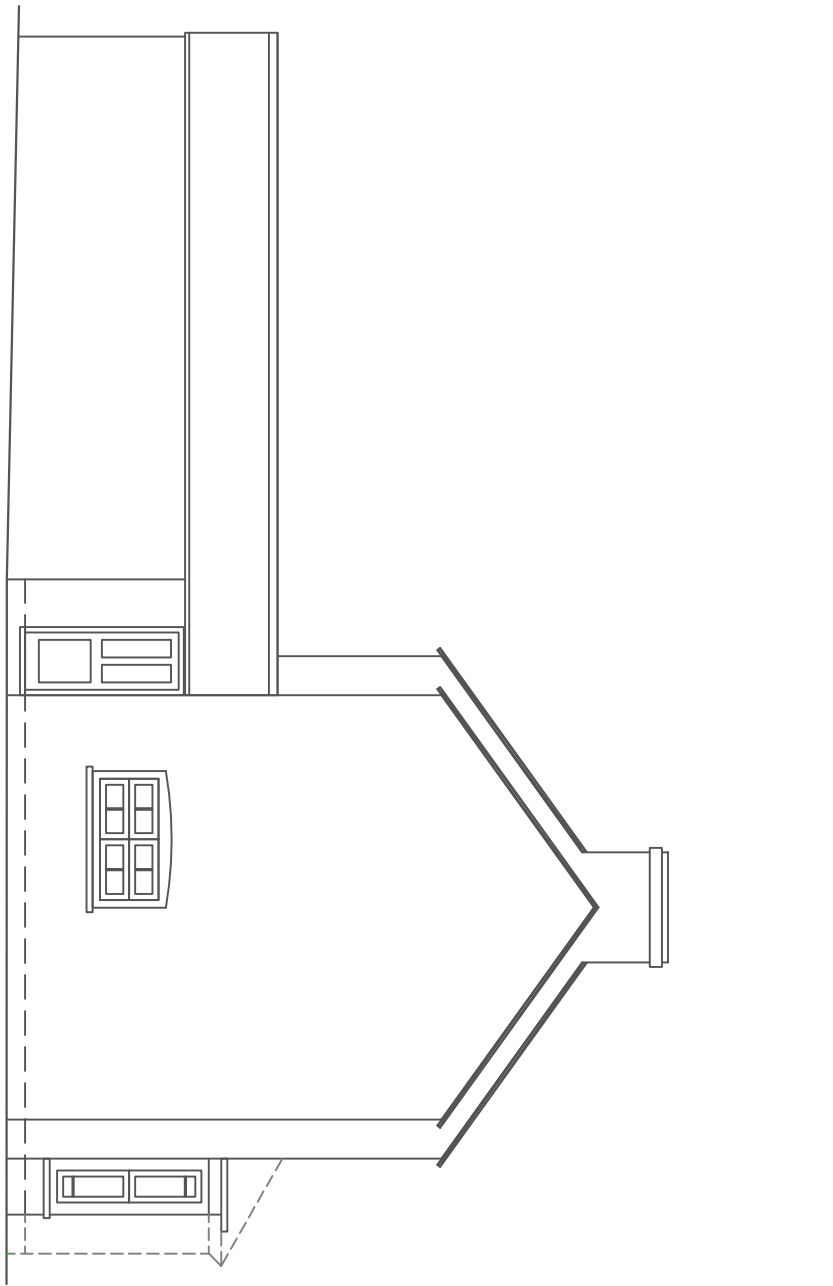


PROPOSED SIDE ELEVATION

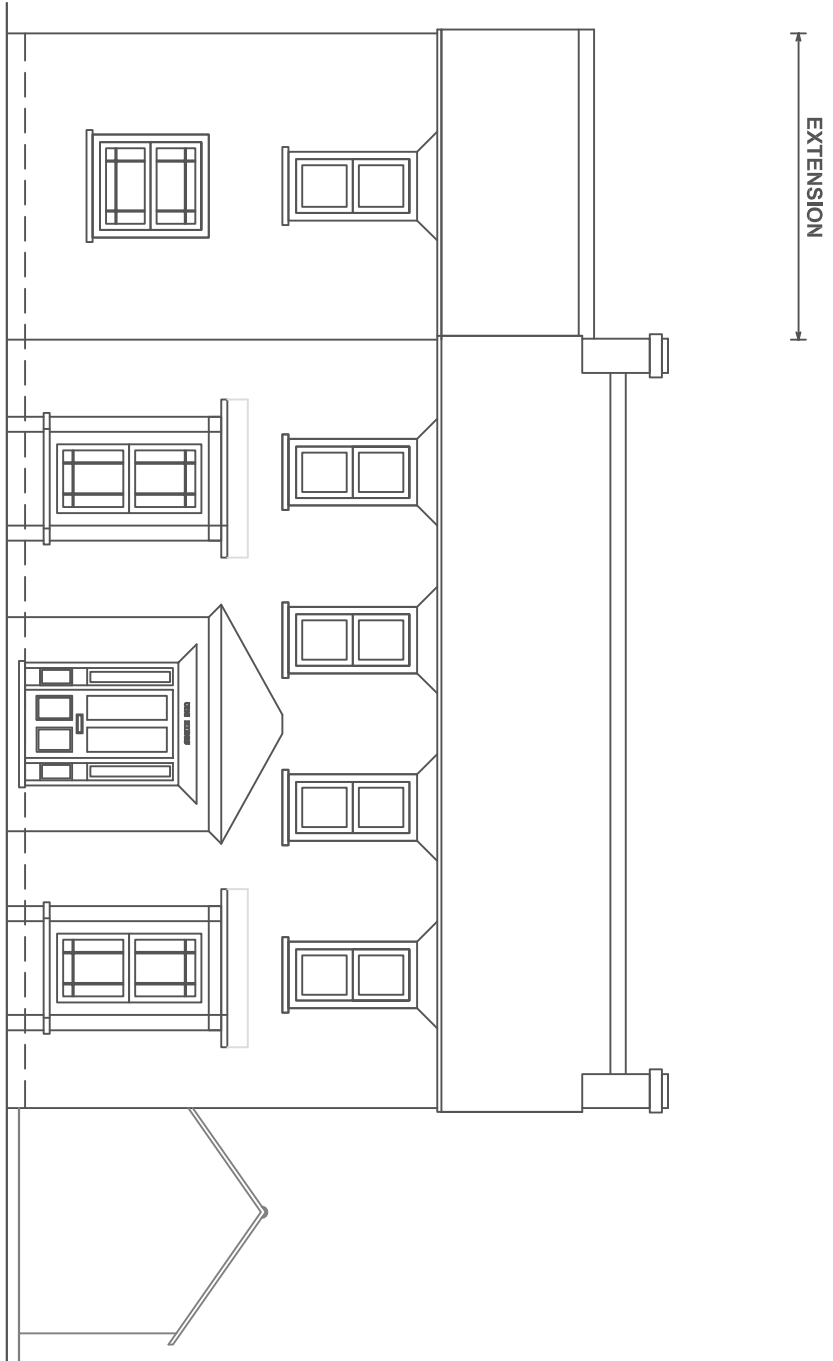

PROPOSED FRONT ELEVATION

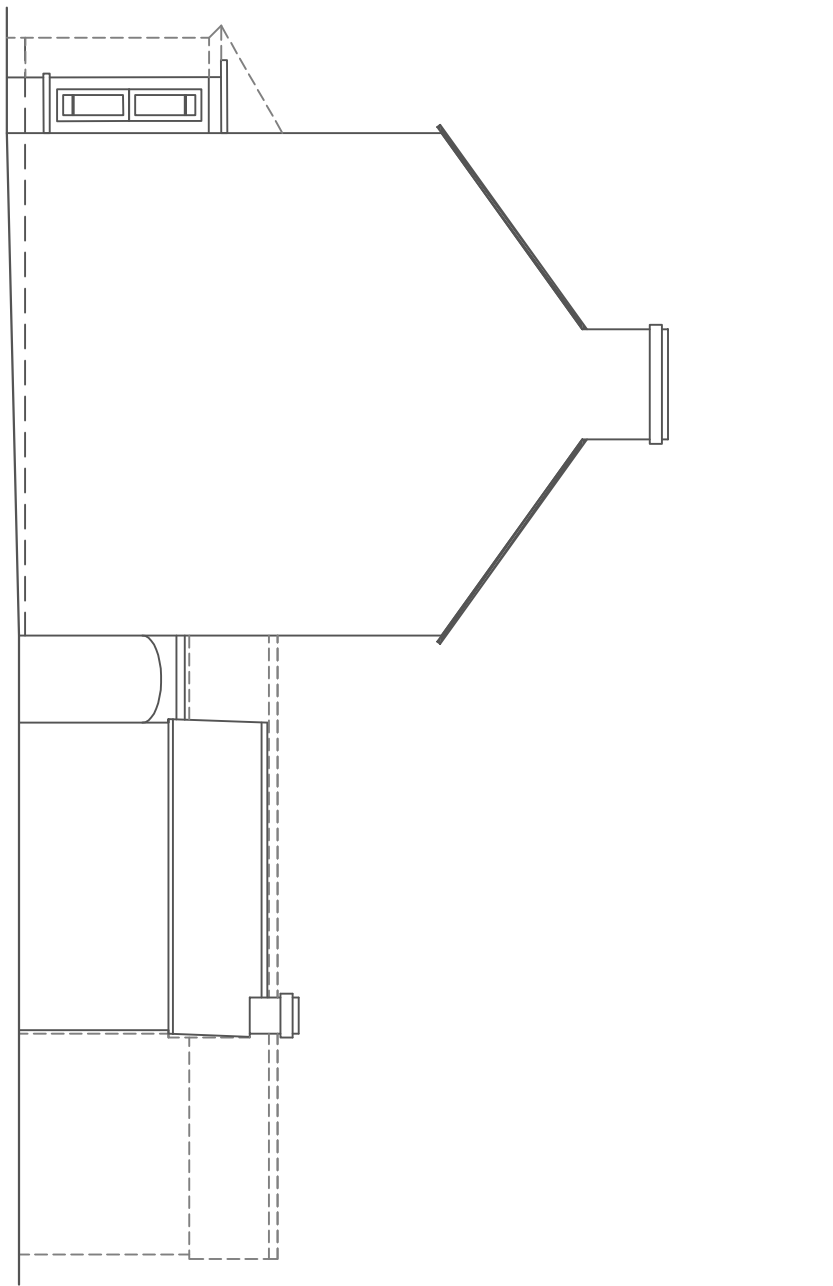


PROPOSED SIDE ELEVATION

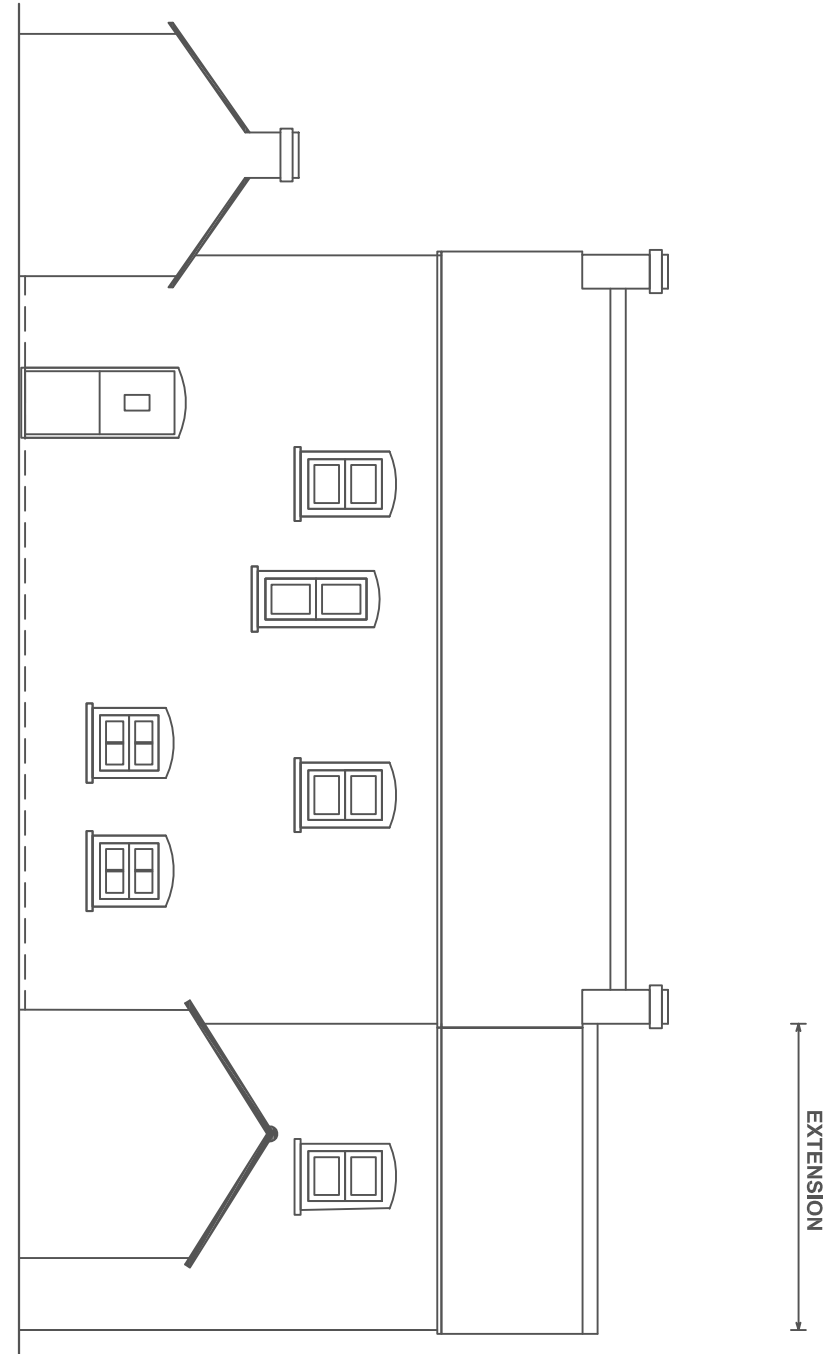


PROPOSED REAR ELEVATION


PROPOSED MATERIALS		
• Roof	-	grey slate
• Walls	-	red brick
• Windows	-	double-glazed cream UPVC with stone sills
• Doors	-	green timber in cream frames
• Rainwater Goods	-	black UPVC

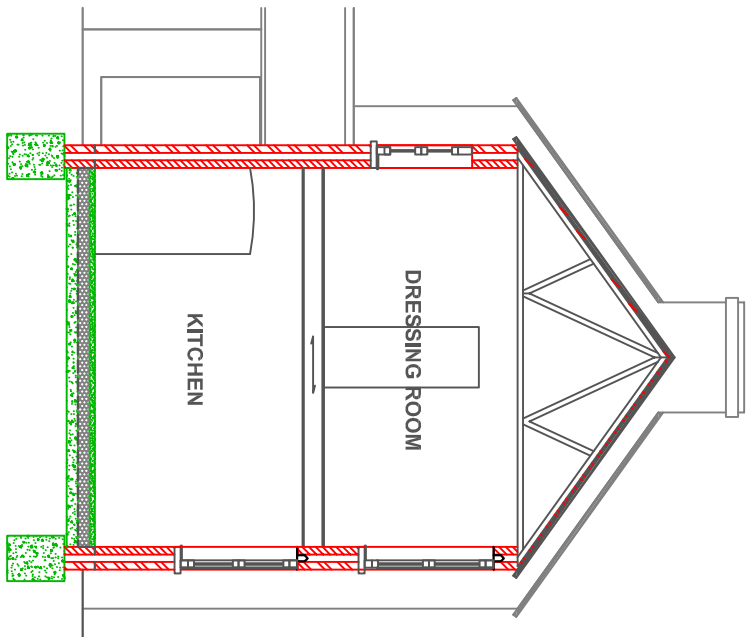

PROPOSED CROSS SECTION

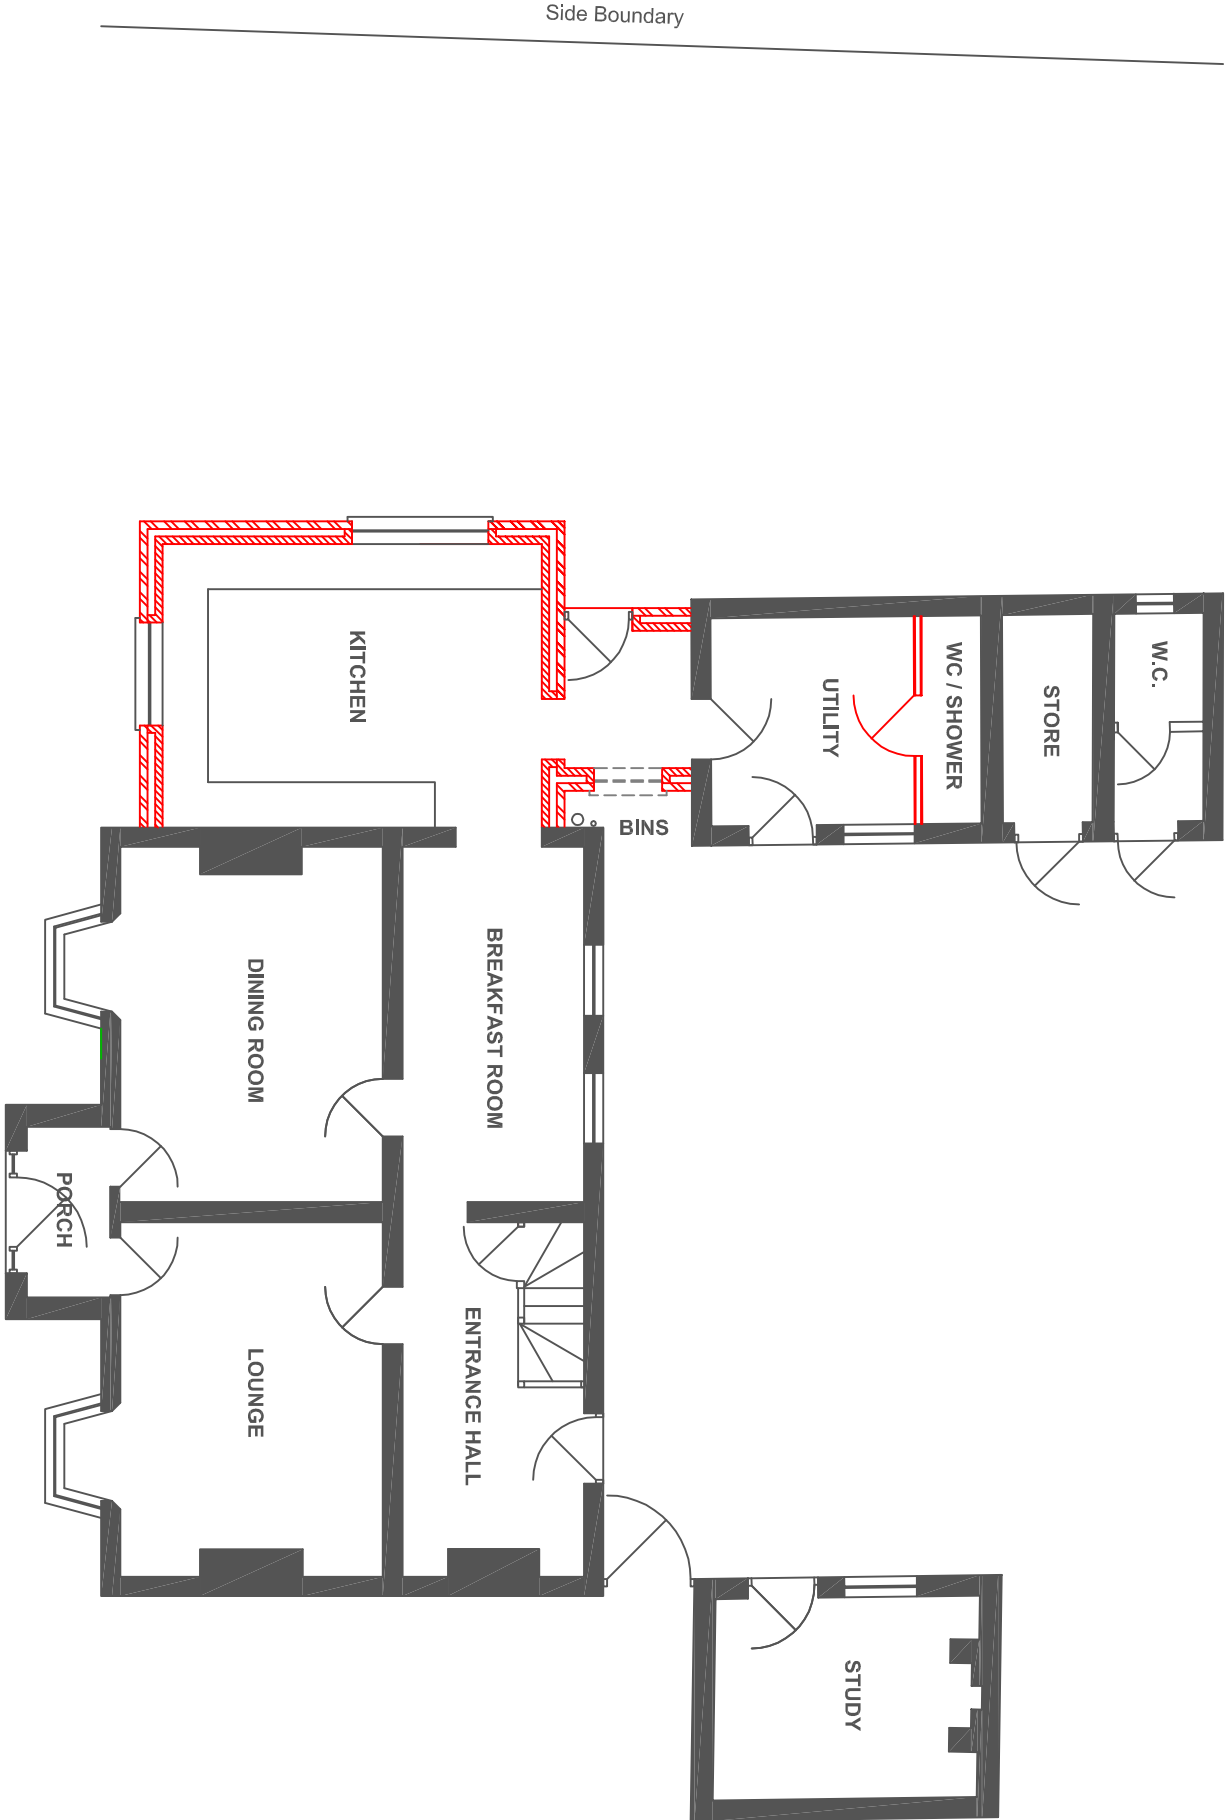

PROPOSED GROUND FLOOR PLAN

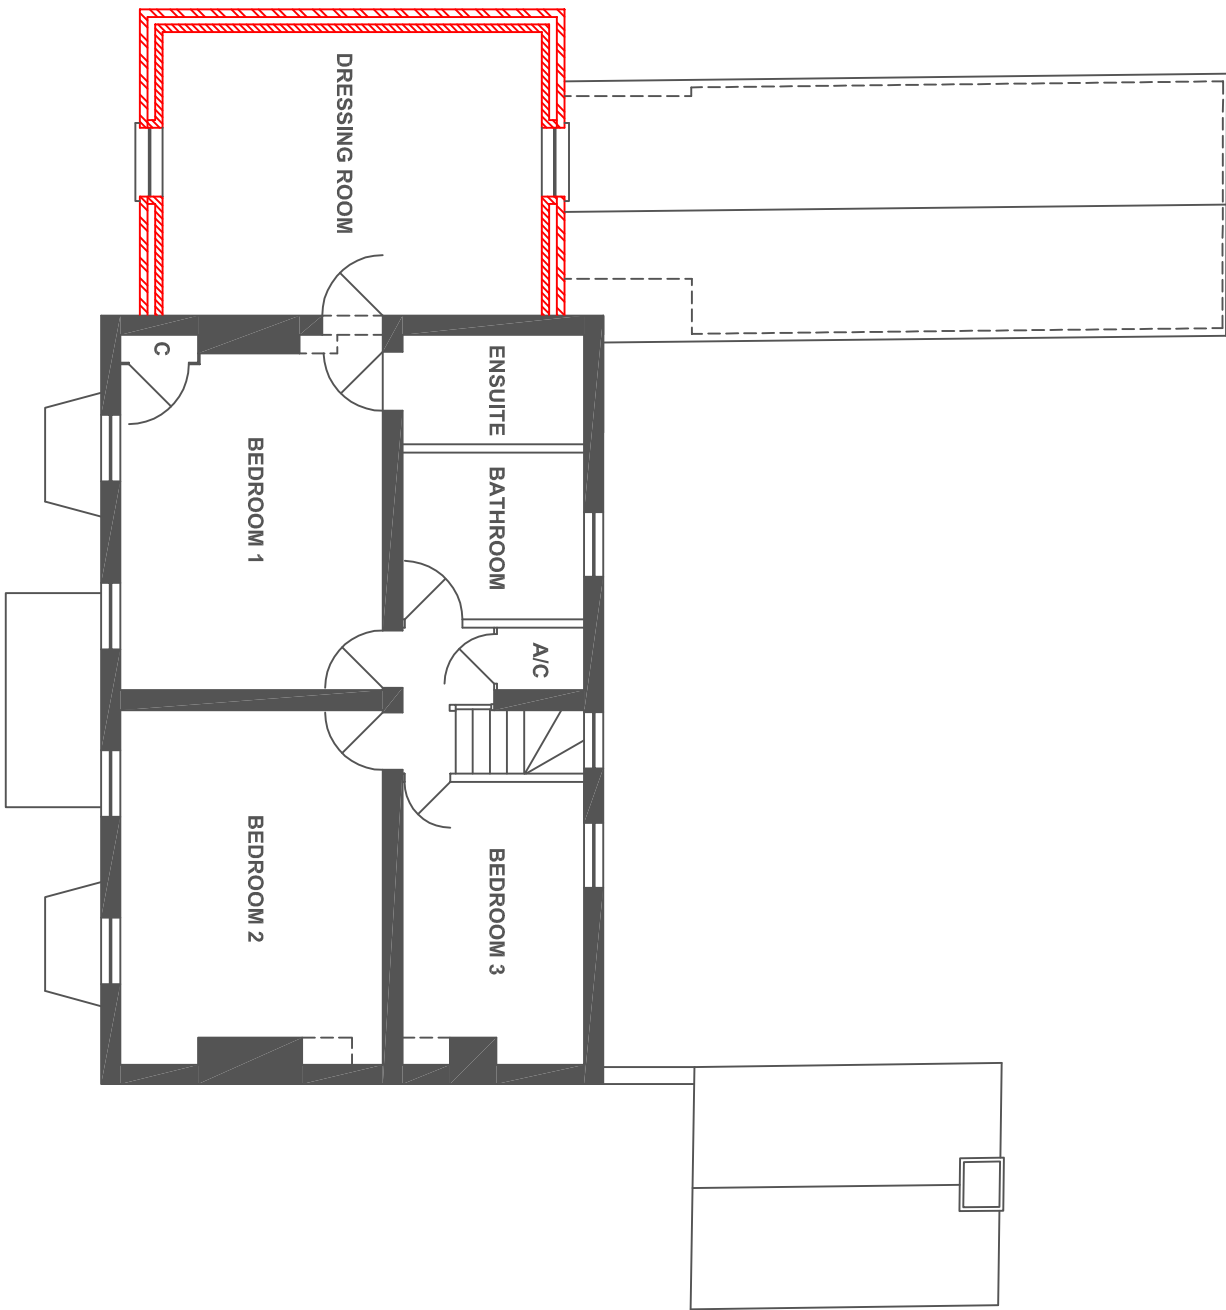

PROPOSED FIRST FLOOR PLAN

Rev.	Date	By	Description
REVISIONS			

Neil Johnson Associates CONSULTING CIVIL AND STRUCTURAL ENGINEERS The Brunel Centre, 19 Glebe Road, Perry, Huntingdon PE28 0DG Tel: 01480 811186 Fax: 01480 811186 e-mail: info@njjs-group.co.uk website: www.njjs-group.co.uk also at Unit 9 Beamerott Farm, Marston Moreteyne, Bedford MK43 0QE			
Client	Mr & Mrs P. Barnes		
Project	Proposed Two Storey Extension "The Limes" 21 Fleet Road Holbeach PE12 8LA		
Drawing Title	PROPOSED PLANS & ELEVATIONS		
Scale	1 : 100 @ A1	Job No.	16 / 03
Date	JAN 2017	Drawing No.	02
Drawn	NJ	Revision	-
© Neil Johnson Associates. This drawing must not be reproduced in whole or in part without prior written permission. DO NOT SCALE. All dimensions must be verified on site.			