

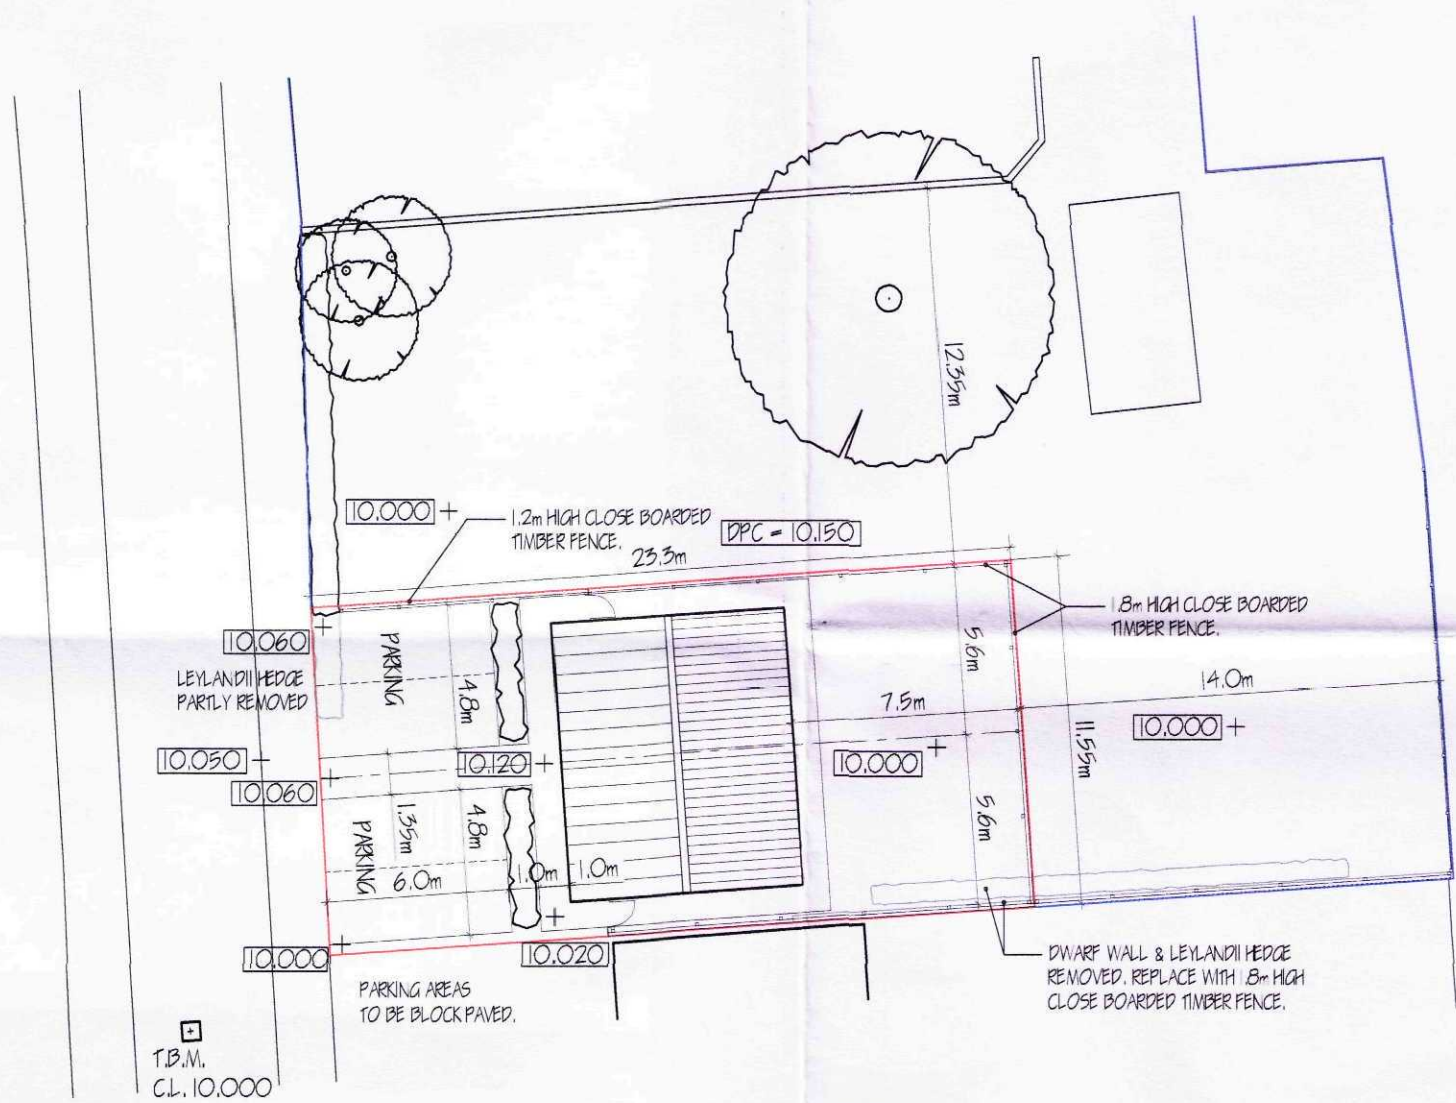
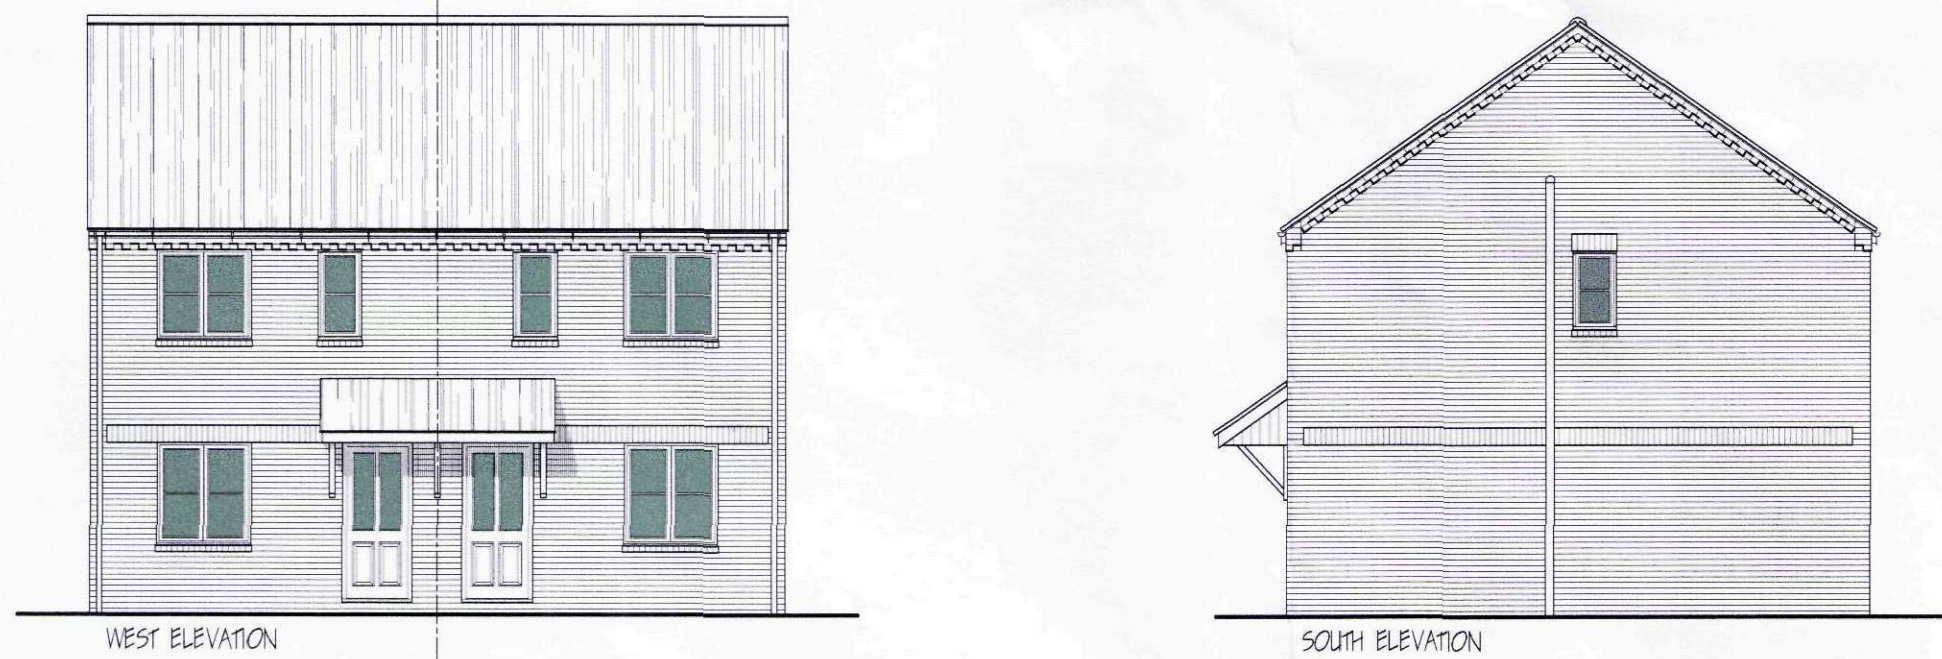
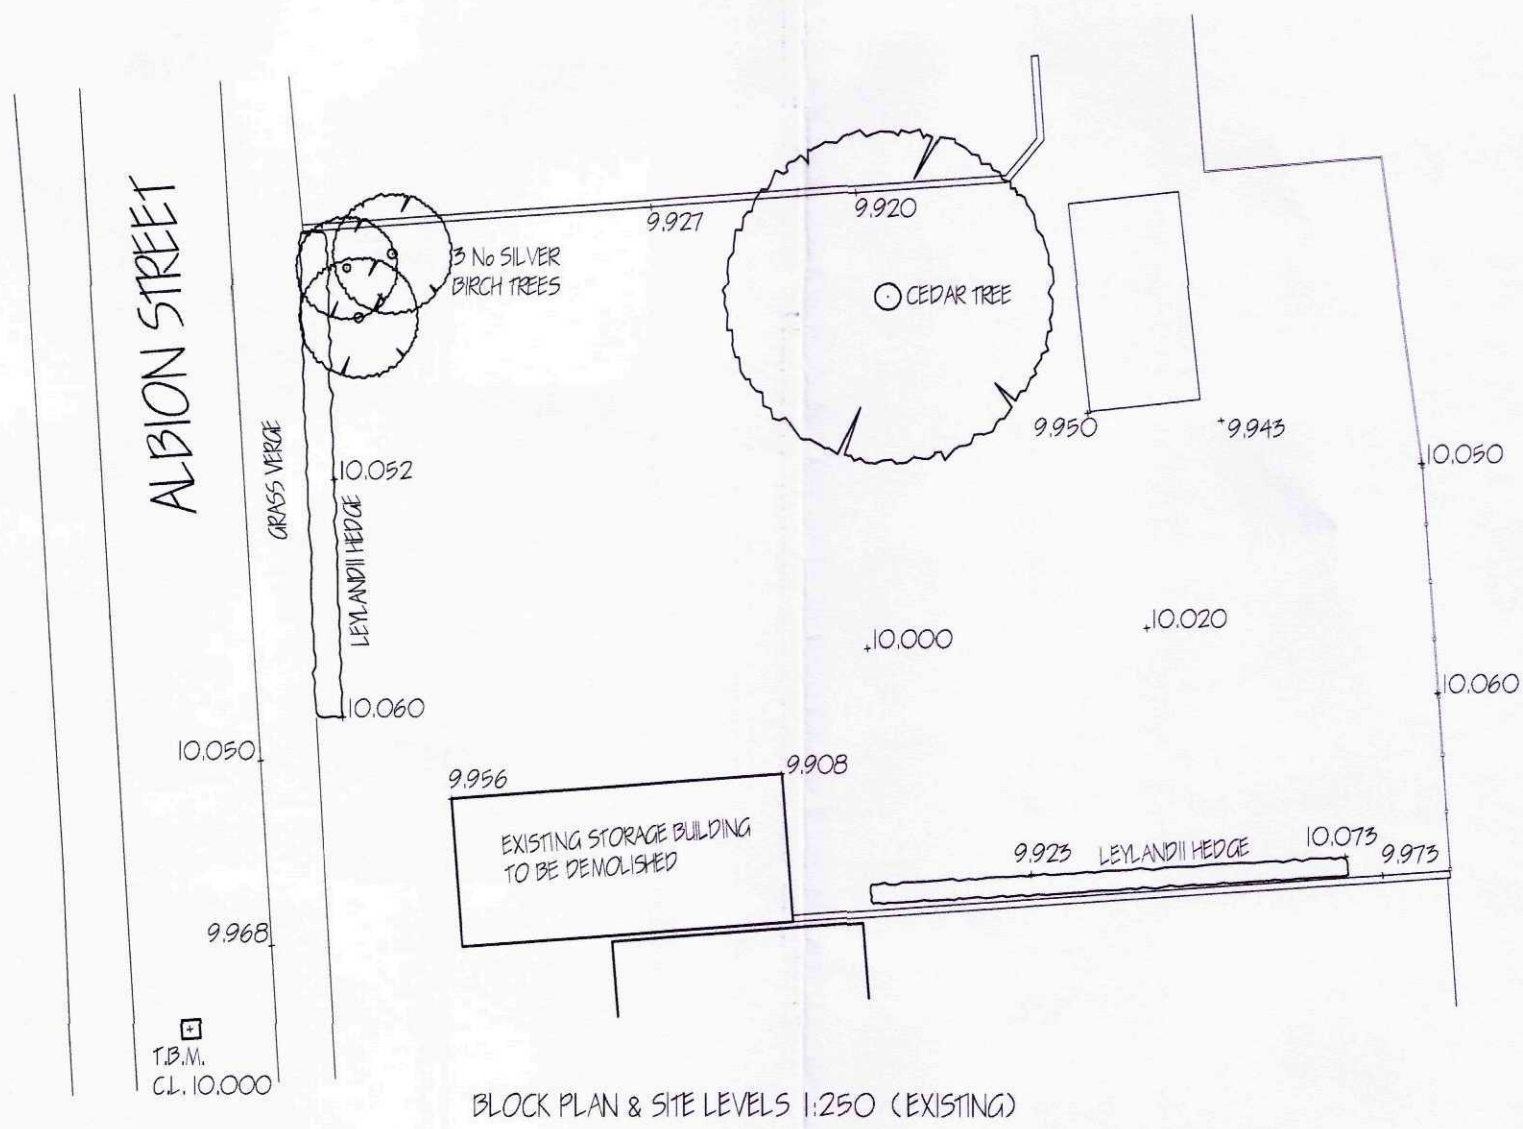
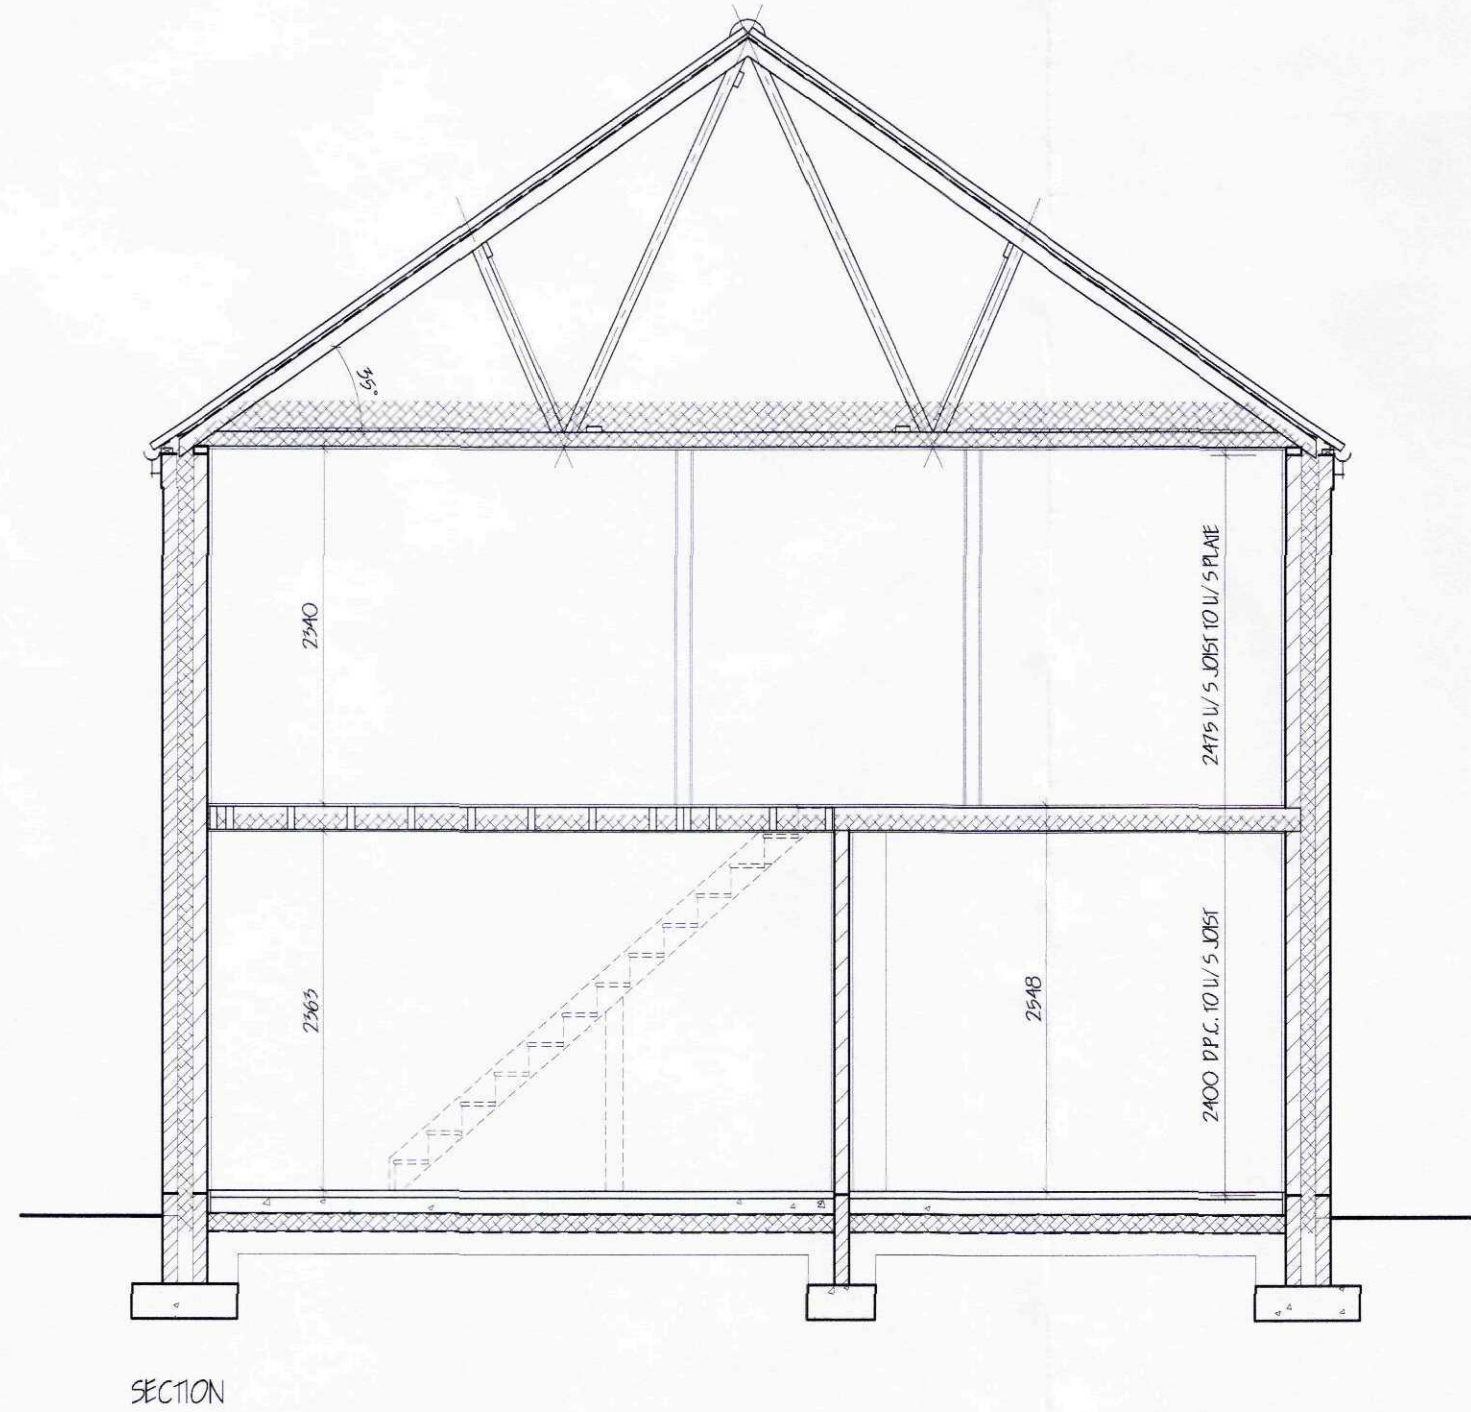


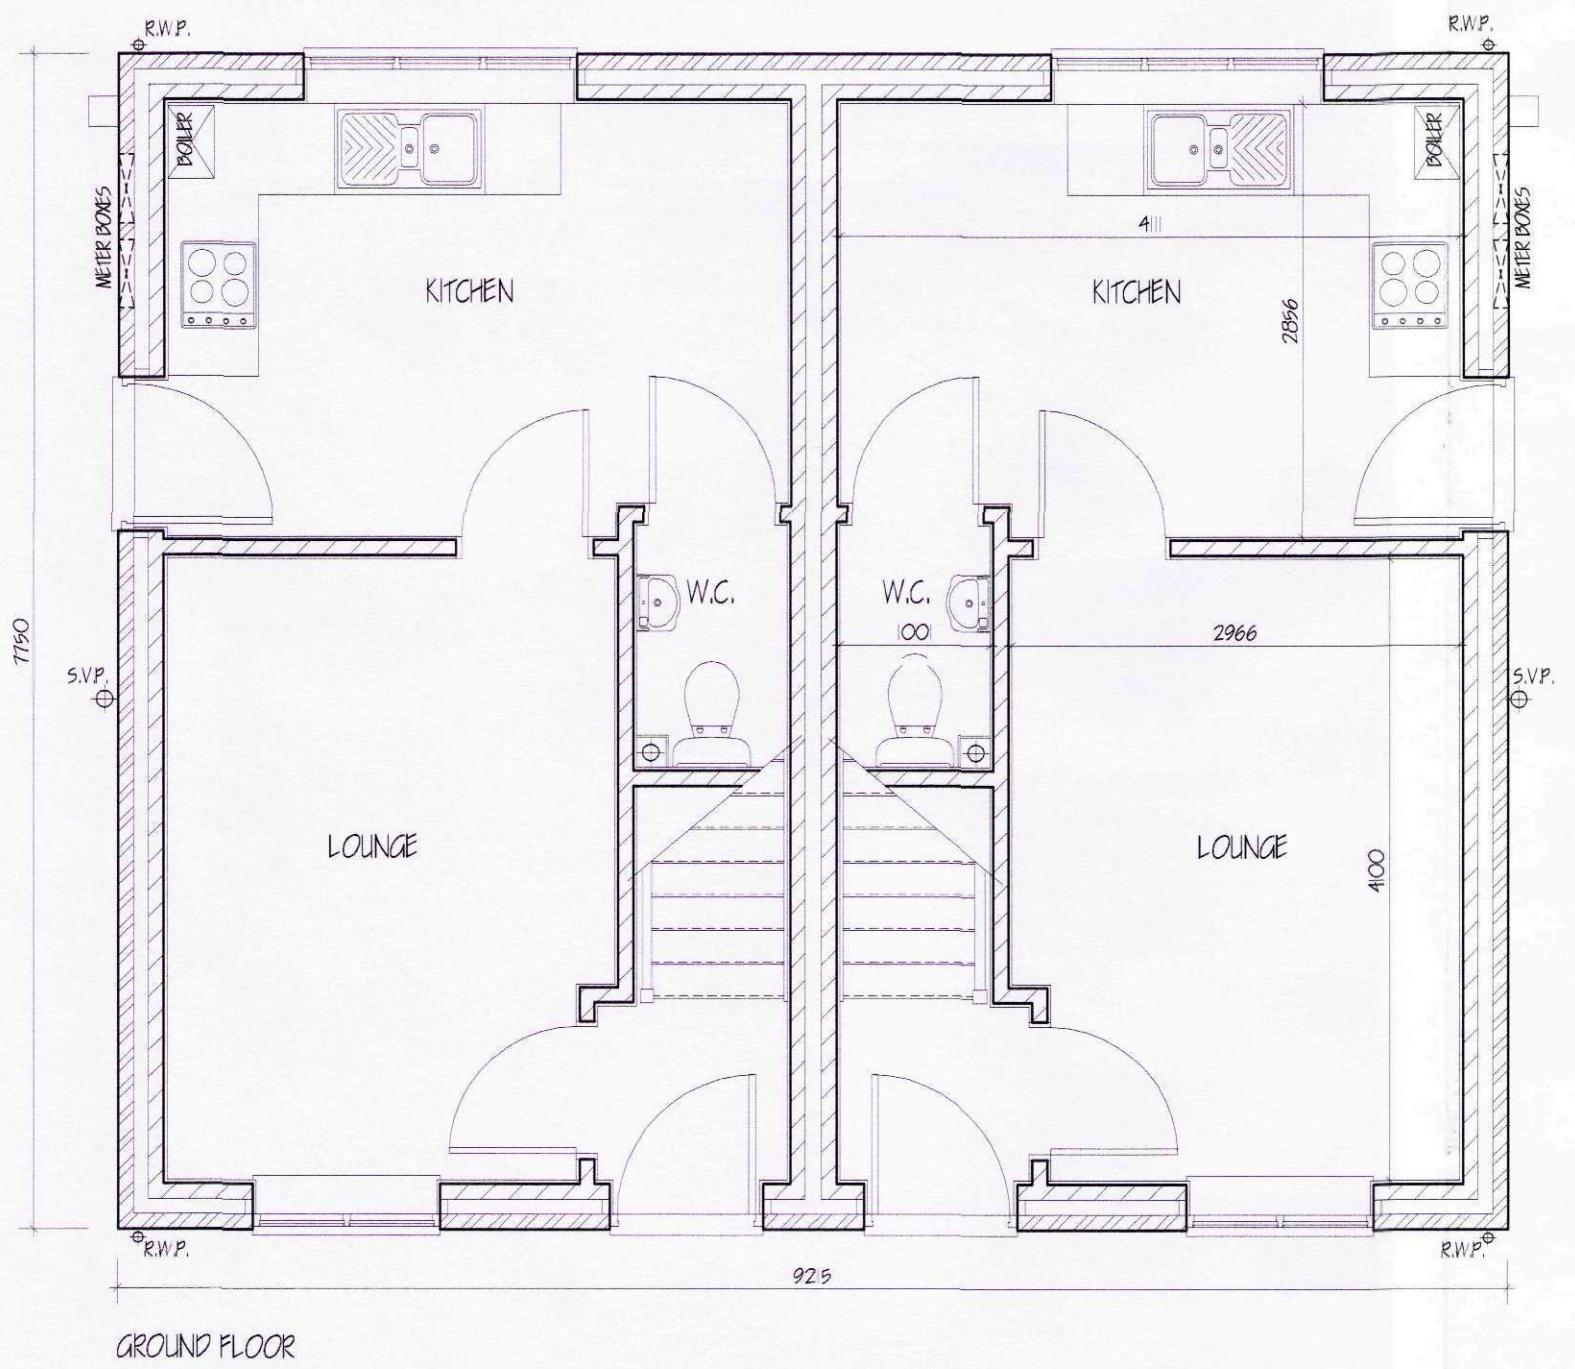

SHDC
PLANNING & DEVELOPMENT
06 MAR 2012
Ref. 0184-12

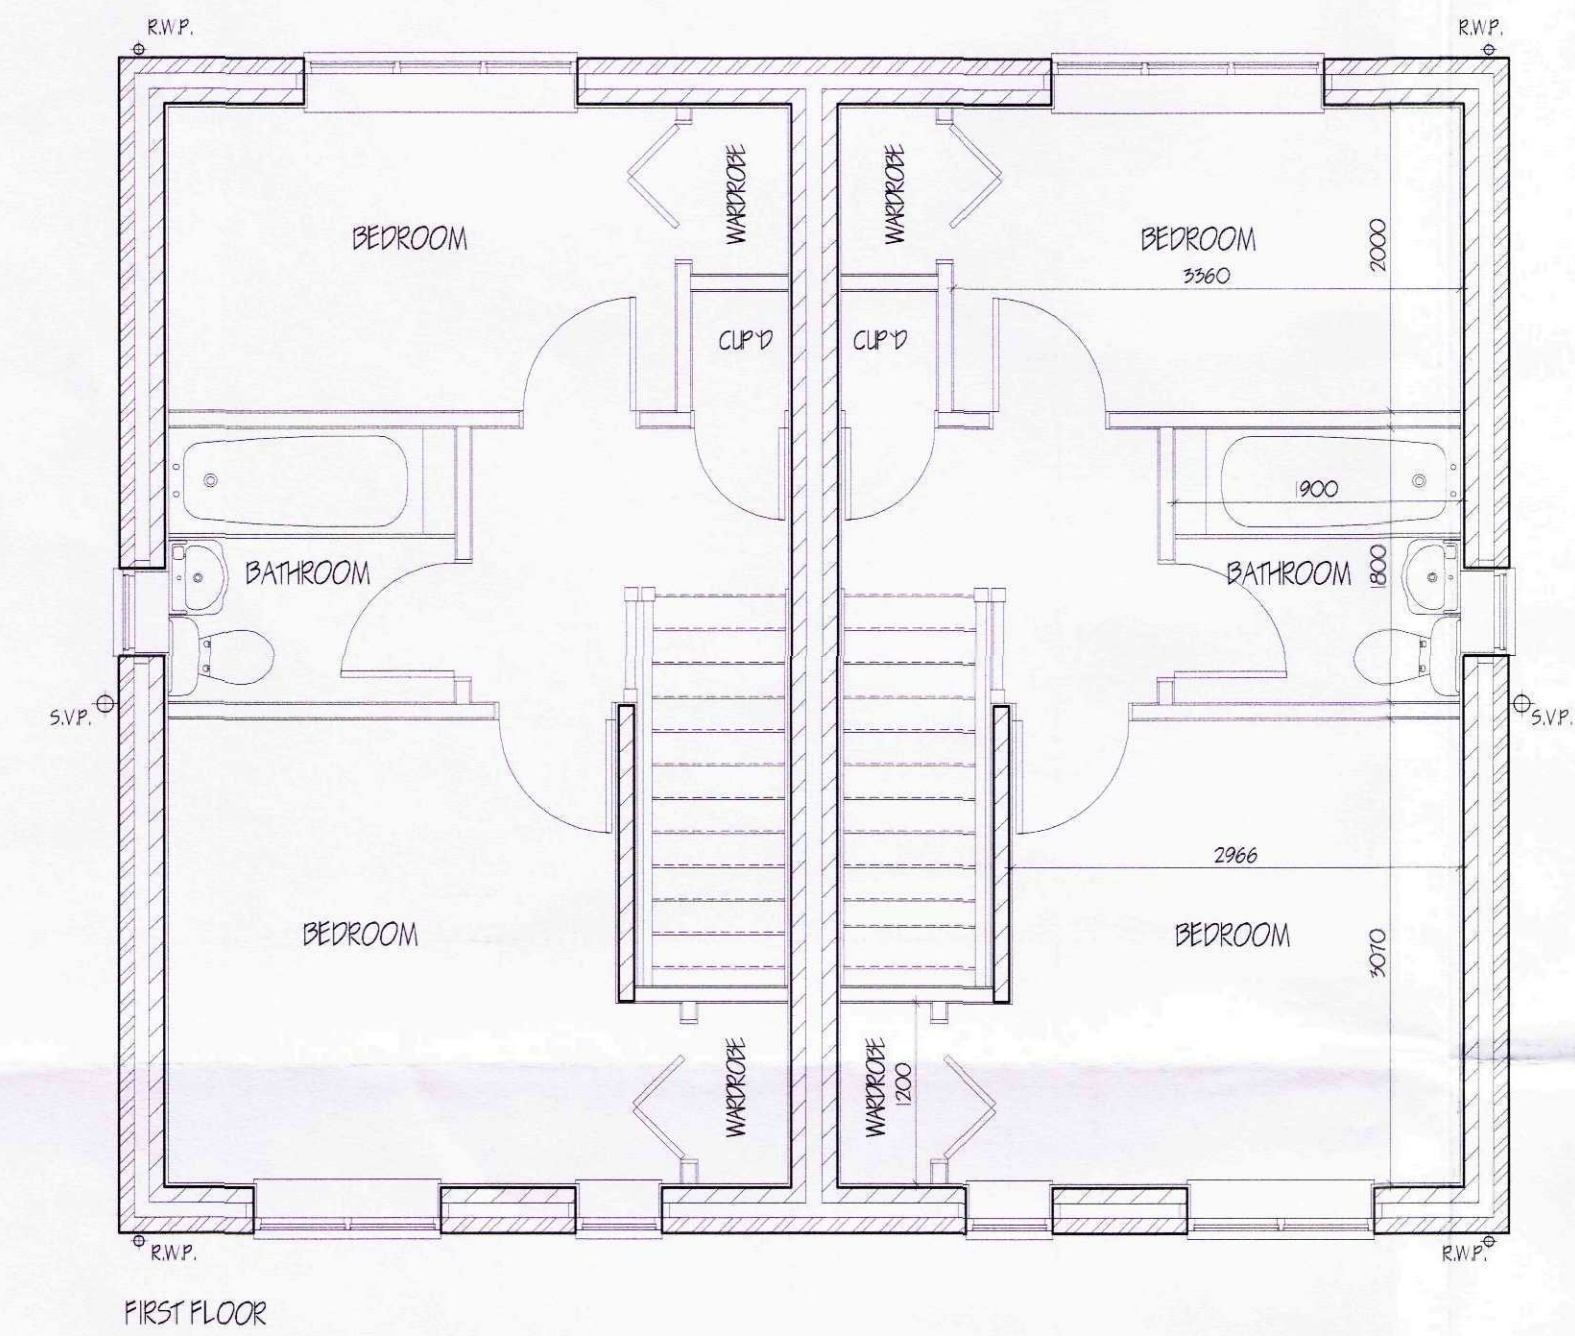

revision	date	init.	revision details.

COOPER ARCHITECTURAL DESIGN
90 WINDOVER ROAD
SPALDING, Lincs PE11 1HA
Tel: 01775 711174
Mobile: 07808 125 778
E-MAIL: c.a.d@btconnect.com

Client: AR JARVIS
Project: PAIR SEMI-DETACHED TWO BEDROOMED COTTAGES
ALBION STREET
HOLBEACH
Lincs
PE12 7AZ
Drawing:

FLOOR PLANS - SECTION - ELEVATION
BLOCK & LOCATION PLANS

Scale 1:50 1:100	Drawing No. 1206-01
Date: FEB. '12	Drawn: J.C.