



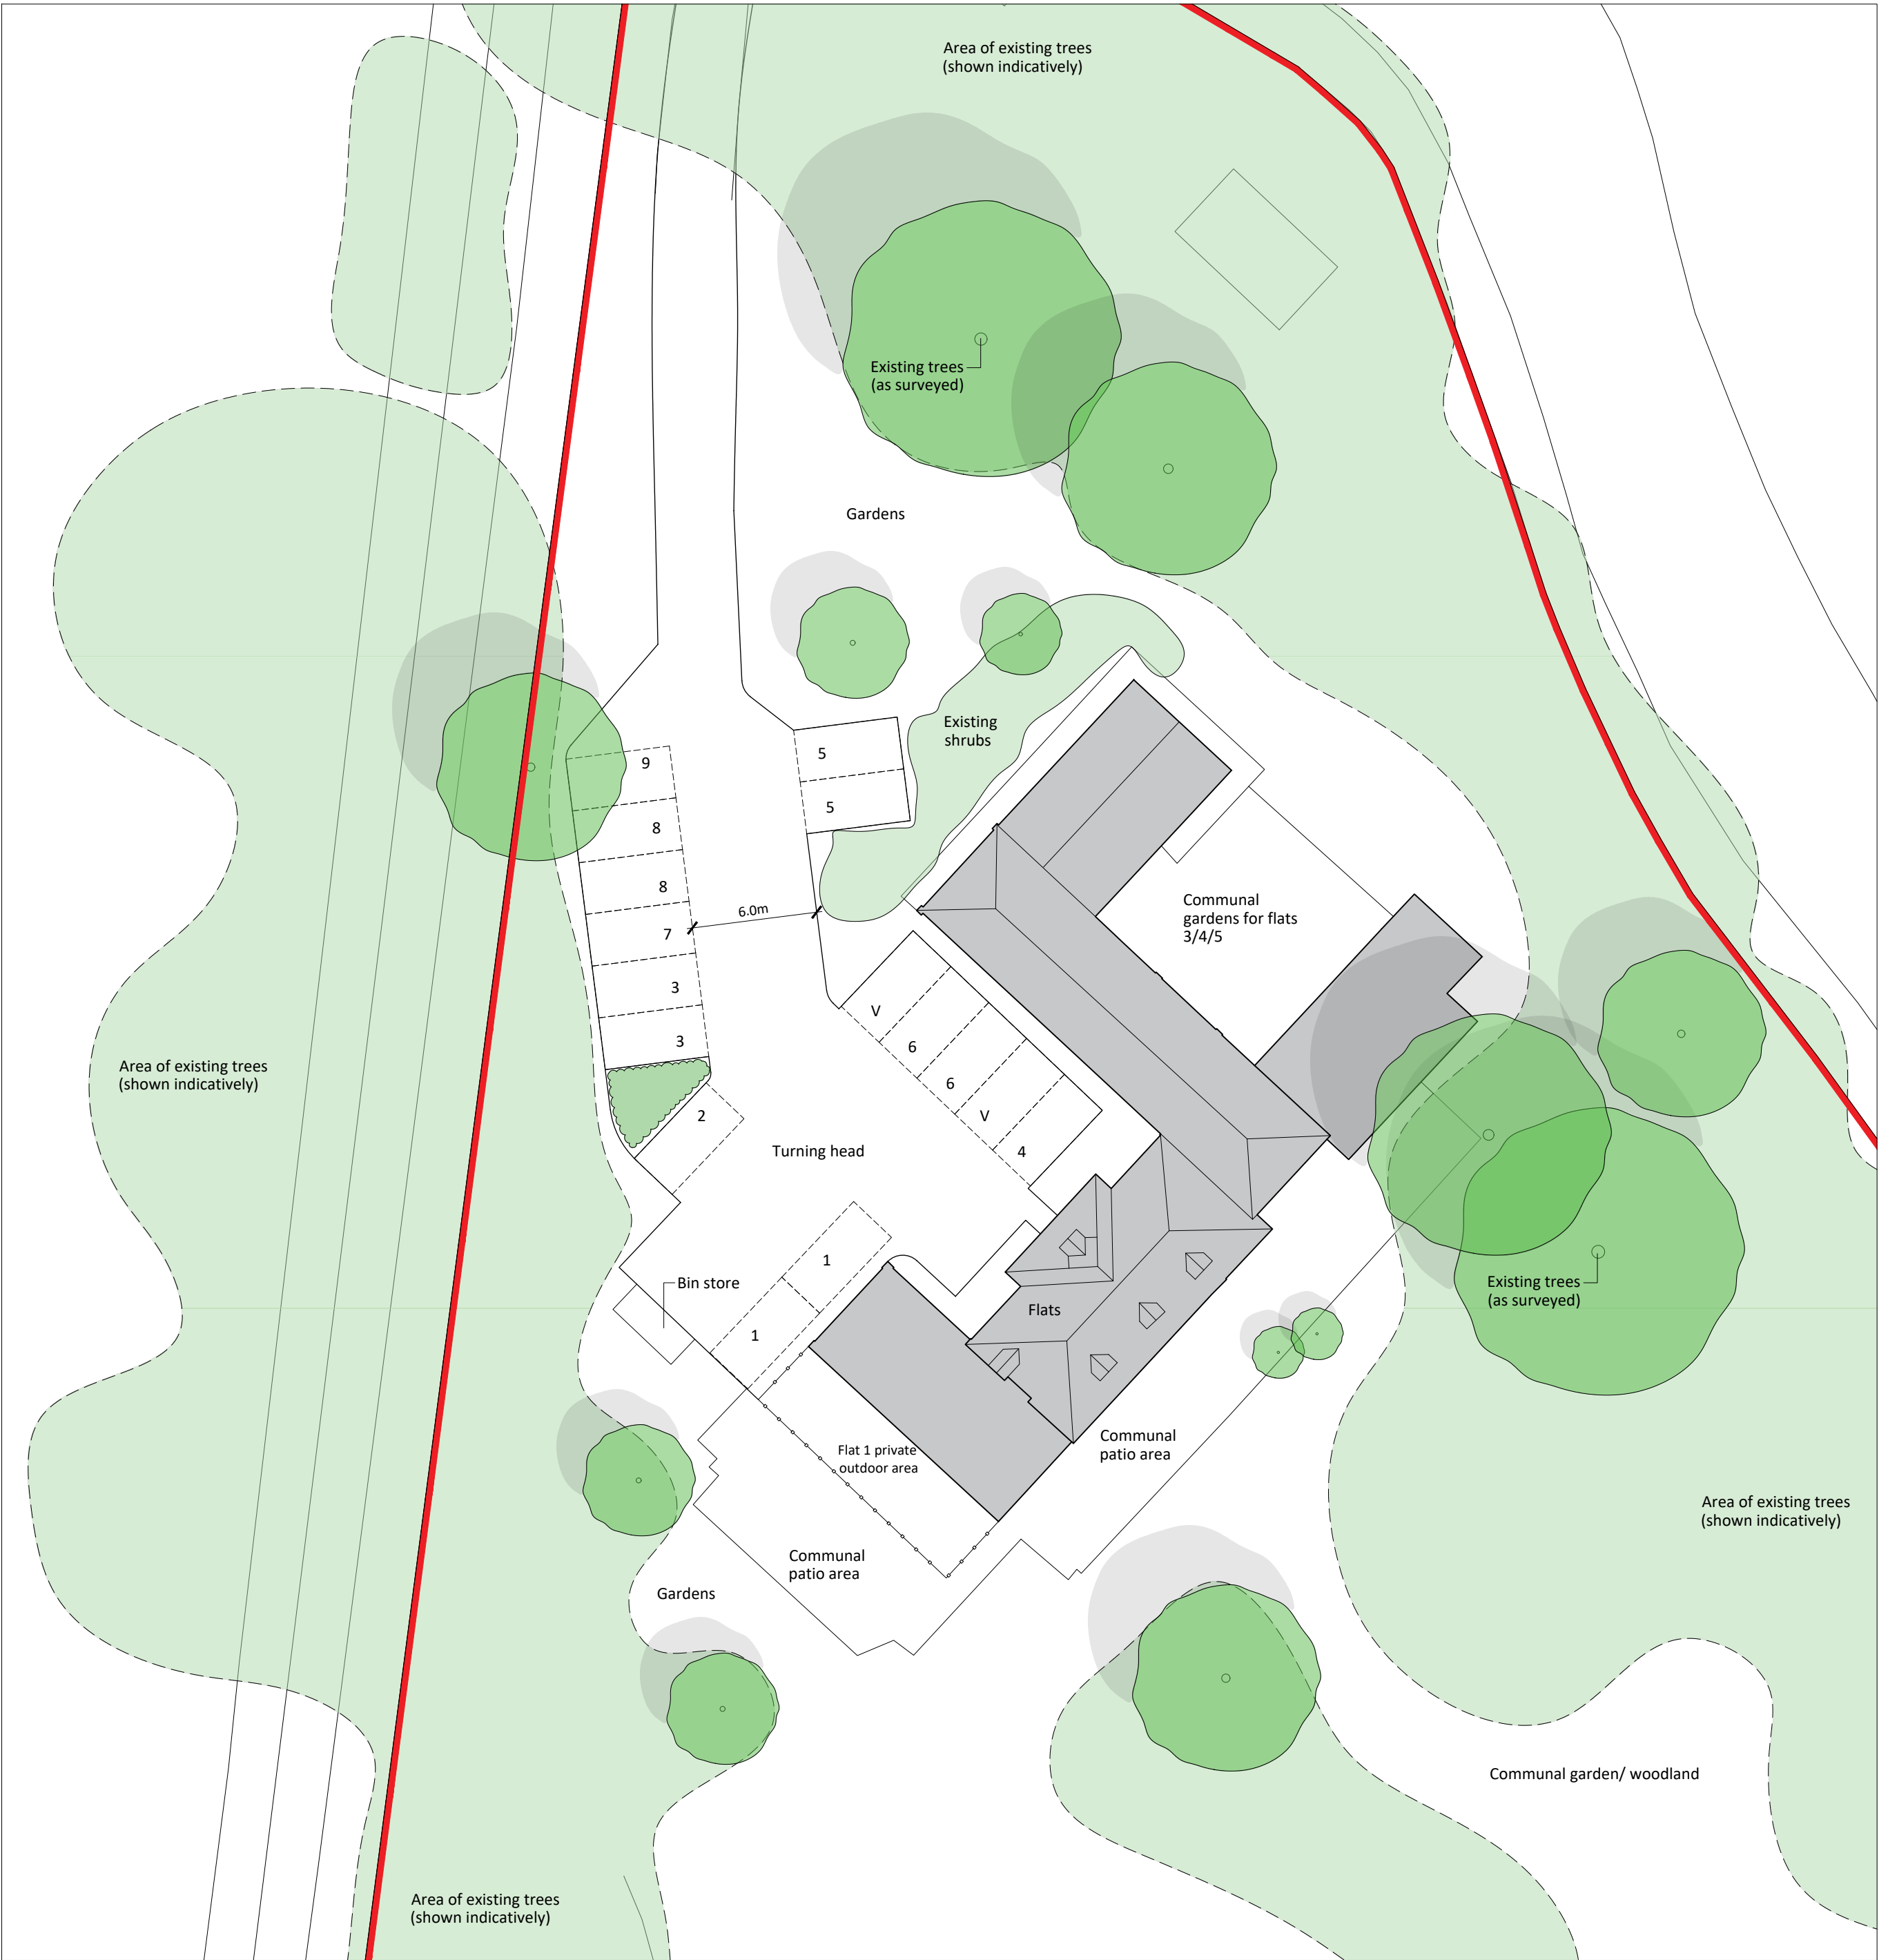

Proposed Site Plan

0 2 4 6 8 10m 1.250

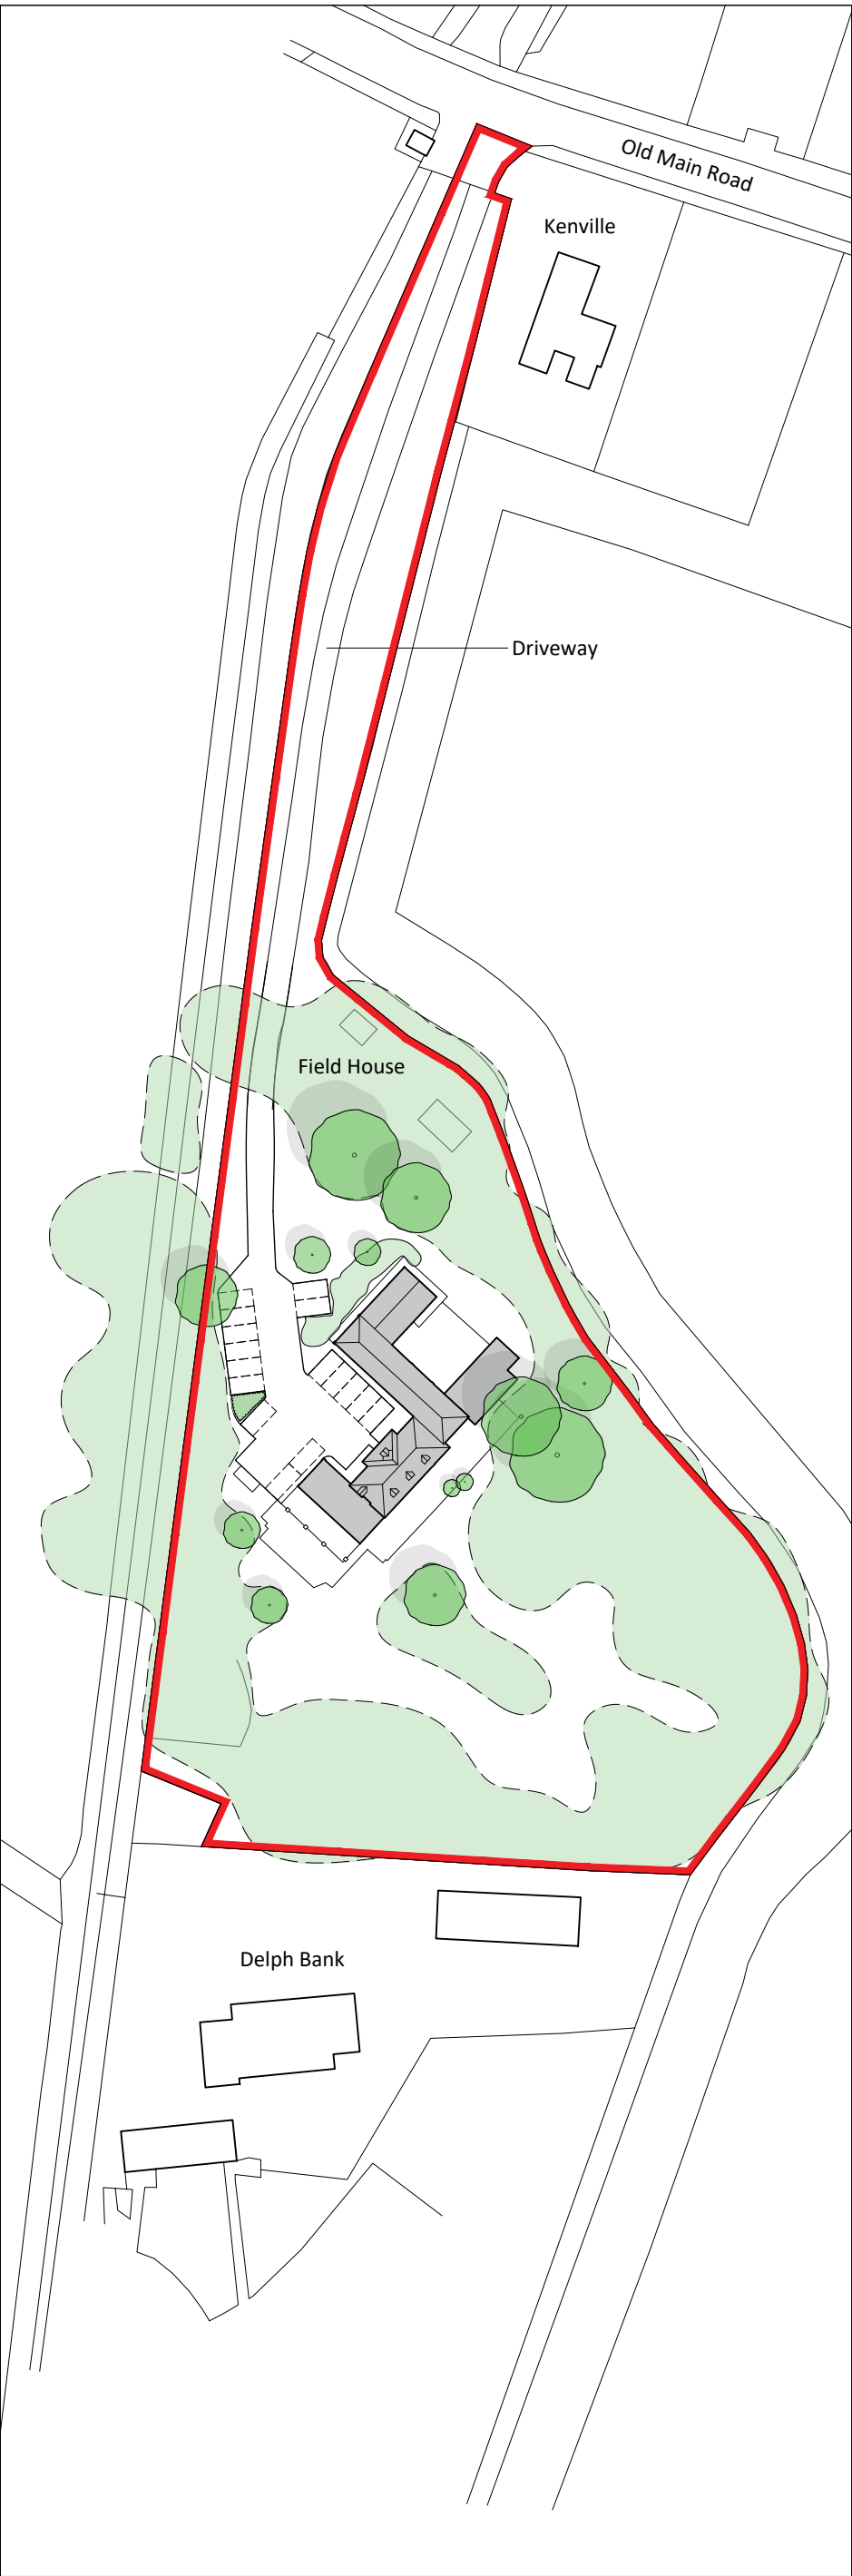

Proposed Site Plan

0 10 20 30 40 50m 1.1000

Notes

Copyright
© Robert Doughty Consultancy Limited.
All rights described in the Copyright, Designs and Patents Act 1988 have been asserted.

Ordnance Survey Map
© Crown Copyright. OS Licence No: AR 100010613.

Dimensions
All dimensions shown are for the purposes of obtaining the relevant planning permission only.

CDM 2015
This drawing is for illustrative purposes and/or obtaining the relevant planning permission only. It should not be used for construction and accordingly, risk identification under the Construction (Design & Management) Regulations 2015 has not been undertaken.



Rev	Description	Date
rdc Robert Doughty Consultancy 32 High Street, Helpringham Sleaford, Lincolnshire, NG34 0RA Tel: 01529 421646 Email: admin@rdc-landplan.co.uk Web: www.rdc-landplan.co.uk		
Client Farrington Care Homes Ltd		
Project Field House Fleet Hargate		
Drawing Proposed Site Plan		
Scale @ A2 As Shown		Date 15/12/22
Drawn By WW		Checked By LMS
Job Number 1541-1	Status PL	Purpose of Issue Planning
Drawing No. 1541-1_PL_SP02		Rev -