



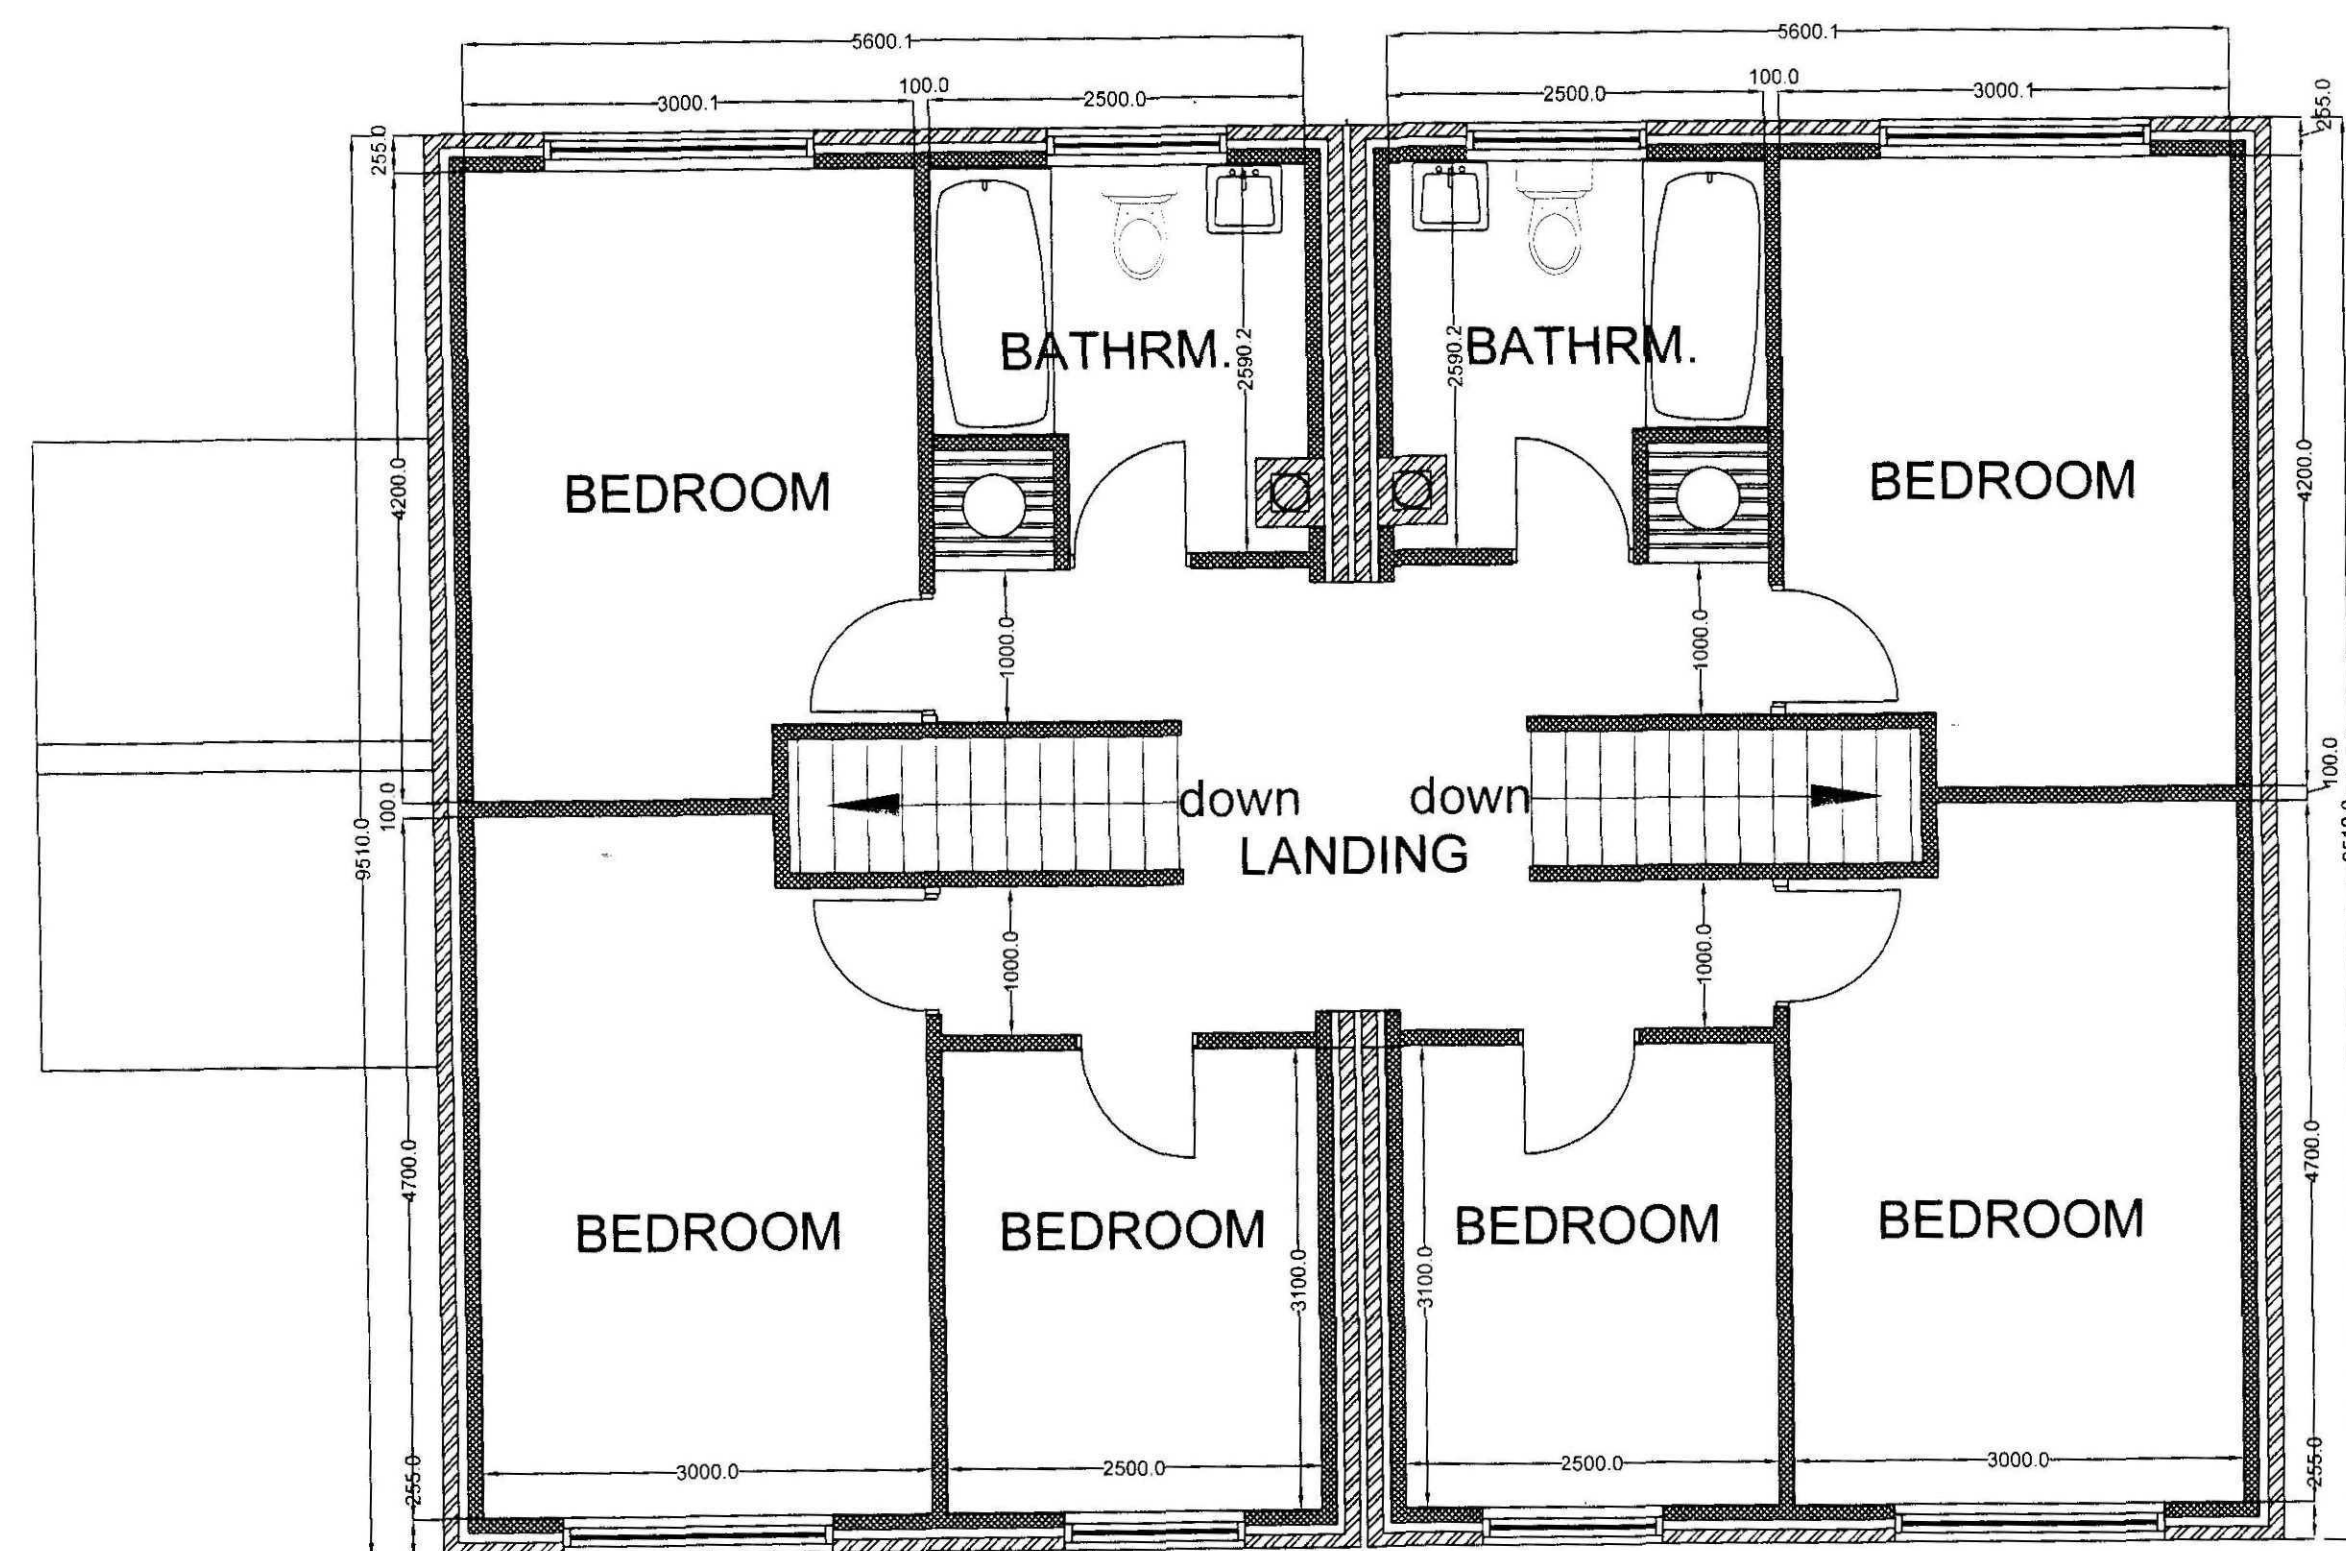


PROP.FIRST FLOOR PLAN

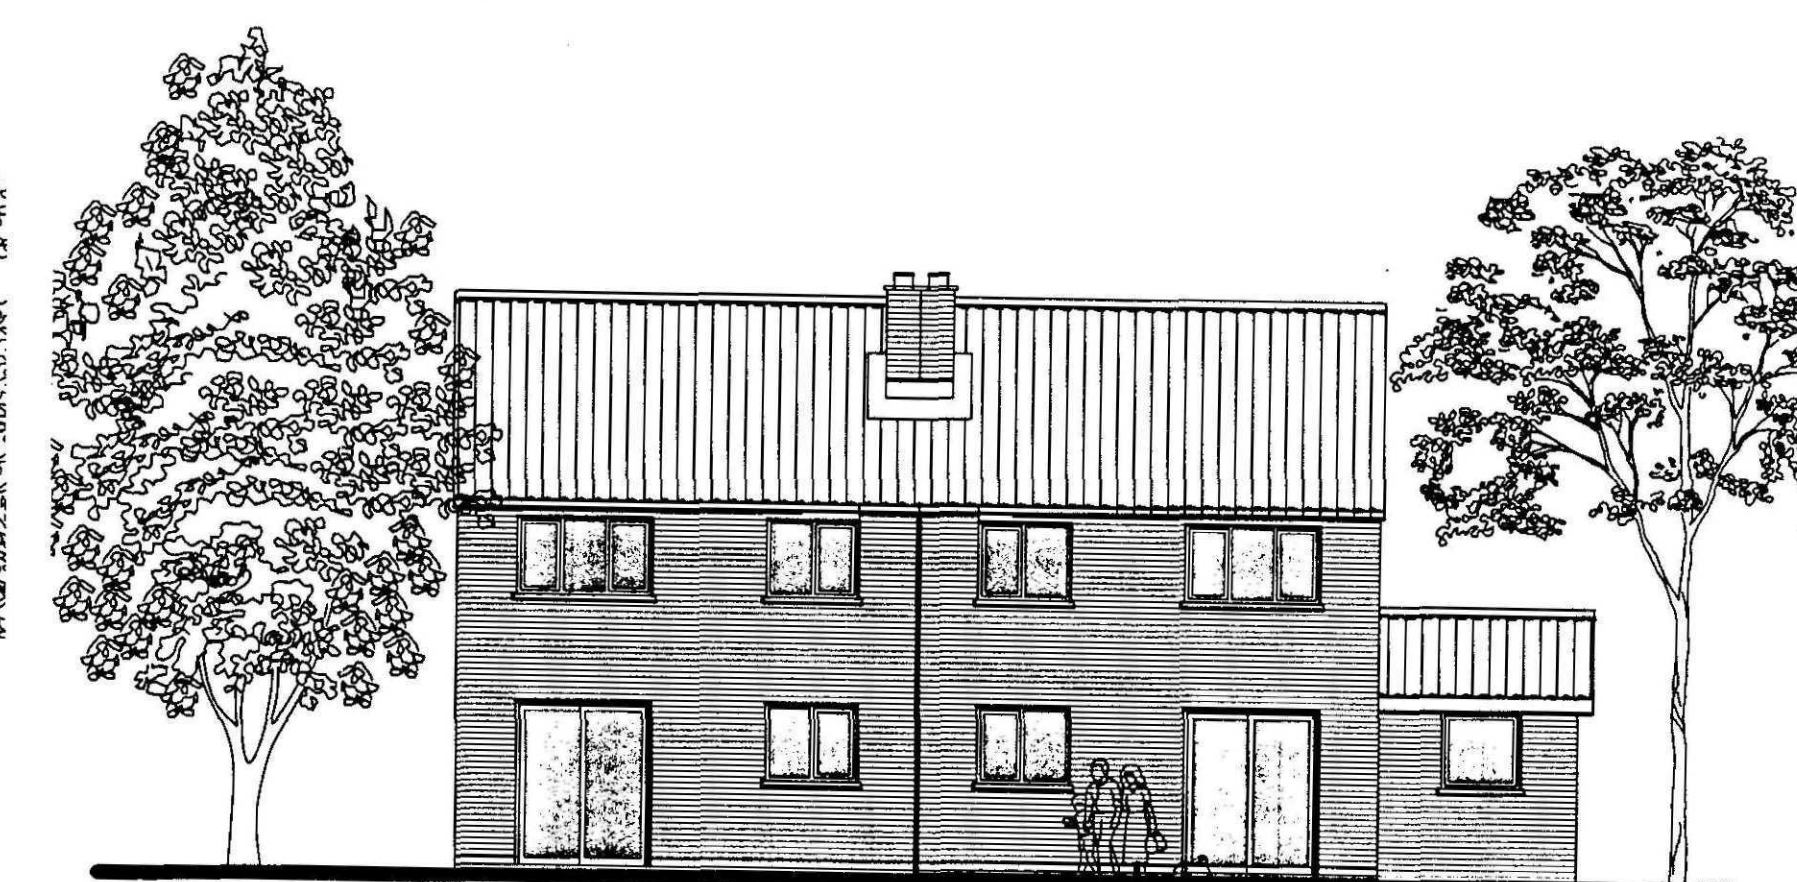

PROP.NORTH ELEVATION




PROP.SOUTH ELEVATION

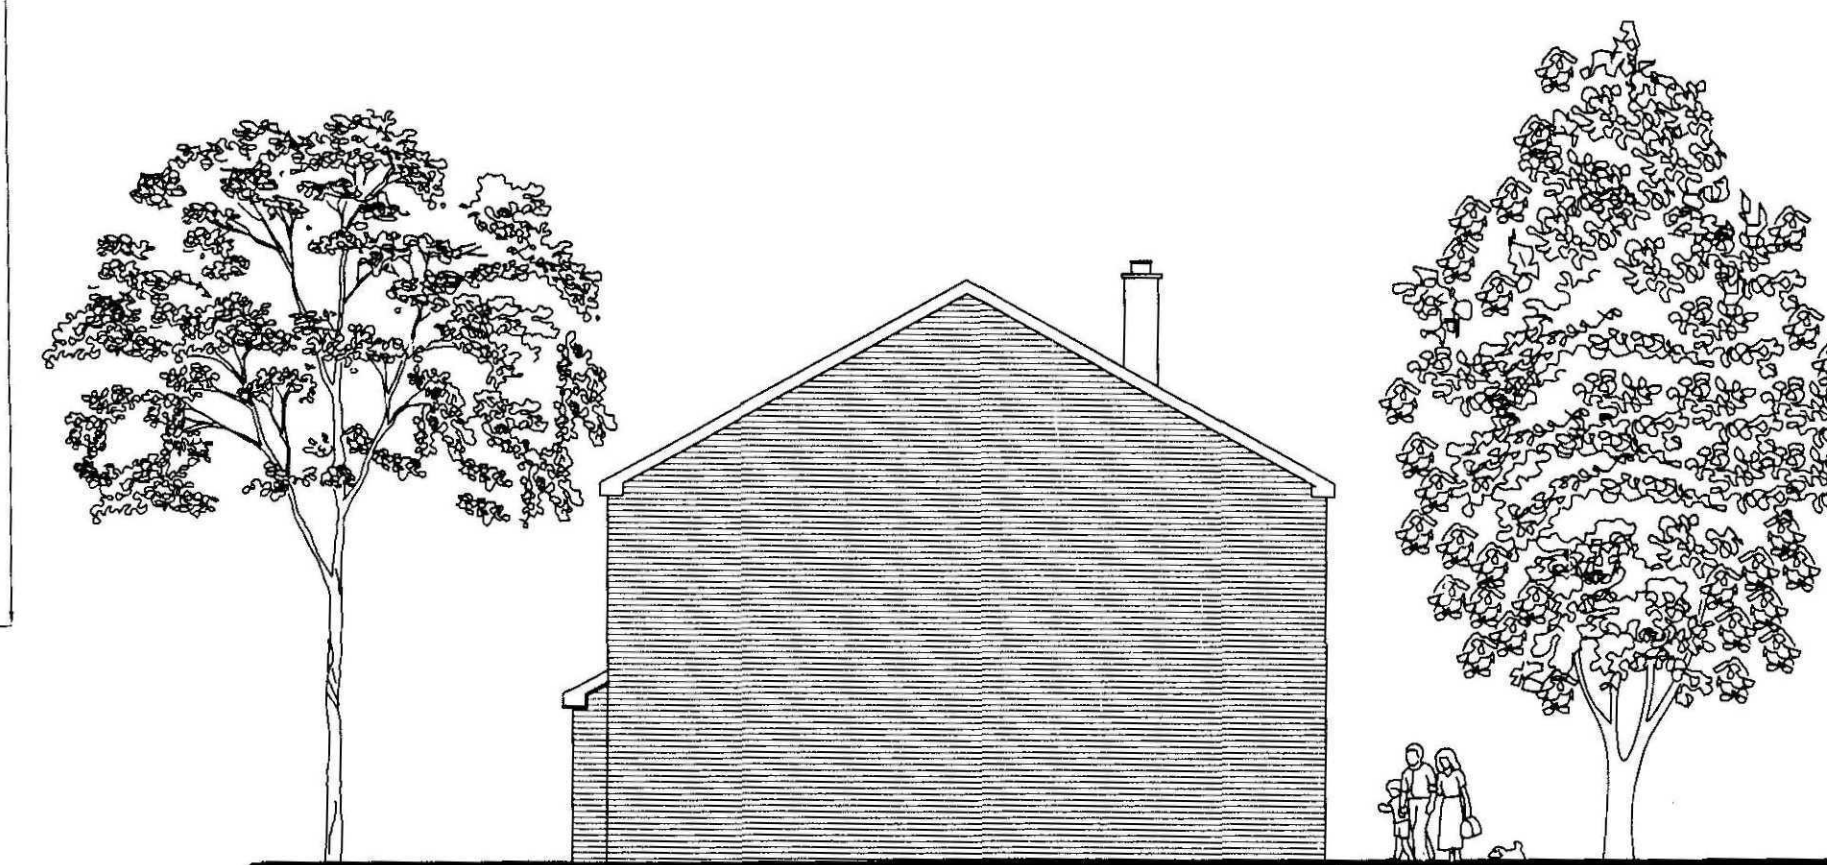


PROP.EAST ELEVATION



PROP.WEST ELEVATION

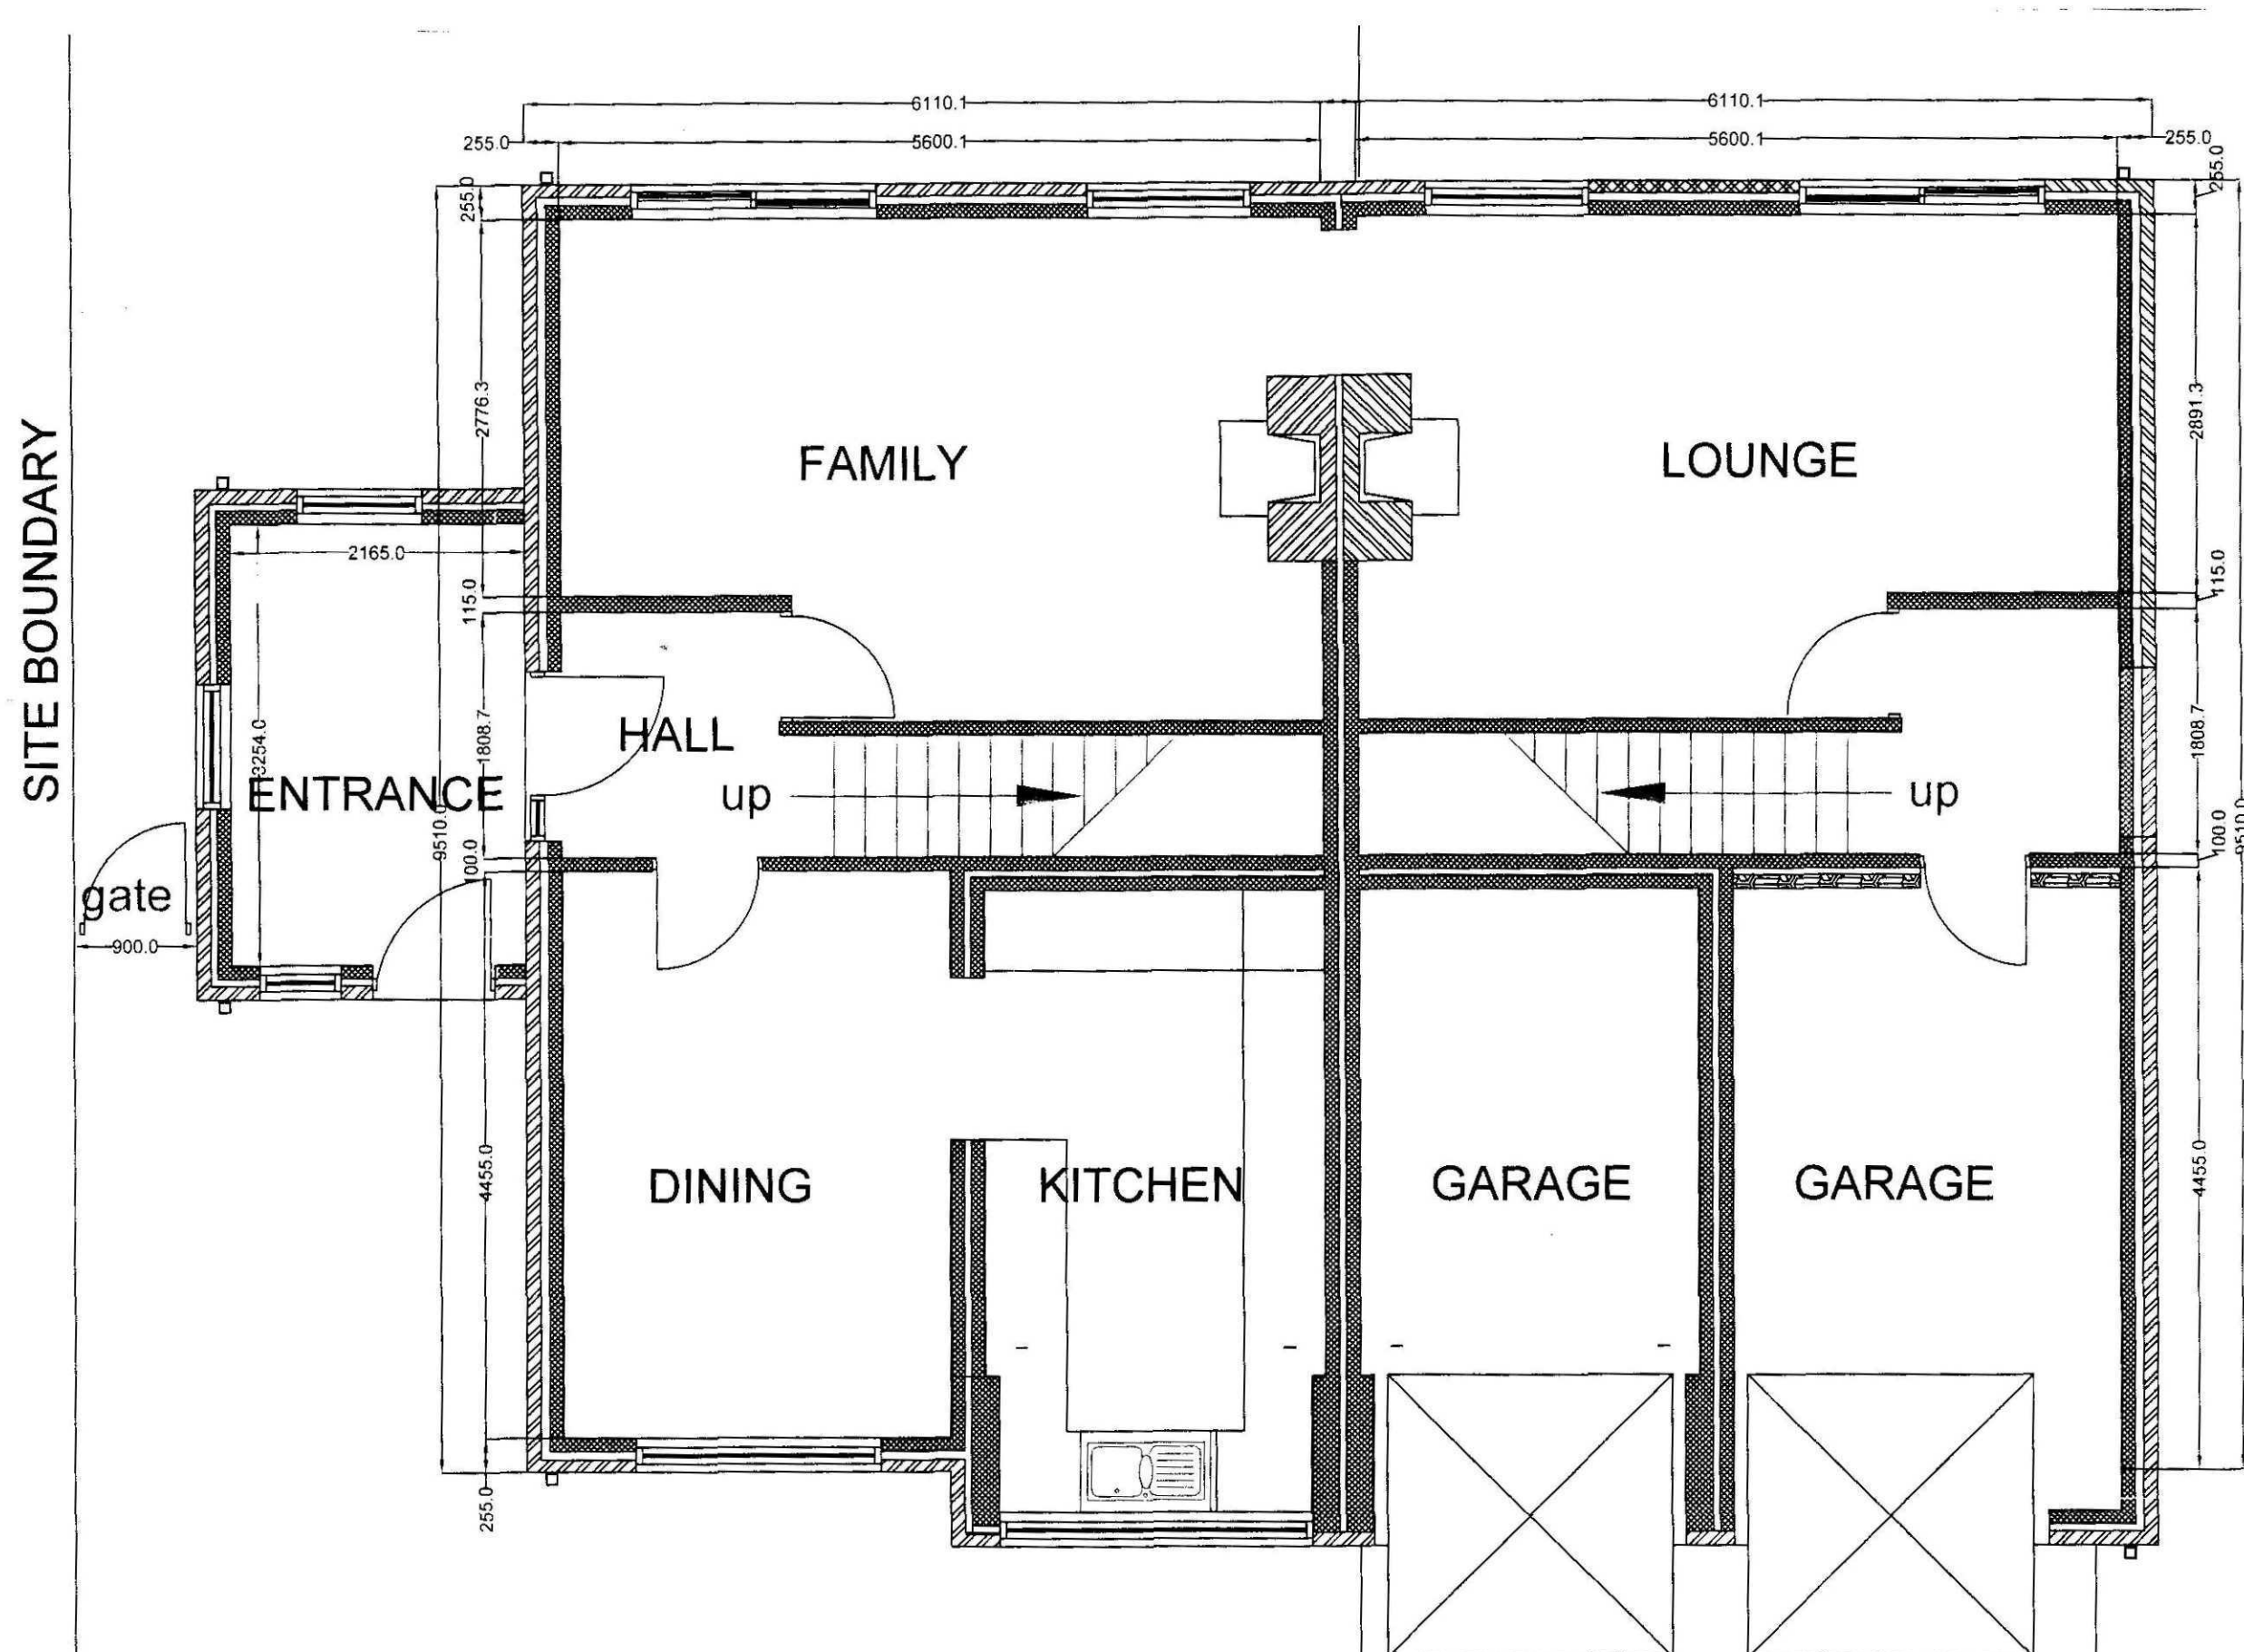


PROP.GROUND FLOOR PLAN

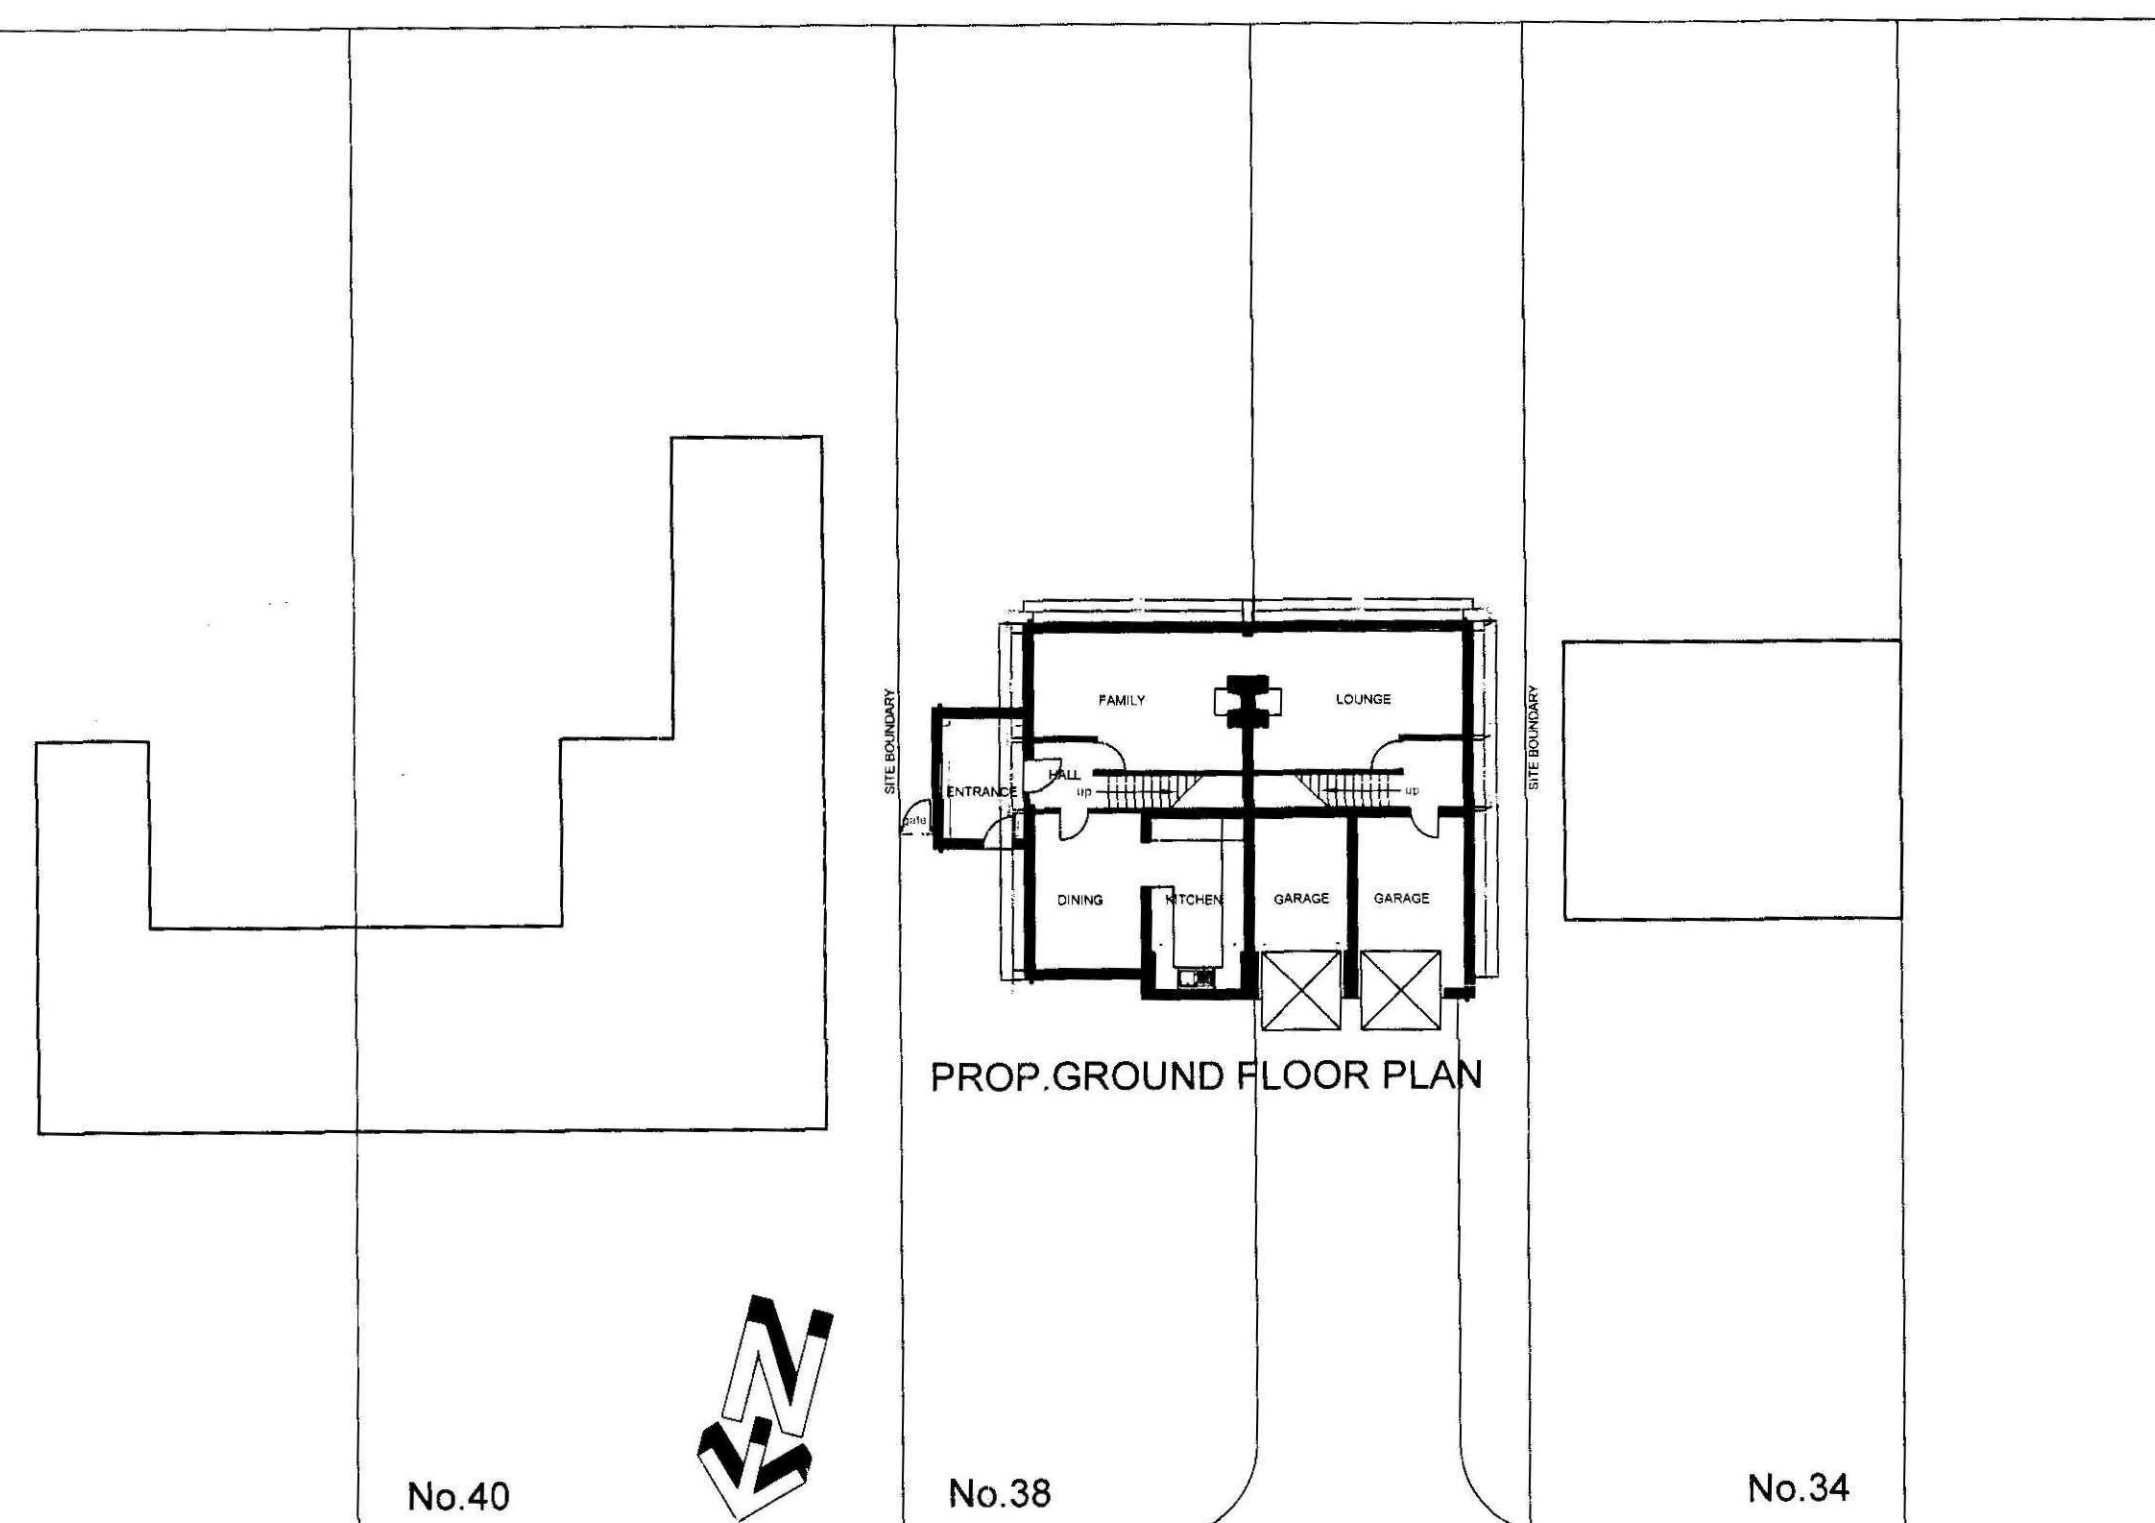

JOYS BANK, HOLBEACH ST JOHNS

SITE PLAN

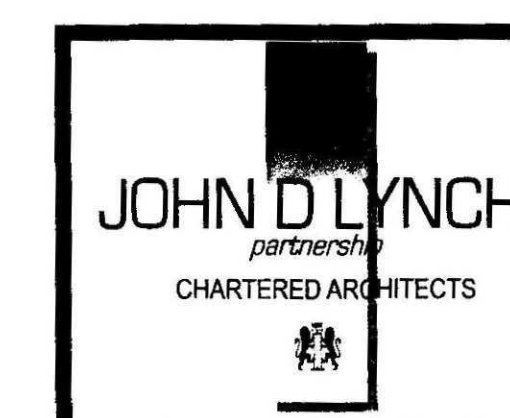

Client
Mr Clifford Stanley Berry

Project
Conversion of semi-detached dwellings to single House

Drawing
Plans & elevations of Existing dwelling2

Date
FEB 2012

Job No.
1715

Drawing No.
AD/1

Scale
1:50, 1:100, 1:200.

Revisions
John D Lynch Dip. Arch. (Dundee) ARIBA, AABC
28 Havelock Street, Spalding, Lincs. PE11 1QF
Tel: 01775 724187, Fax: 01775 724187
Mobile: 07506749642

SHC
Planning & Development
08 MAR 2012
Ref: 1519-12