

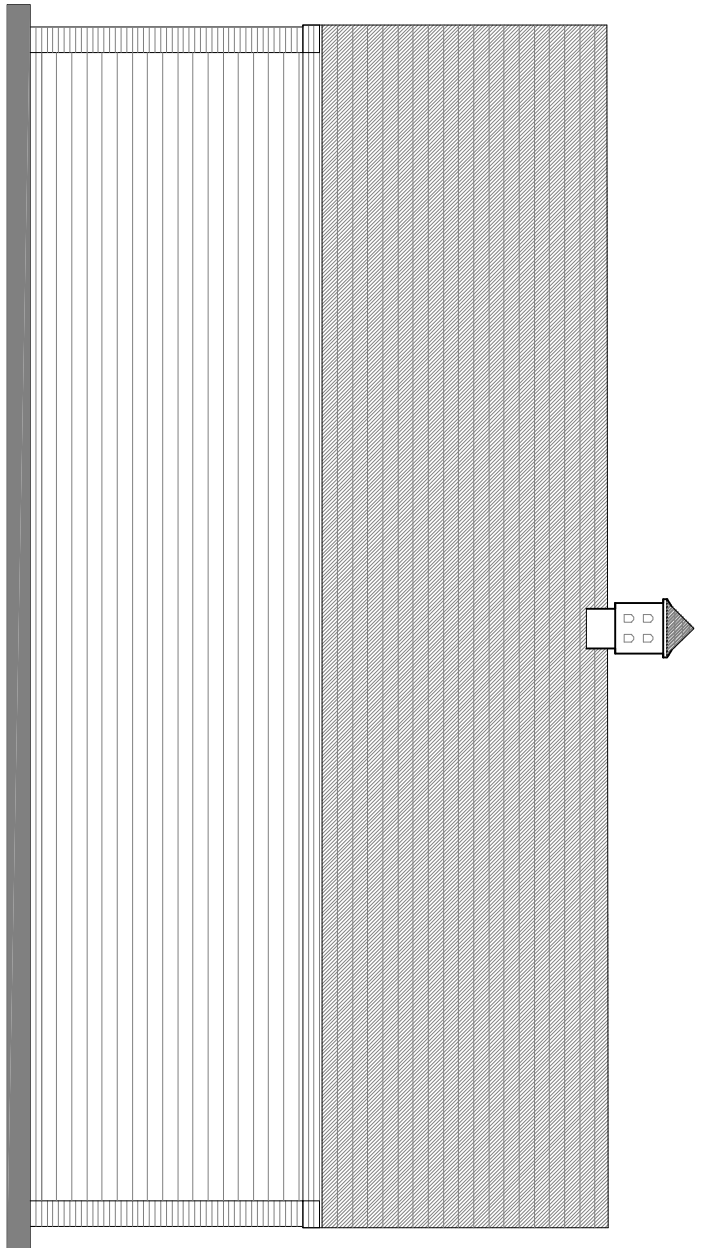
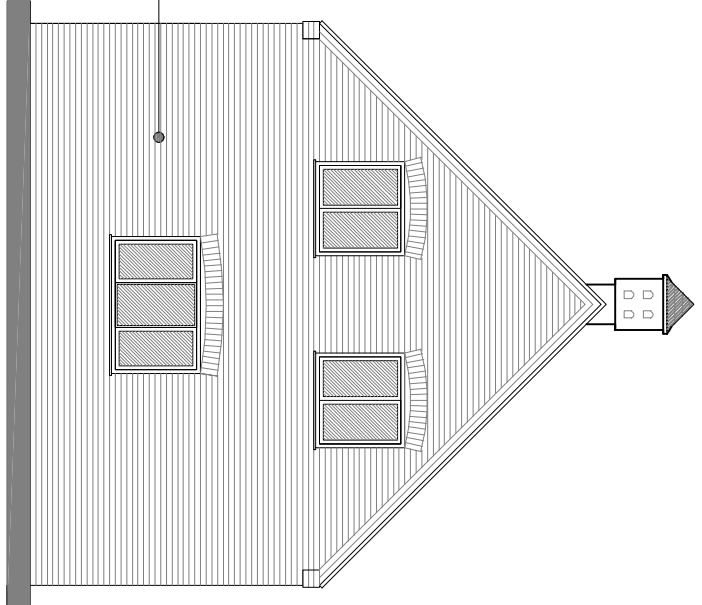
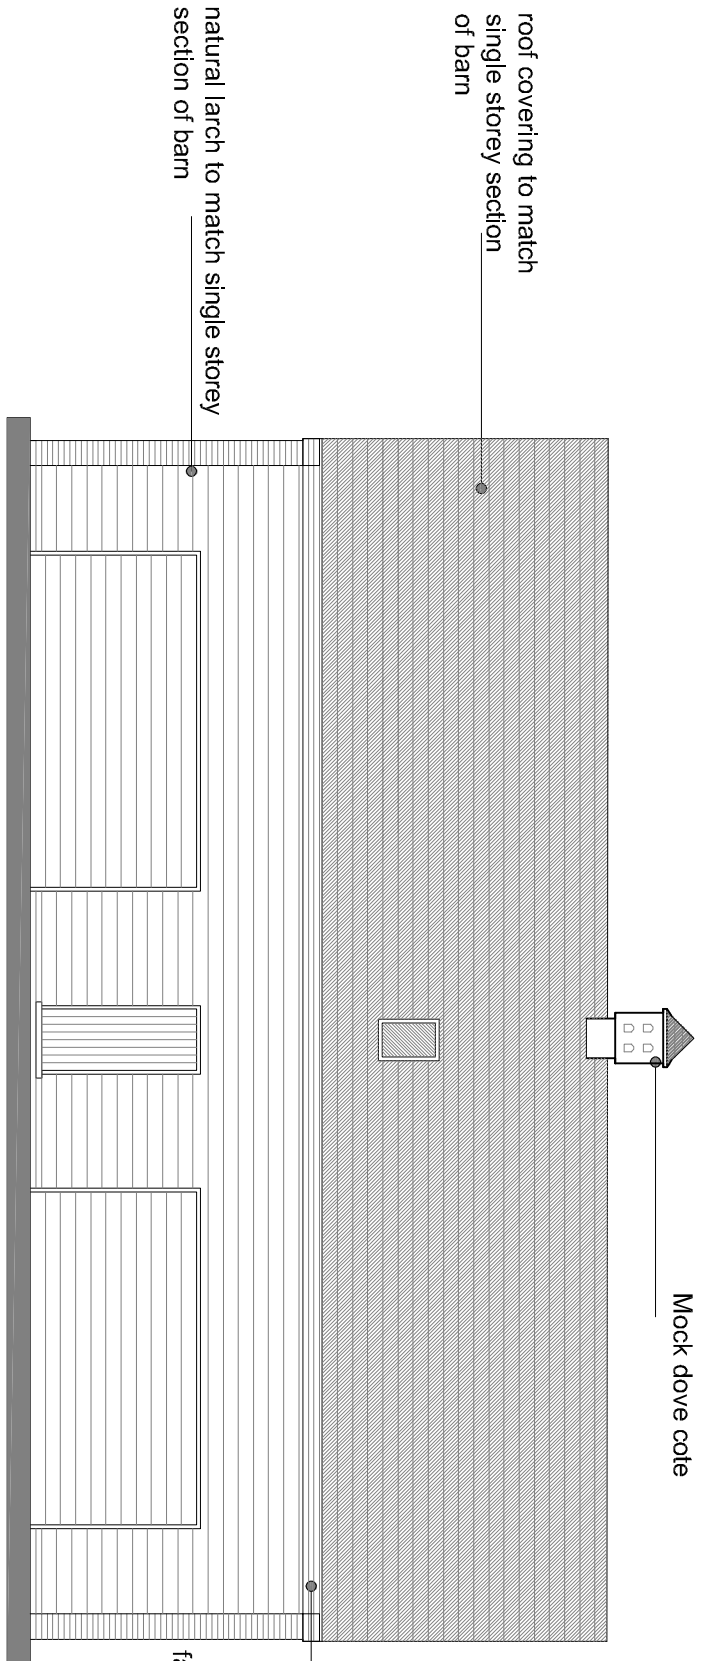


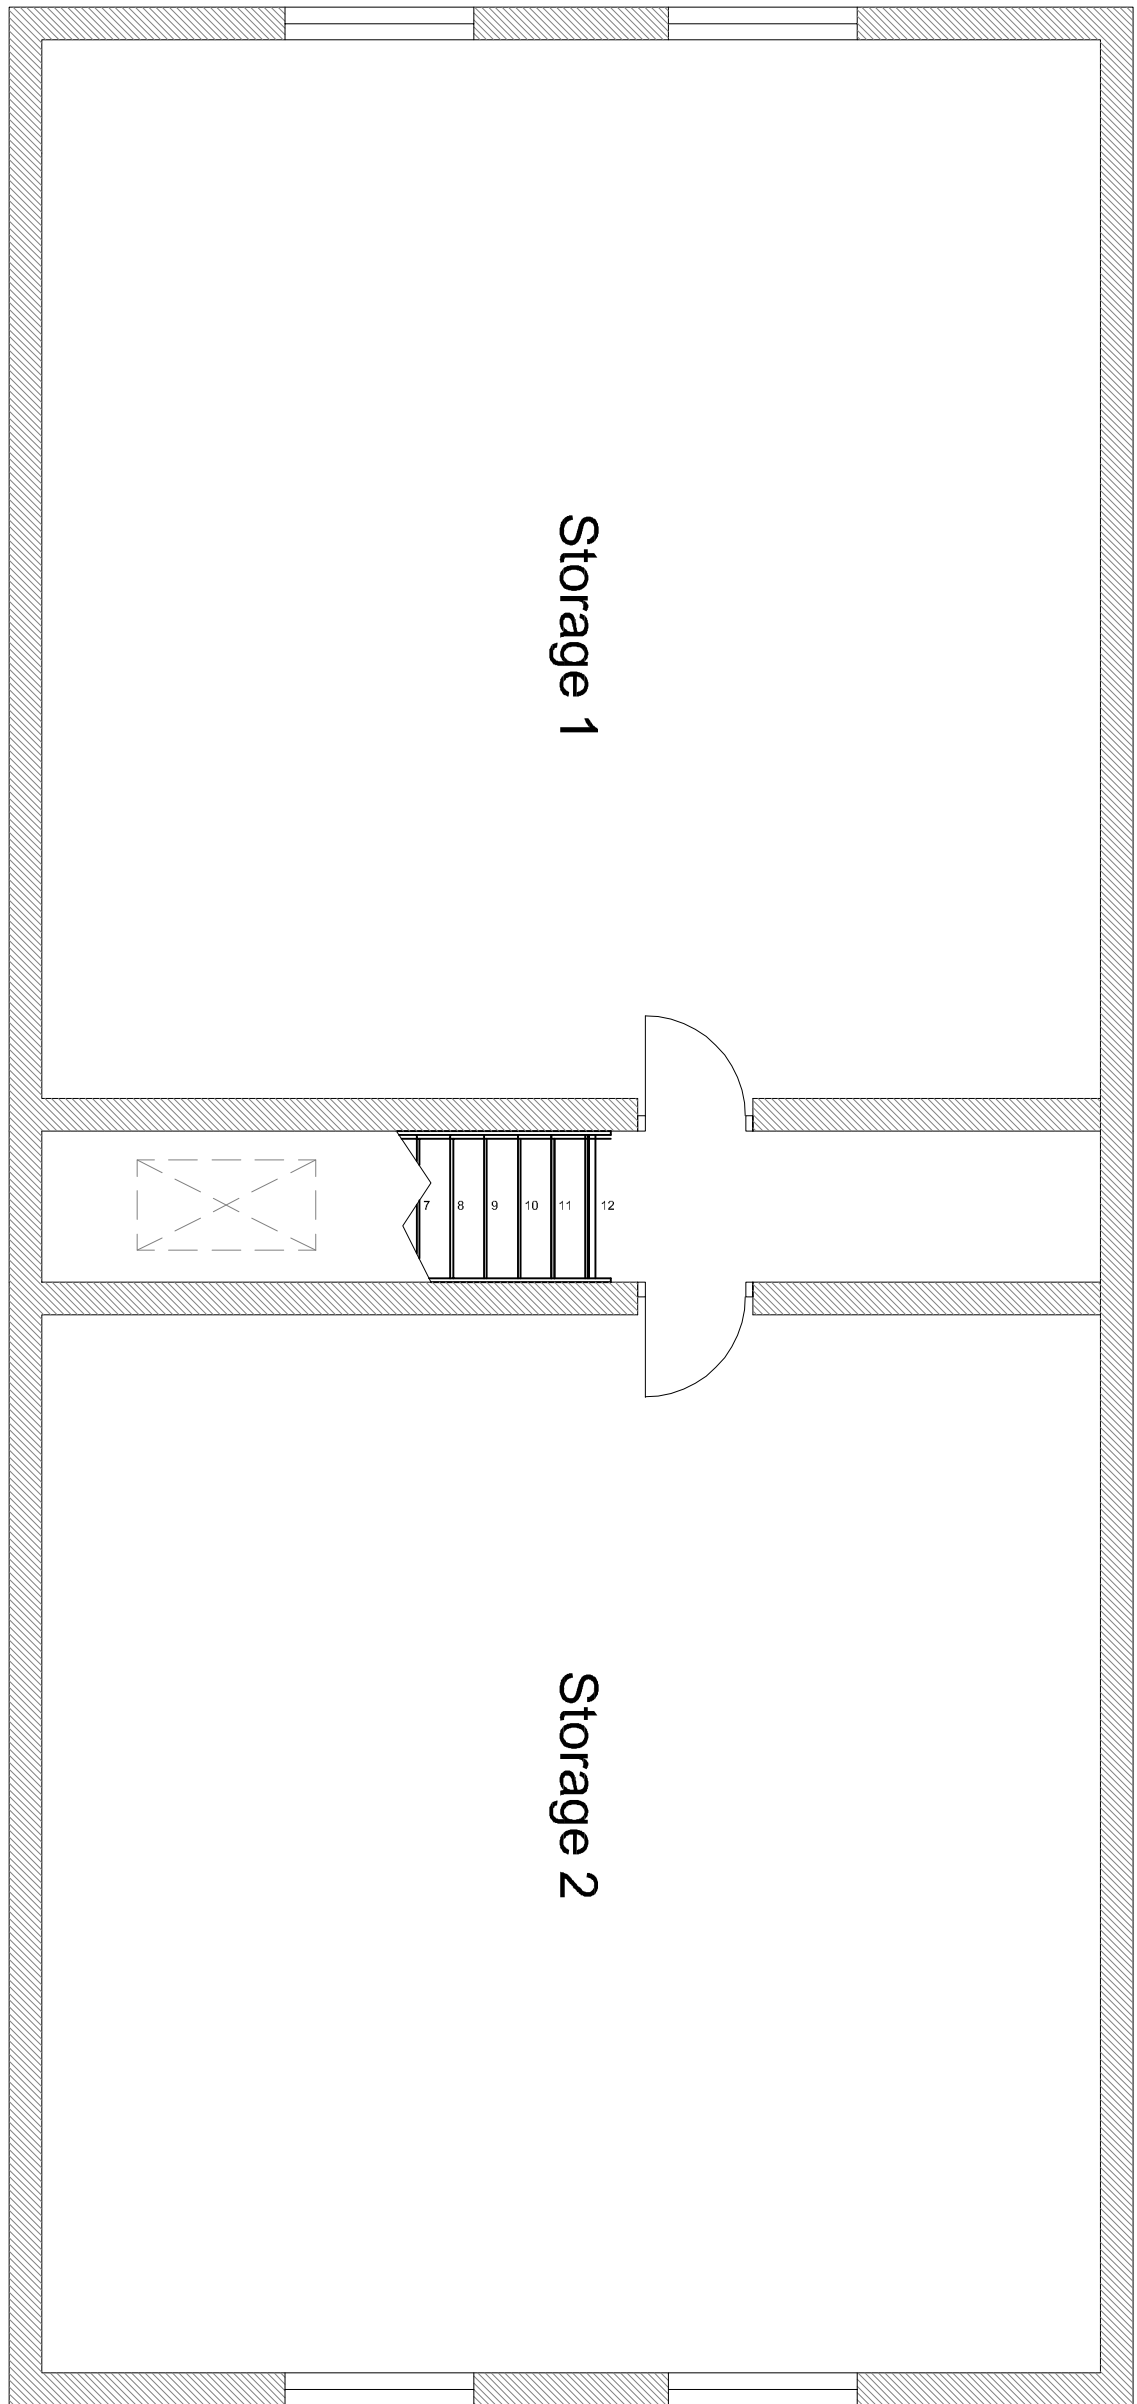

PROPOSED ELEVATIONS

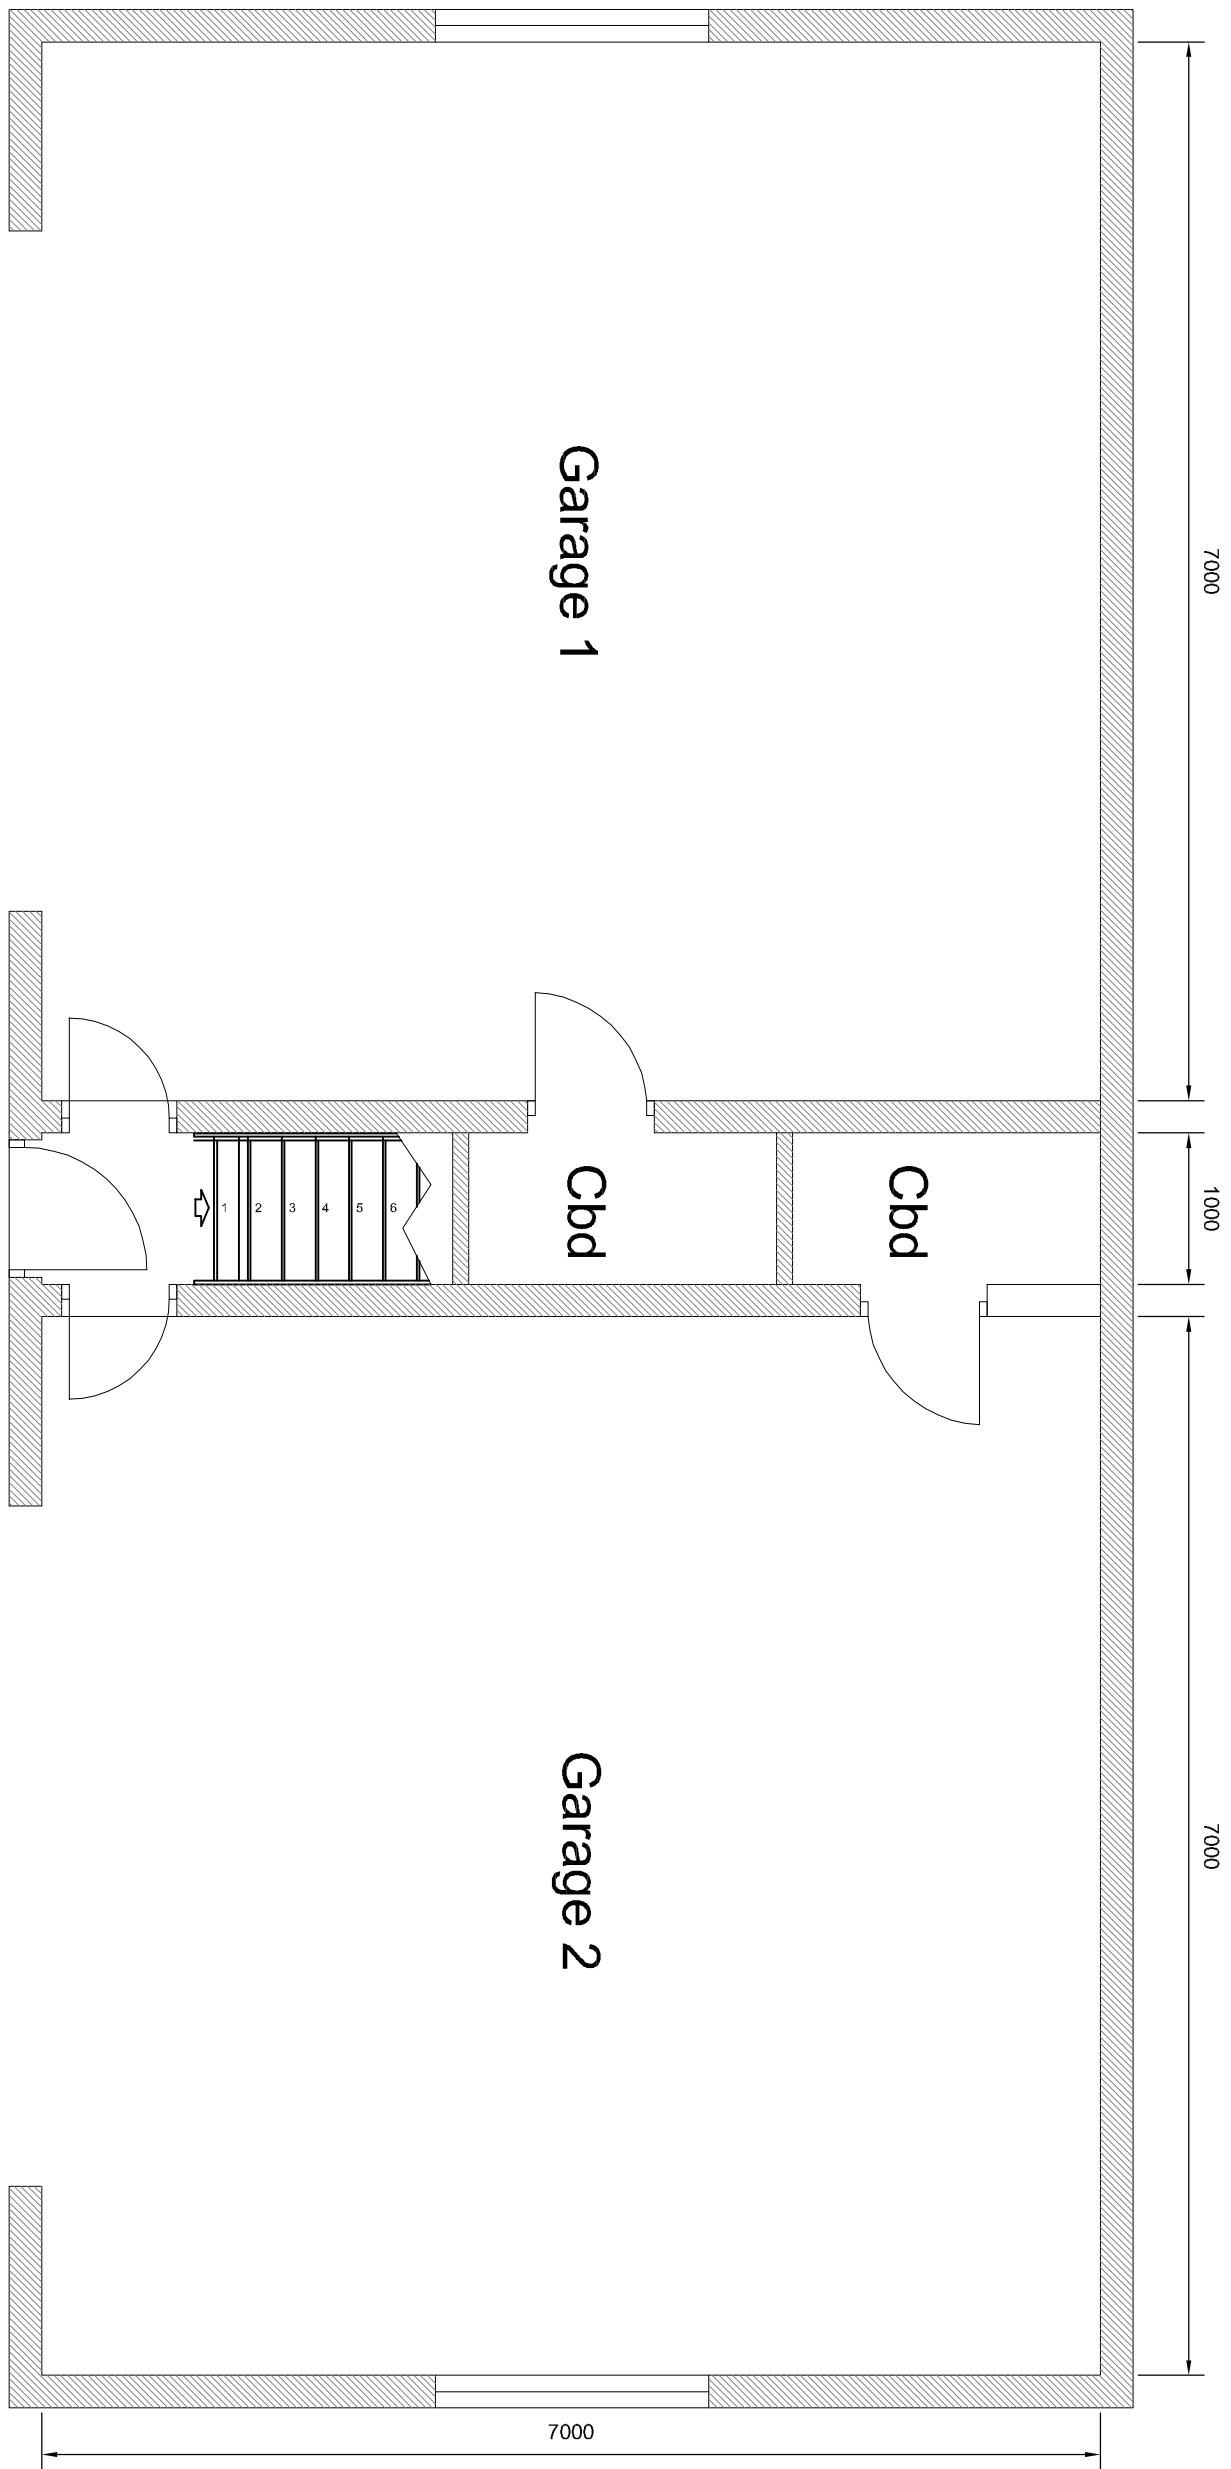

PROPOSED FLOOR PLANS

A	24/01/22	AWM	Amendment to detail
Revised	Date	Drawn	Description

Client **Mr & Mrs A Verrills**

Project **Proposed Barn Conversion - Popular Farm, Moor Gate, Holbeach PE1280W**

Drawing **Planning (Garage)**

Scale **1:50, 1:100 @ A1** Drawn **AWM** Checked **TAC** Date **04/10/2021** Drawing No. **21/596/PA/006A**

Trevor A Day RIBA Ltd, 14 Old Fenike Road, Weston Hills, Spalding, Lincs. PE126DD
01406 380027 trevor@tadarchitects.co.uk