




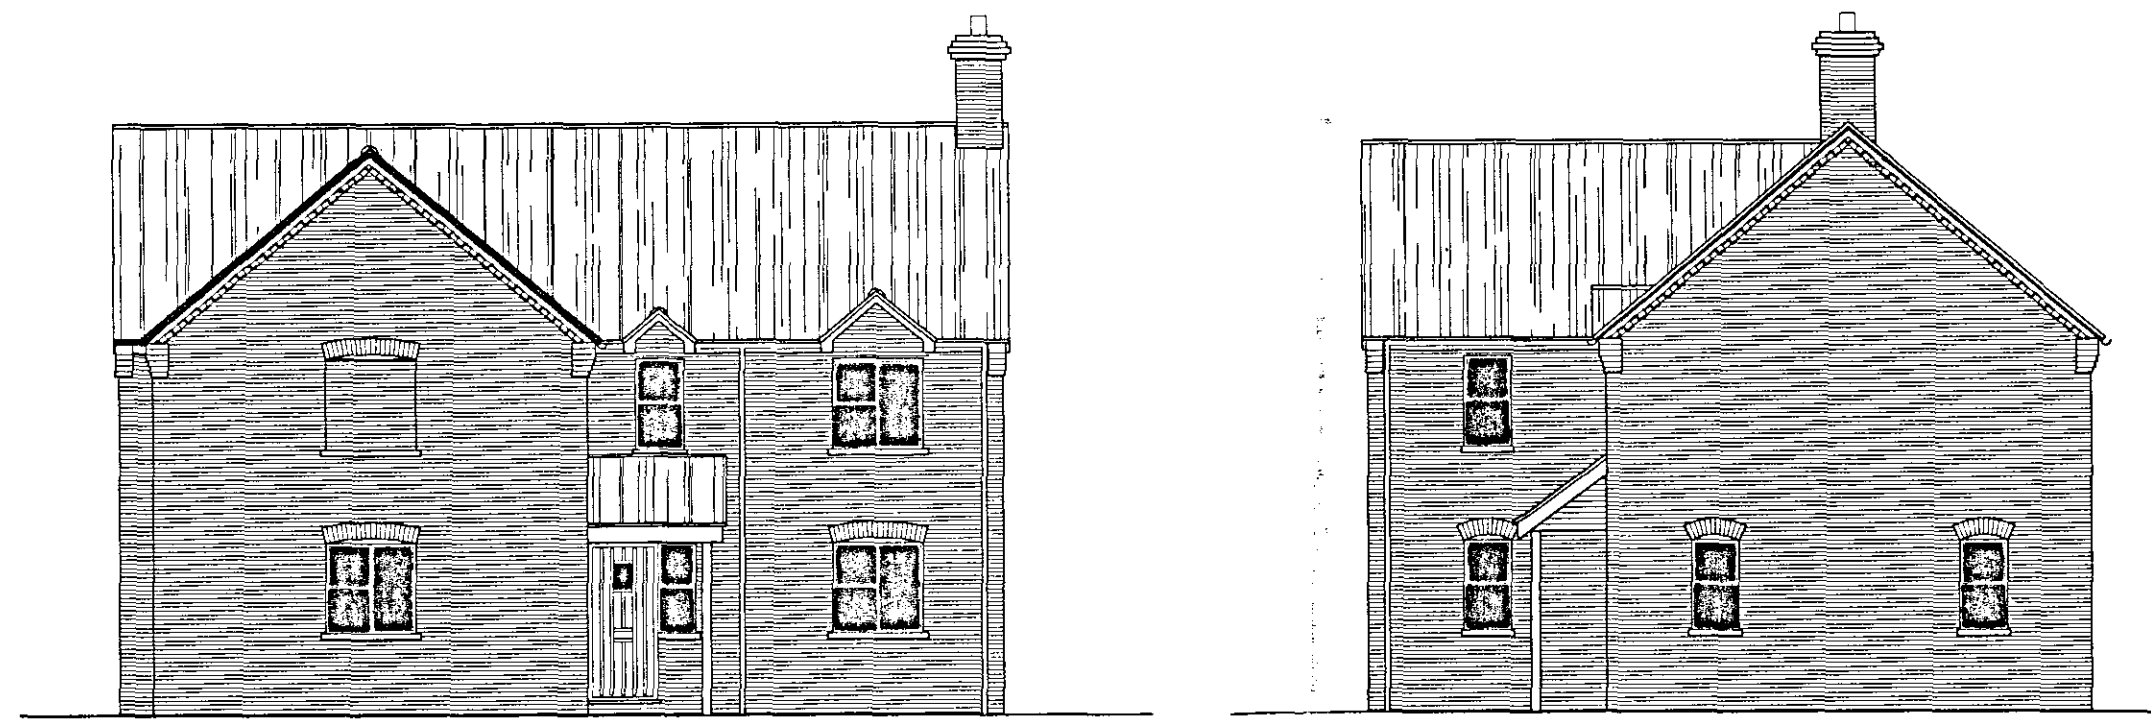


FRONT ELEVATION

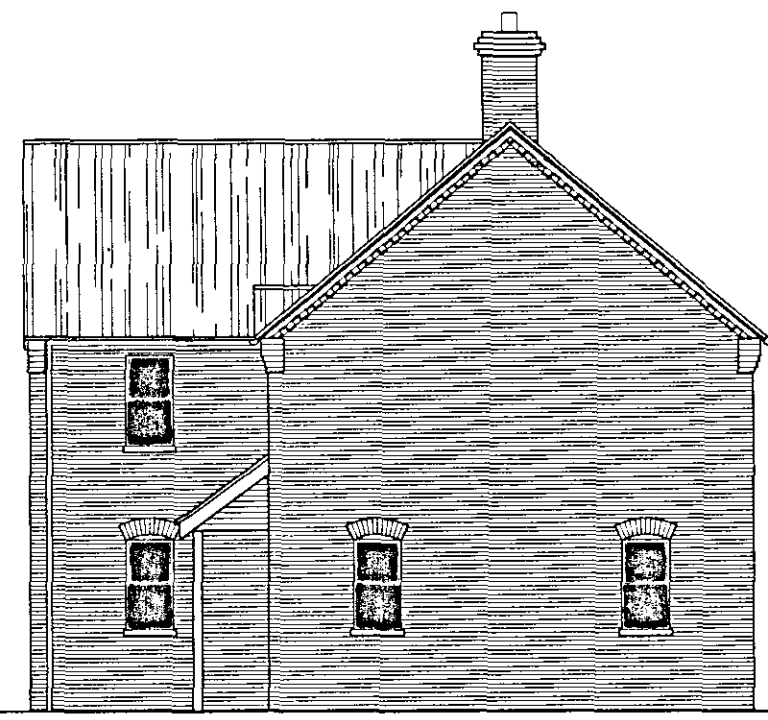

SIDE ELEVATION

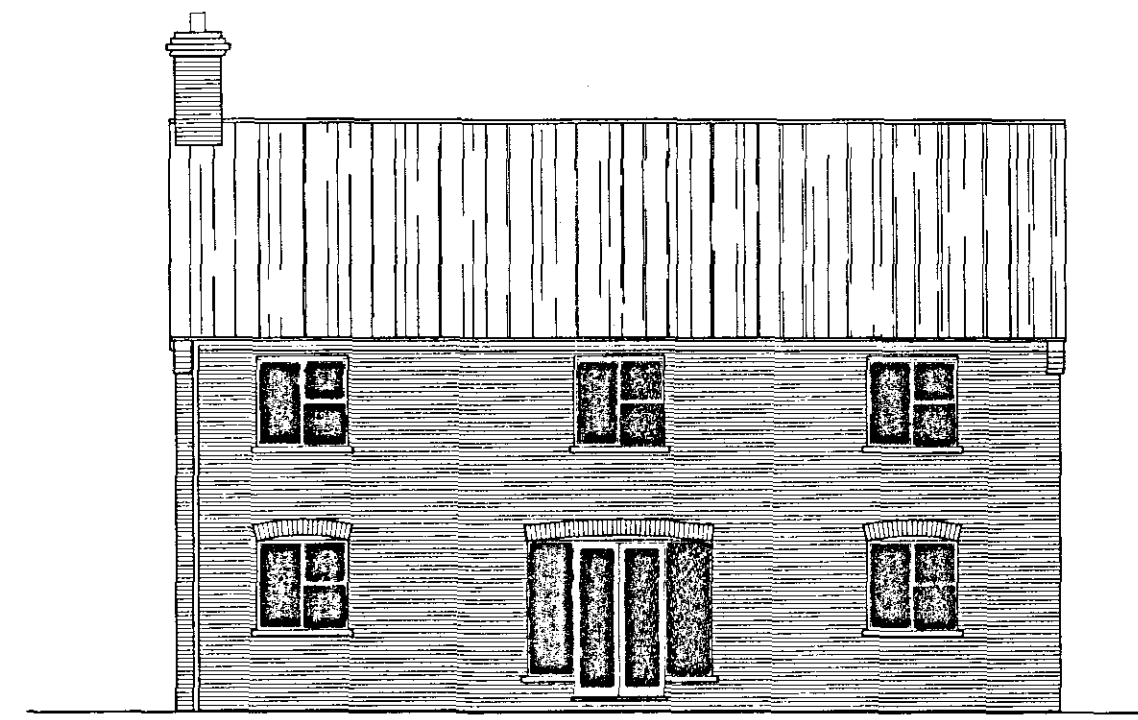


REAR ELEVATION

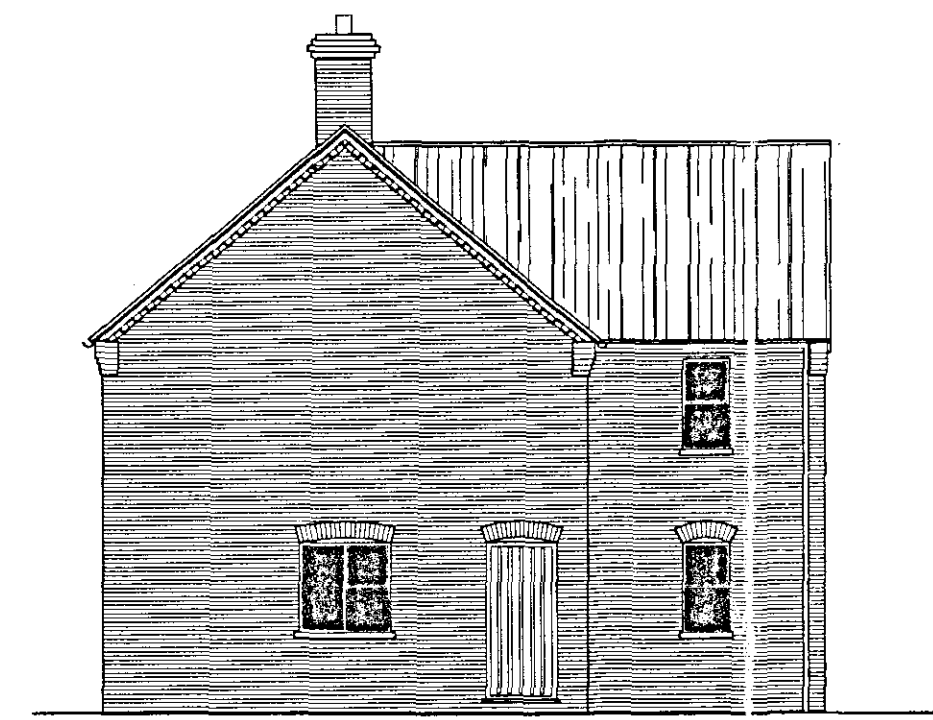


SIDE ELEVATION


GROUND FLOOR = 93msq.
FIRST FLOOR = 93msq.
TOTAL FLOOR AREA = 186msq

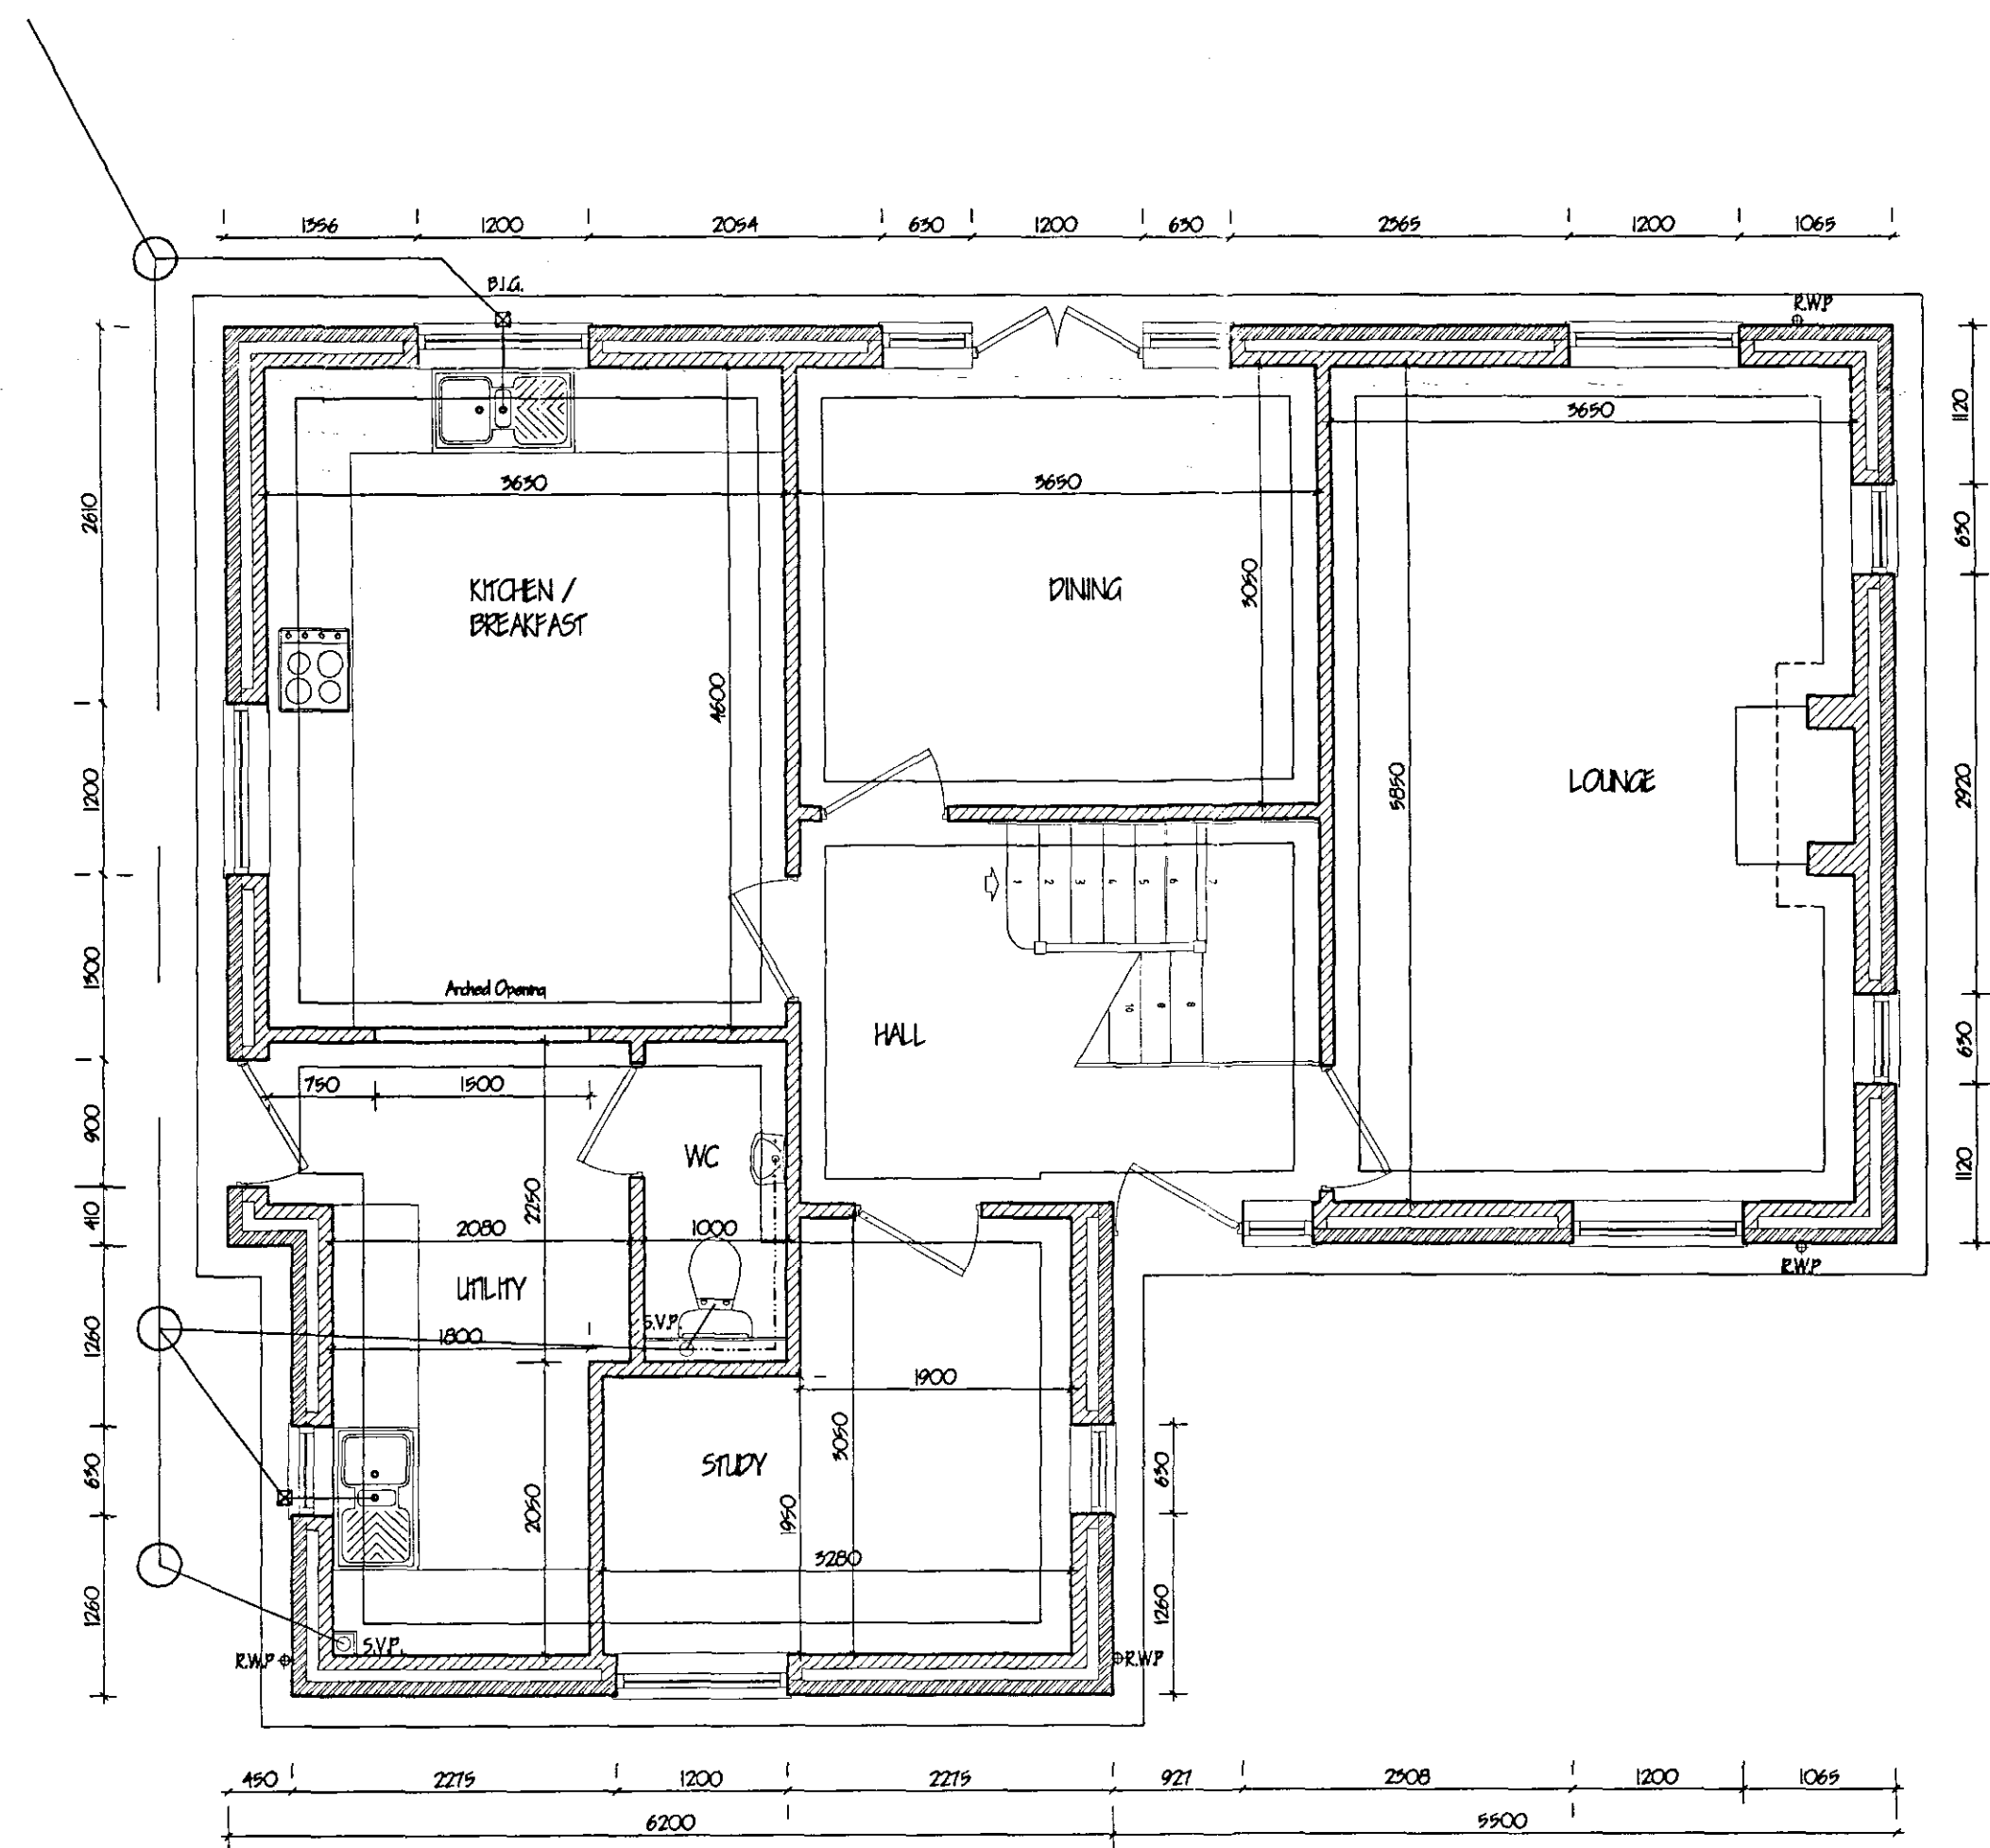

GROUND FLOOR PLAN

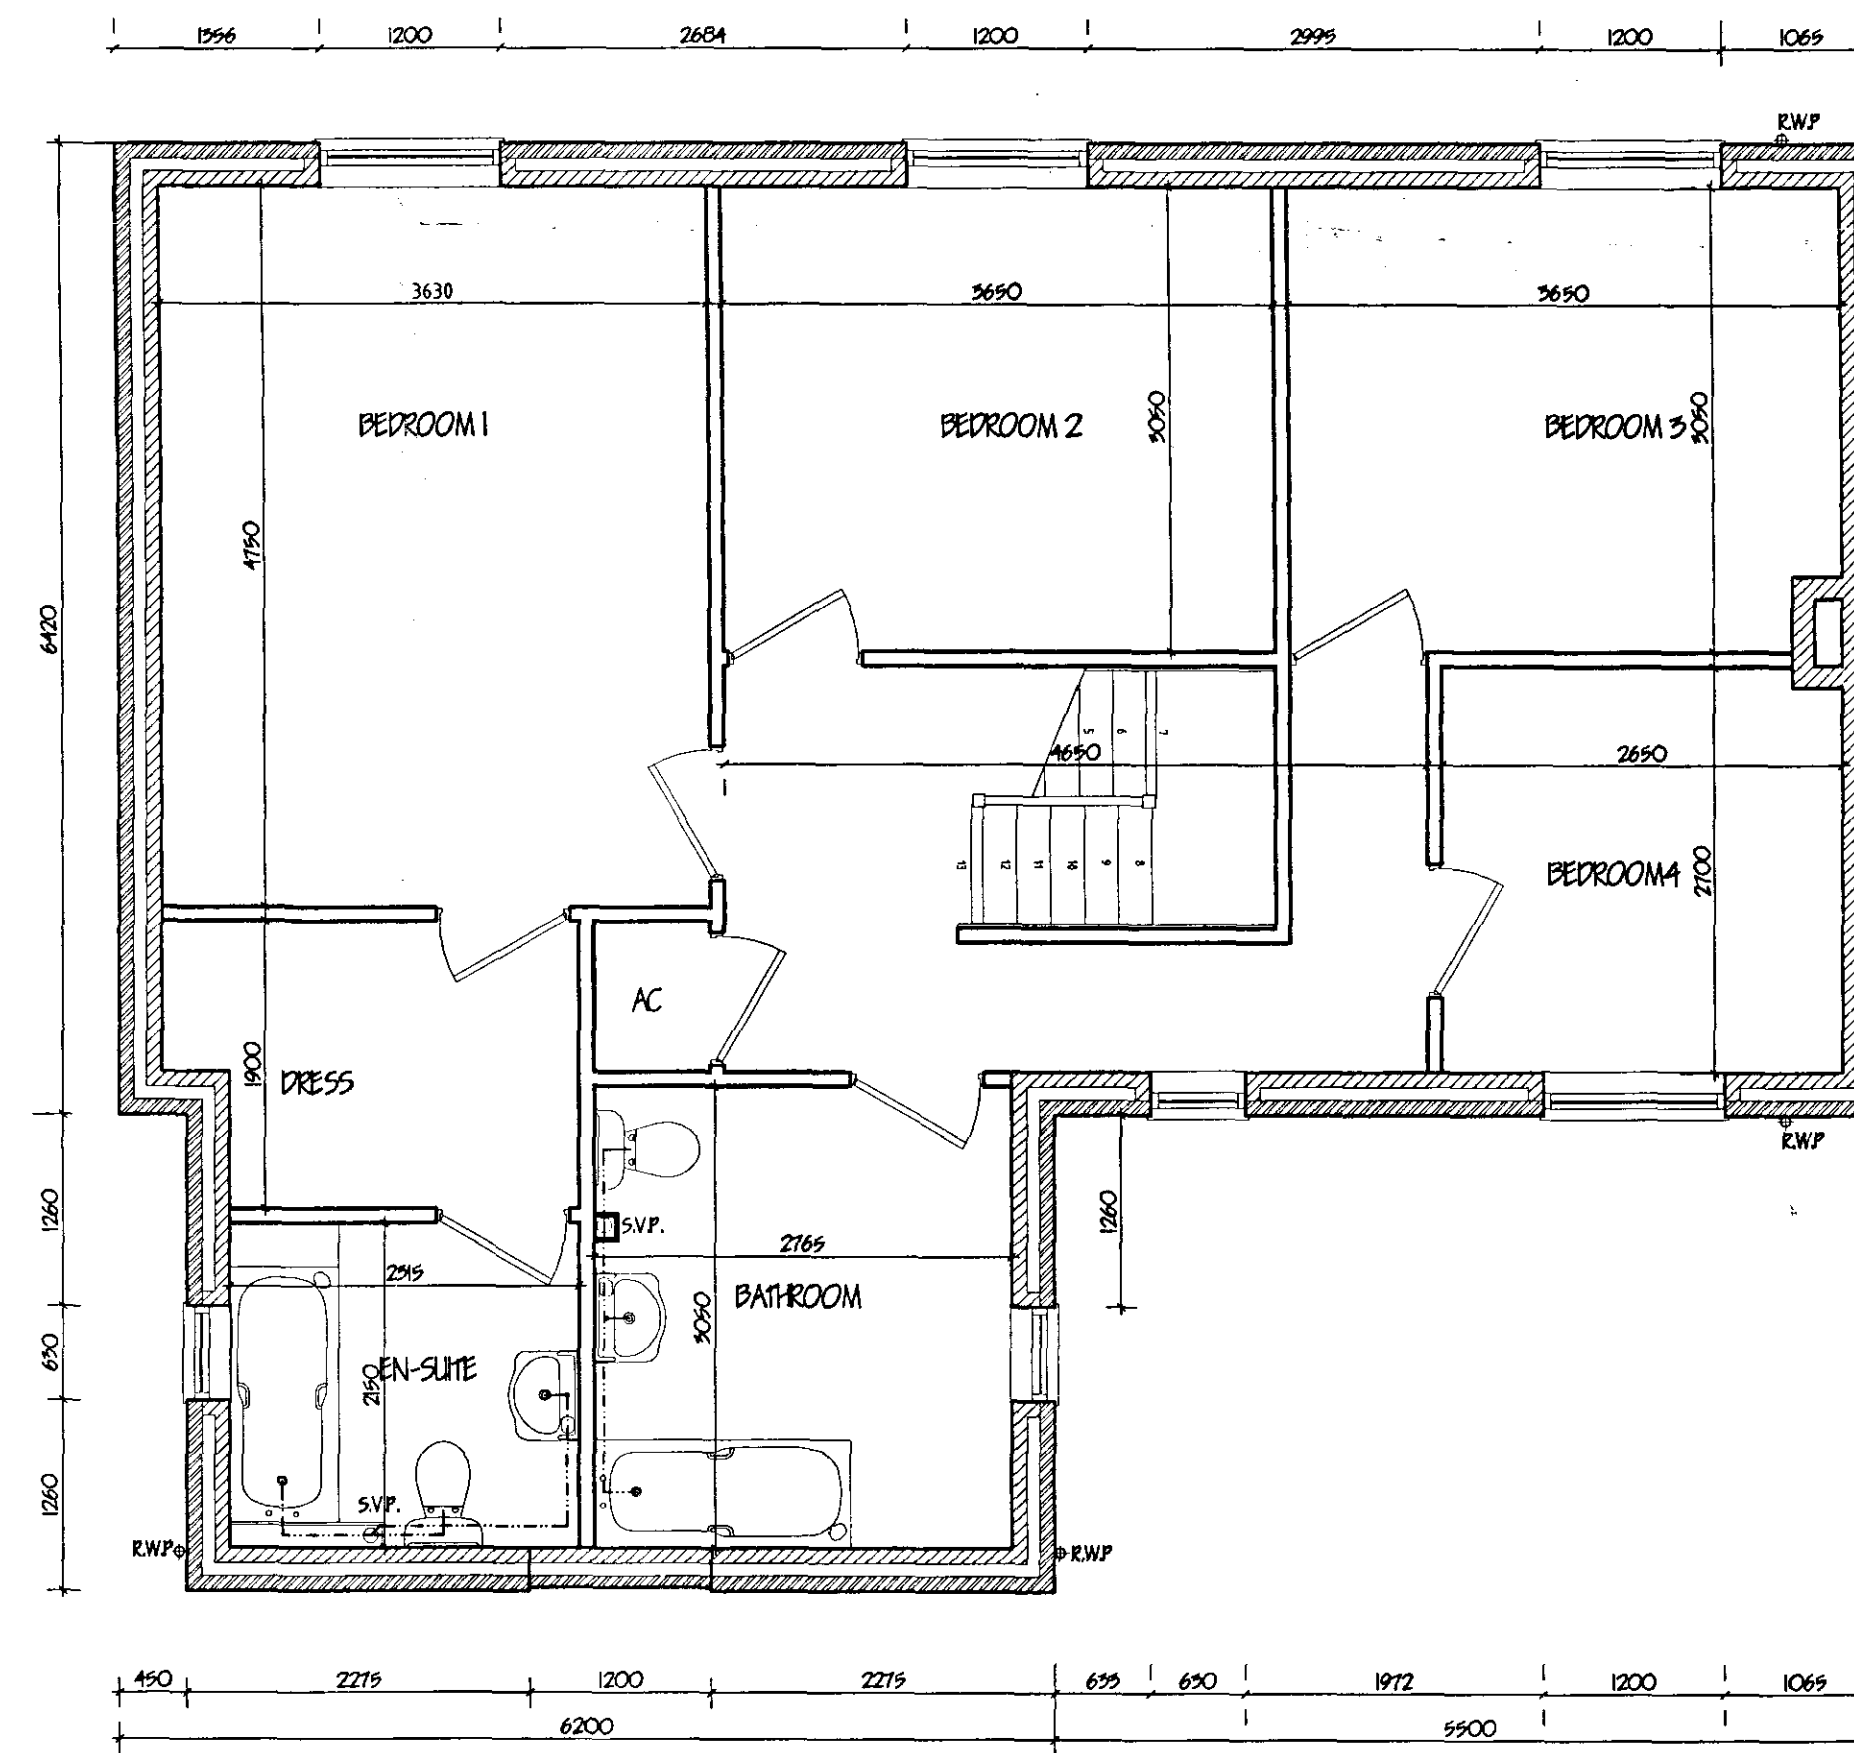

FIRST FLOOR PLAN

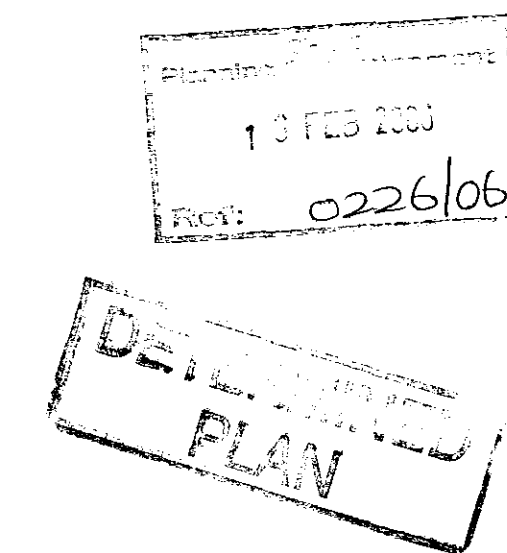

ref.	revision	date
B	Client Alterations	JAN '06
A	CLIENTS AMENDMENTS	DEC '05
G. R. MERCHANT LENO AMICE FWO ARCHITECTURAL, STRUCTURAL AND LAND DRAINAGE CONSULTANTS Unit 4, Wrights Mews 12A Park Road, Holbeach, Spalding, Lincs. PE12 7TZ Tel: 01406 450600 Fax: 01406 428744 E-Mail: G. R. Merchant & Merchant. F9. Co. UK		
Project Proposed New Dwelling Strongs Park / Frostley Gate Holbeach St Johns Spalding		
Client Mr & Mrs G Merchant		
Drawing Proposed Floor Plans Proposed Elevations		
Job Ref.	Drawing No.	
1228-05	01B	
Date	Drawn	
Nov 2005	SLB	
Scales As Noted		
DO NOT SCALE FROM THIS DRAWING This drawing is copyright and may not be altered, traced, photographed or used for any other purpose other than that for which it is issued. The Client/Contractor is to check all dimensions on site and report any discrepancies to the Architect. All details shown on this drawing including foundations are based upon verbal site conditions related to the area. No responsibility can be accepted for abnormal conditions which may be discovered during construction unless reported to the Architect on the design amendments may be considered. This site survey is recommended in respect of foundations to establish specific site conditions before foundation work is undertaken. This drawing is limited to the amount of information contained and does not purport to contain a full specification of the works. It is issued for the purpose of obtaining Planning / Building Regulation approval. This drawing must not be used as a contract document. The works will not be supervised or inspected on site by G.R. Merchant or any representative thereof. It is the client or their appointed agents responsibility to control workmanship, substitution of materials, adherence to specification, readiness to commence and all matters to be done unless otherwise stated and all components and materials etc. to be used fixed and installed etc. in strict accordance with manufacturer's instructions and relevant code of practice. Materials shall conform to appropriate British Standard specification or BBA certificate or European code equivalent. The Employer/Client shall ensure that the selected contractor is conversant with and adopts all measures necessary to achieve compliance with Health and Safety legislation for Building sites and Work places. The Employer/Client is advised that should the works need to comply with the Construction Design and Management Regulations an Independent Planning Supervisor will be required. The works shall comprise of all that is shown on this drawing and details. Work that may not specifically be shown but may be reasonably inferred as necessary to carry out the works shall be deemed to be included. It is the joint / joint clients responsibility to be aware of the Party Wall act, Act 1990, when building in close proximity to adjoining neighbours boundaries.		