

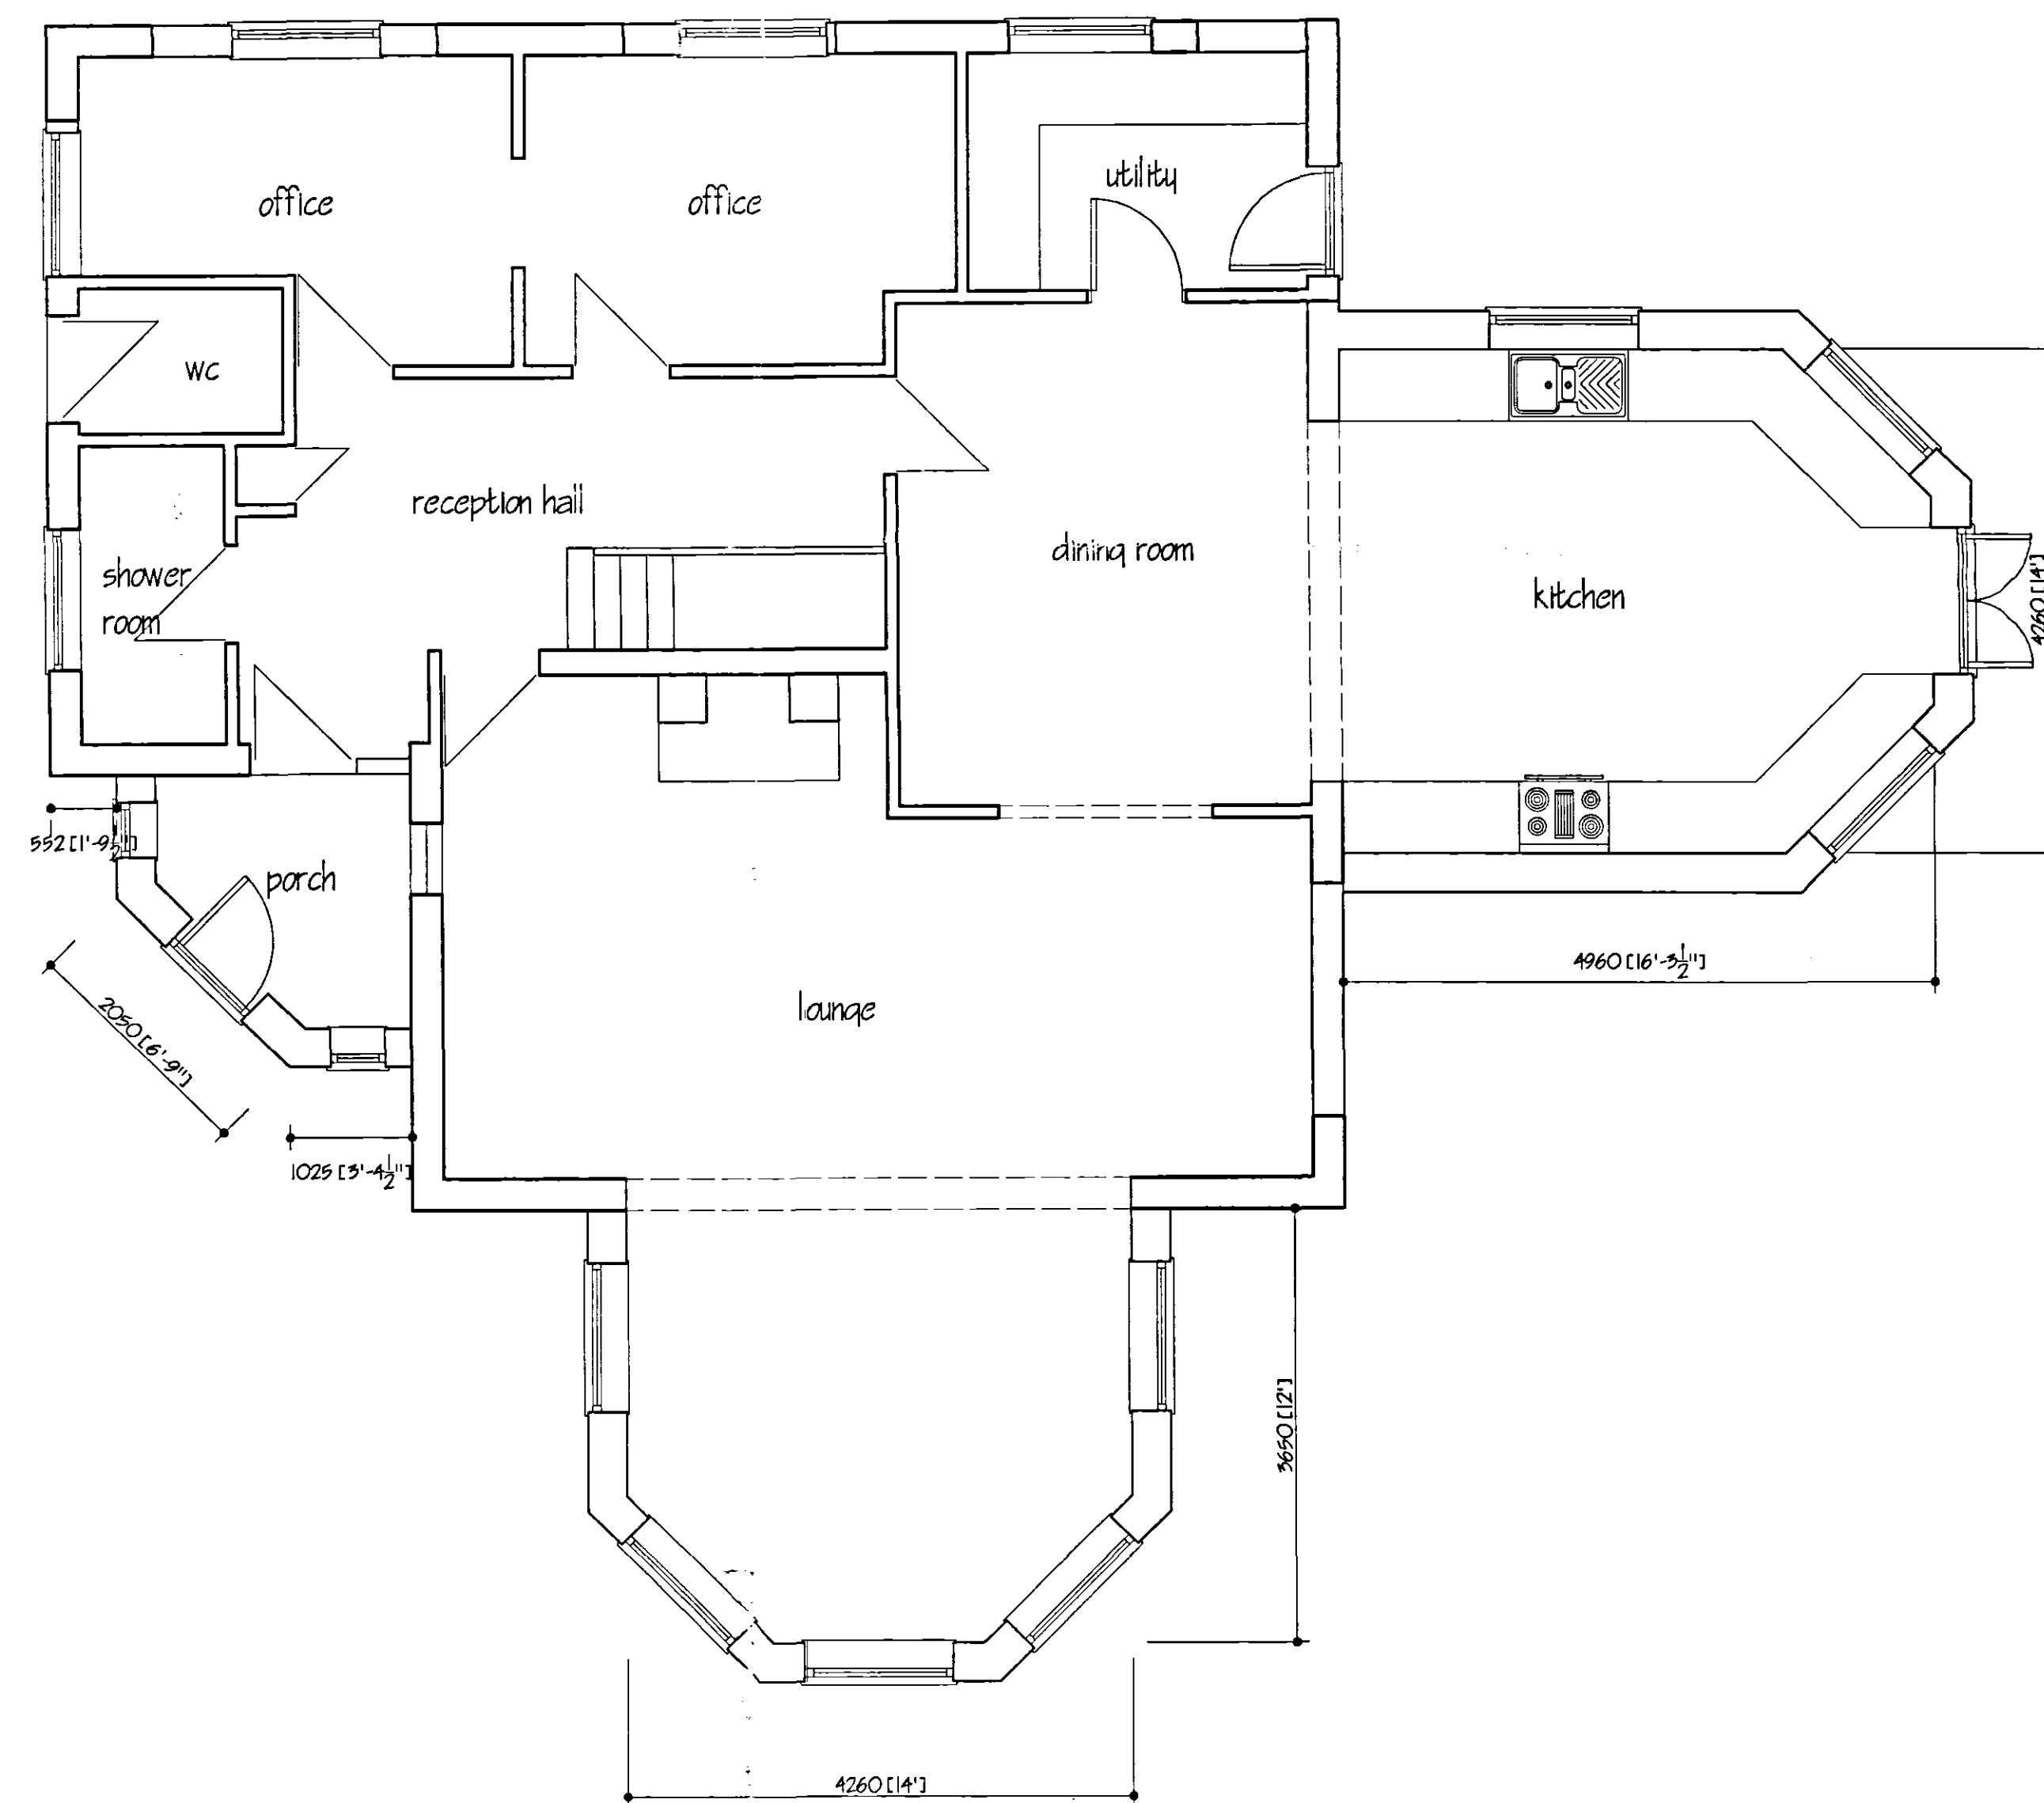


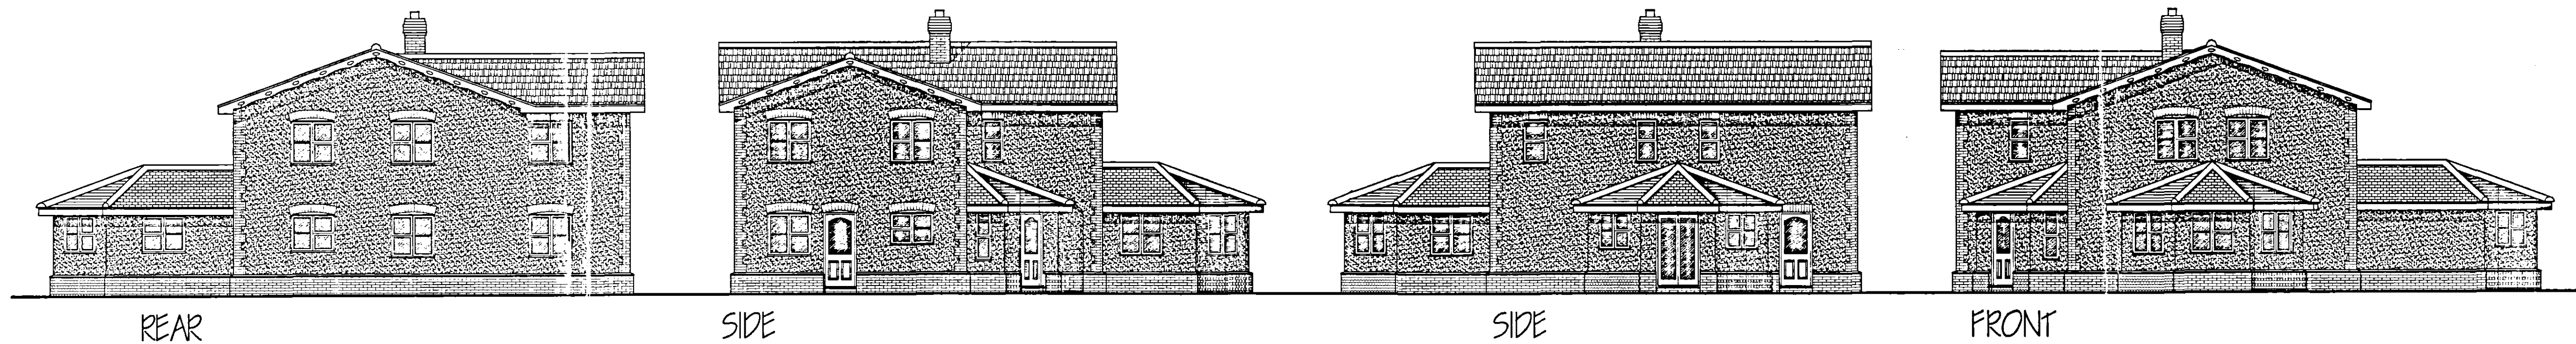

GROUND FLOOR PLAN AS PROPOSED

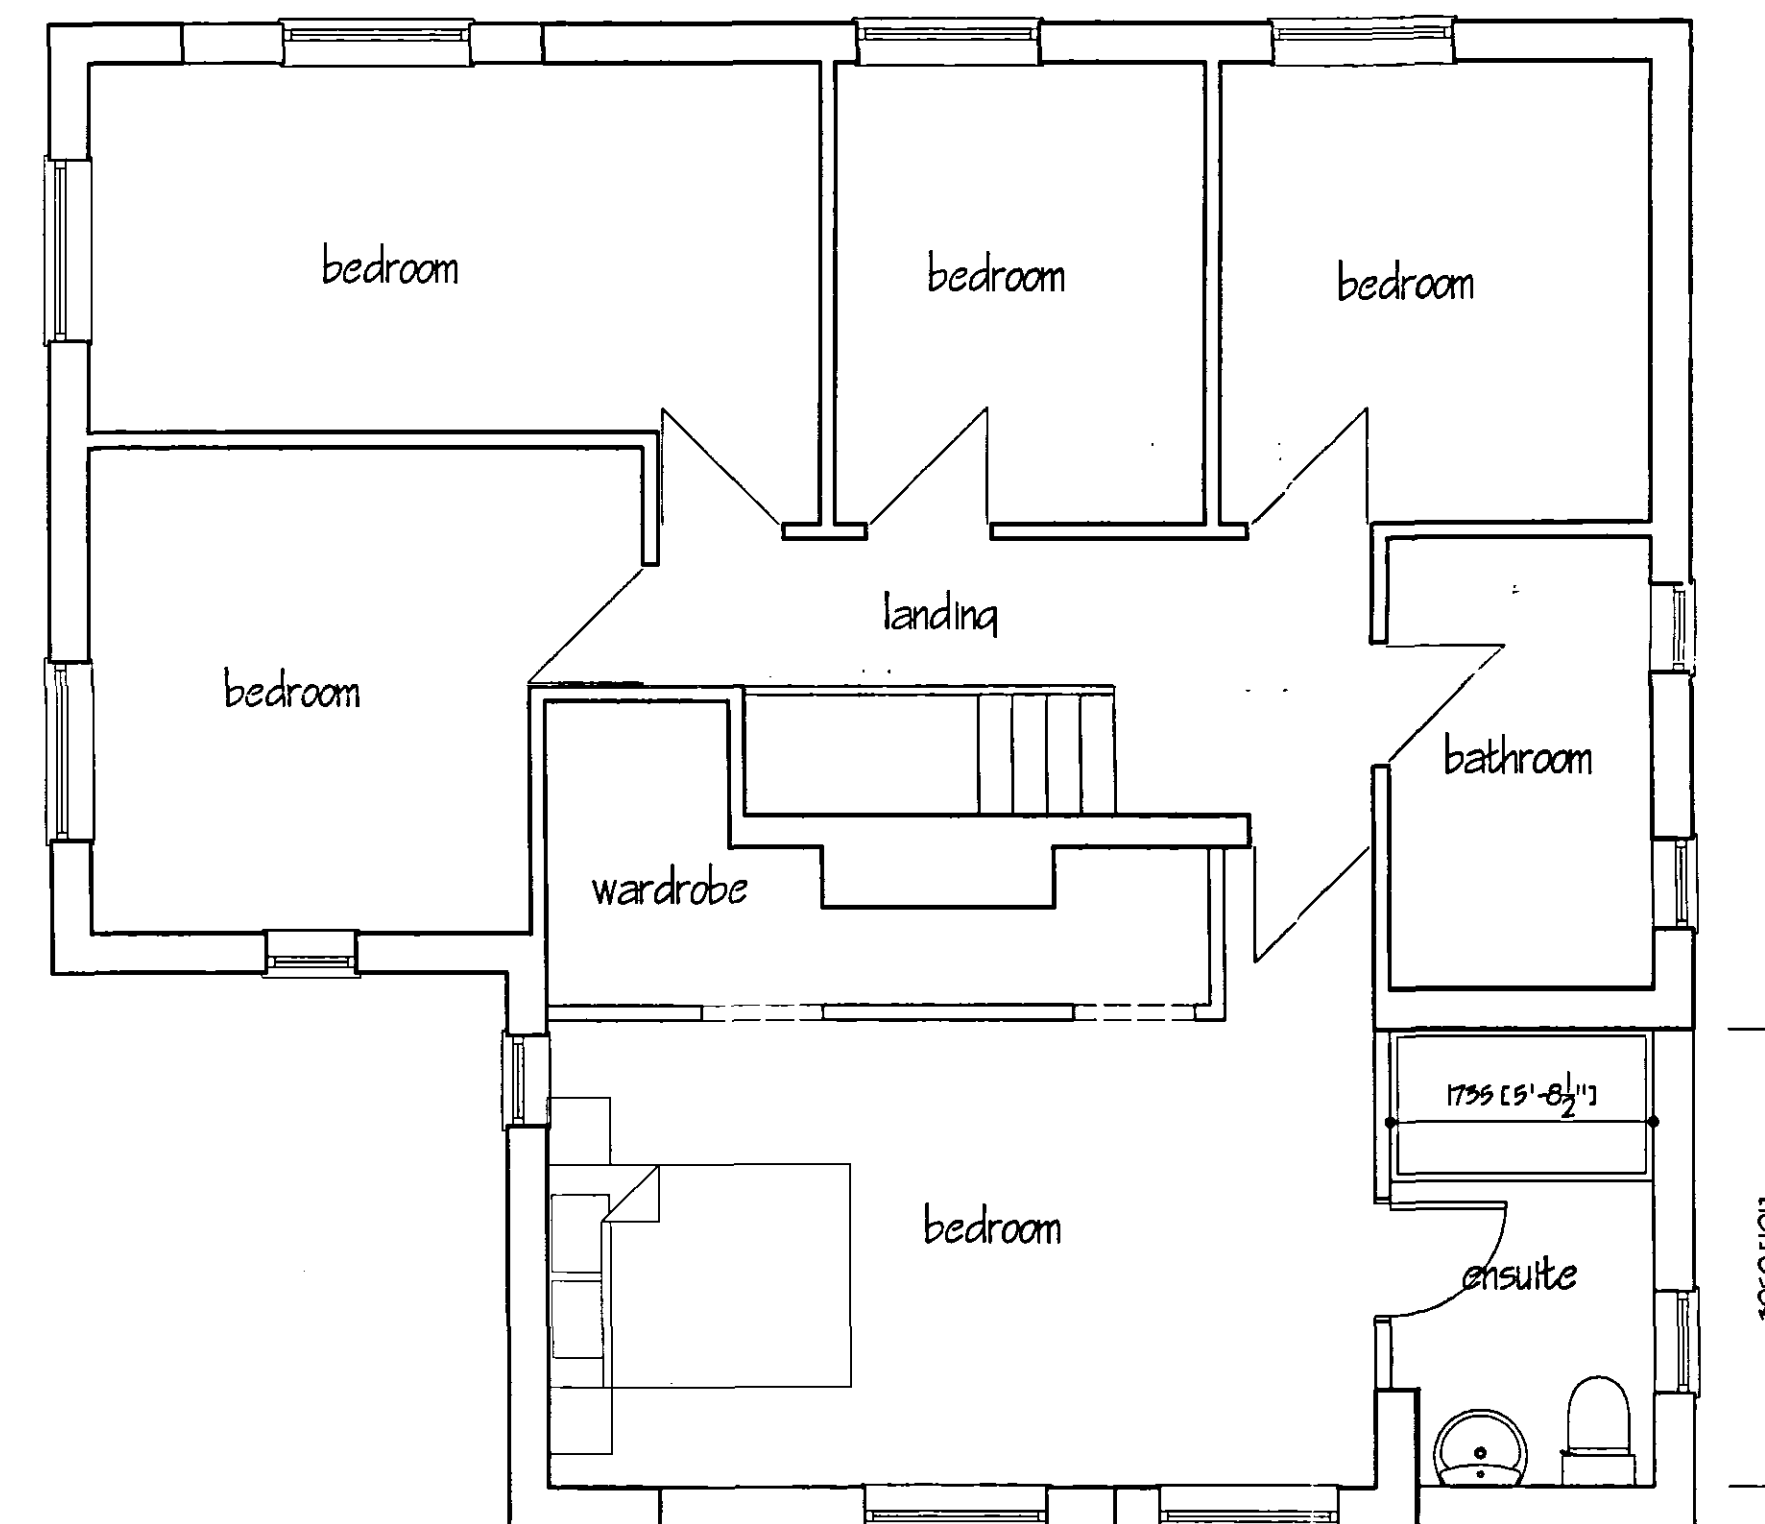

FIRST FLOOR PLAN AS PROPOSED

DETERMINED
PLAN

SPOT
Planning & Development
2 1 FEB 2005
Ref: 0239/05

ref	revision	date
F	CLIENTS ALTS	FEB 2005
E	CLIENTS ALTS	DEC 2004
D	CLIENT ALTERNATIONS	DEC 2004
C	ALTERATIONS	NOV 2004
B	ALTERATIONS	MAY 2004
A	ALTERATIONS	APR 2004

G. R. MERCHANT
I.ENG AMICE FIWO
ARCHITECTURAL, STRUCTURAL
AND LAND DRAINAGE
CONSULTANTS
Unit 4, Wrights Mews
12A Park Road, Holbeach,
Spalding, Lincs. PE12 7EE
Tel: 01408 420800
Fax: 01408 428744
E-Mail: G. R. Merchant @ Merchant. Ps.
Co. UK

Project
EXTENSIONS & ALTERATIONS
THE WHEELHOUSE
EASTGATE
FLEET

Client
MR M. SETH

Drawing
PLANS AND ELEVATIONS
AS PROPOSED

Job Ref. 738 / 05	Drawing No. 01 F
Date FEB 2004	Drawn JPW

Scales
1/50 1/100

DO NOT SCALE FROM THIS DRAWING
This drawing is prepared and may not be altered, revised, photocopied or used for any other purpose other than that for which it is issued. The General Contractor is to check all dimensions on site and report any discrepancies to the Architect. All dimensions shown on this drawing including foundations are based upon typical site conditions related to the area. No responsibility can be accepted for dimensions or conditions which may be encountered during construction unless notified in writing by the Architect or that design amendments may be considered. Site and survey are recommended in respect of the site conditions to be undertaken before construction work is undertaken. This drawing is limited in the amount of information contained and does not support to contain a full specification of the works. It is solely for the purpose of obtaining Planning / Building Regulations approval. This drawing must not be used as a contract document alone. The works will not be supervised or inspected on site by G. R. Merchant or any representative thereof. It is the client or their appointed agents responsibility to control workmanship, substitution of materials, adherence to specifications, variations to contract etc.
All materials to be new unless otherwise stated and all components and materials are to be used fixed and installed etc. in strict accordance with manufacturers' instructions and relevant codes of practice. Materials must conform to appropriate British standard specification or BSIA certificate or European code equivalent. The Designer / Client shall ensure that the selected contractor is competent with and adhere to measures necessary to achieve compliance with Health and Safety legislation for building sites and work places. The Employer / Client is advised that should the works need to comply with the Construction Design and Management Regulations in respect of Planning / Building Regulations will be required. The works shall comprise of all that is shown on the drawing and unless stated that may not specifically shown but may be necessary to ensure as necessary to carry out the works shall be deemed to be included.