



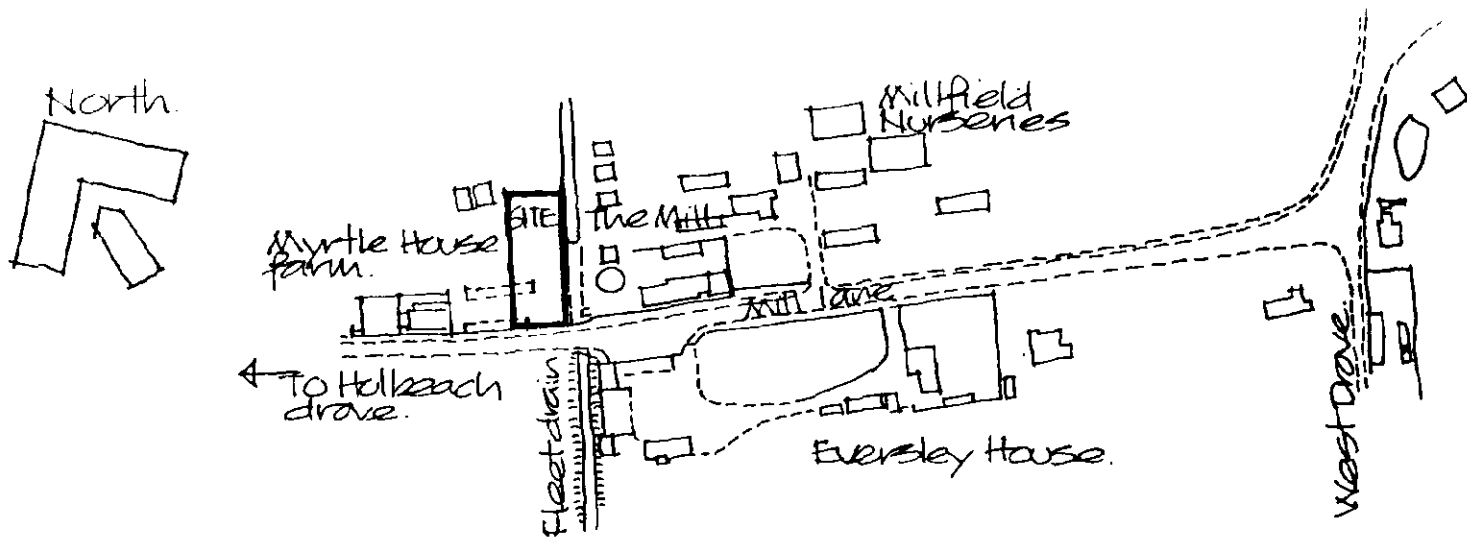

LOCATION PLAN
Scale 1:2500

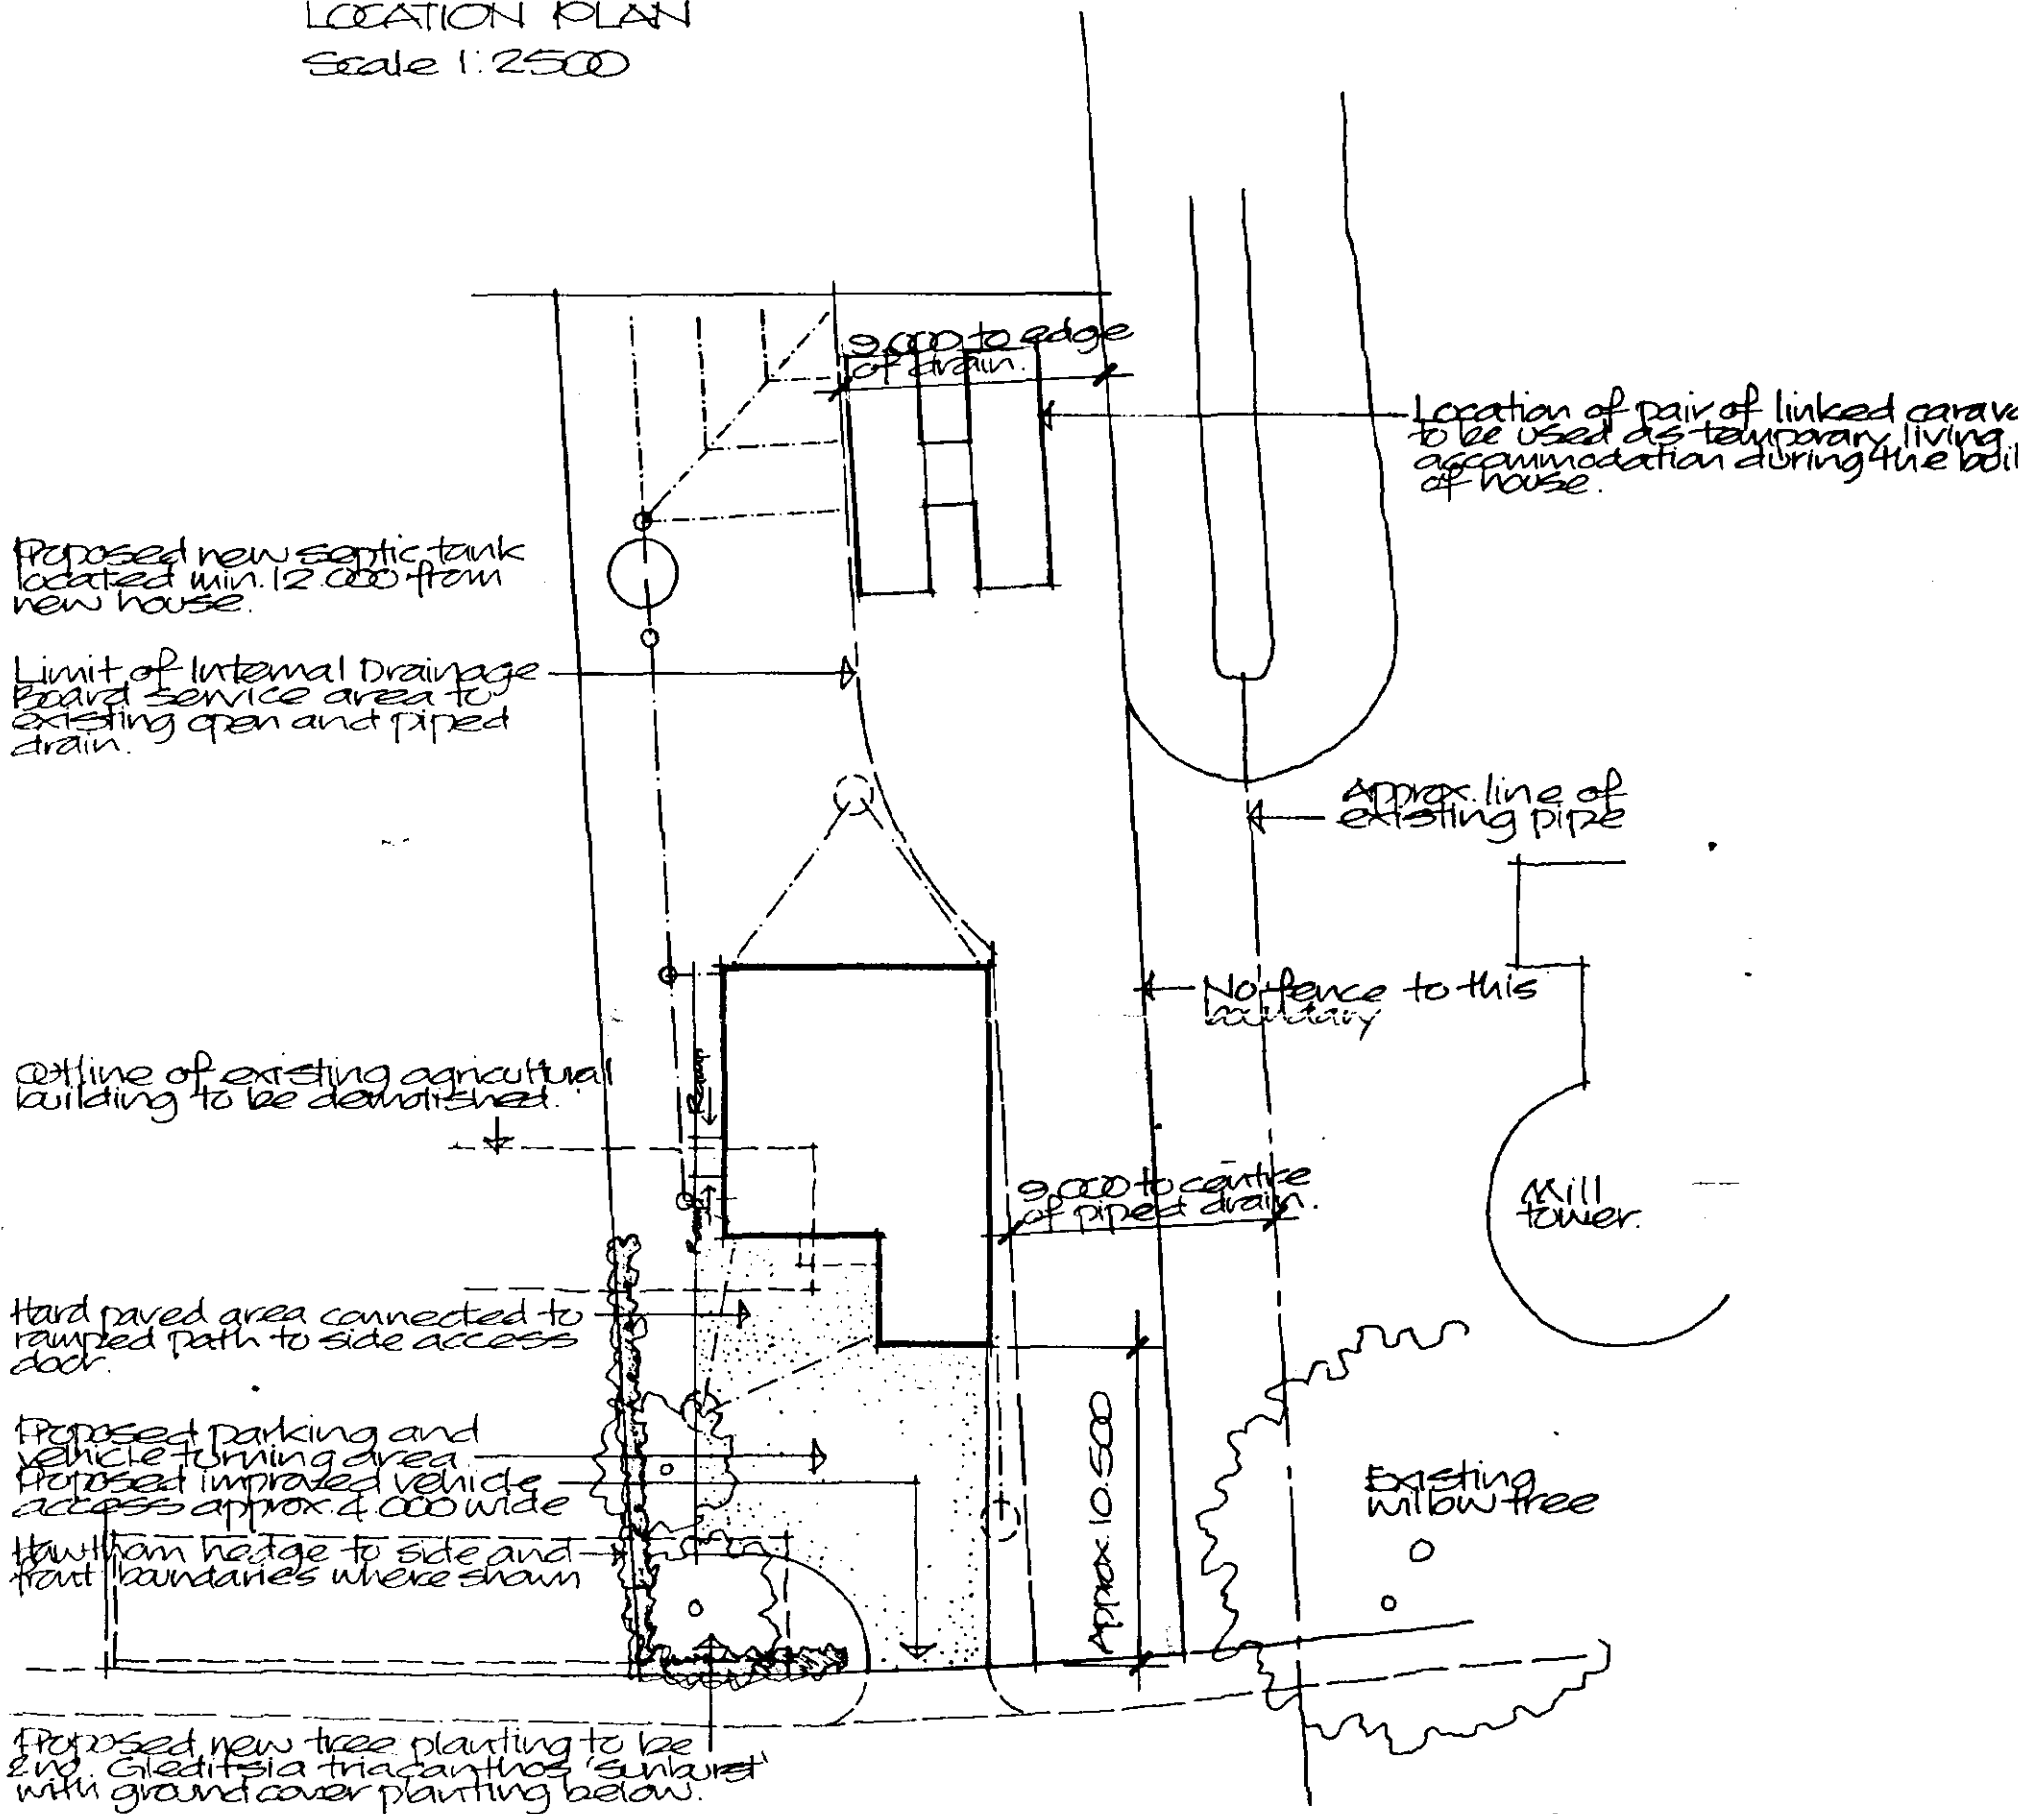

SITE LAYOUT PLAN Scale 1:250

**DETERMINED
PLAN**

SOUTH HOLLAND DC
HOUSING & PLANNING

26 APR 2000

Ref: 0290/00

APPROVED PLAN

Ref.

Project

PROPOSED HOUSE AND
GARAGE
MILL LANE,
GEORNEY HILL.

SITE PLANS

Client

MR & MRS J. STOKES

**ALAN HORNSBY
ARCHITECTURAL SERVICES**


'Little Acre'
Peak Hill, Cowbit,
Spalding, Lincs. PE12 6AW
Tel. Holbeach (01406) 380591

Scale


Date March 2000

Drg. no.

00/11/02c

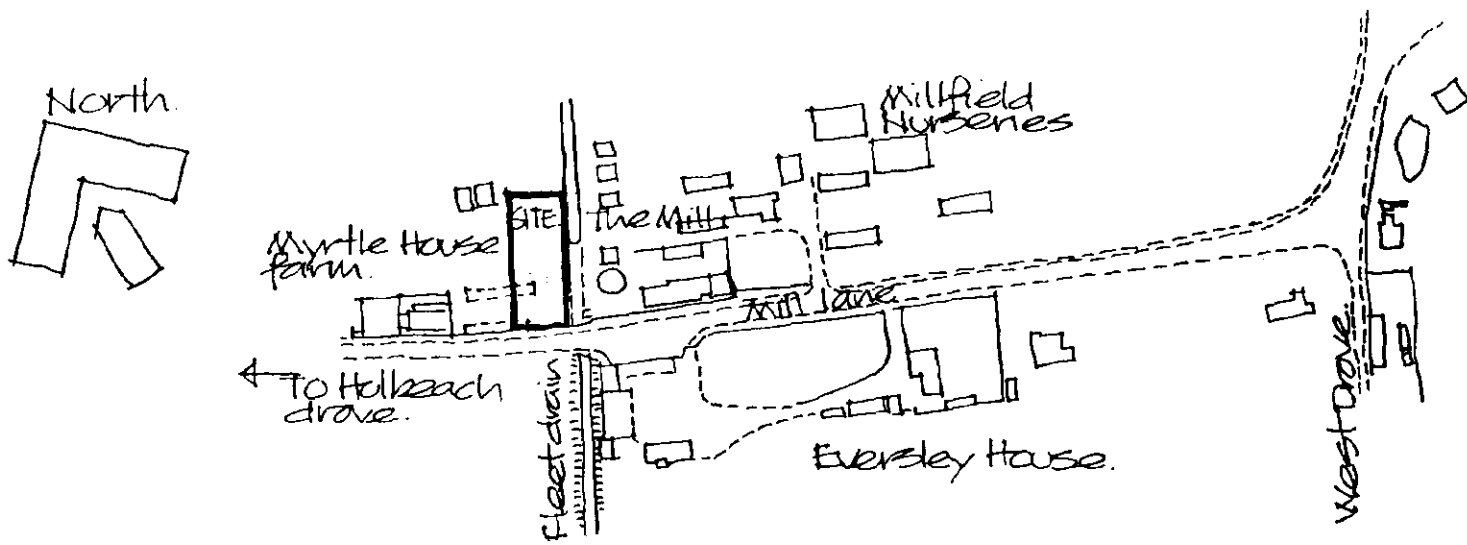

LOCATION PLAN
Scale 1:2500

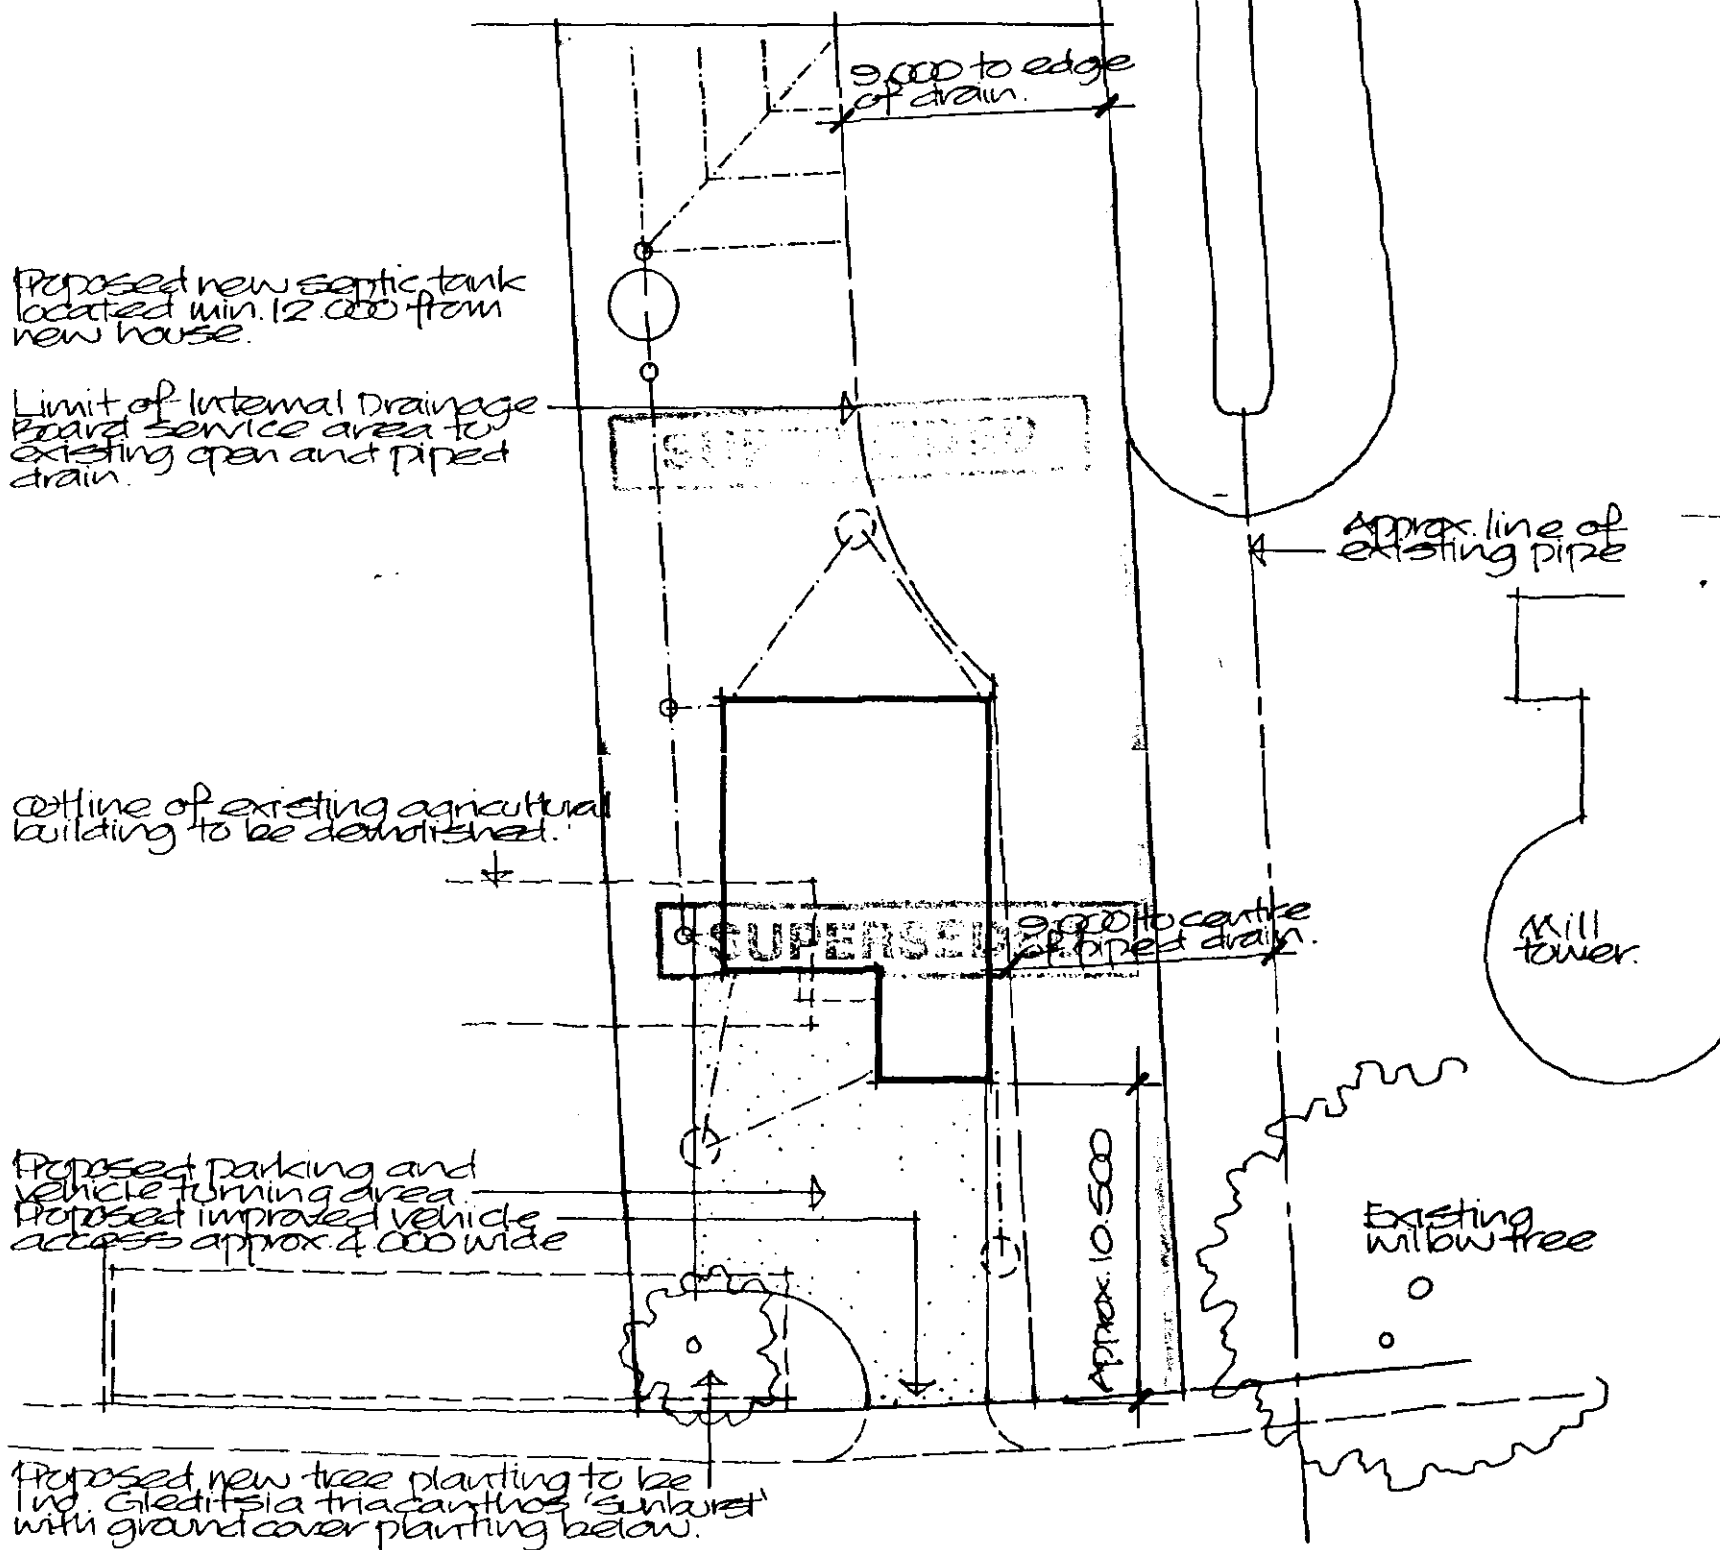

SITE LAYOUT PLAN Scale 1:250

SOUTH HOLLAND DC
HOUSING & PLANNING
10 MAR 2000
Ref: 0290/00

Project
PROPOSED HOUSE AND
GARAGE
MILL LANE,
GEORNEY HILL.
SITE PLANS

ALAN HORNSBY
ARCHITECTURAL SERVICES


'Little Acre'
Peak Hill, Cowbit,
Spalding, Lincs. PE12 6AW
Tel. Holbeach (01406) 380591

Client
MR & MRS J. STOKES

Scale
Date March 2000

Drg. no.
00/11/02

GROUND FLOOR PLAN (A/C)

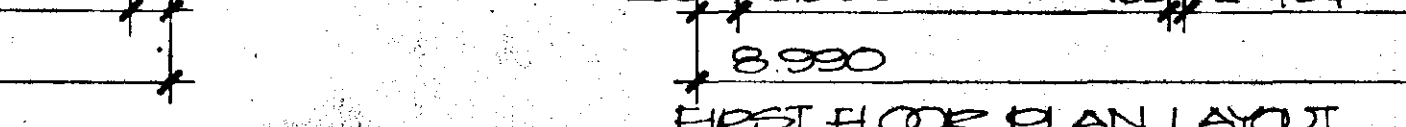

0 3.000 268

Garage floor
but without so
finish to con
500mm below

