

All drawings to be verified for this by Mike Crompton before the start of any other drawings or work whatever or either on their own behalf or that of sub-contractors.

Report any discrepancies to the Contract Administrator at once.

This drawing is to be used only as a guide and not as a contract document.

drawings and other relevant information.

Andrew M Wright Ltd Registered Engineer's & Masons No. 5282924

Registered Office: 22 Church Street, Lincoln, Spalding, Lincs. PE12 7TL.

LEGEND:

DO NOT SCALE

Legend to materials:-

1 = Facing brickwork (red)

2 = Feature brickwork (soldier courses and corbelling)

3 = Reconstituted stone cills

4 = Painted timber effect cladding (black)

5 = Slate effect roofing (grey) or concrete interlocking paningles (red)

6 = Upvc windows (cream)

7 = Timber (or timber effect) composite doors


8 = Upvc doors (cream)

9 = Root windows


10 = Timber board effect garage doors

11 = Timber porch construction


12 = Plastic rainwater goods (black)

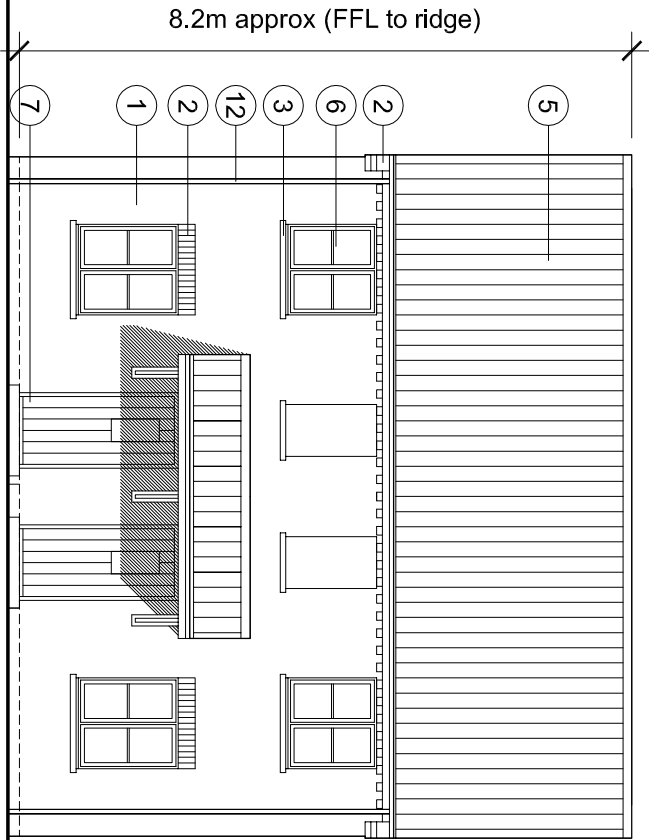


Front Elevation (1:100)

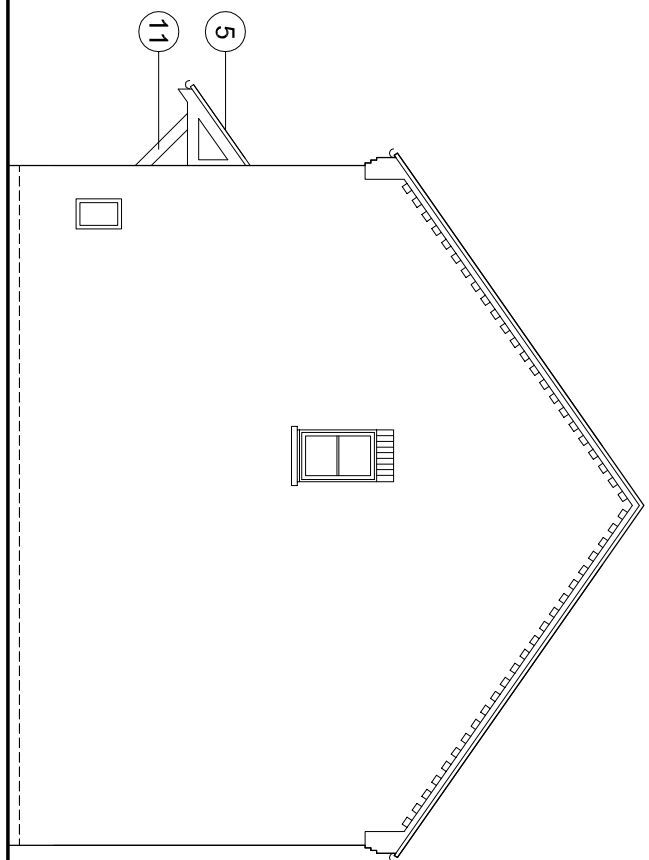


Side Elevation (1:100)

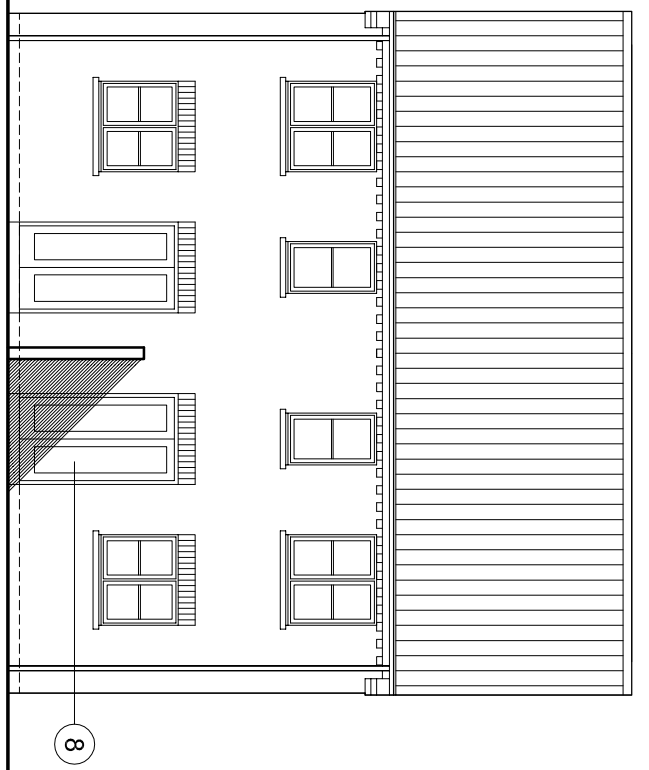


Rear Elevation (1:100)

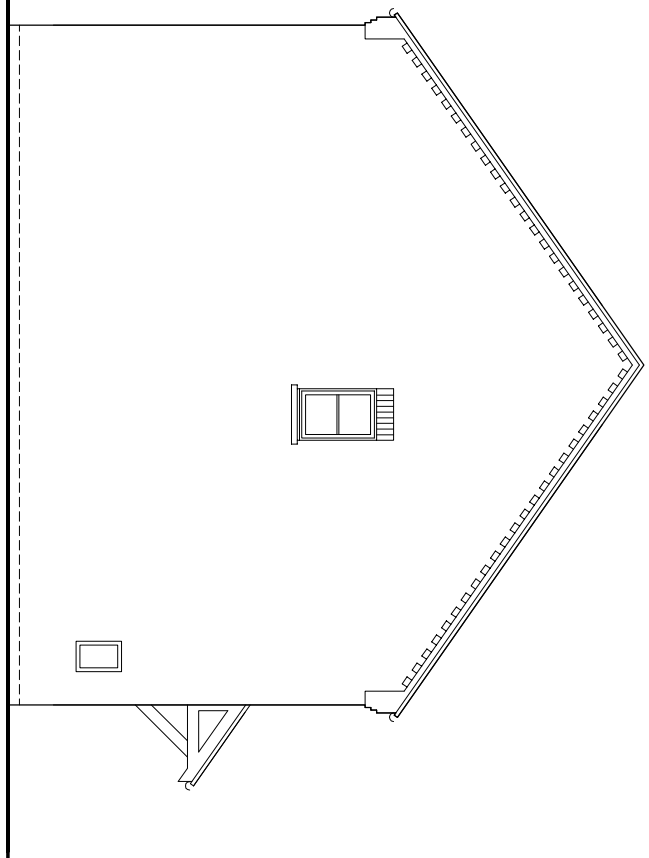


Side Elevation (1:100)

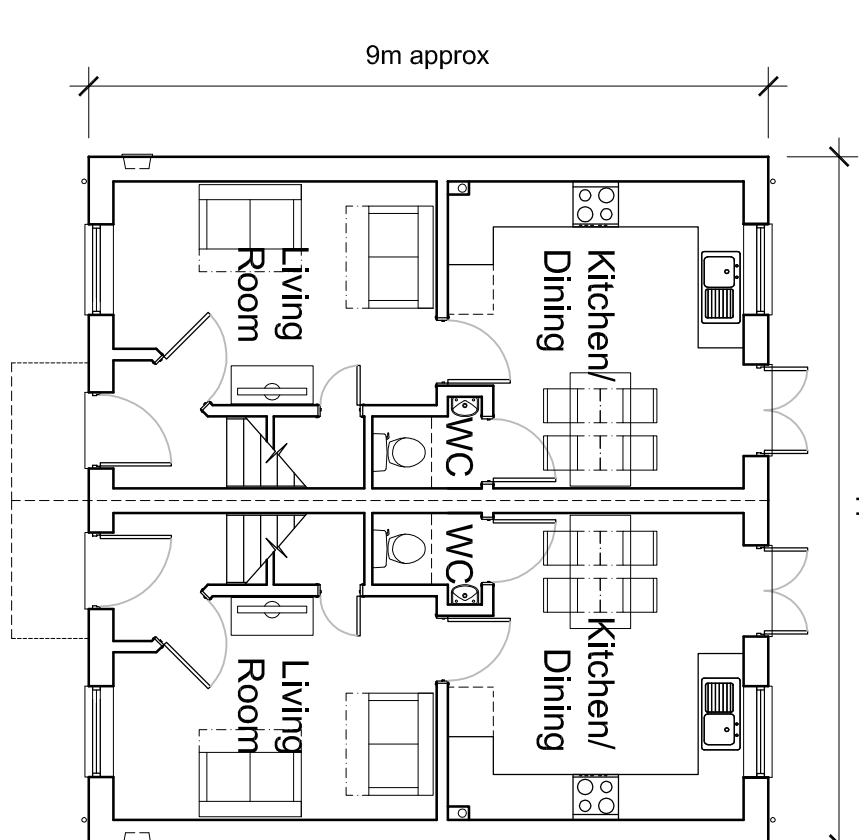


Ground Floor Plan (1:100)

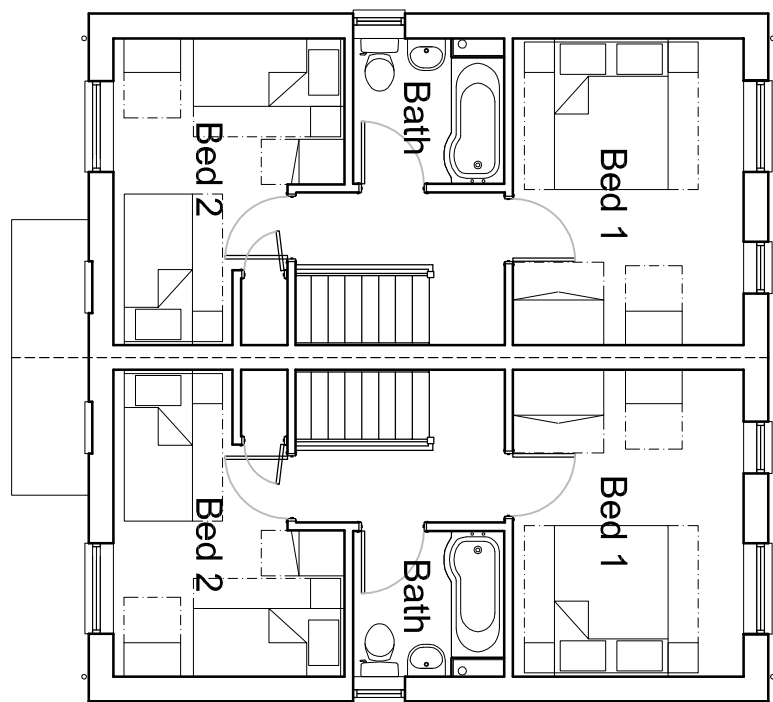

First Floor Plan (1:100)

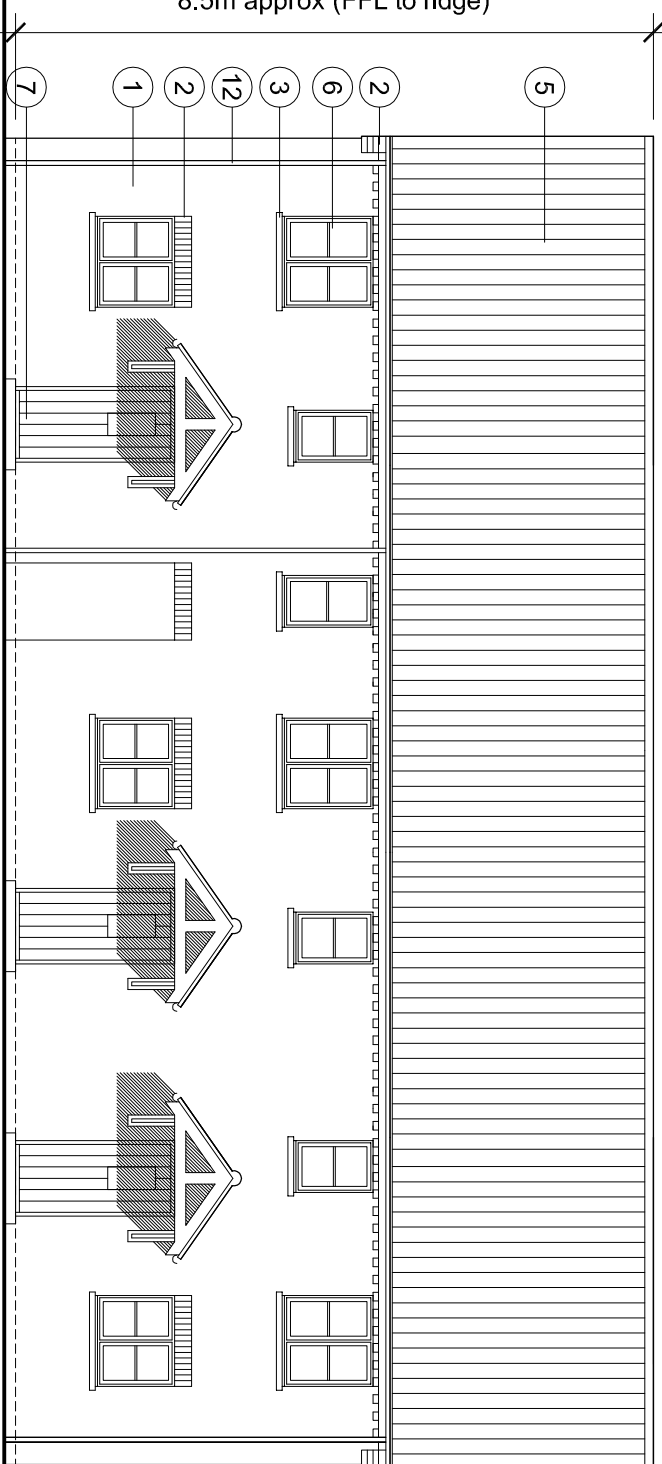


Front Elevation (1:100)

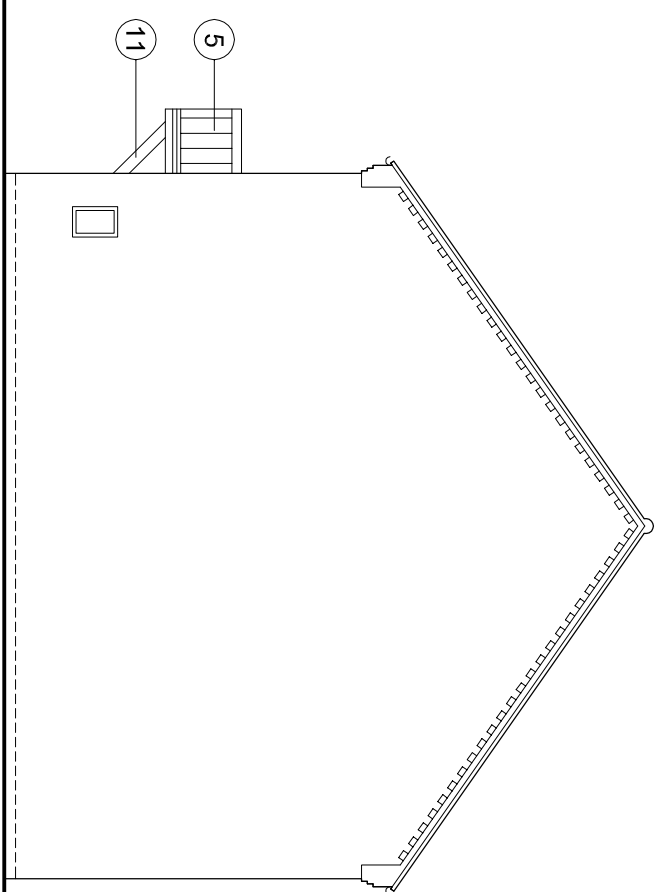

Side Elevation (1:100)



Rear Elevation (1:100)

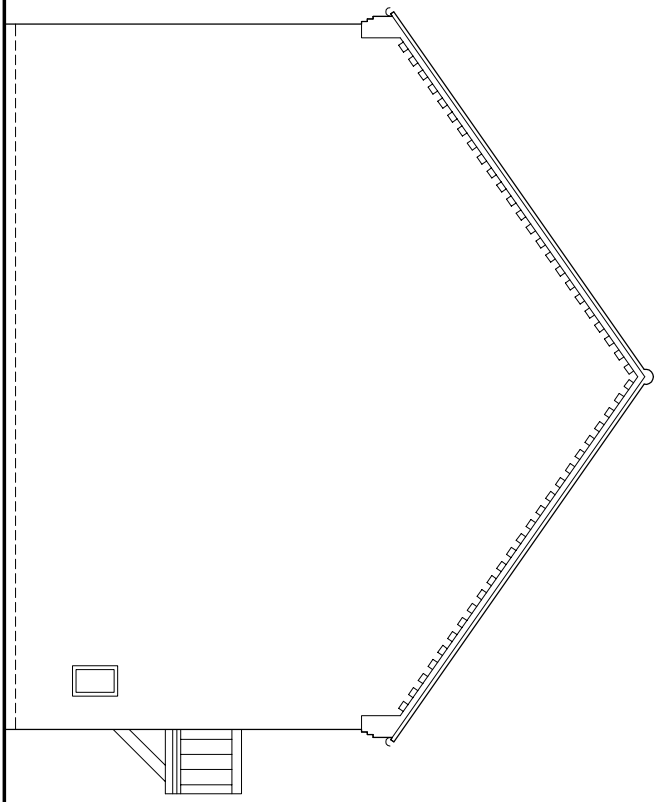


Side Elevation (1:100)



P1	28.03.17	Planning Issue	AMW / AMW
T03	28.03.17	Draft Issue	AMW / AMW
T02	22.02.17	Draft Issue	AMW / AMW
T01	31.03.17	Draft Issue	AMW / AMW
Revision:	Date:	Description:	Dwr: CMC

ANDREW M WRIGHT LTD
CHARTERED ARCHITECT

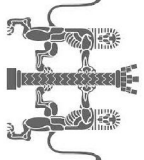

28 Jovs Bank, Holbeach St Johns, Spalding, Lincs. PE12 8SD
Telephone: 01406 540573 Mobile: 07940 914778

Project:

Fleet Road
Fleet Hargate
Spalding
Lincolnshire

Drawing Title:

Houses (Plots 5 & 6)
Houses (Plots 2, 3 & 4)

Client:

D & R Property Services Ltd

Drawn:	Checked:	Date:	Scale:	Paper Size:
AMW	AMW	31.01.17	1:100	A1

Job No.:	Dwg No.:	Stage:	Revision:
061501	PD04	Planning	P1

Ground Floor Plan (1:100)

First Floor Plan (1:100)

3 BEDROOM TERRACED HOUSE (Plots 2, 3 & 4)