

All drawings to be verified for this by Mike Cawthra before the start of any other drawings or work whatever whether on their own behalf or that of sub-contractors.

Report any discrepancies to the Contract Administrator at once.

This drawing is to be used by all relevant Architects and Engineers drawings and other relevant information.

Andrew M Wright Ltd Registered in England & Wales No. 5292924

Registered Office: 22 Church Street, Fosseway, Spalding, Lincs, PE12 7TL

LEGEND: DO NOT SCALE

Legend to materials:-

1 = Facing brickwork (red)

2 = Feature brickwork (soldier courses and corbelling)

3 = Reconstituted stone cills

4 = Painted timber effect cladding (black)

5 = Slate effect roofing (grey) or concrete interlocking paniles (red)

6 = Upvc windows (cream)

7 = Timber (or timber effect) composite doors


8 = Upvc doors (cream)

9 = Roof windows


10 = Timber board effect garage doors

11 = Timber porch construction


12 = Plastic rainwater goods (black)

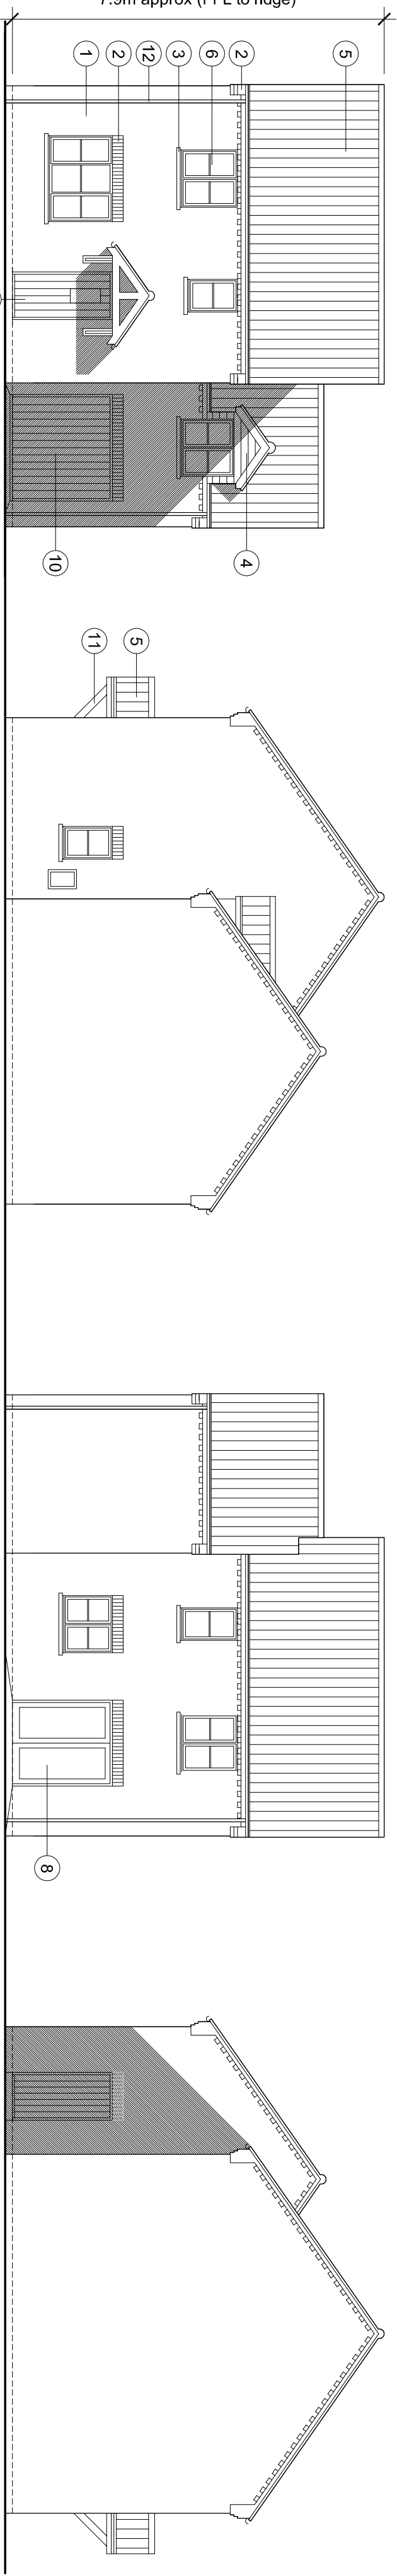


Front Elevation (1:100)

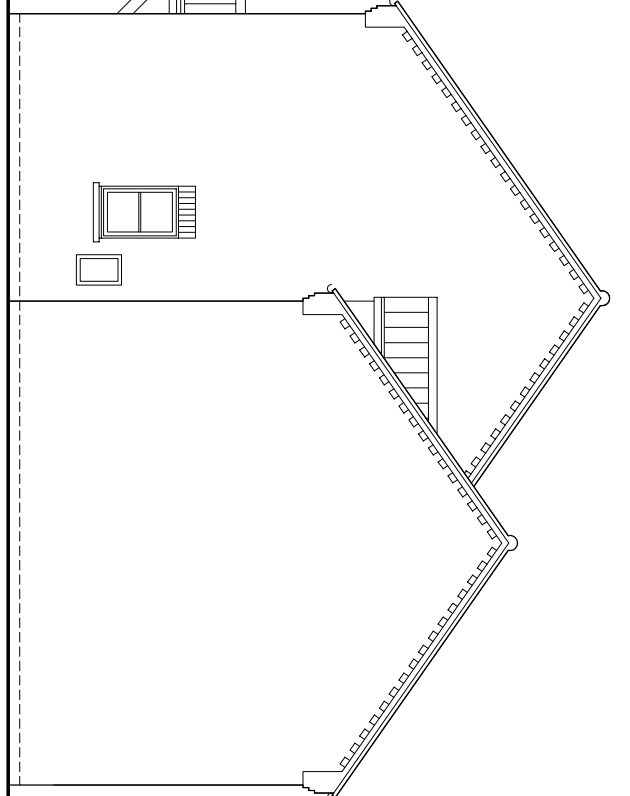


Side Elevation (1:100)

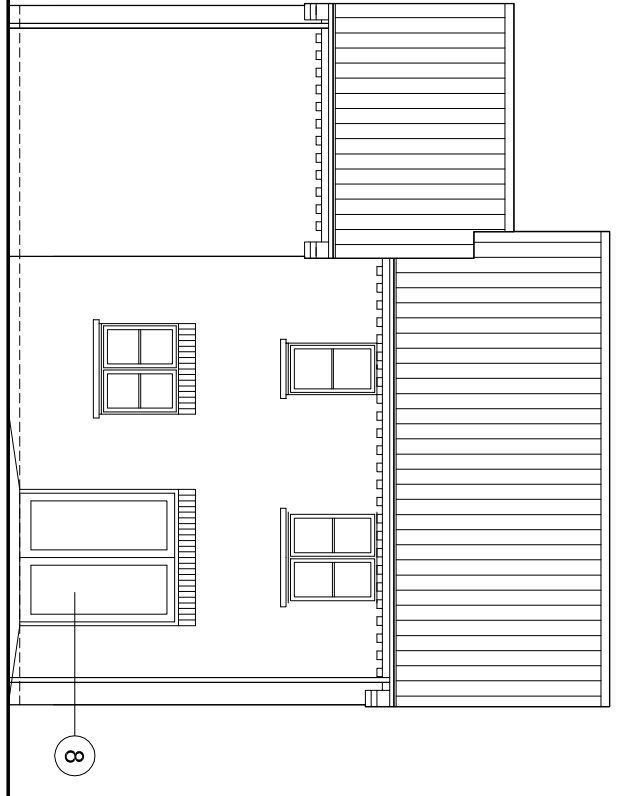


Rear Elevation (1:100)

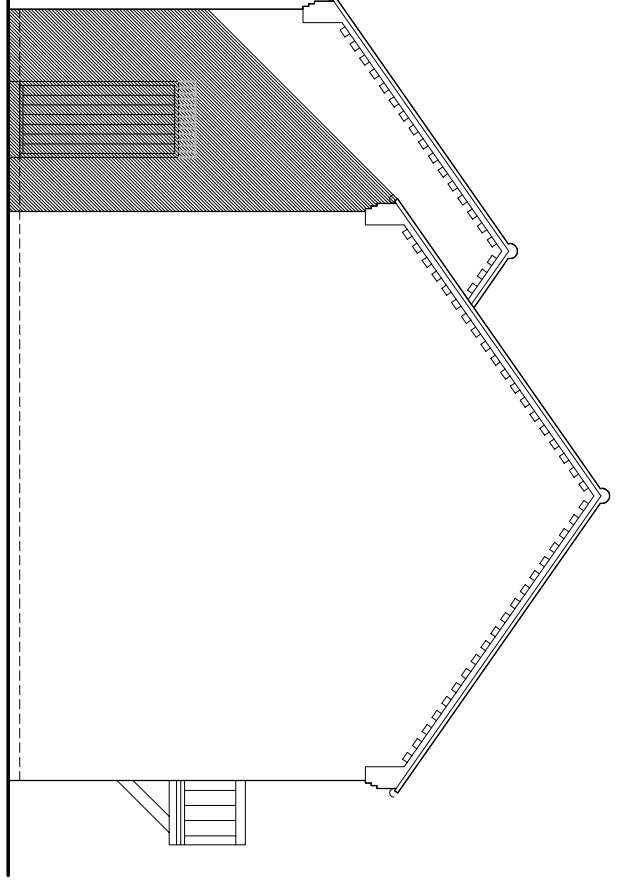


Side Elevation (1:100)

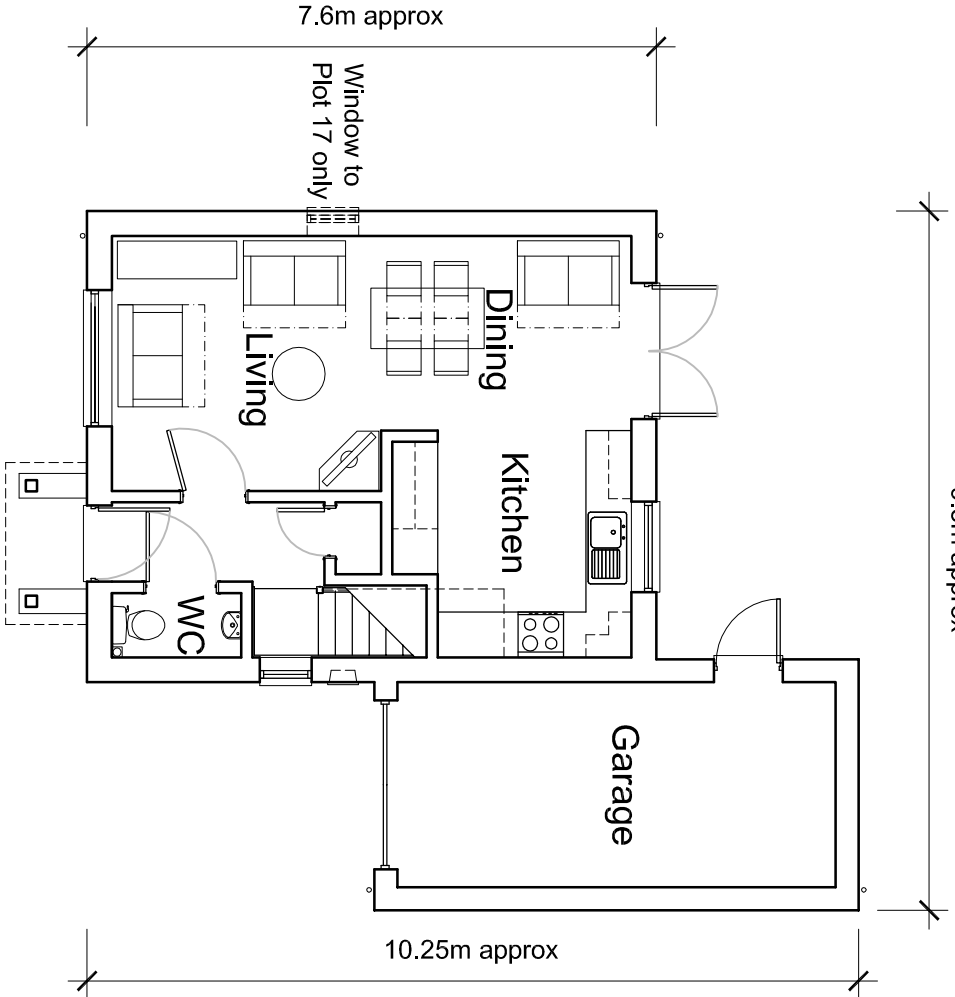

Ground Floor Plan (1:100)

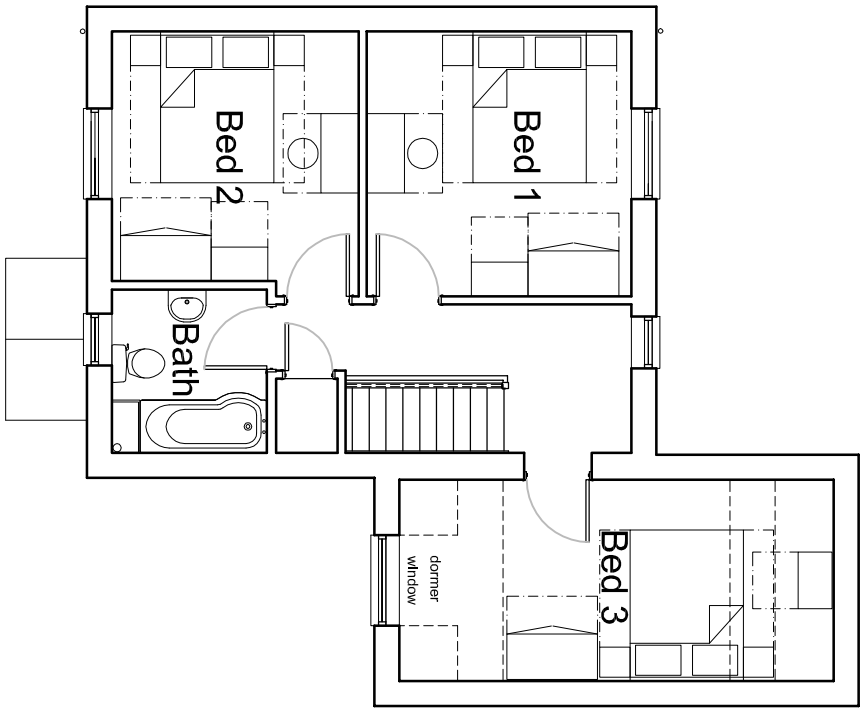


First Floor Plan (1:100)

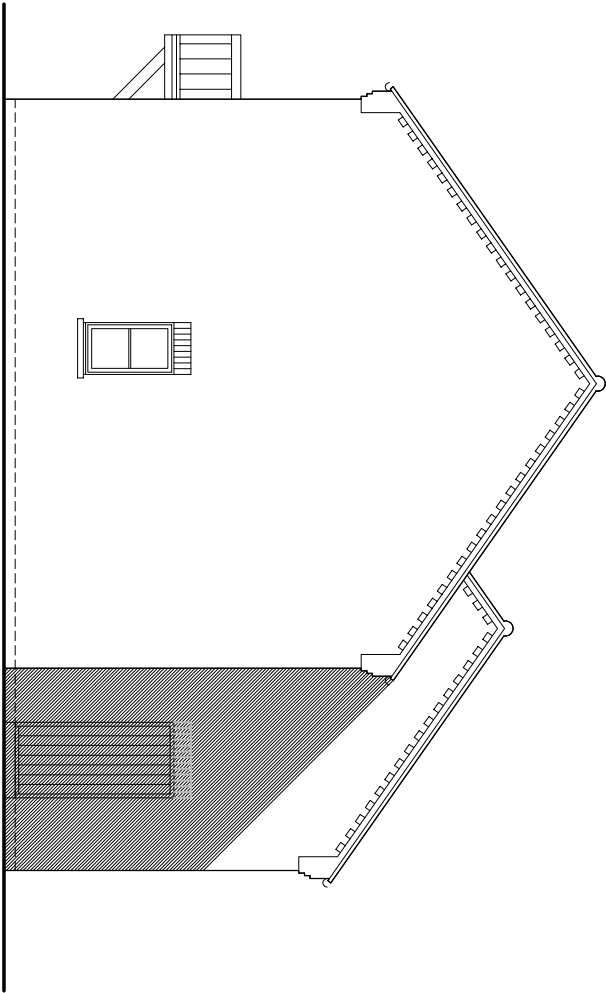


Side Elevation (1:100) [Plot 17]


3 BEDROOM DETACHED HOUSE (Plots 9 & 18 shown. Plots 10 & 17 handed)

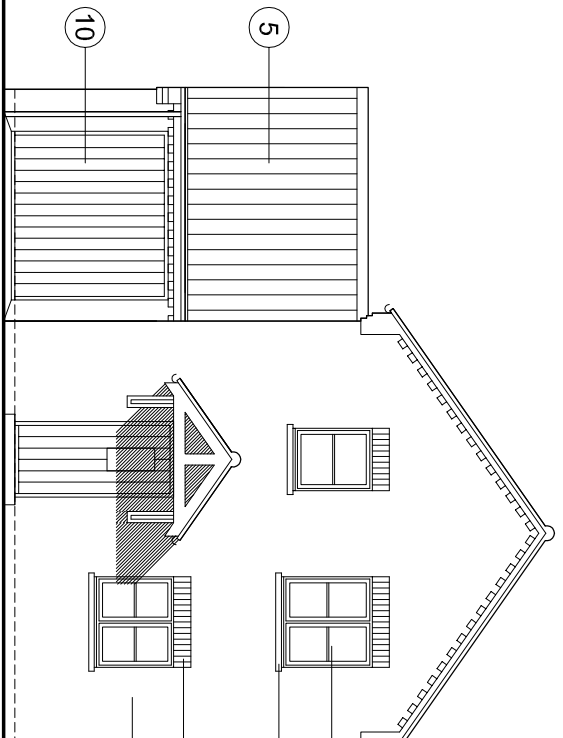


Front Elevation (1:100)

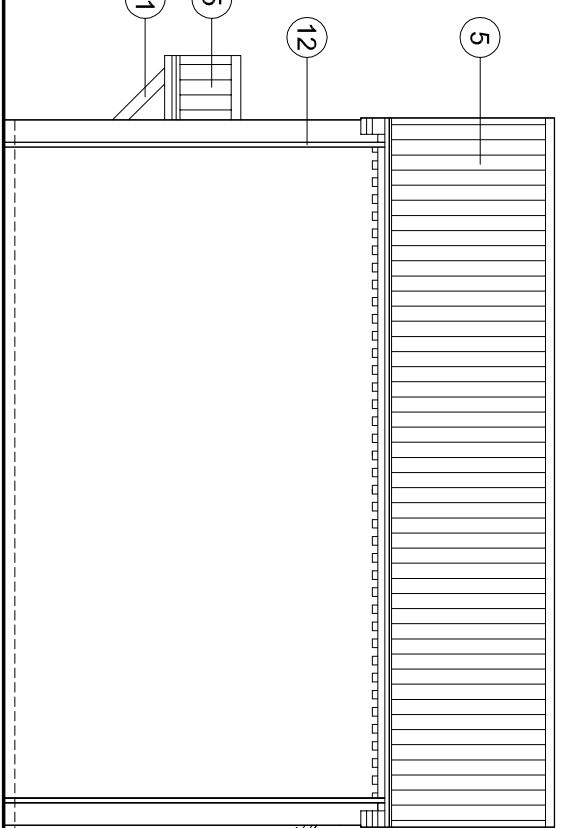

Side Elevation (1:100)

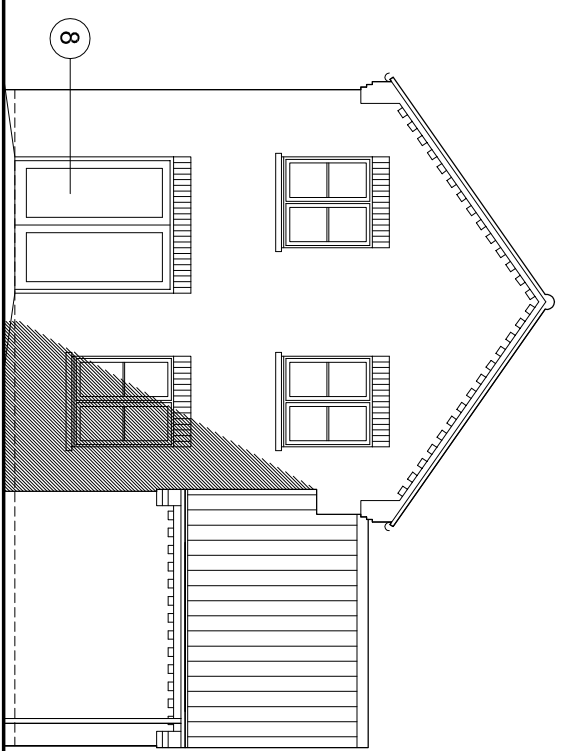

Rear Elevation (1:100)

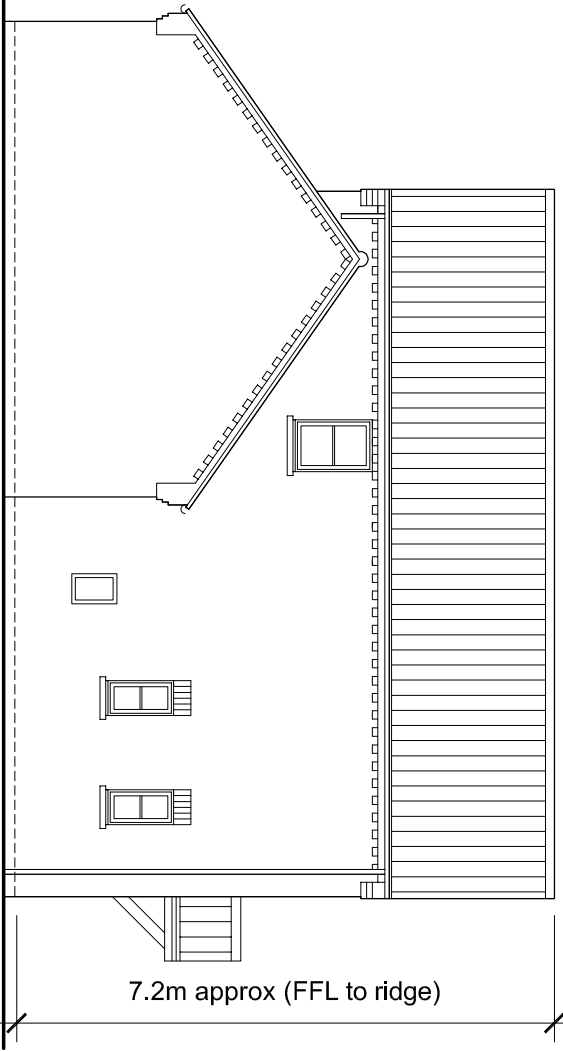

Side Elevation (1:100)



P1	28.03.17	Planning Issue	AMW / AMW
T02	28.03.17	Draft Issue	AMW / AMW
T02	29.02.17	Draft Issue	AMW / AMW
T01	31.03.17	Draft Issue	AMW / AMW
Revision:	Date:	Description:	Dwn: CMC

ANDREW M WRIGHT LTD
CHARTERED ARCHITECT



28 Jovs Bank, Holbeach St Johns, Spalding, Lincs. PE12 8SD
Telephone: 01406 540573 Mobile: 07940 914778

Project:
Fleet Road
Fleet Hargate
Spalding
Lincolnshire

Drawing Title:
Houses (Plots 9, 10, 17 & 18)
Houses (Plots 13, 14 & 15)

Client:
D & R Property Services Ltd

Drawn:	Checked:	Date:	Scale:	Paper Size:
AMW	AMW	31.01.17	1:100	A1

Job No.:	Dwg No.:	Stage:	Revision:
061501	PD05	Planning	P1

3 BEDROOM DETACHED HOUSE (Plot 13 shown. Plots 14 & 15 handed)