

All drawings to be certified for this by Mike Crockett before the start of any other drawings or work whatever or either on their own behalf or that of sub-contractors.

Report any discrepancies to the Contract Administrator at once.

This drawing is to be used only by Andrew Architects and Engineers

drawing and other relevant information.


Andrew M Wright Ltd, Registered in England & Wales No. 5229224

Registered office: 22 Church Street, Lincoln, Spalding, Lincs, PE12 1TL.

LEGEND: DO NOT SCALE

Legend to materials:-

- 1 = Facing brickwork (red)
- 2 = Feature brickwork (soldier courses and corbelling)
- 3 = Reconstituted stone cills
- 4 = Painted timber effect cladding (black)
- 5 = Slate effect roofing (grey) or concrete interlocking paniles (red)
- 6 = Upvc windows (cream)
- 7 = Timber (or timber effect) composite doors
- 8 = Upvc doors (cream)
- 9 = Roof windows
- 10 = Timber board effect garage doors
- 11 = Timber porch construction
- 12 = Plastic rainwater goods (black)

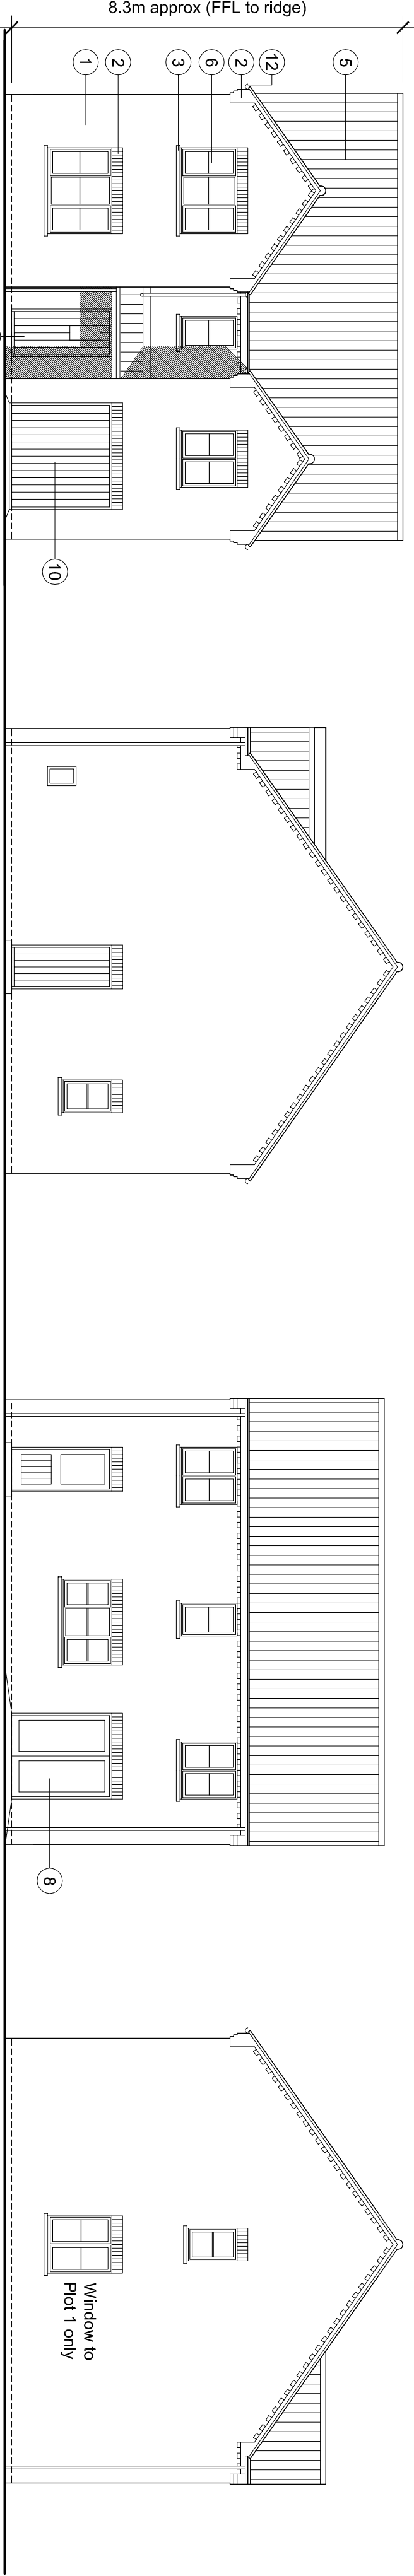


Front Elevation (1:100)


Side Elevation (1:100)

Rear Elevation (1:100)

Side Elevation (1:100)

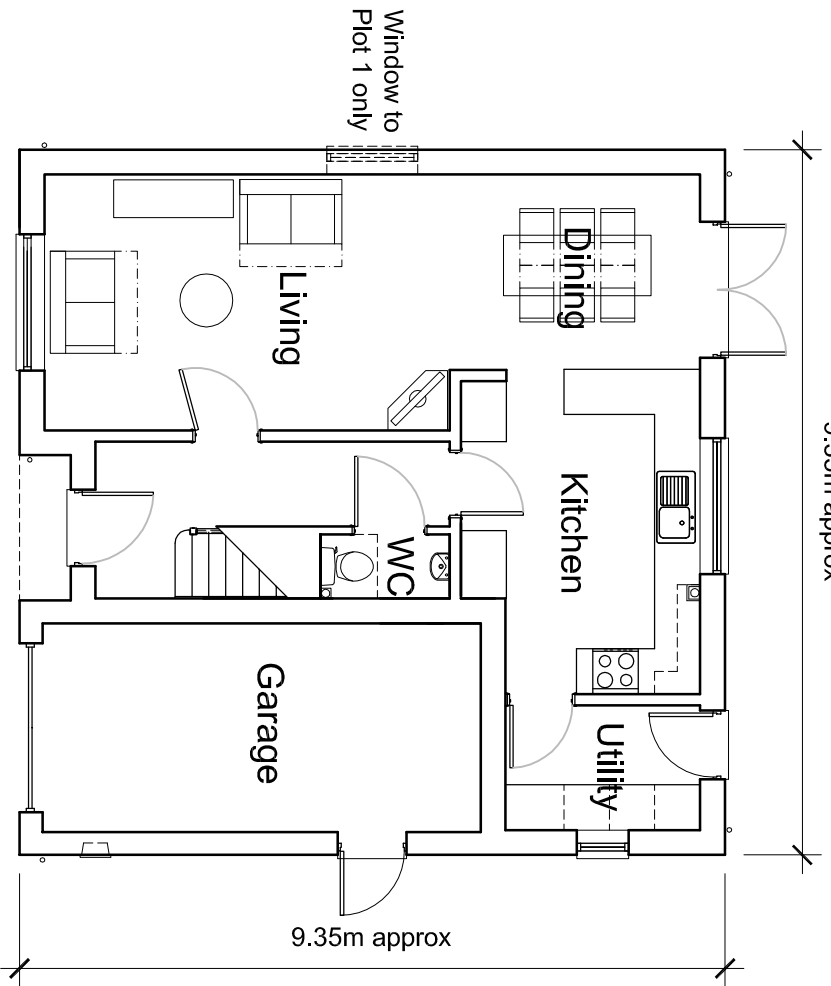


Ground Floor Plan (1:100)

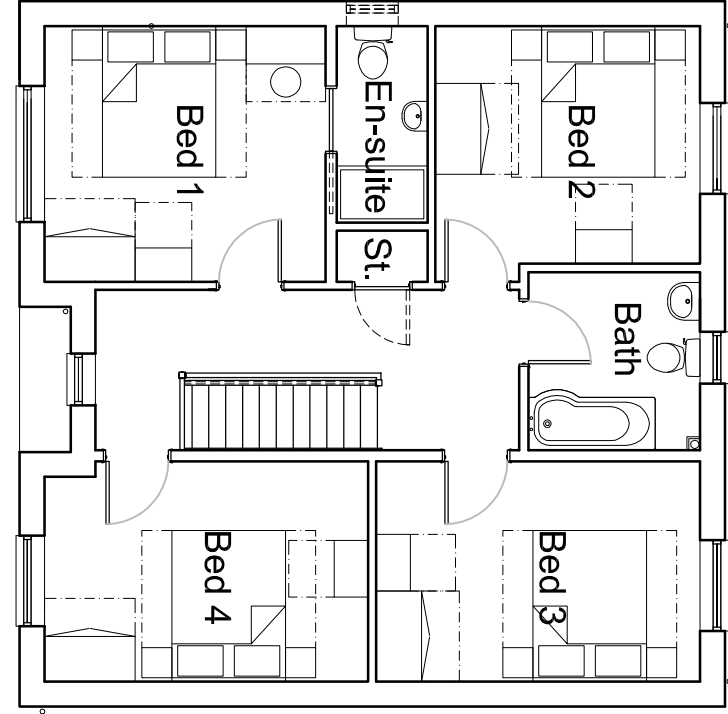

First Floor Plan (1:100)

4 BEDROOM DETACHED HOUSE (Plot 8 shown. Plots 1 & 11 handed)

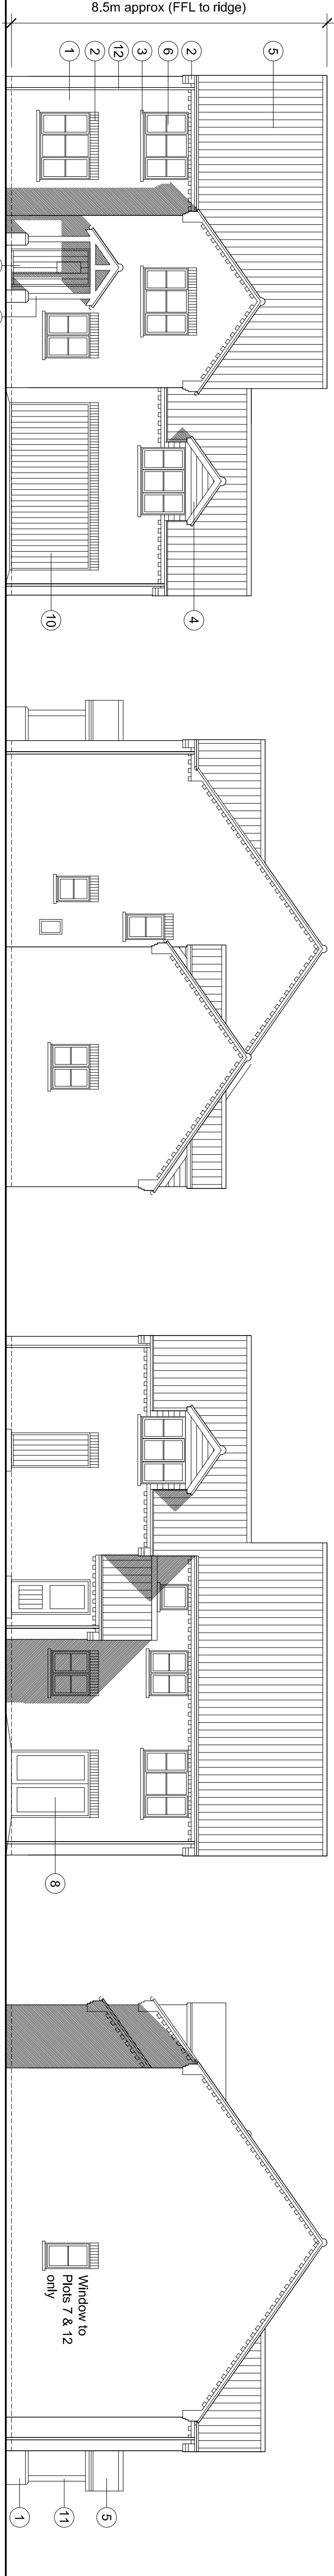

Front Elevation (1:100)

Side Elevation (1:100)


Rear Elevation (1:100)

Side Elevation (1:100)



Rev	Date	Description	Drawn	Checked
P1	28.03.17	Planning Issue	AMW	AMW
T01	28.03.17	Draft Issue	AMW	AMW
T02	28.03.17	Draft Issue	AMW	AMW
T03	31.03.17	Draft Issue	AMW	AMW
T04	31.03.17	Draft Issue	AMW	AMW
ANDREW M WRIGHT LTD
CHARTERED ARCHITECT

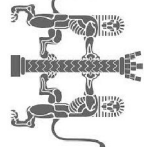

28 Jovis Bank, Holbeach St Johns, Spalding, Lincs. PE12 8SD
Telephone: 01406 540573 Mobile: 07940 914778

Project:
Fleet Road
Fleet Hargate
Spalding
Lincolnshire

Drawing Title:
Houses (Plots 1, 8 & 11)
Houses (Plots 7, 12 & 21)

Client:
D & R Property Services Ltd

Drawn	Checked	Date	Scale	Page Size
AMW	AMW	31.01.17	1:100	A1

Job No.	Draw No.	Stage	Revision
061501	PD06	Planning	P1

Ground Floor Plan (1:100)

First Floor Plan (1:100)

4 BEDROOM DETACHED HOUSE (Plots 7 & 21 shown. Plot 12 handed)