

All drawings to be certified for this by Mike Crompton before the start of any other drawings or work whatever whether on their own behalf or that of sub-contractors.


This drawing is to be used only as advised by Architect's and Engineer's drawings and other relevant information.

Andrew M Wright Ltd Registered Engineer's & Builders No. 5282924 Registered Office: 22 Church Street, Lincolnshire Spalding, PE12 7TL.

LEGEND: DO NOT SCALE

Legend to materials:-

- 1 = Facing brickwork (red)
- 2 = Feature brickwork (soldier courses and corbelling)
- 3 = Reconstituted stone cills
- 4 = Painted timber effect cladding (black)
- 5 = Slate effect roofing (grey) or concrete interlocking paniles (red)
- 6 = Upvc windows (cream)
- 7 = Timber (or timber effect) composite doors
- 8 = Upvc doors (cream)
- 9 = Roof windows
- 10 = Timber board effect garage doors
- 11 = Timber porch construction
- 12 = Plastic rainwater goods (black)

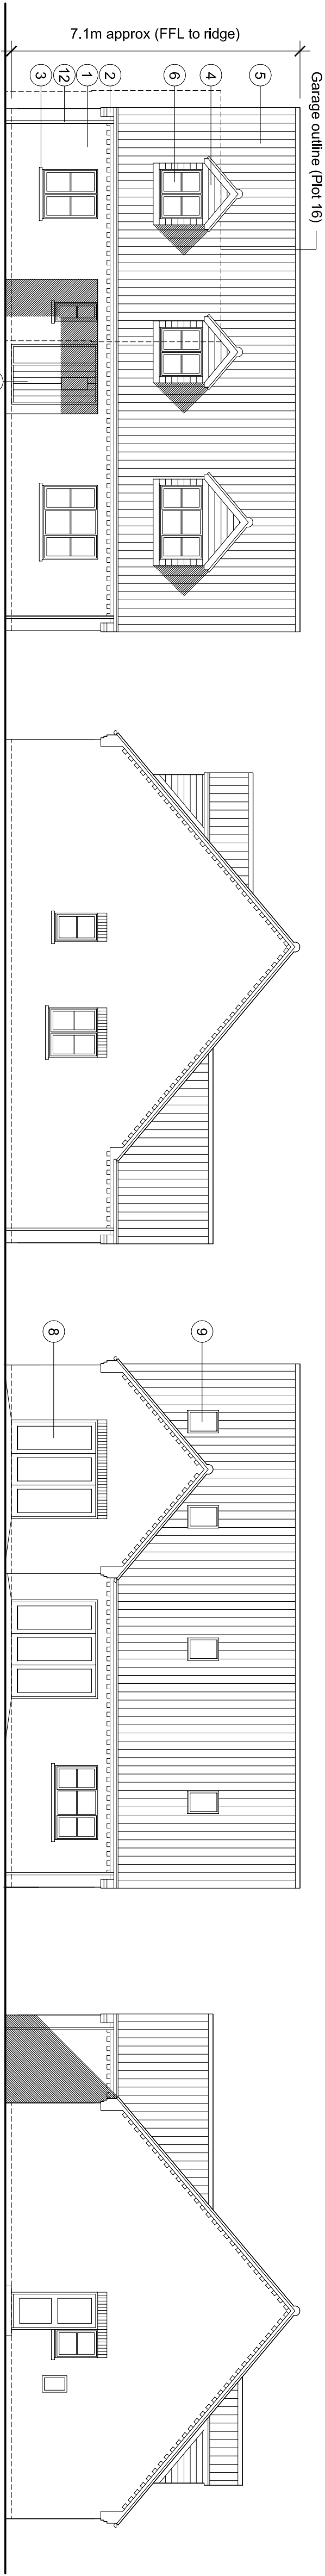


Front Elevation (1:100)


Side Elevation (1:100)

Rear Elevation (1:100)

Side Elevation (1:100)

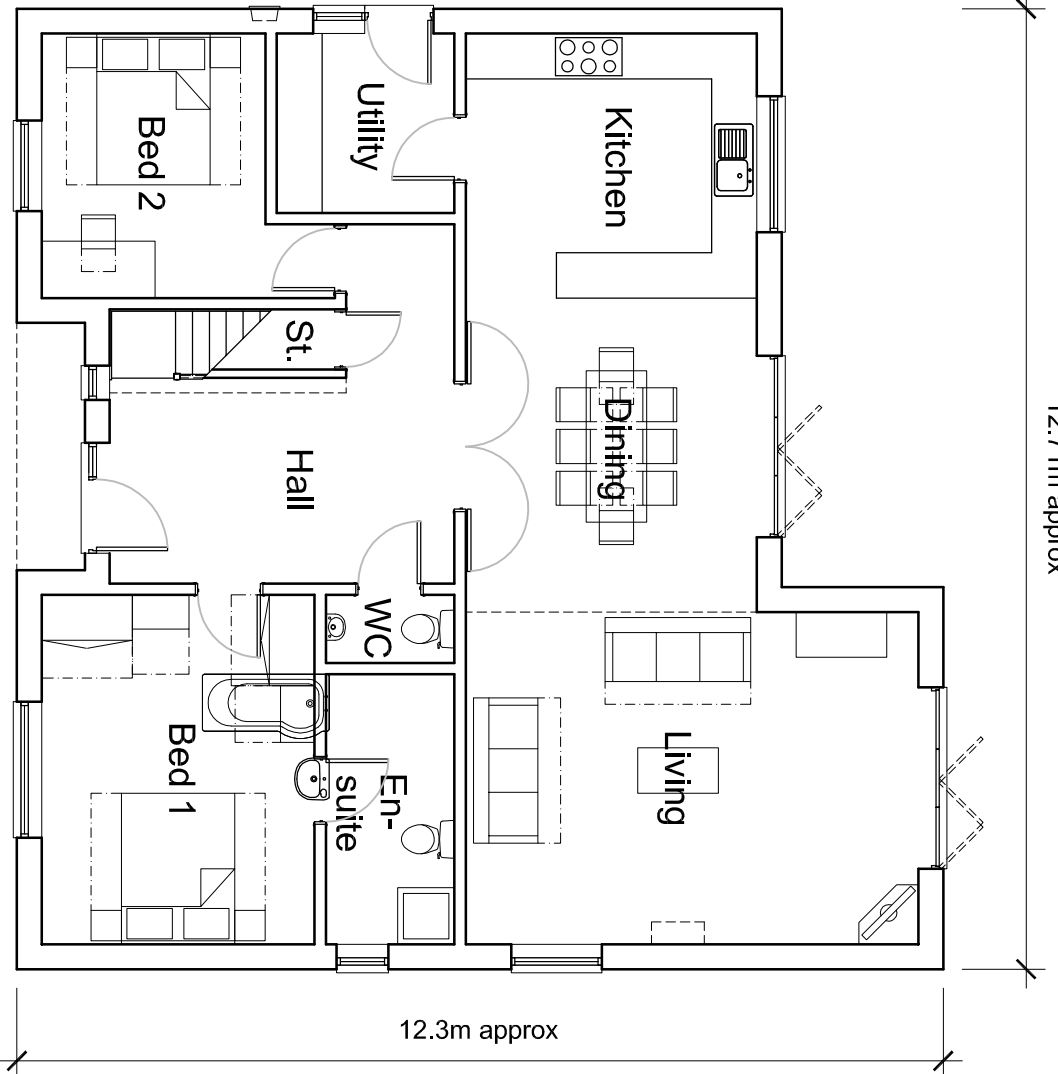


Ground Floor Plan (1:100)

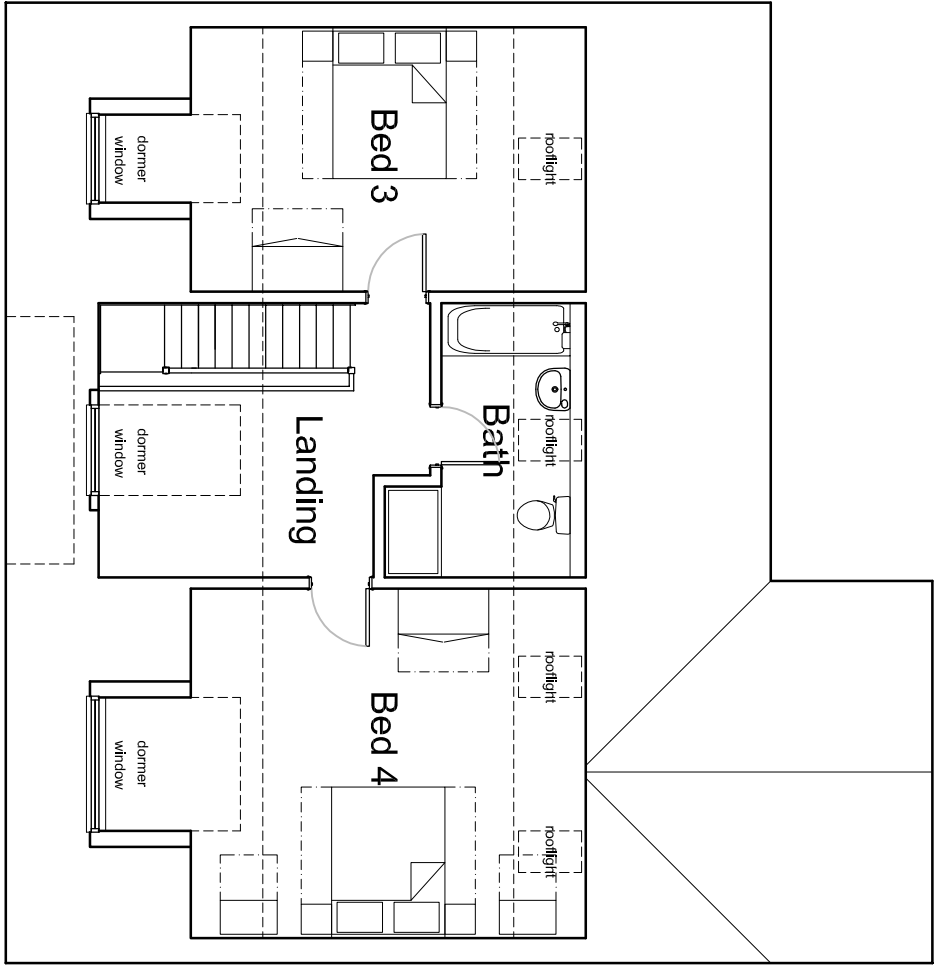

First Floor Plan (1:100)

4 BEDROOM DETACHED CHALET (Plots 16, 20 & 22 shown. Plot 19 handed)

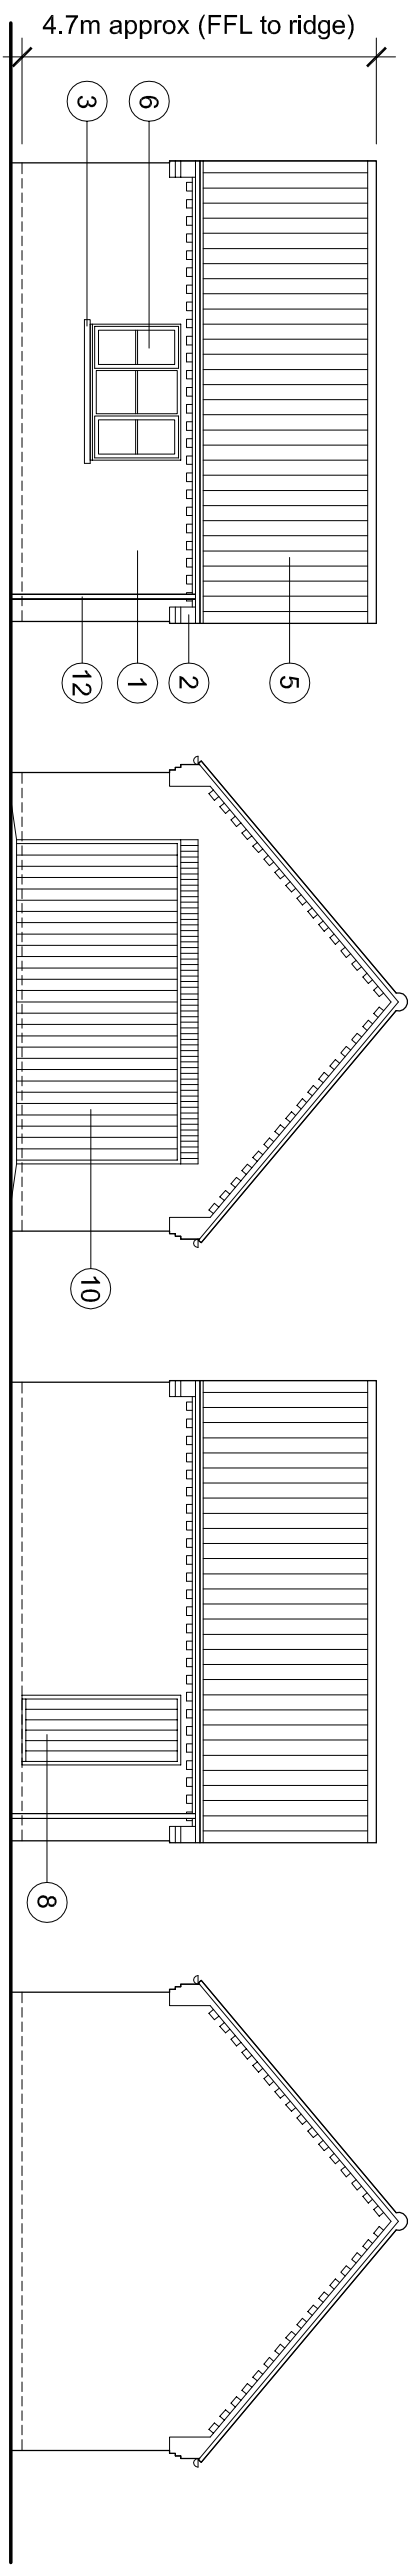


Front Elevation (1:100)

Side Elevation (1:100)

Rear Elevation (1:100)

Side Elevation (1:100)

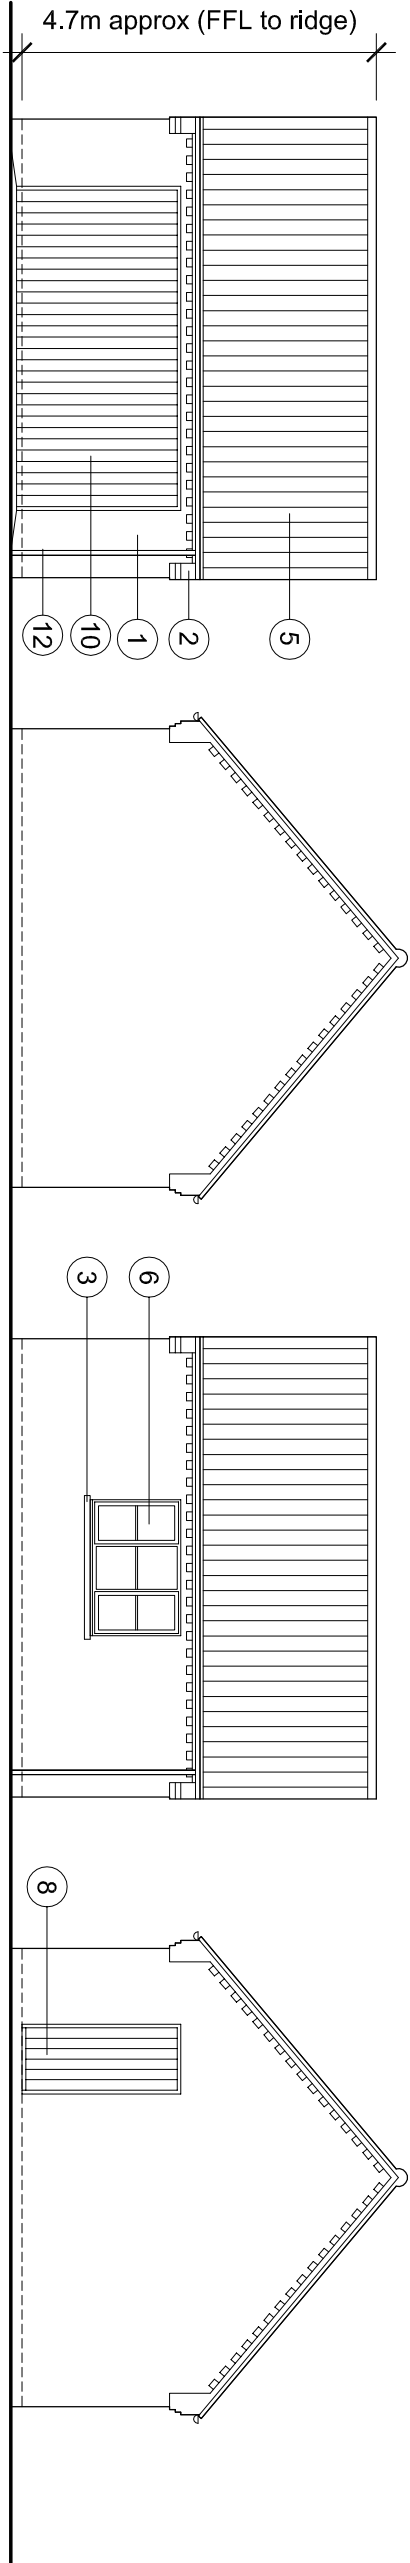

Front Elevation (1:100)

Side Elevation (1:100)

Rear Elevation (1:100)

Side Elevation (1:100)



P1	28.03.17	Planning Issue	AMW / AMW
T03	28.03.17	Draw Issue	AMW / AMW
T02	22.02.17	Draw Issue	AMW / AMW
T01	31.03.17	Draw Issue	AMW / AMW
Revision:	Date:	Description:	Dwn: CHC

ANDREW M WRIGHT LTD
CHARTERED ARCHITECT




26 Jovs Bank, Holbeach St Johns, Spalding, Lincs. PE12 8SD
Telephone: 01406 540573 Mobile: 07940 914778

Project:	Fleet Road Fleet Hargate Spalding Lincolnshire
Client:	D & R Property Services Ltd
Drawings Title:	Chalet (Plots 16, 19, 20 & 22)


Drawn:	Checked:	Date:	Scale:	Paper Size:
AMW	AMW	31.01.17	1:100	A1
Job No.:	Draw No.:	Stage:	Revision:	
061501	PD07	Planning	P1	

CHALET DETACHED GARAGE (Plot 16)

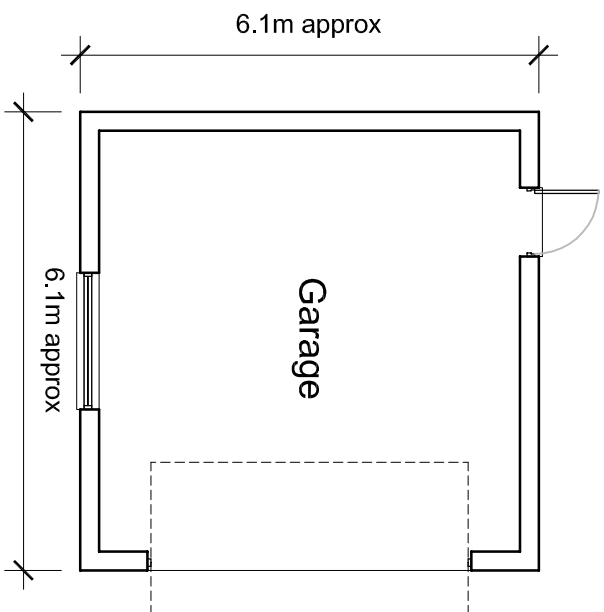

Ground Floor Plan (1:100)

CHALET DETACHED GARAGE (Plot 19 shown. Plots 20 & 22 handed)

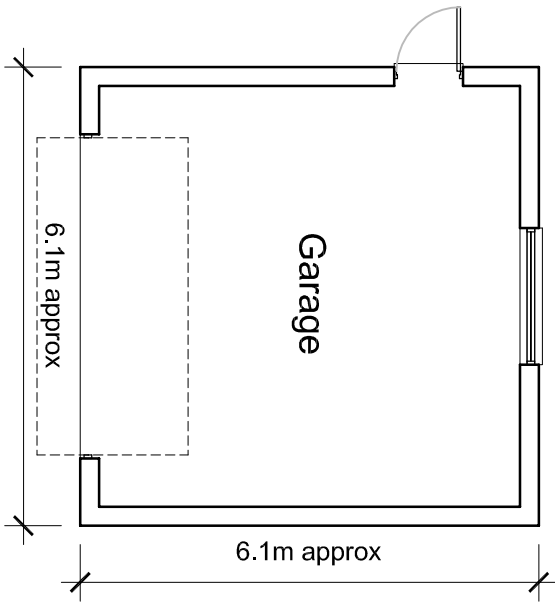

Ground Floor Plan (1:100)