




Front Elevation

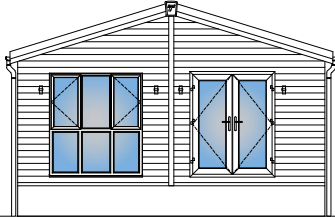

End Elevation (Lounge)

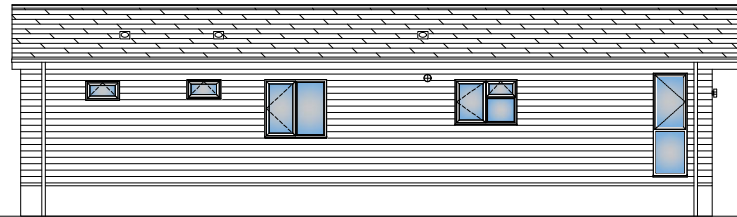


Rear Elevation

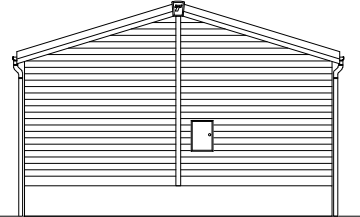

End Elevation (Bedroom)

Elevations Are For Illustrative Purposes Only

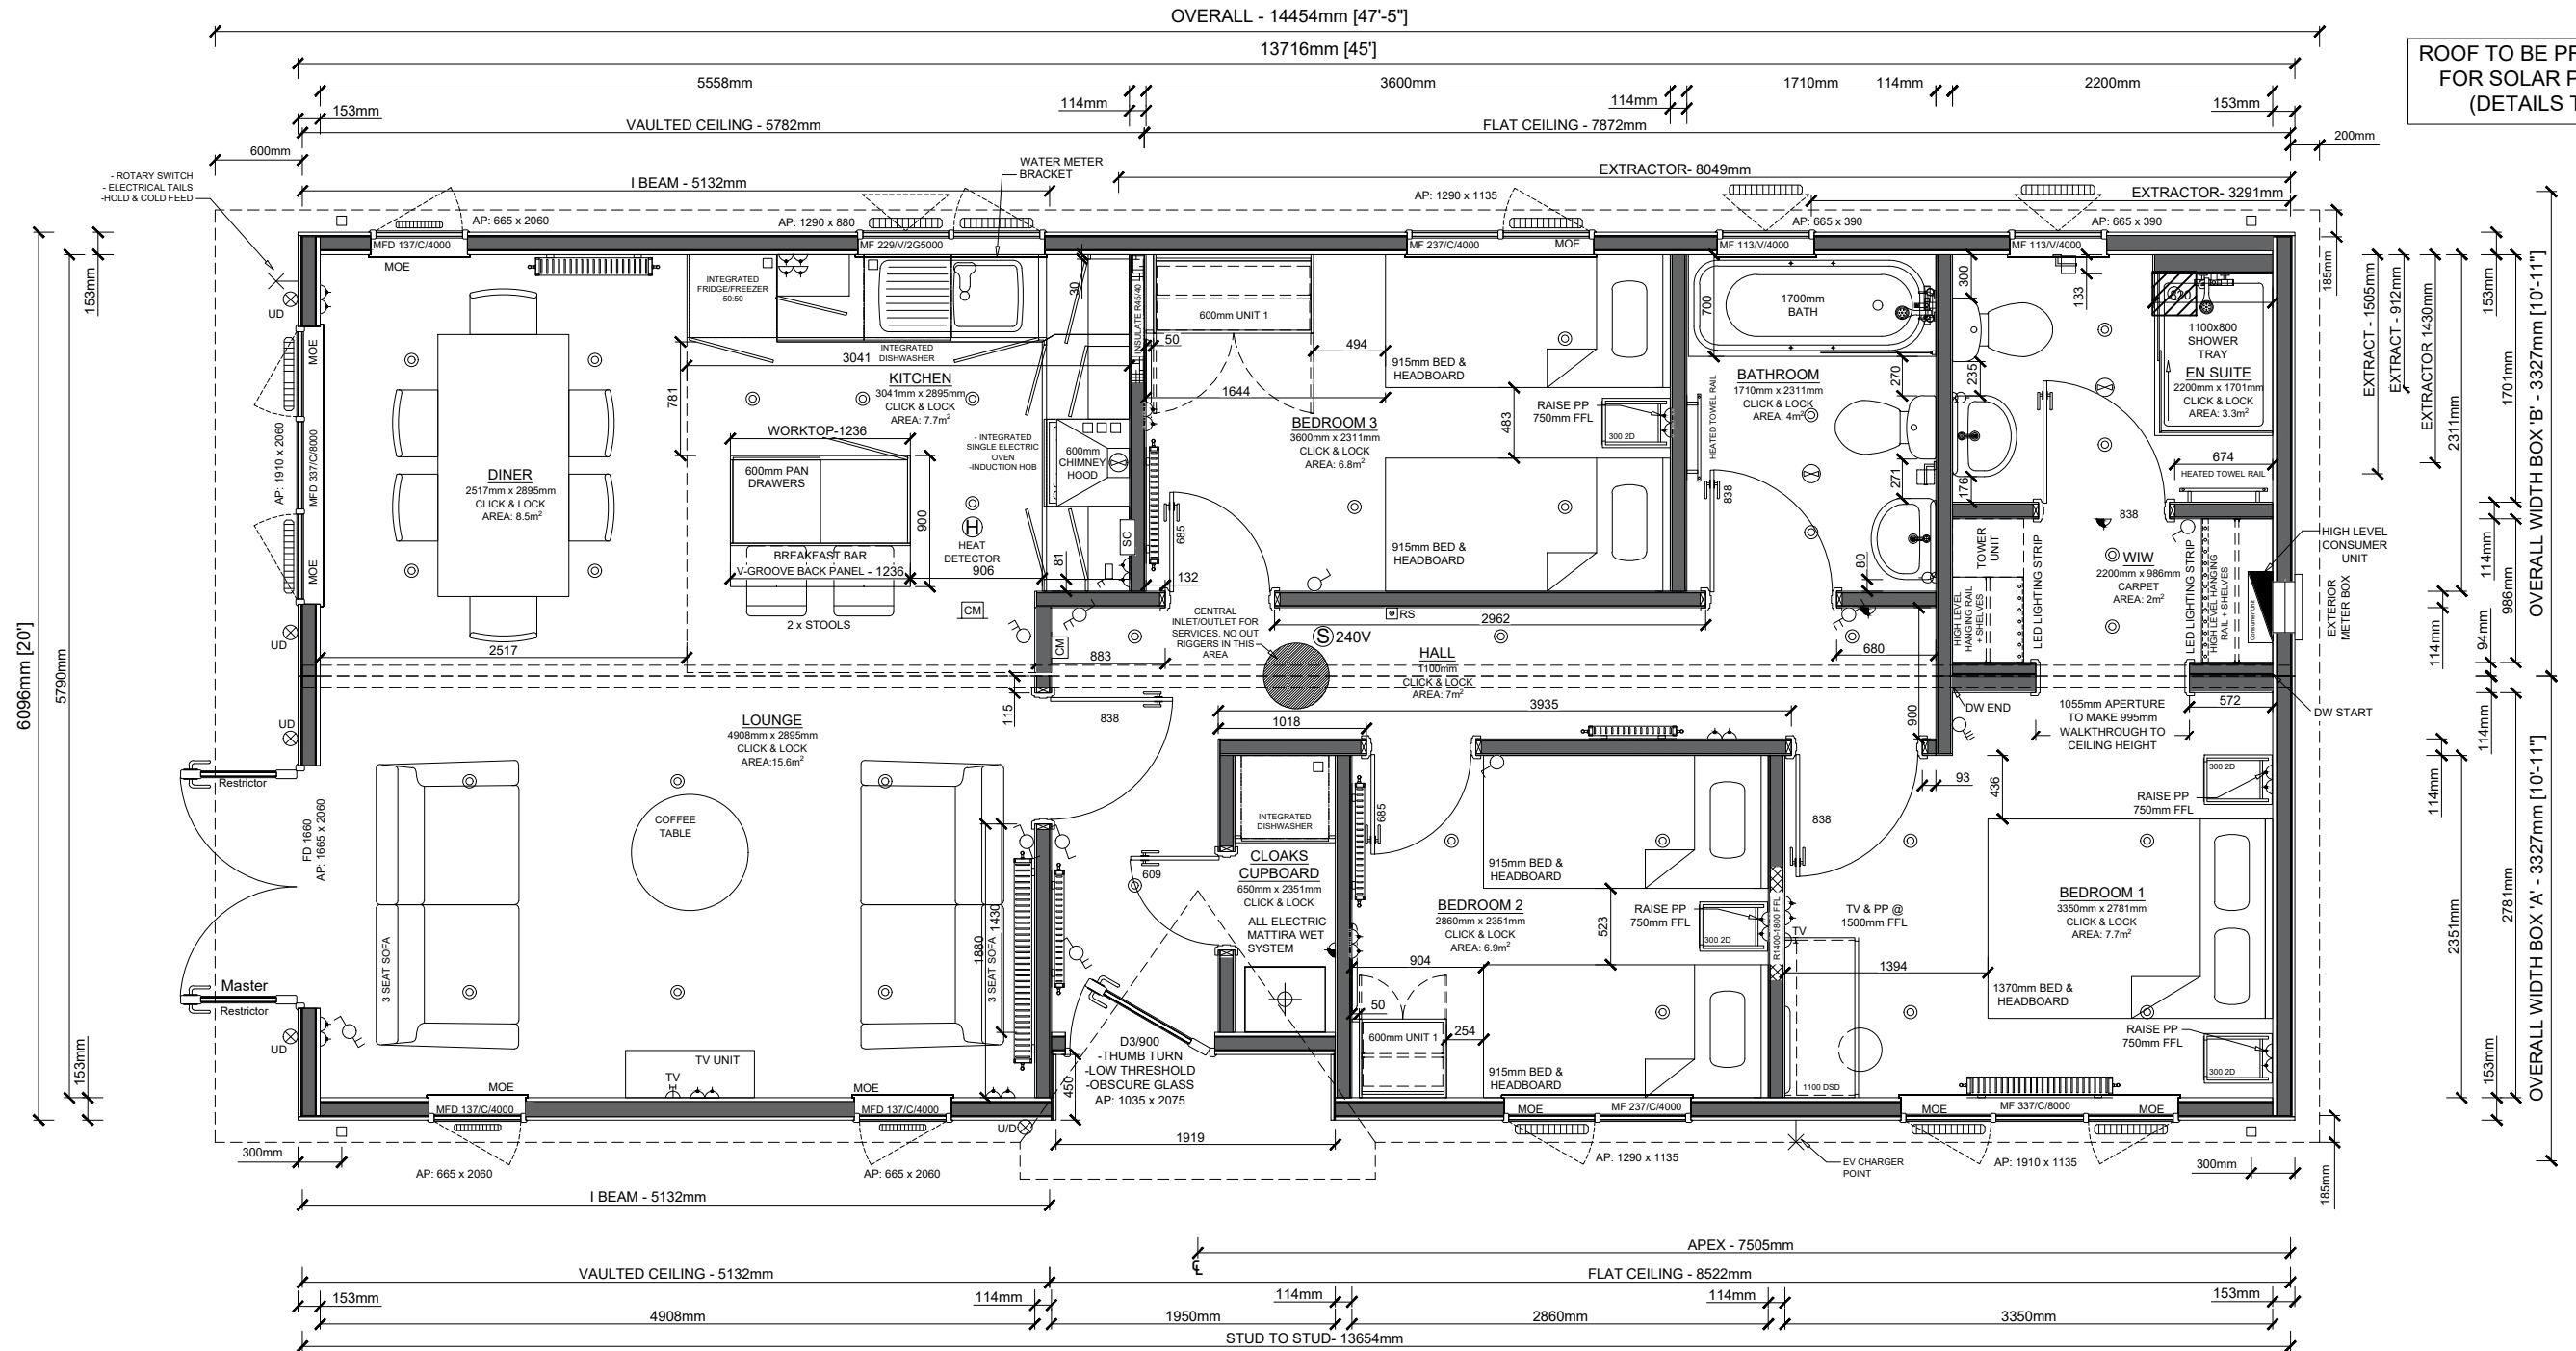

	DOUBLE SWITCHED SOCKET		ELECTRIC TAILS ONLY		240v		SMOKE DETECTOR		MOE		MEANS OF ESCAPE
	SINGLE SWITCHED SOCKET		PENDANT LIGHT FITTING		ELECTRICAL CONSUMER UNIT		WINDOW VENT				
	LIGHT SWITCH		BATTEN LIGHT FITTING		EXTERNAL POWER POINT						
	LIGHT SWITCH PULL CORD		TELEPHONE POINT		EXTERNAL LIGHT FITTING						
	FUSED SPUR		TELEVISION OR SATELLITE POINT		SWITCHING CENTER						
	COOKER SWITCH		CARBON MONOXIDE DETECTOR		WASHING MACHINE PLUMBING						
	DOWNLIGHT		HEATING THERMOSTAT		RADIATOR						
	WALL LIGHT		EXTRACTOR FAN		EXTERNAL TAP						

Radiator Schedule	
Lounge	SD 60 140
Diner/ Kitchen	SD 60 80
Hall	SS 60 80 + SS 60 60
Bathroom	STR618C
Ensuite	STR618C
Bedroom 1/ W.I.W	SD 60 100
Bedroom 2	SS 60 80
Bedroom 3	SS 60 80
TRV's To All Rads (Except Hall)	

Build Notes:

17° PITCH ROOF
VAULTED CEILINGS THROUGHOUT
2x I BEAMS REQUIRED
CANEXEL EXTERIOR CLADDING

Copyright Notice:
This drawing and the information contained in it, is the property of Tingdene Homes Ltd. It may not be used, transmitted or reproduced, in whole or in part, without prior written consent from Tingdene Homes Ltd. Copyright ©.

Model:	BRAMPTON	
Size:	13.716m x 6.096m	Imperial: 45' x 20'
Park:	XHOUSE	
Customer:	STOCK	

Date Drawn:	By:	TINGDENE Discover the difference Tingdene Homes Limited. Bradfield Road, Finedon Road Ind. Est., Wellingborough, Northants, NN8 4HB Tel: +44(0)1933 230100 www.tingdene.co.uk	
10.01.23	PT		
A	17.01.23 - PT		
B	17.01.23 - PT		
C	---		
D	---		
E	---	Scale:	Sales No:
F	---	1:50	QUO000049
		S.O. No:	
