


Revision	Date	Drawn	Description
Client	Mr. J Bingham		
Project	Proposed Replacement Dwelling, Frostley Gate, Holbeach Fen		
Drawing	Planning (First floor plans, rear & side elevations)		
Scale	1:50, 1:100 @ A1	Drawn AMW	Checked TAC Date 15/03/2019
Trevor A Clay RIBA Ltd, 14 Old Fenlake Road, Weston Hills, Spalding, Lincs. PE126DD 01406 380027 trevo@tacrribas.co.uk			

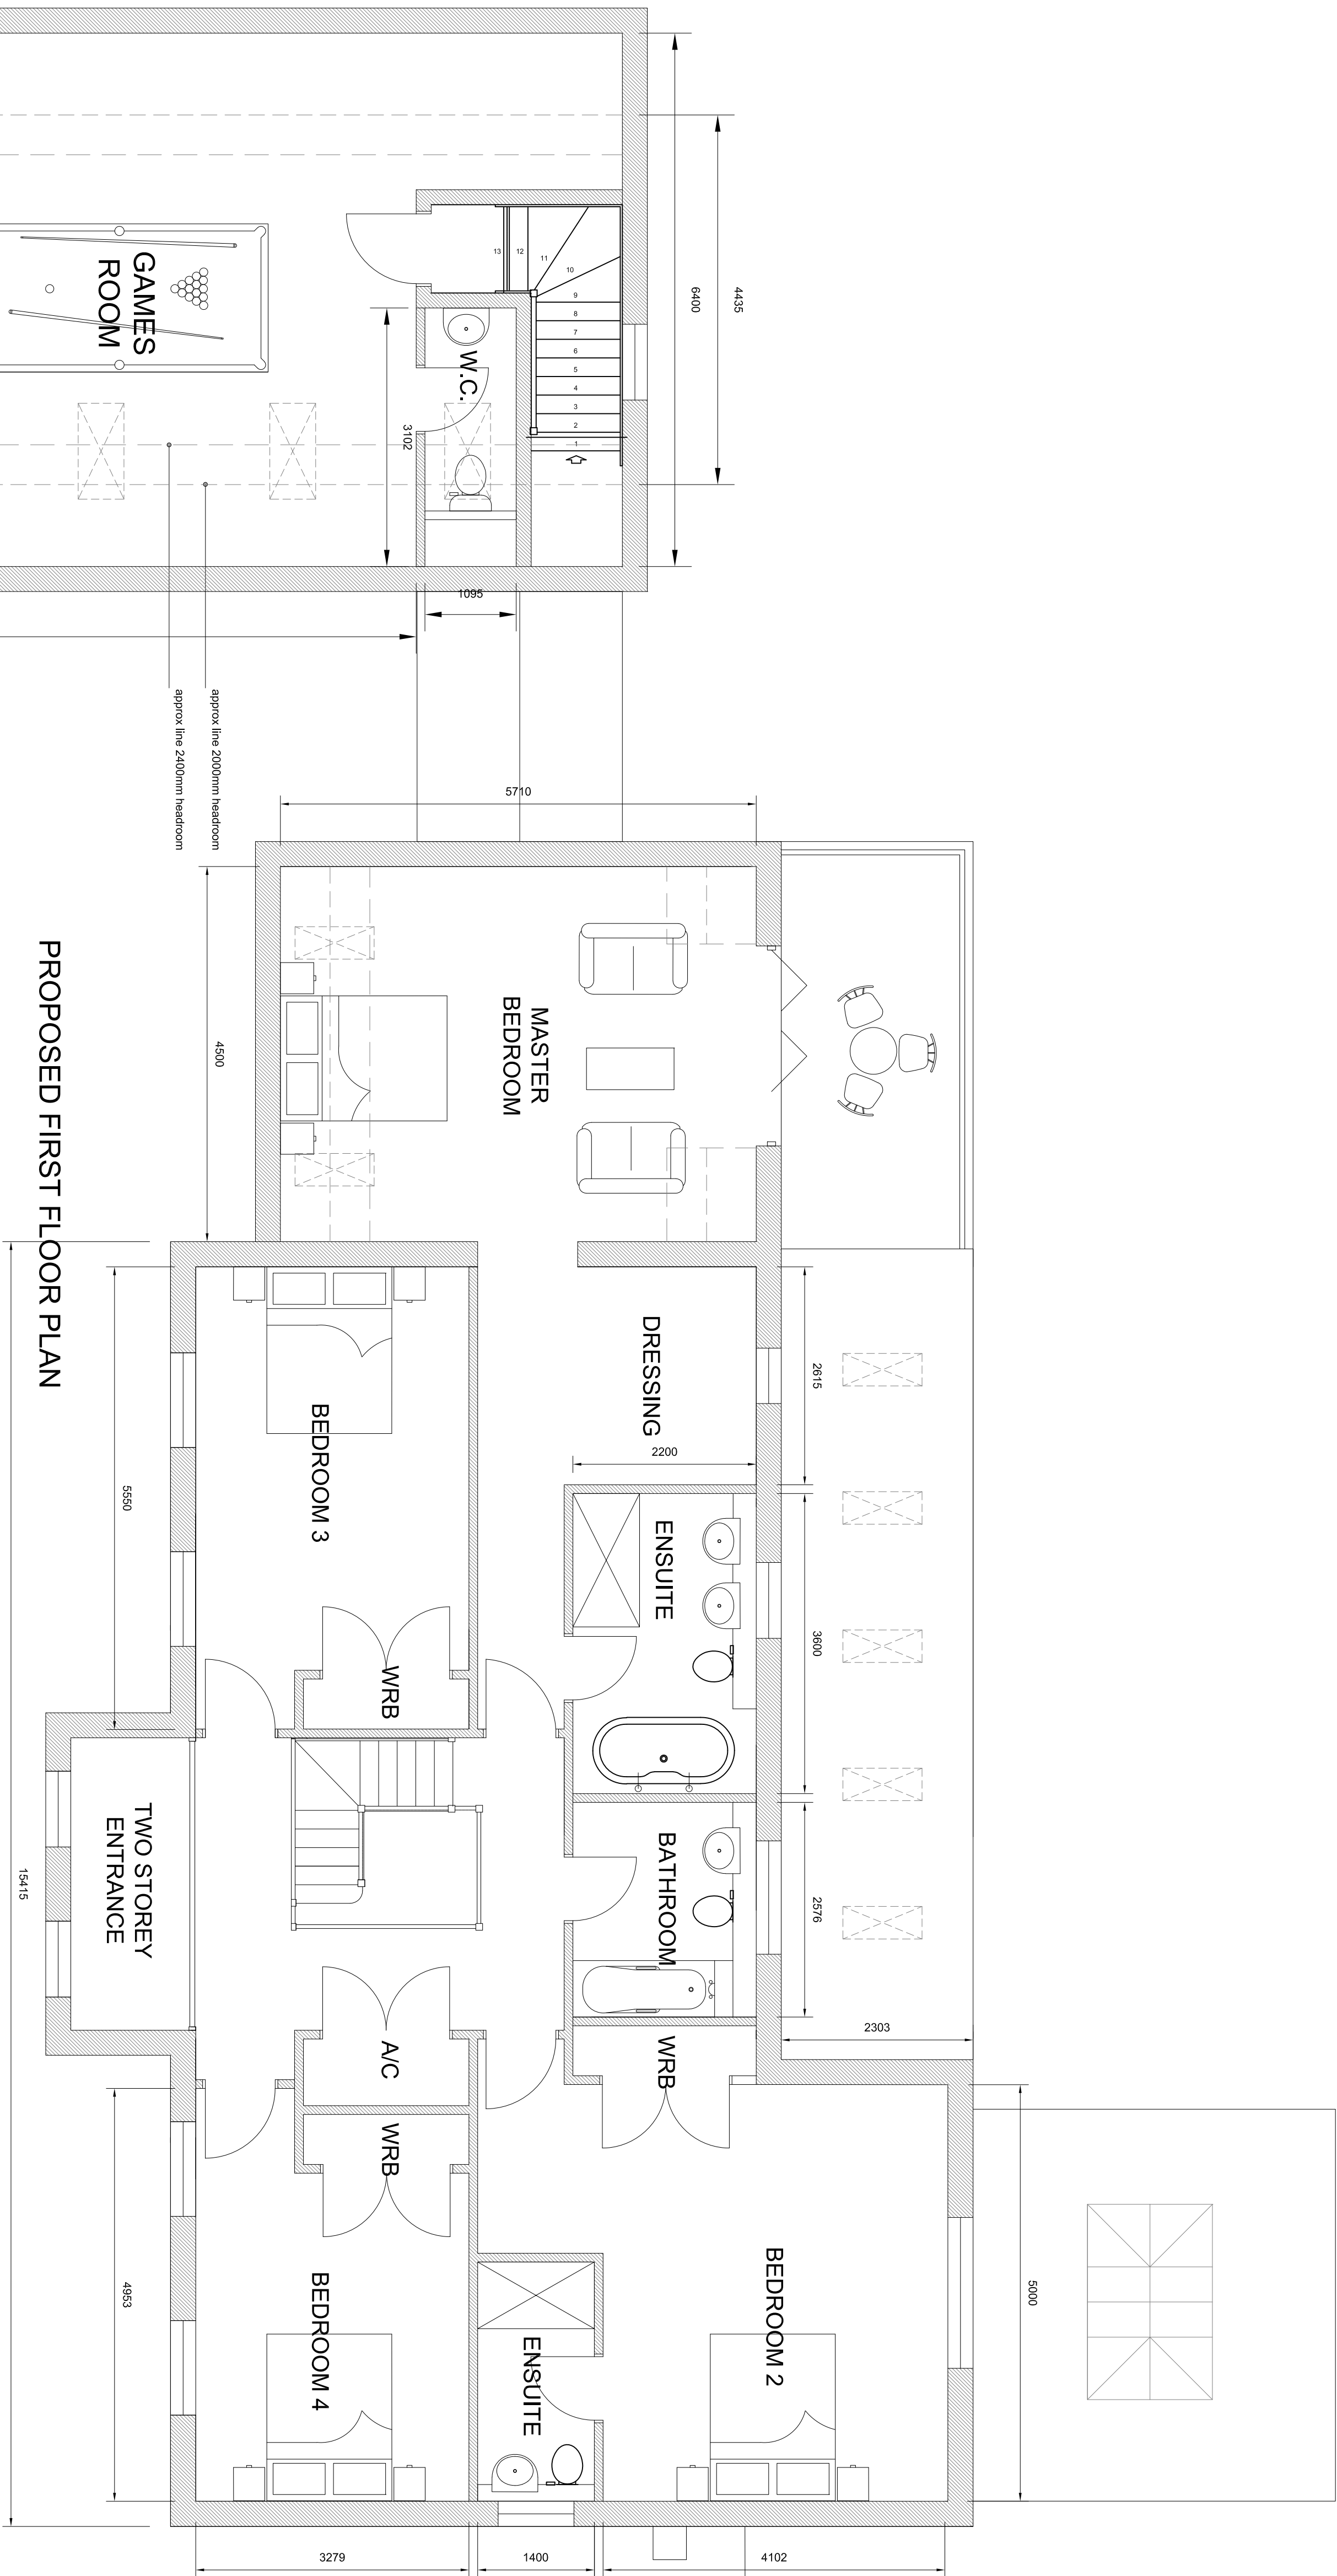