


EXISTING / PROPOSED LAYOUT 1:500
CLYDE HOUSE,
OLD MAIN ROAD,
FLEET HARDGATE.
COPYRIGHT KEITH BAKER 03/08

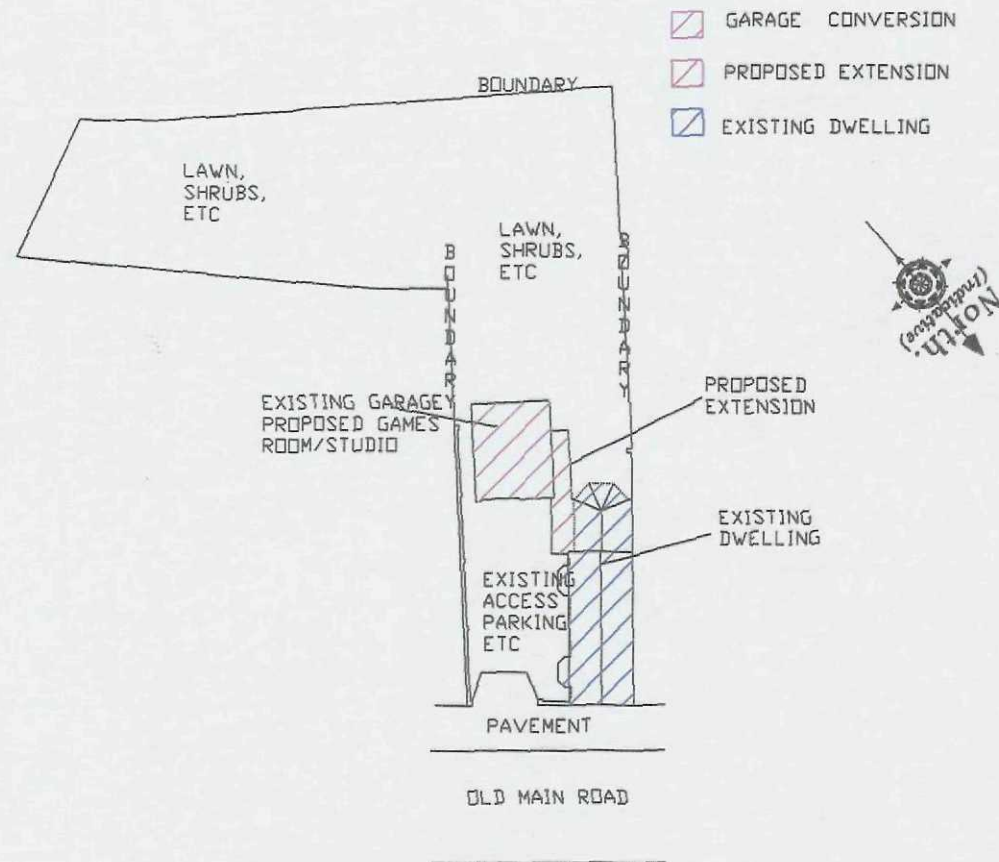

©/S ETRAI 9



Ordnance
Survey®



OS Sitemap




Produced 27.03.2008 from the Ordnance Survey National Geographic Database and incorporating surveyed revision available at this date. © Crown Copyright 2008.

Reproduction in whole or part is prohibited without the prior permission of Ordnance Survey.

Ordnance Survey and the OS Symbol are registered trademarks and OS Sitemap is a trademark of Ordnance Survey, the national mapping agency of Great Britain.

The representation of a road, track or path is no evidence of a right of way.

The representation of features as lines is no evidence of a property boundary.

 


Supplied by: **Bookmark Spalding Ltd**
Serial number: 00050000
Centre coordinates: 539700 324961


Further information can be found on the OS Sitemap Information leaflet or the Ordnance Survey web site: www.ordnancesurvey.co.uk




Existing Rear Elevation 1:100

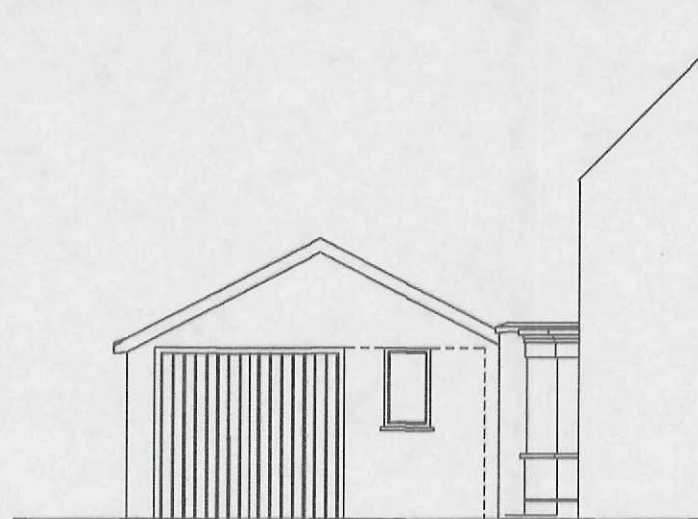


Proposed Front Elevation 1:100

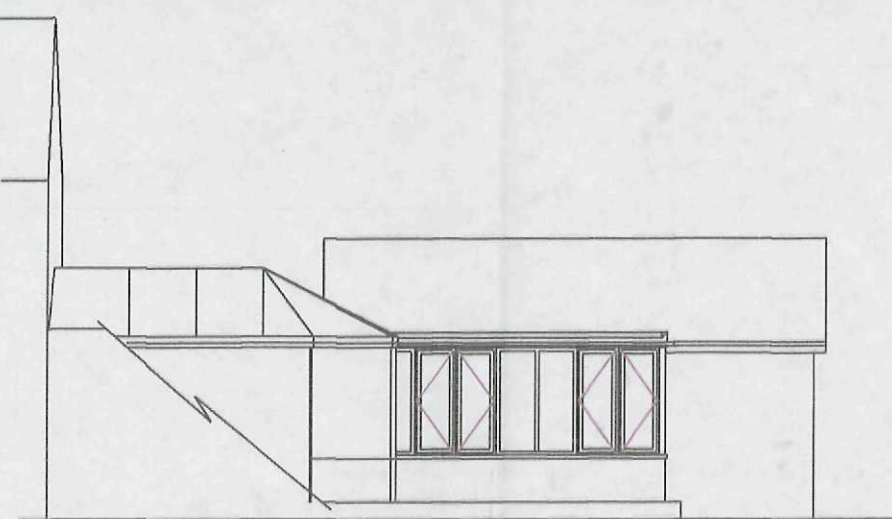

Proposed Side Elevation 1:100

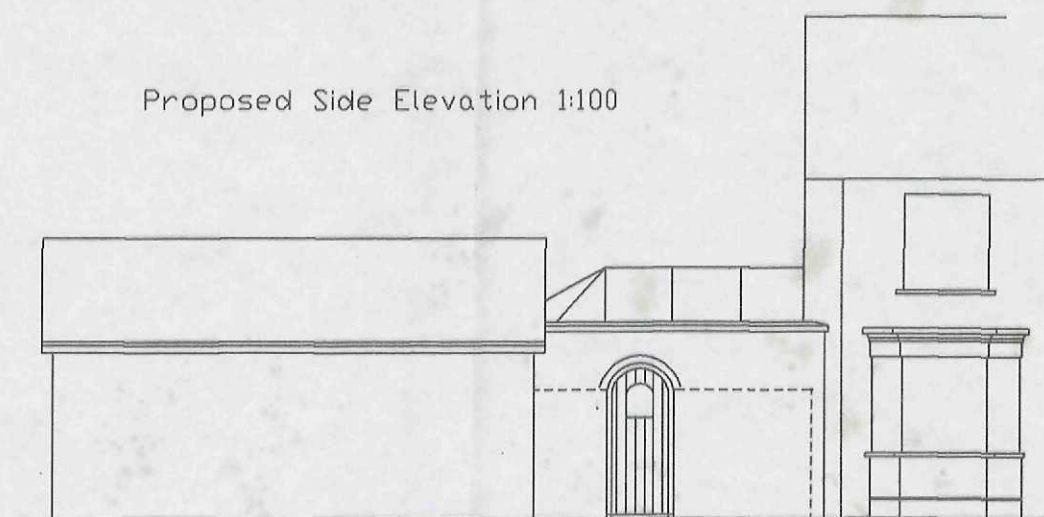

Proposed Side Elevation 1:100

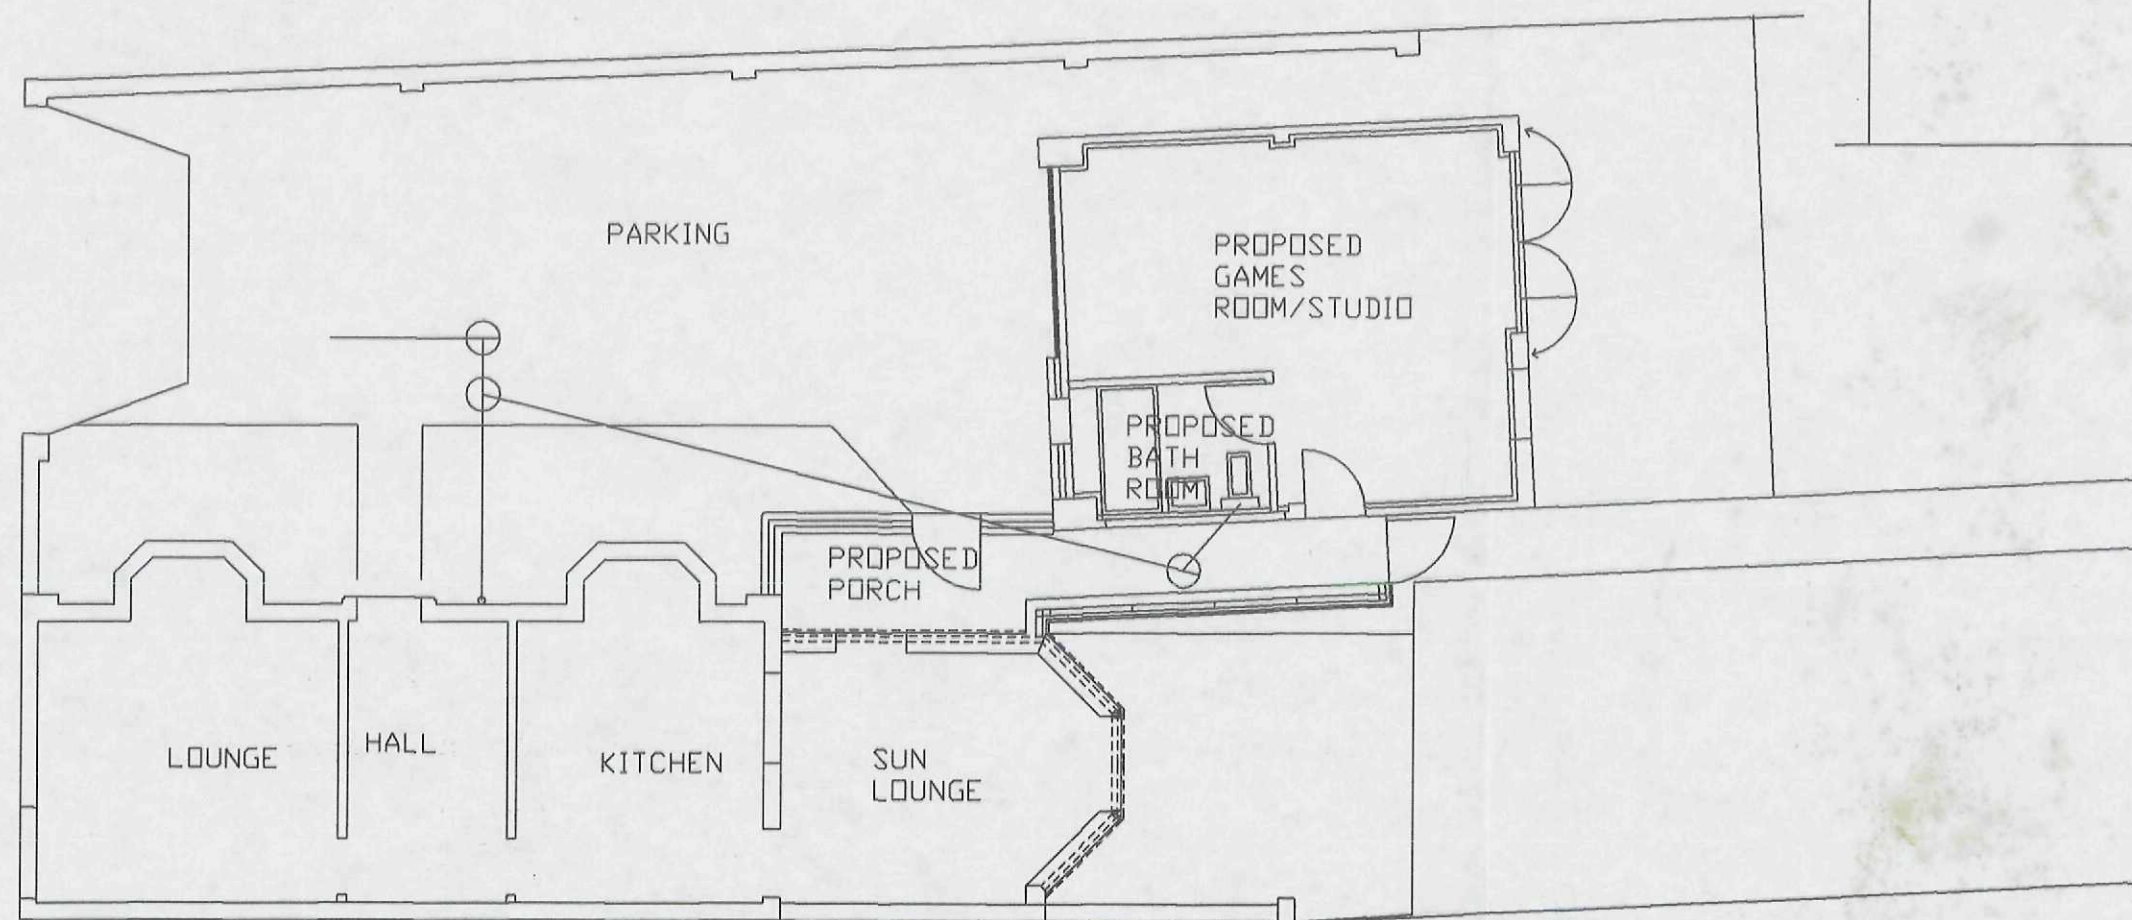

Existing Ground Floor Layout 1:100


PROPOSED LAYOUT AND ELEVATIONS 1:100
CLYDE HOUSE
OLD MAIN ROAD
FLEET HARGATE
LINC'S

Design & Management


7 West Fen
Frithville
Boston
Lincs
PE22 7EX

DESIGNED & DRAWN BY KEITH BAKER DESIGN AND MANAGEMENT
TEL/FAX 01205 750775. ALL DRAWINGS ARE SUPPLIED SUBJECT TO
KBD&M'S STANDARD CONDITIONS. WHICH, ARE AVAILABLE ON REQUEST.


© COPYRIGHT KEITH BAKER 01/06

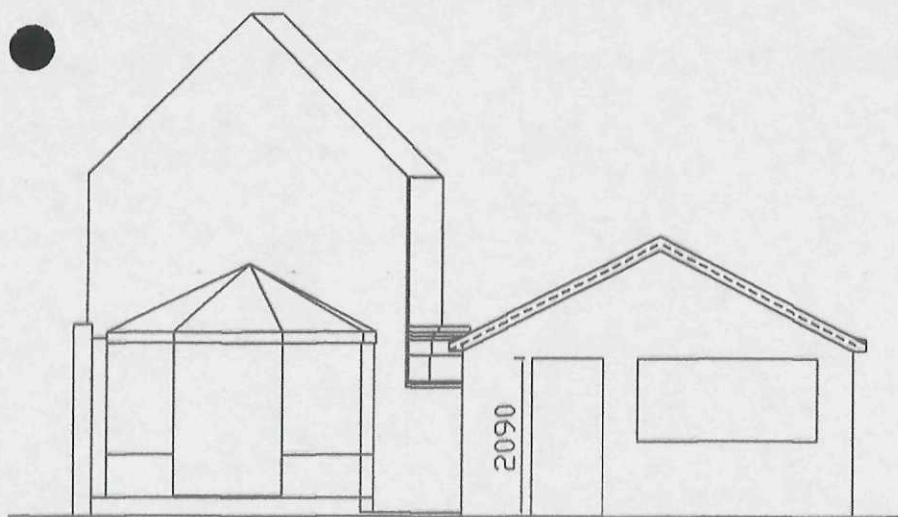


Existing Rear Elevation 1:100

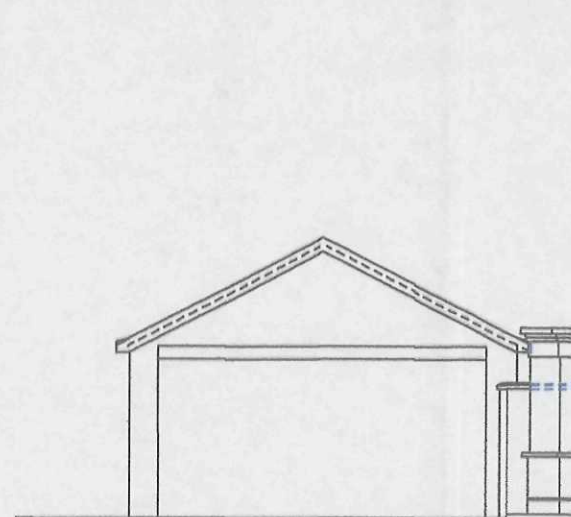


Existing Front Elevation 1:100

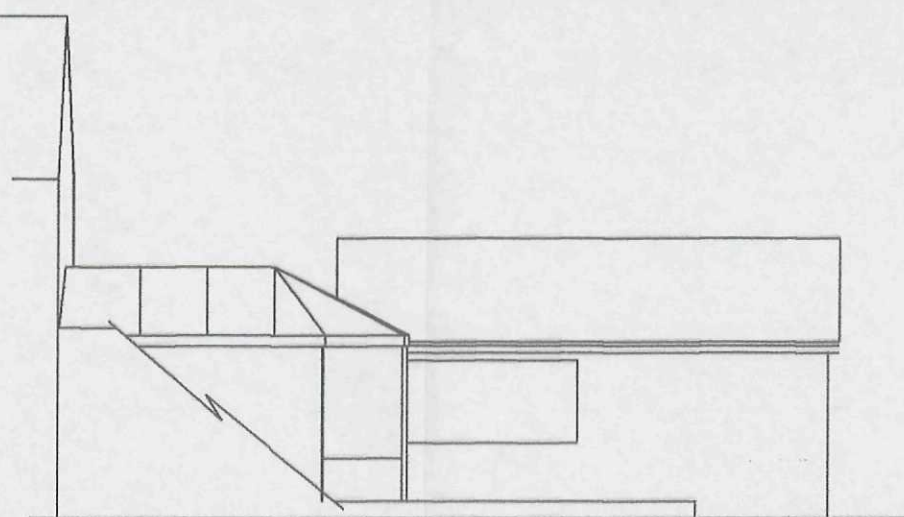

Existing Side Elevation 1:100

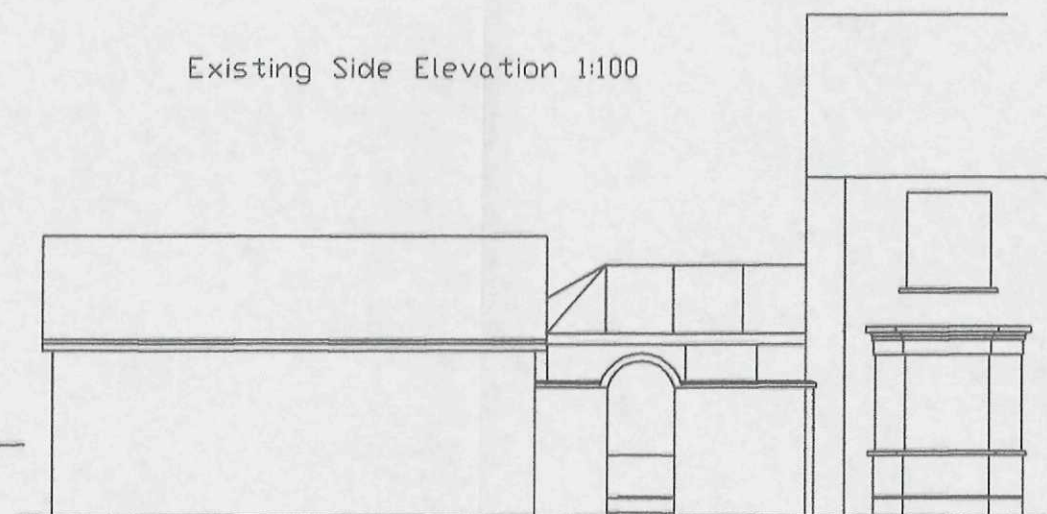

Existing Side Elevation 1:100

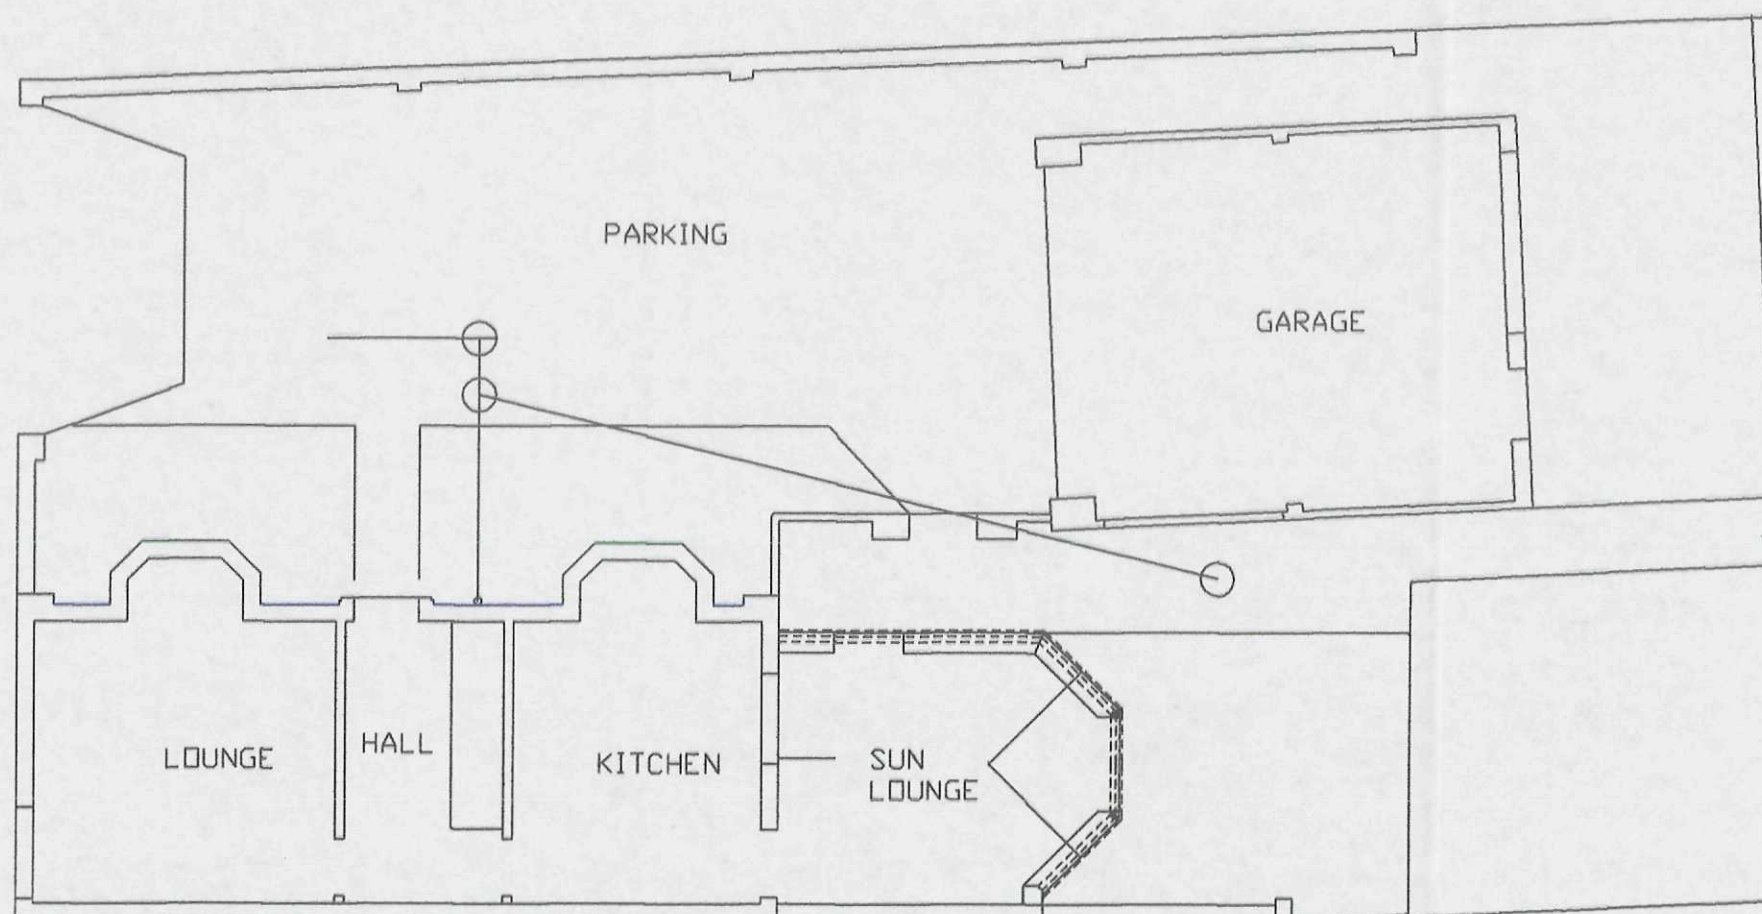

Existing Ground Floor
Layout 1:100

EXISTING LAYOUT AND ELEVATIONS 1:100
CLYDE HOUSE
OLD MAIN ROAD
FLEET HARGATE
LINC'S

Design & Management

7 West Fen
Frithville
Boston
Lincs
PE22 7EX

DESIGNED & DRAWN BY KEITH BAKER DESIGN AND MANAGEMENT
TEL/FAX 01205 750775. ALL DRAWINGS ARE SUPPLIED SUBJECT TO
KBD&M'S STANDARD CONDITIONS, WHICH, ARE AVAILABLE ON REQUEST.

© COPYRIGHT KEITH BAKER 01/06