
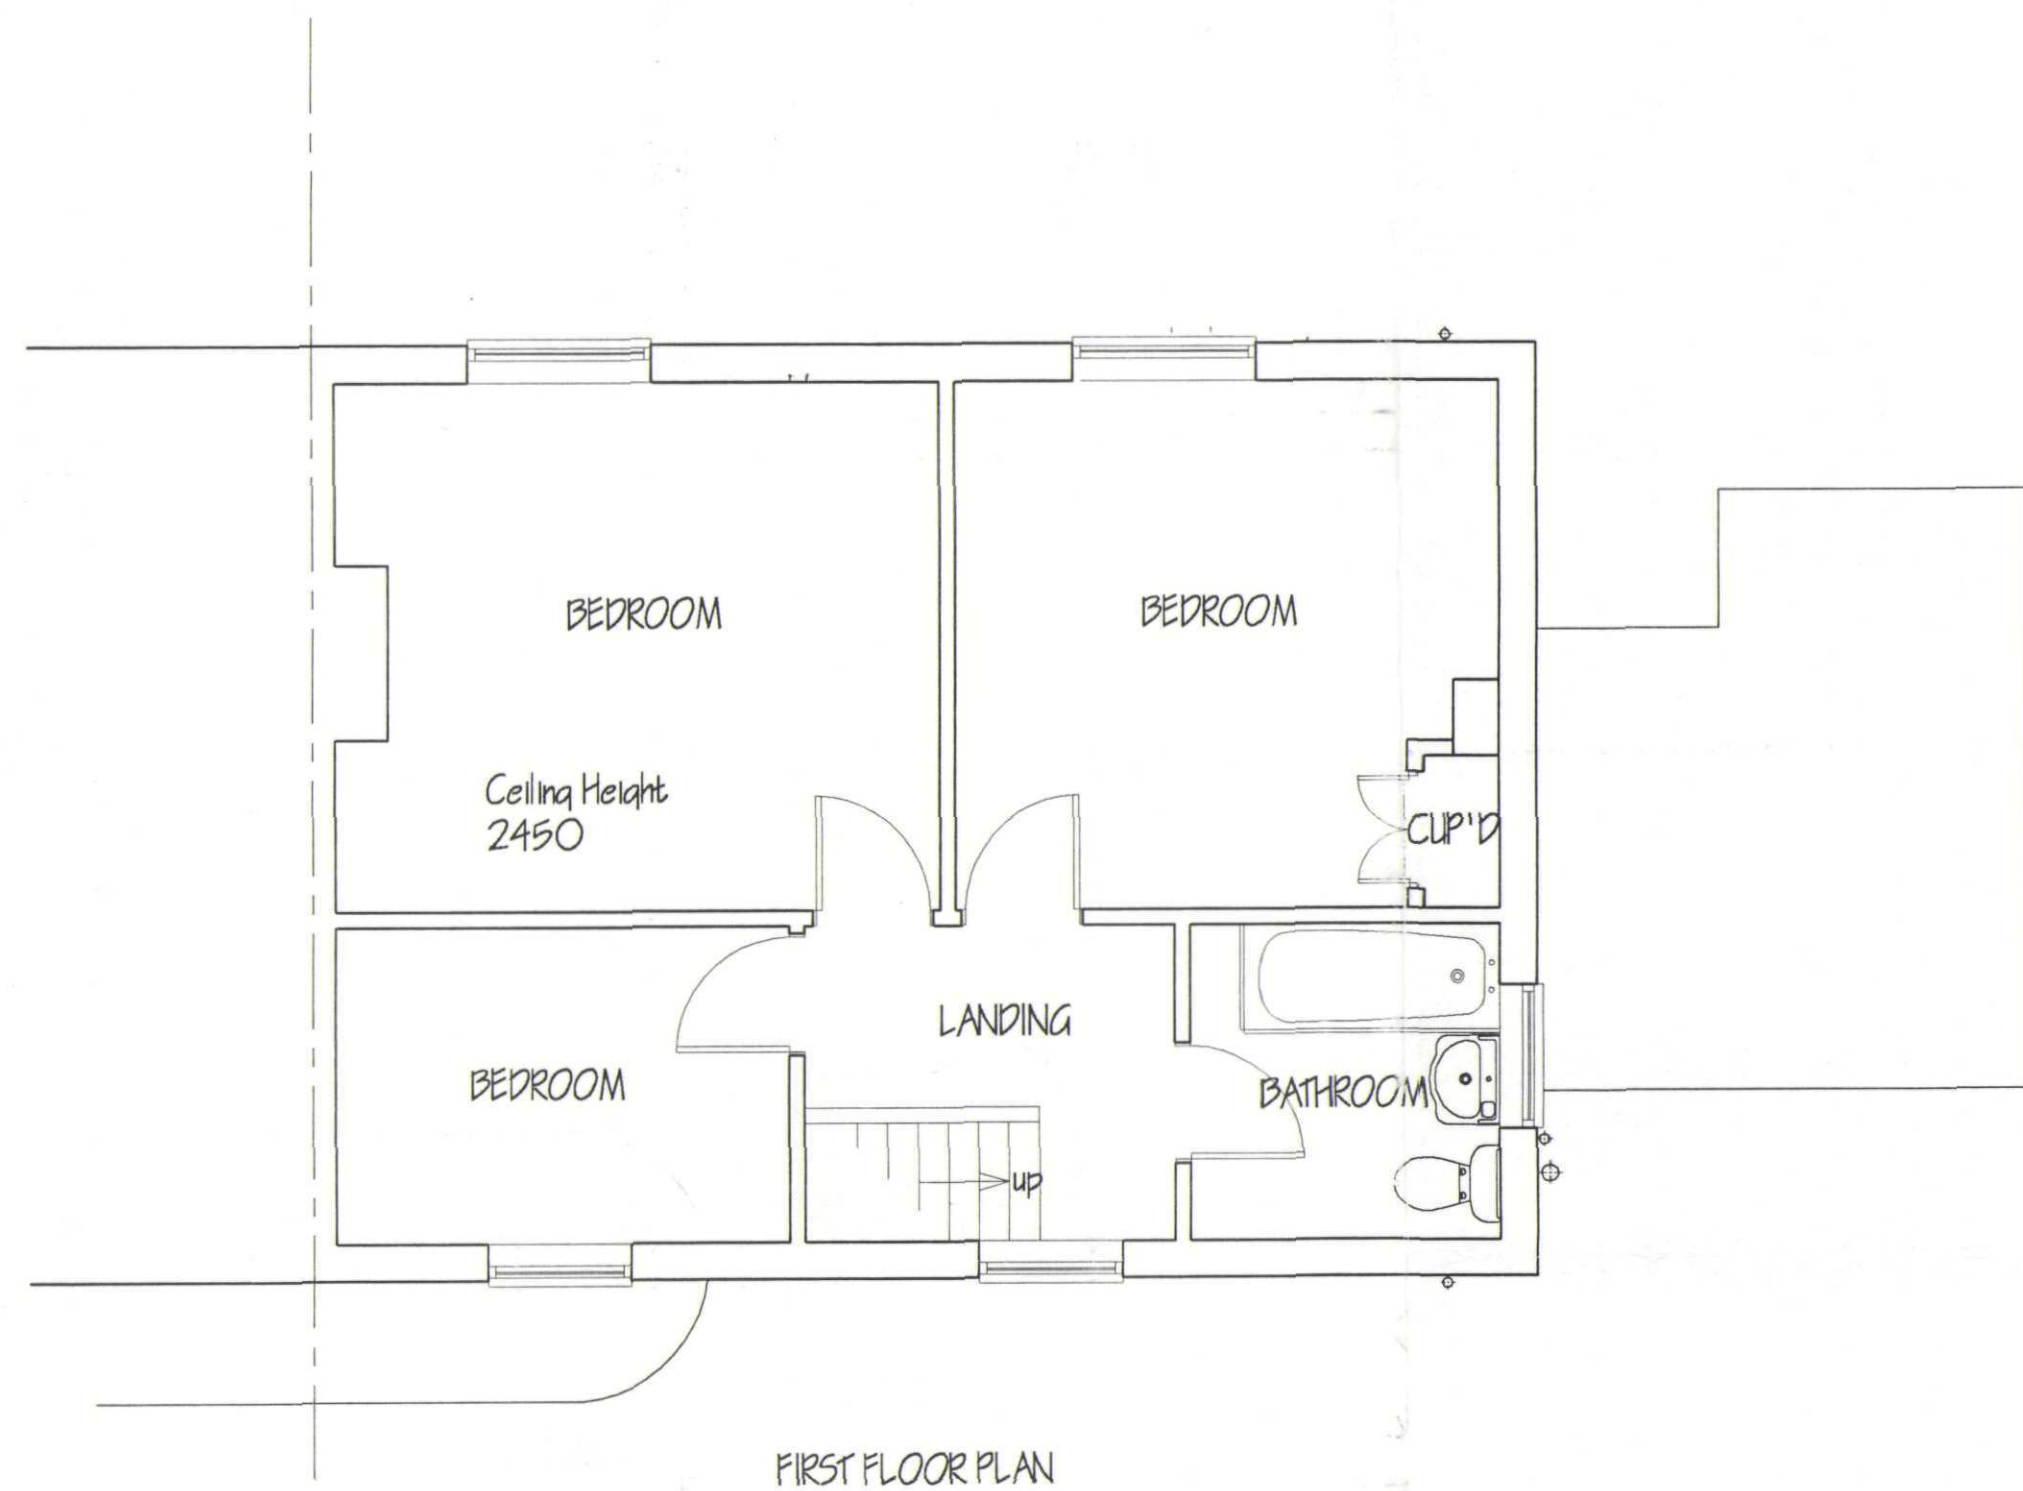
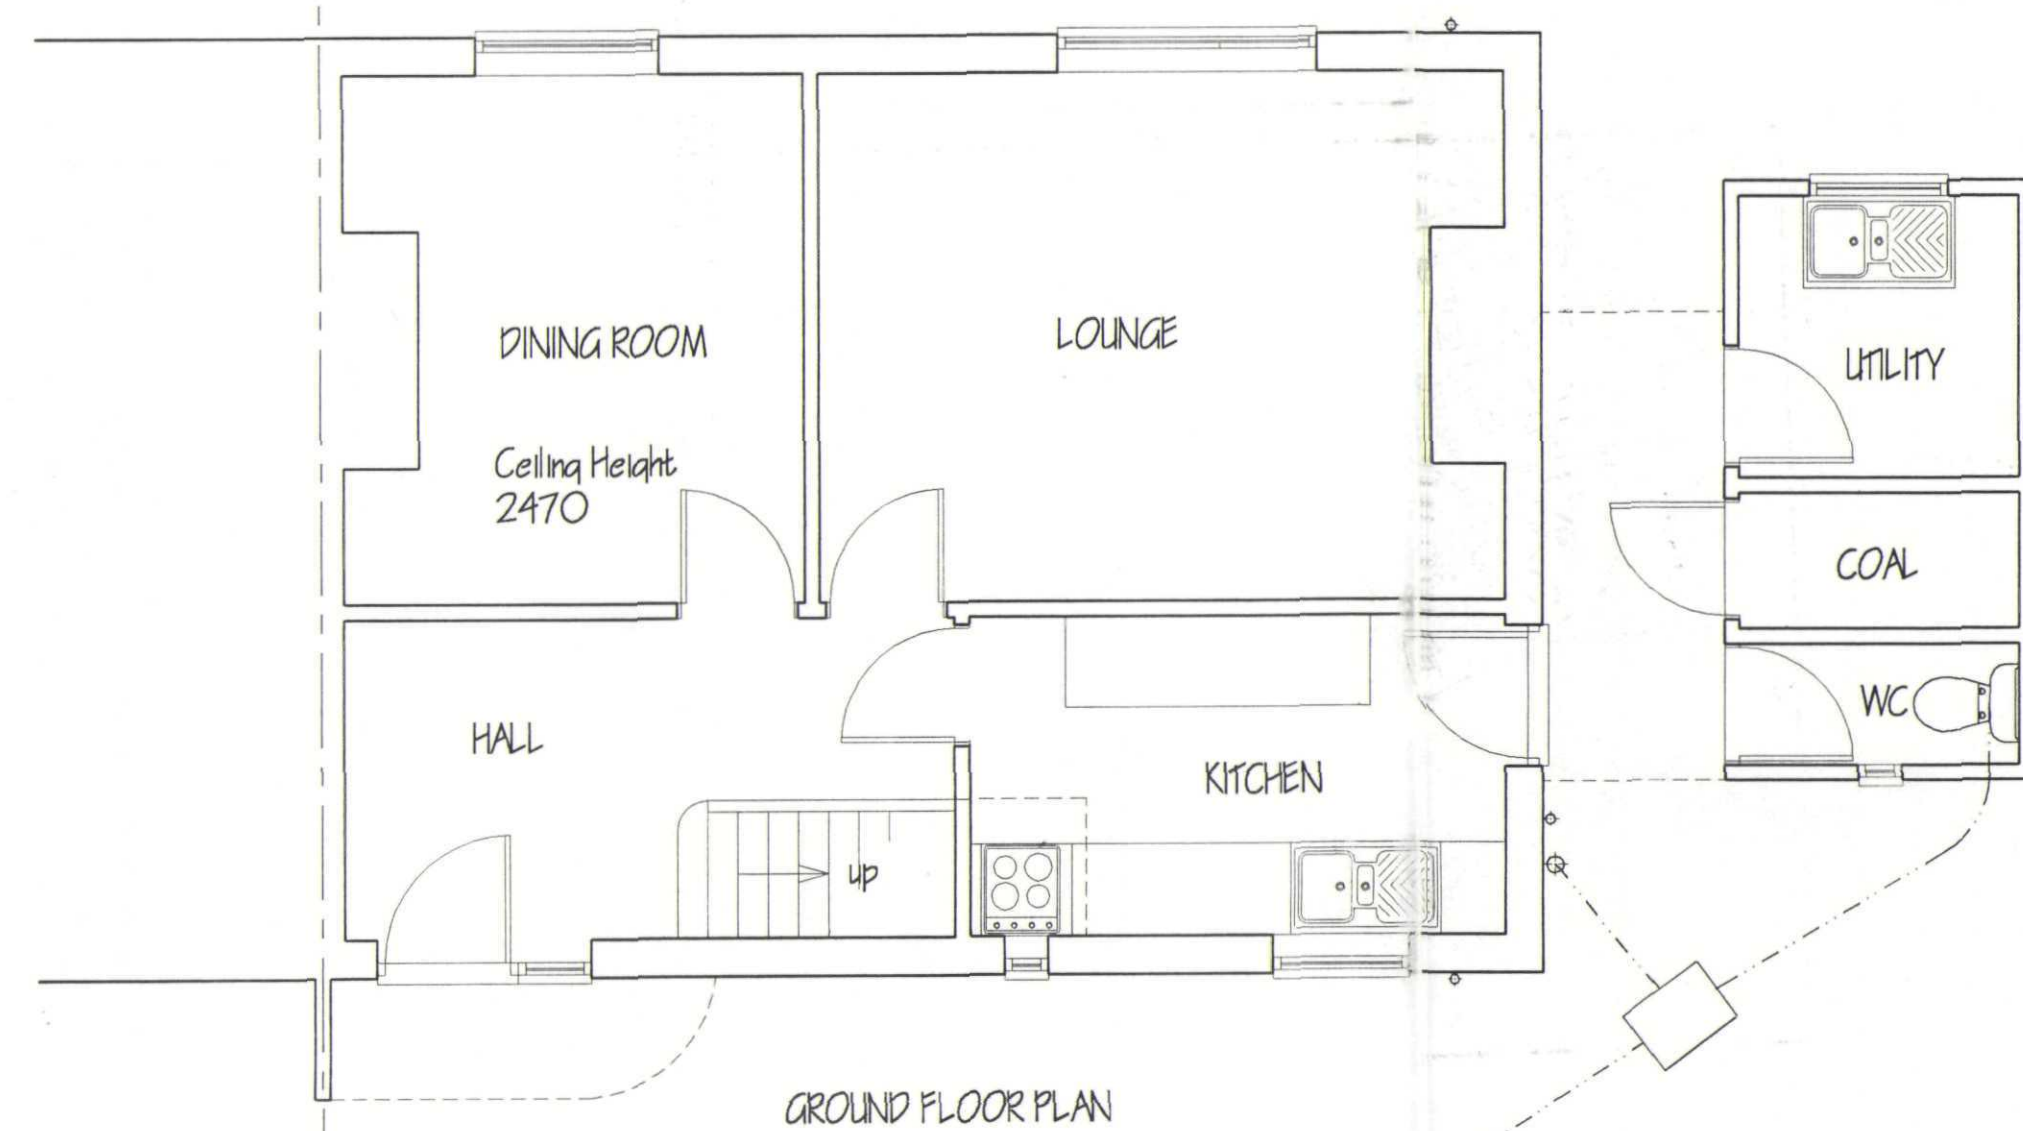
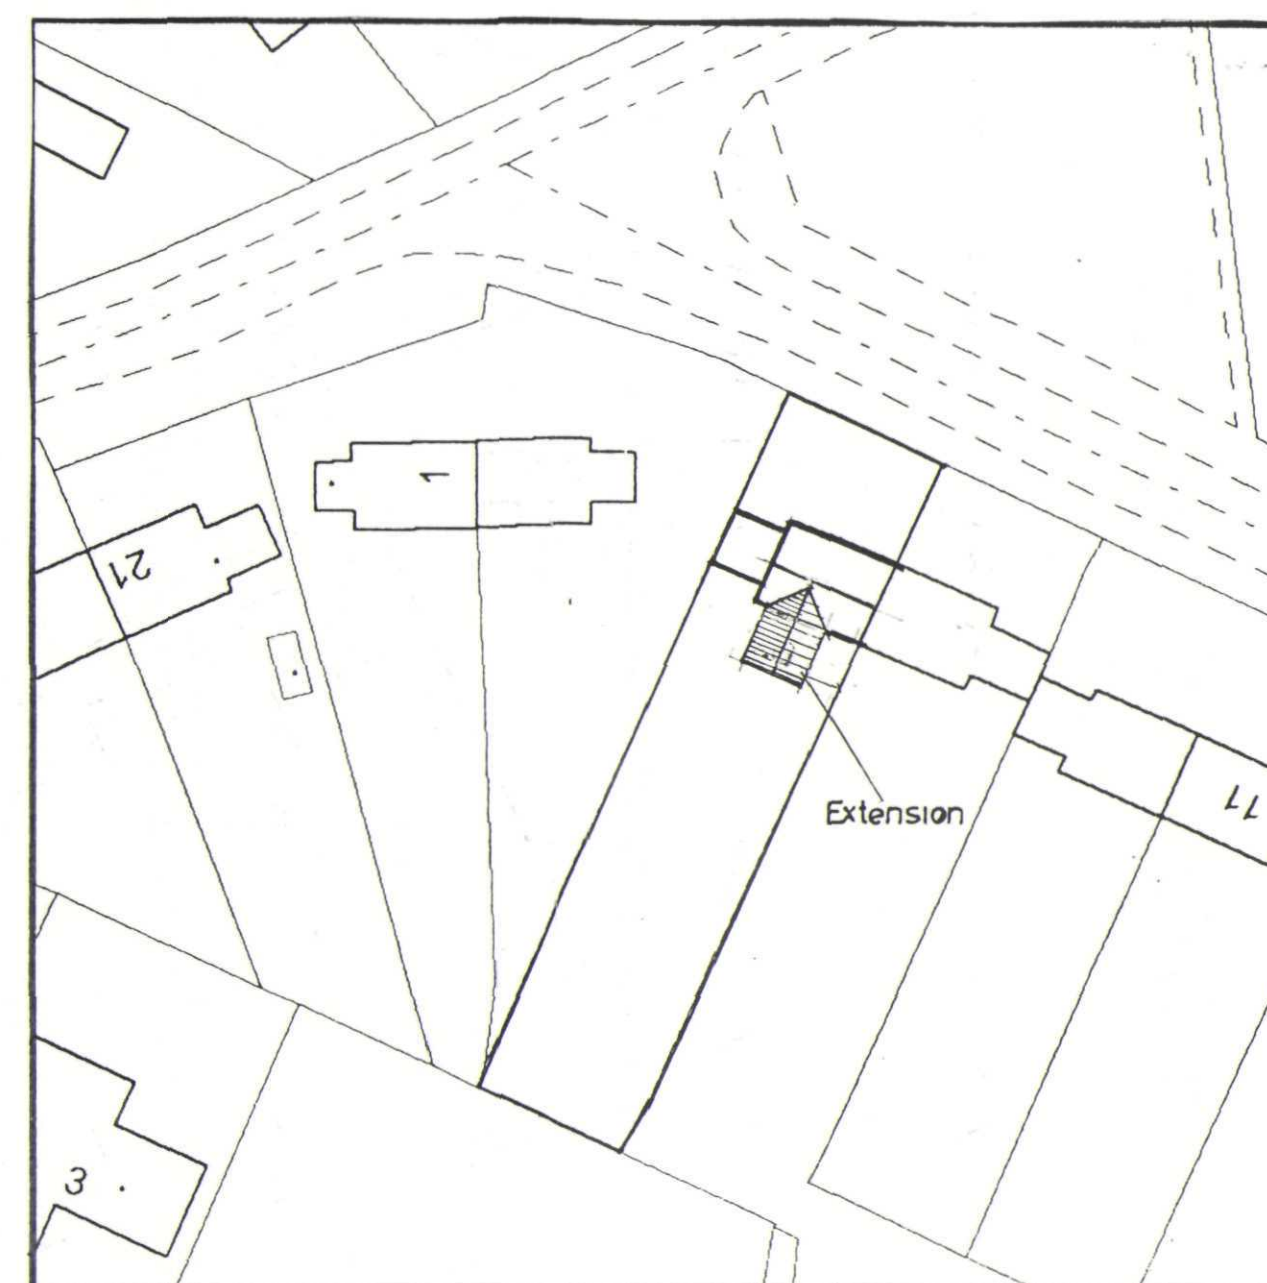


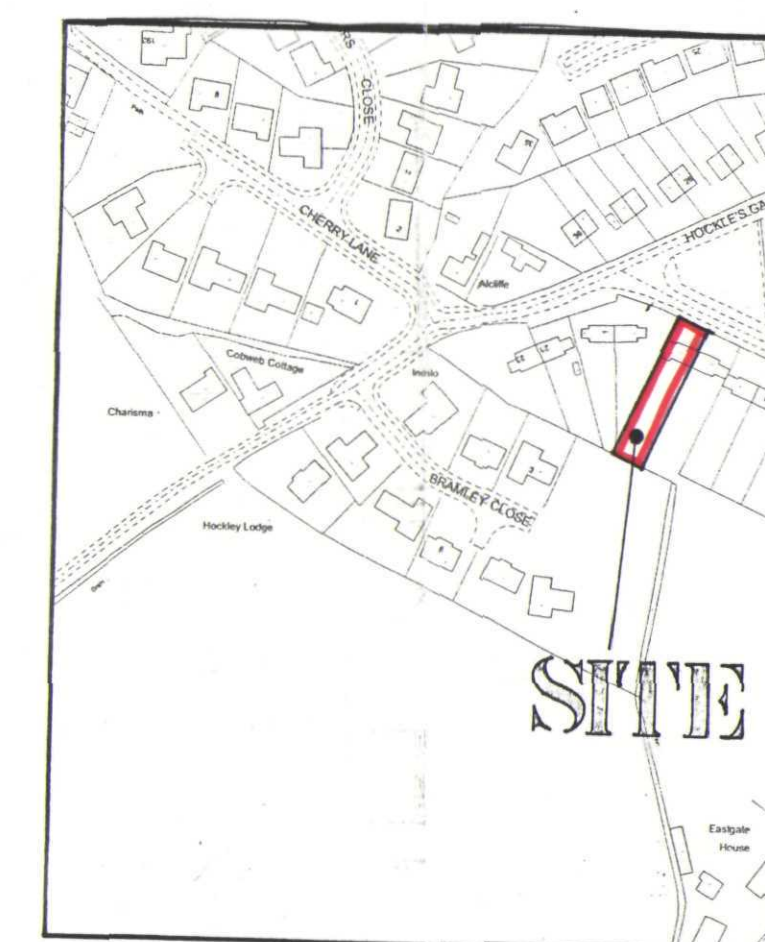

**DETERMINED
PLAN**

SHDC
Planning & Development
11 MAR 2004
Ref: 0326/04

G. R. MERCHANT I. ENG AMICE FIWO ARCHITECTURAL, STRUCTURAL AND LAND DRAINAGE CONSULTANTS Unit 4, Wrights Mews 12A Park Road, Holbeach, Spalding, Lincs. PE12 7EE Tel: 01406 400000 Fax 01406 425744 E-Mail: G. R. Merchant @ Merchant. FD. Co. UK	
Project EXTENSION & ALTERATIONS, 5 CHARLES ROAD, FLEET HARGATE, SPALDING, LINC'S.	
Client DENISE CROWLEY.	
Drawing EXISTING - FLOOR PLANS & ELEVATIONS.	
Job Ref. 859-04	Drawing No. 01
Date JAN '04	Drawn GRM
Scales 1/50 1/100 [Unless otherwise stated]	
<p>DO NOT SCALE FROM THIS DRAWING</p> <p><small>This drawing is copyright and may not be altered, traced, photographed or used for any other purpose other than that for which it is issued. The Designer/Consultant is to check all dimensions on site and report any discrepancies to the Architect. All details shown on this drawing including foundations are based upon specific site conditions related to the area. No responsibility can be accepted for abnormal conditions which may be discovered during construction unless reported to the Architect so that design amendments may be considered. Site and survey are recommended. In respect of foundations it is essential to obtain the structural engineer's consent to a foundation. This drawing is limited in the amount of information contained and does not purport to contain a full approved. This drawing must not be used as a contract document alone. The works will not be approved or licensed on any other basis. Any amendments thereto is the client or their appointed agents responsibility to control workmanship, substitution of materials, otherwise to specifications, variations to contract etc.</small></p> <p><small>All materials to be new unless otherwise stated and all components and materials etc. to be used fixed and installed etc. in strict accordance with manufacturers instruction and relevant code of practice. Materials shall conform to appropriate British standard specifications or BS4 version or European code equivalent. The Employer/Client shall ensure that the selected contractor is competent with and adopts all measures necessary to achieve compliance with health and safety legislation for building sites and work places. The Employer/Client is advised that should the works need to comply with the Construction Design and Management Regulations an independent Planning Supervisor will be required. The works shall comprise of all that is shown on the drawing and details. Work that may not specifically shown but may be reasonably inferred as necessary to carry out the works shall be deemed to be included.</small></p>	