



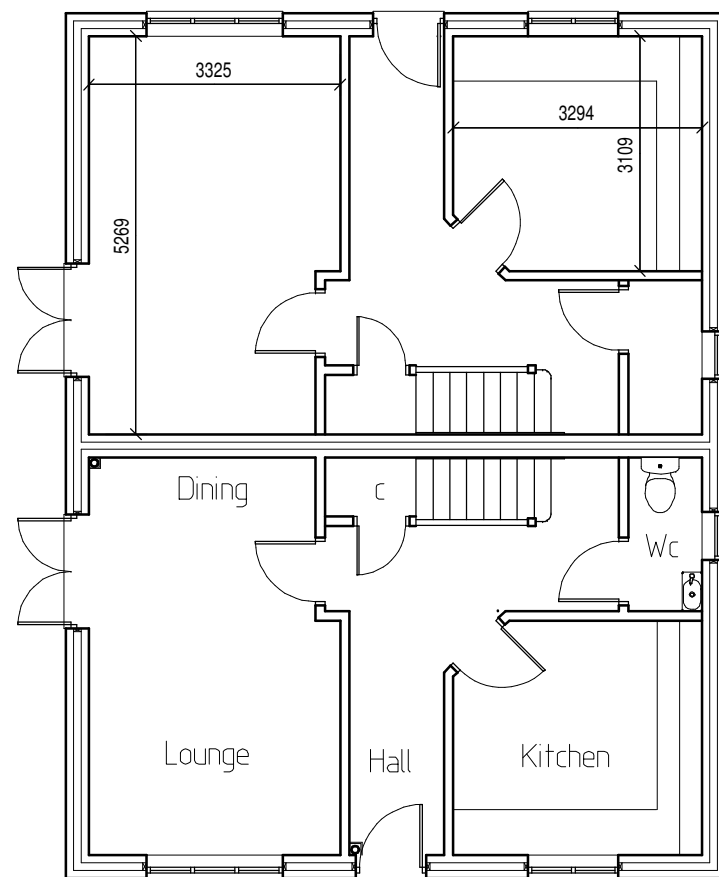

GROUND FLOOR

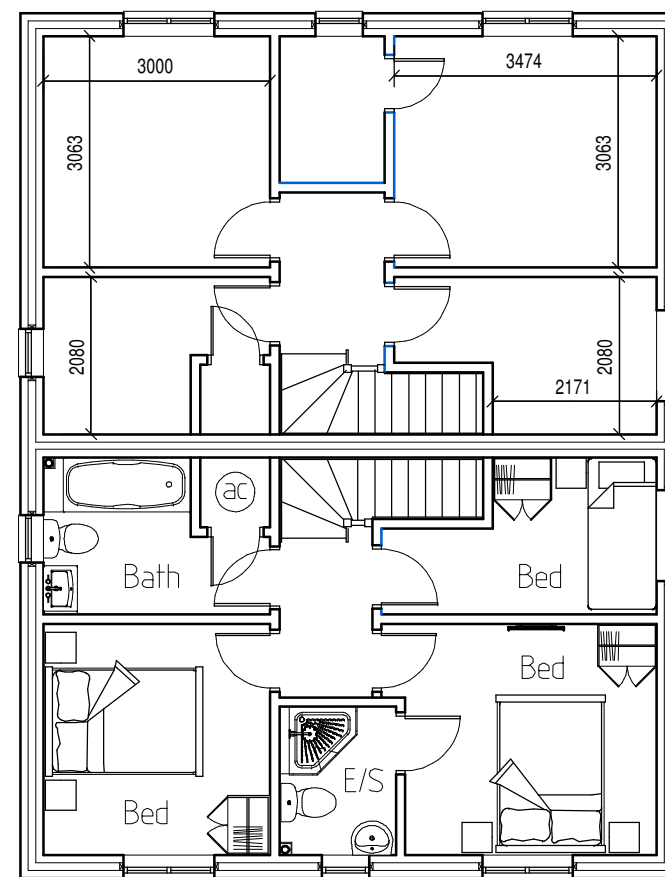


FIRST FLOOR



SIDE ELEVATION



FRONT ELEVATION

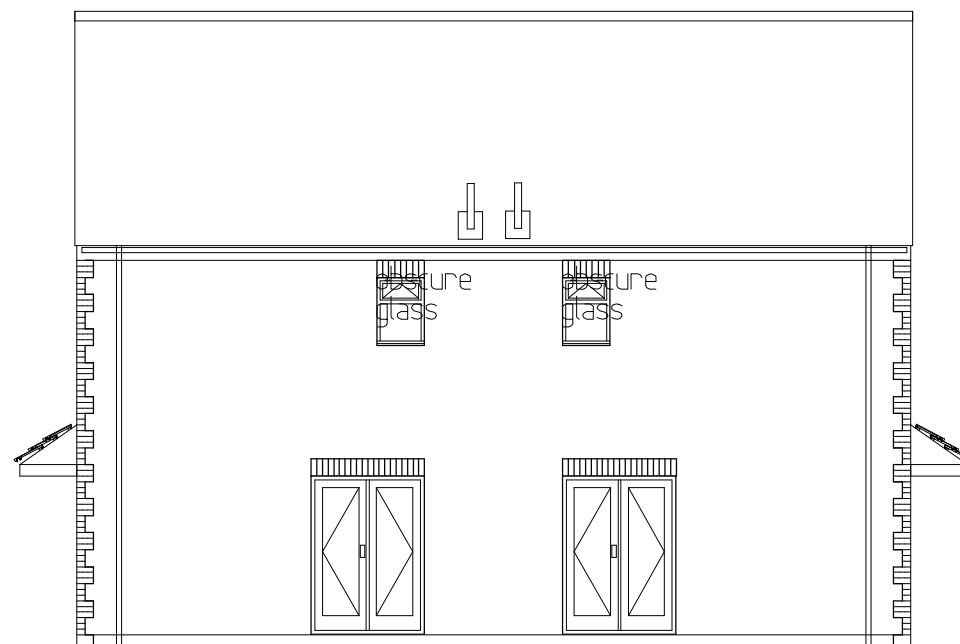

REAR ELEVATION



Scale 1-100

PROJECT
Proposed Housing Development at
35 Fleet Road Fleet PE12 8 LA
For Gem Mix Ltd

DRAWING TITLE:
PROPOSED SEMI DETACHED 3 BED
PLANS AND ELEVATIONS PLOTS 1 & 2

SCALE 1:100

DATE MAY 2019 DRAWN BY: S.Andrews

JOB No.	PLOT No.	SHEET	REV
SA/MA/04/18		SA PP003	

Tel: M: 07713003441
E: shayne@designandarchitectureltd.co.uk

ShayneAndrews@DesignAndArchitectureLtd.co.uk

Registered address: 10a High Street, Market Deeping, PE9 8EB