


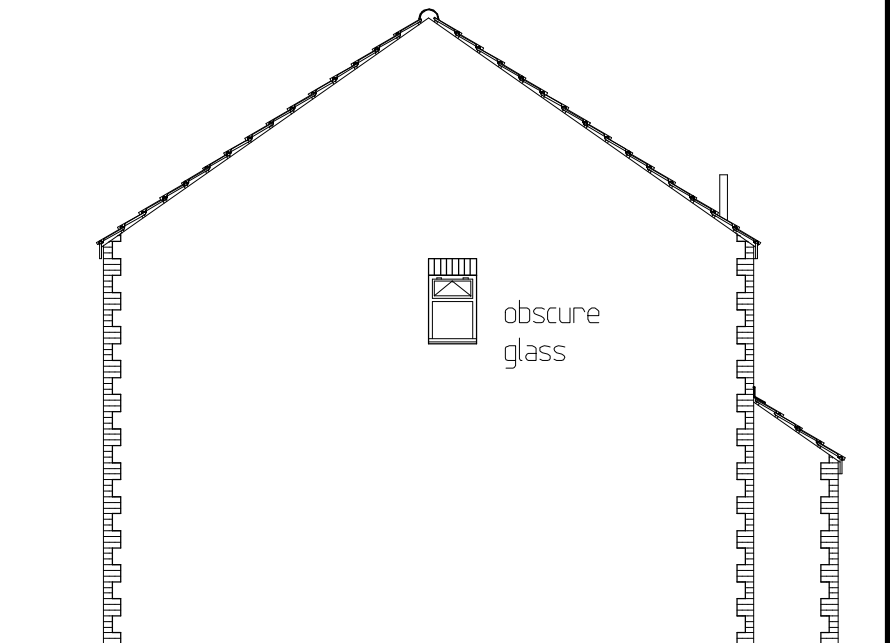


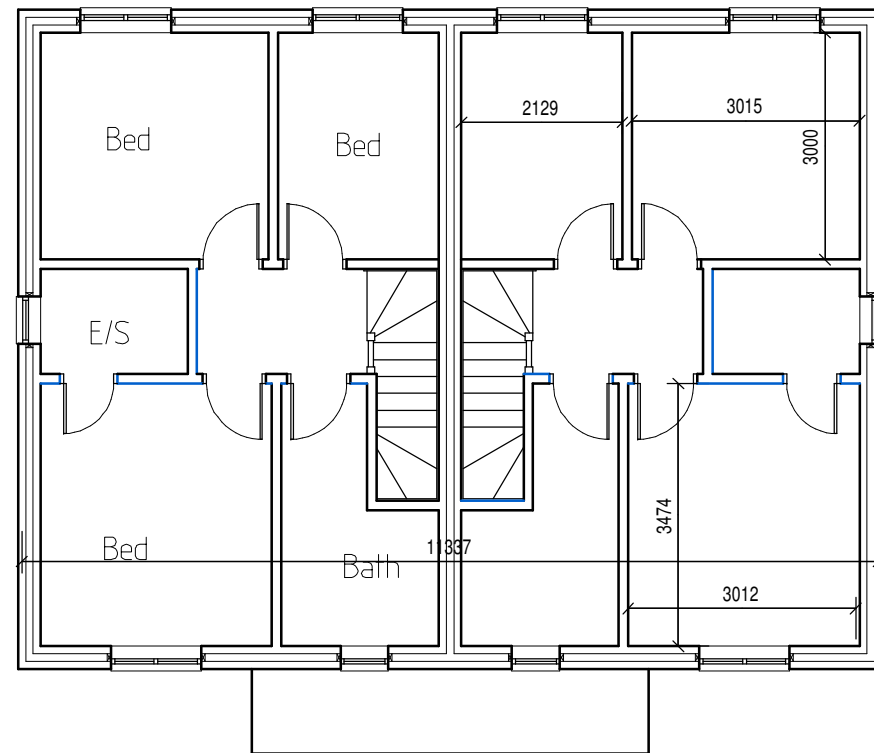


SIDE ELEVATION

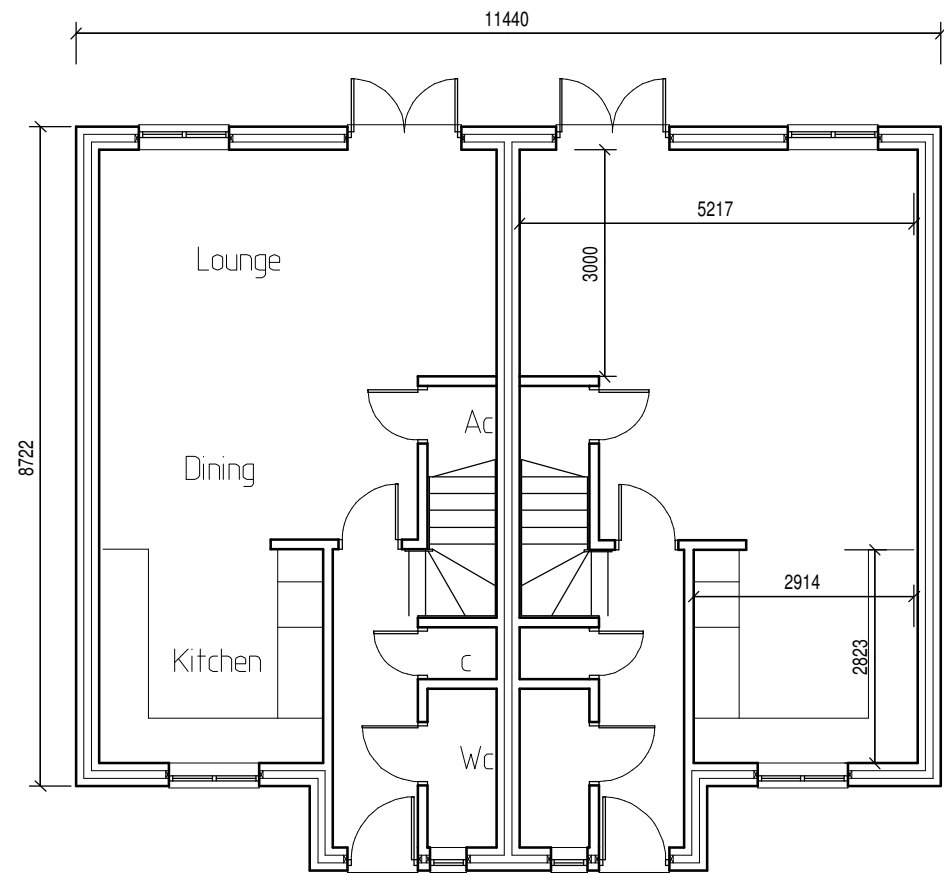

Scale 1-100

 

FRONT ELEVATION

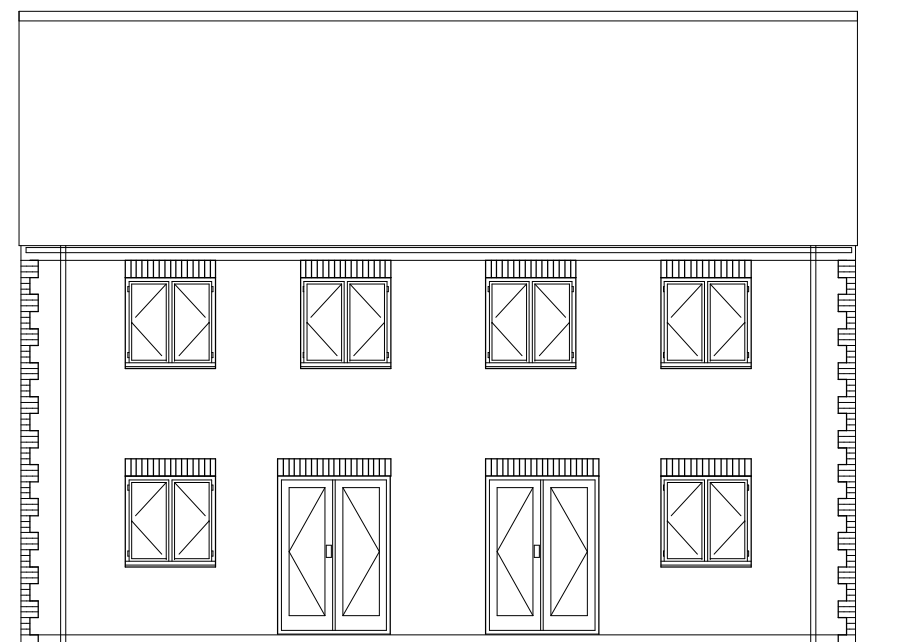

REAR ELEVATION

PROJECT
Proposed Housing Development at
35 Fleet Road Fleet PE12 8 LA
For Gem Mix Ltd

DRAWING TITLE:
PROPOSED SEMI DETACHED 3 BED
PLANS AND ELEVATIONS PLOTS
3-4-5-6

SCALE 1:100
DATE April 2020 DRAWN BY: S.Andrews

JOB No.	PLOT No.	SHEET	REV
SA/MA/04/20		SA PP02	

Tel: M: 07713003441
E:shayne@designandarchitectureltd.co.uk
ShayneAndrews@DesignAndArchitectureLtd.co.uk
Registered address: 10a High Street, Market Deeping, PE9 8EB