


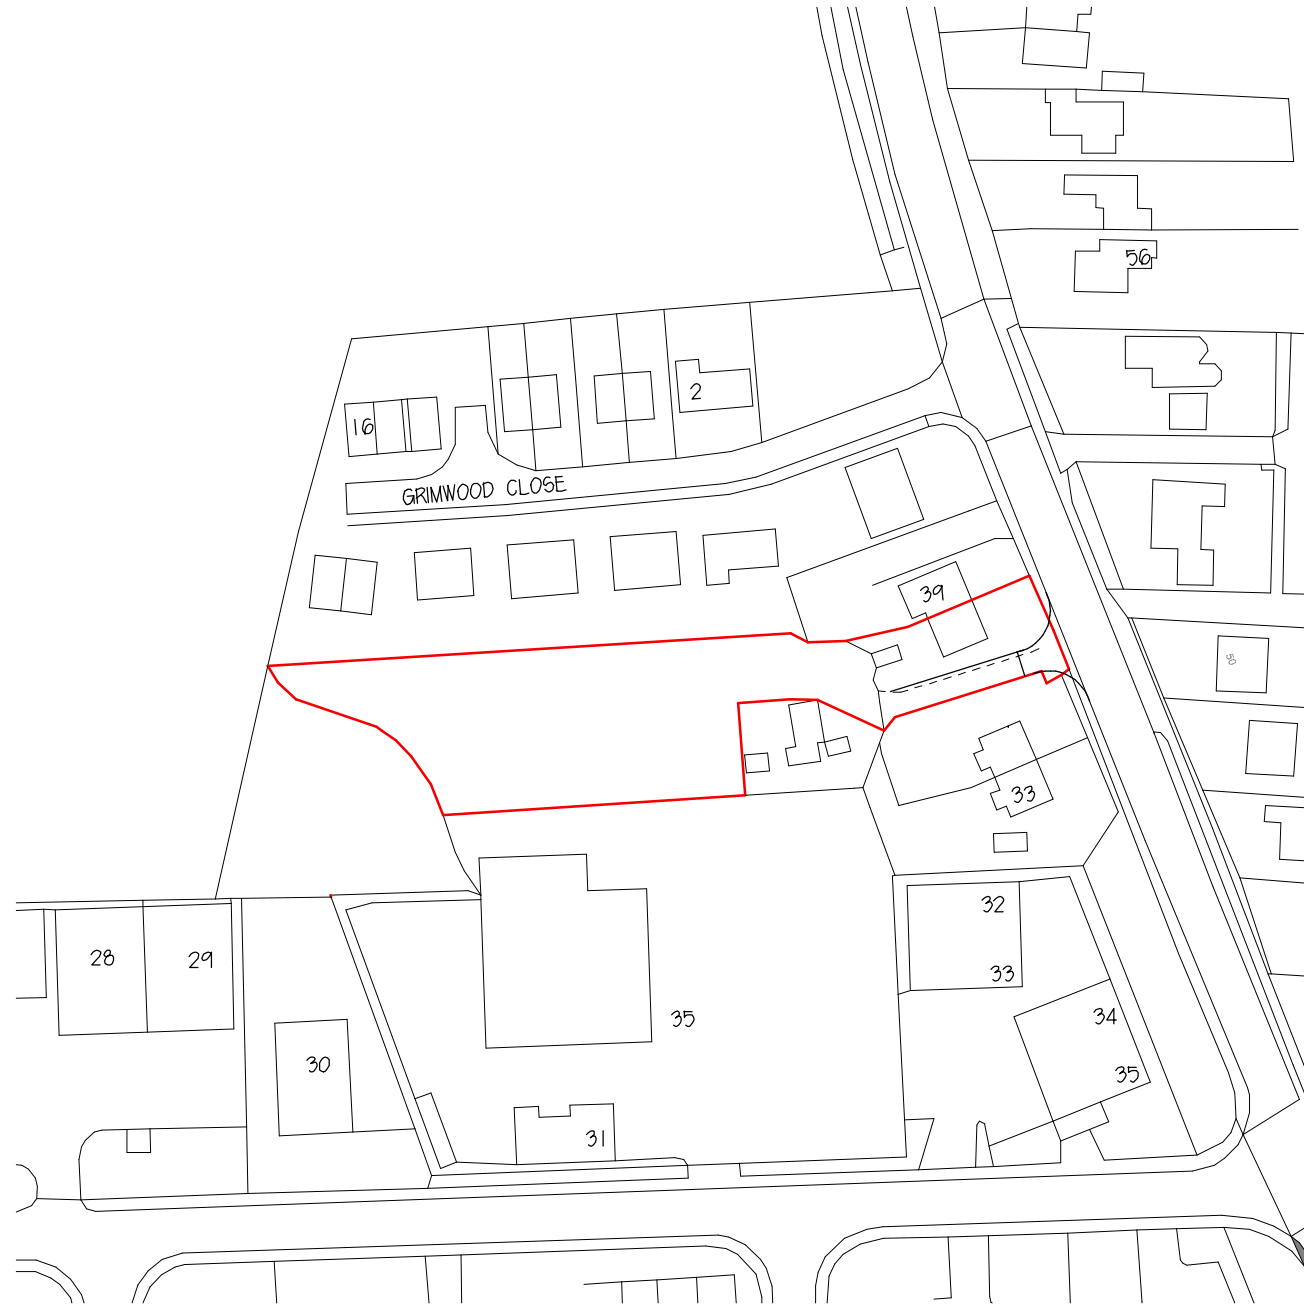

Scale 1-1250

PROJECT
Proposed Housing Development at
35 Fleet Road Fleet PE12 8 LA
For Mr M Ash

DRAWING TITLE
EXISTING SITE PLAN

SCALE 1:1250
DATE MAY 2019 DRAWN BY: S.Andrews

JOB No. SA/MA/04/18	PLOT No.	SHEET SA PP002	REV
------------------------	----------	-------------------	-----

Tel: M: 07713003441
E: shayne@designandarchitectureltd.co.uk

ShayneAndrews@DesignAndArchitectureLtd.co.uk
Registered address: 10a High Street, Market Deeping, PE6 8ES