



REVISION:	DESCRIPTION:	MADE BY:	DATE:
A	Elevations Amended	AM	17/08/22

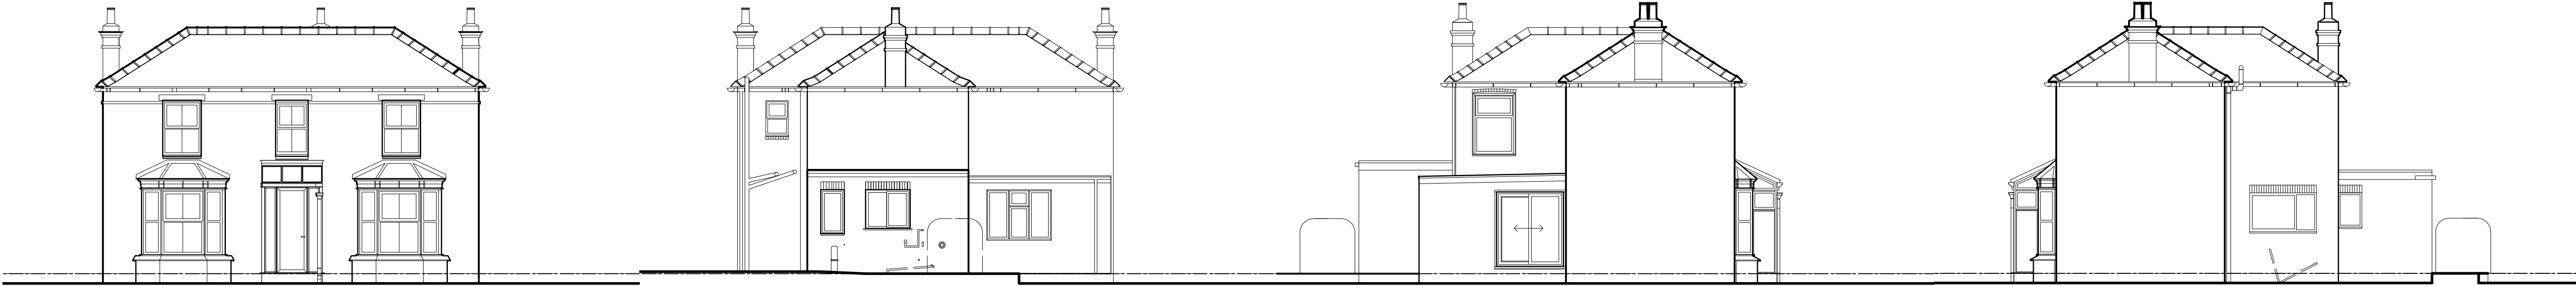

SOUTH ELEVATION
SCALE 1:100

 


1:100


NORTH ELEVATION
SCALE 1:100

WEST ELEVATION
SCALE 1:100


EAST ELEVATION
SCALE 1:100

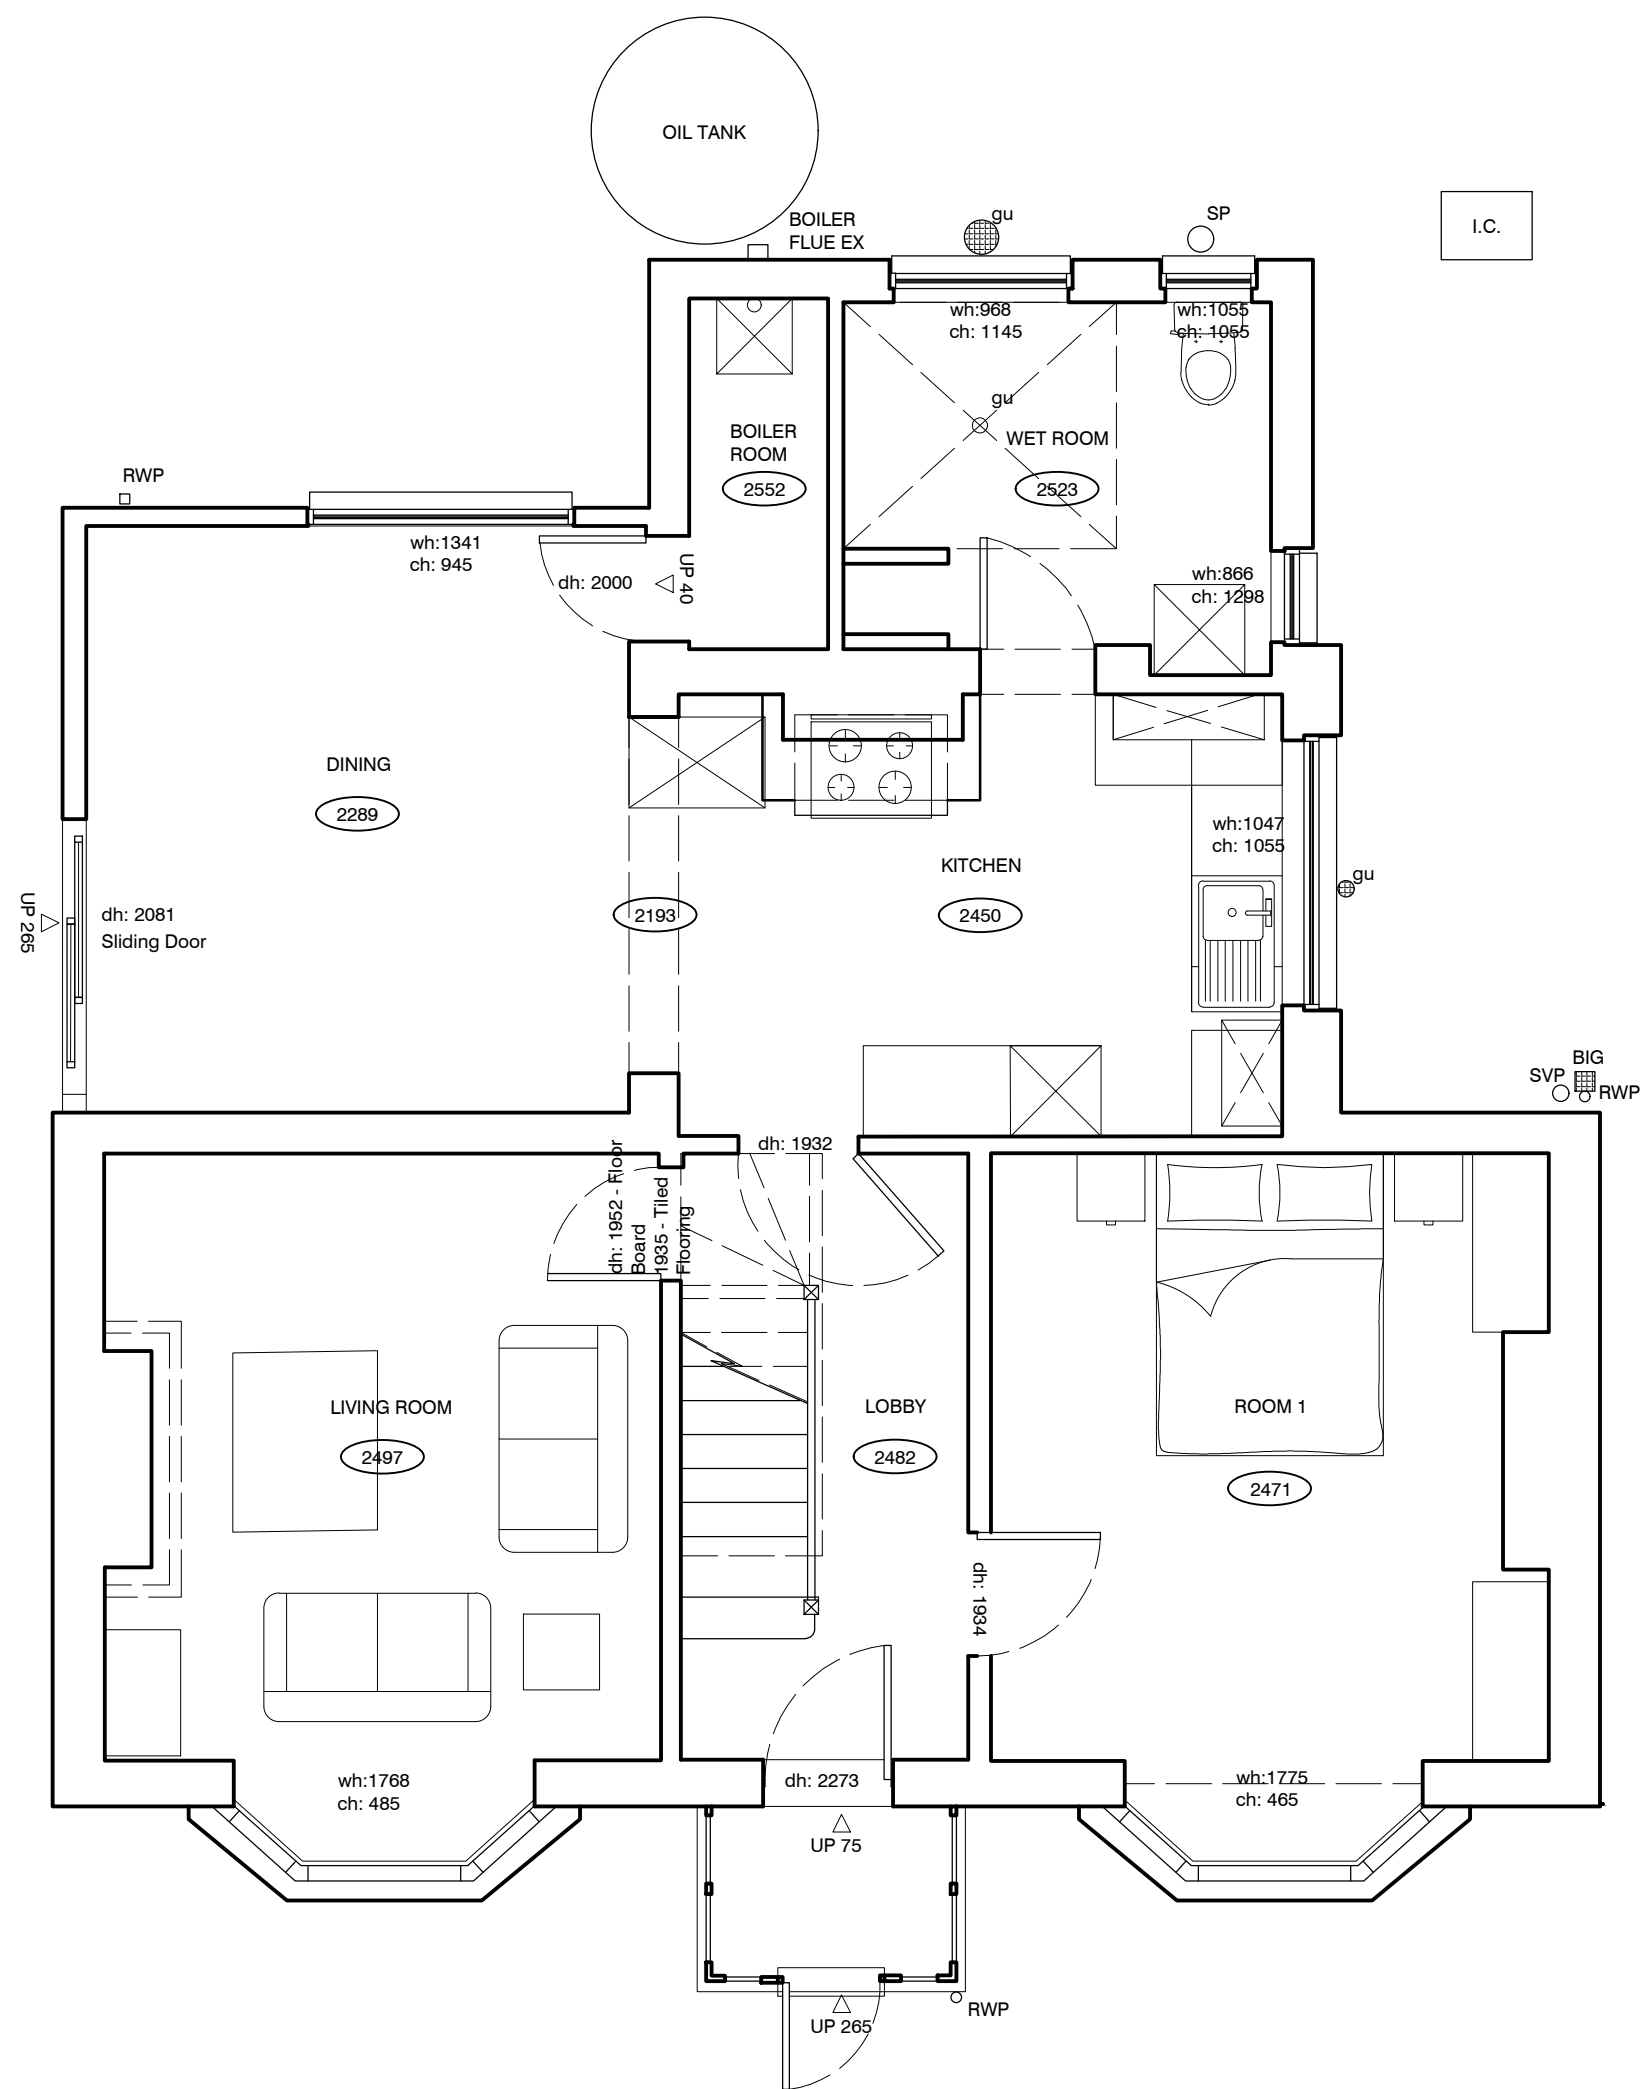

GROUND FLOOR PLAN
SCALE 1:50

 

1:50

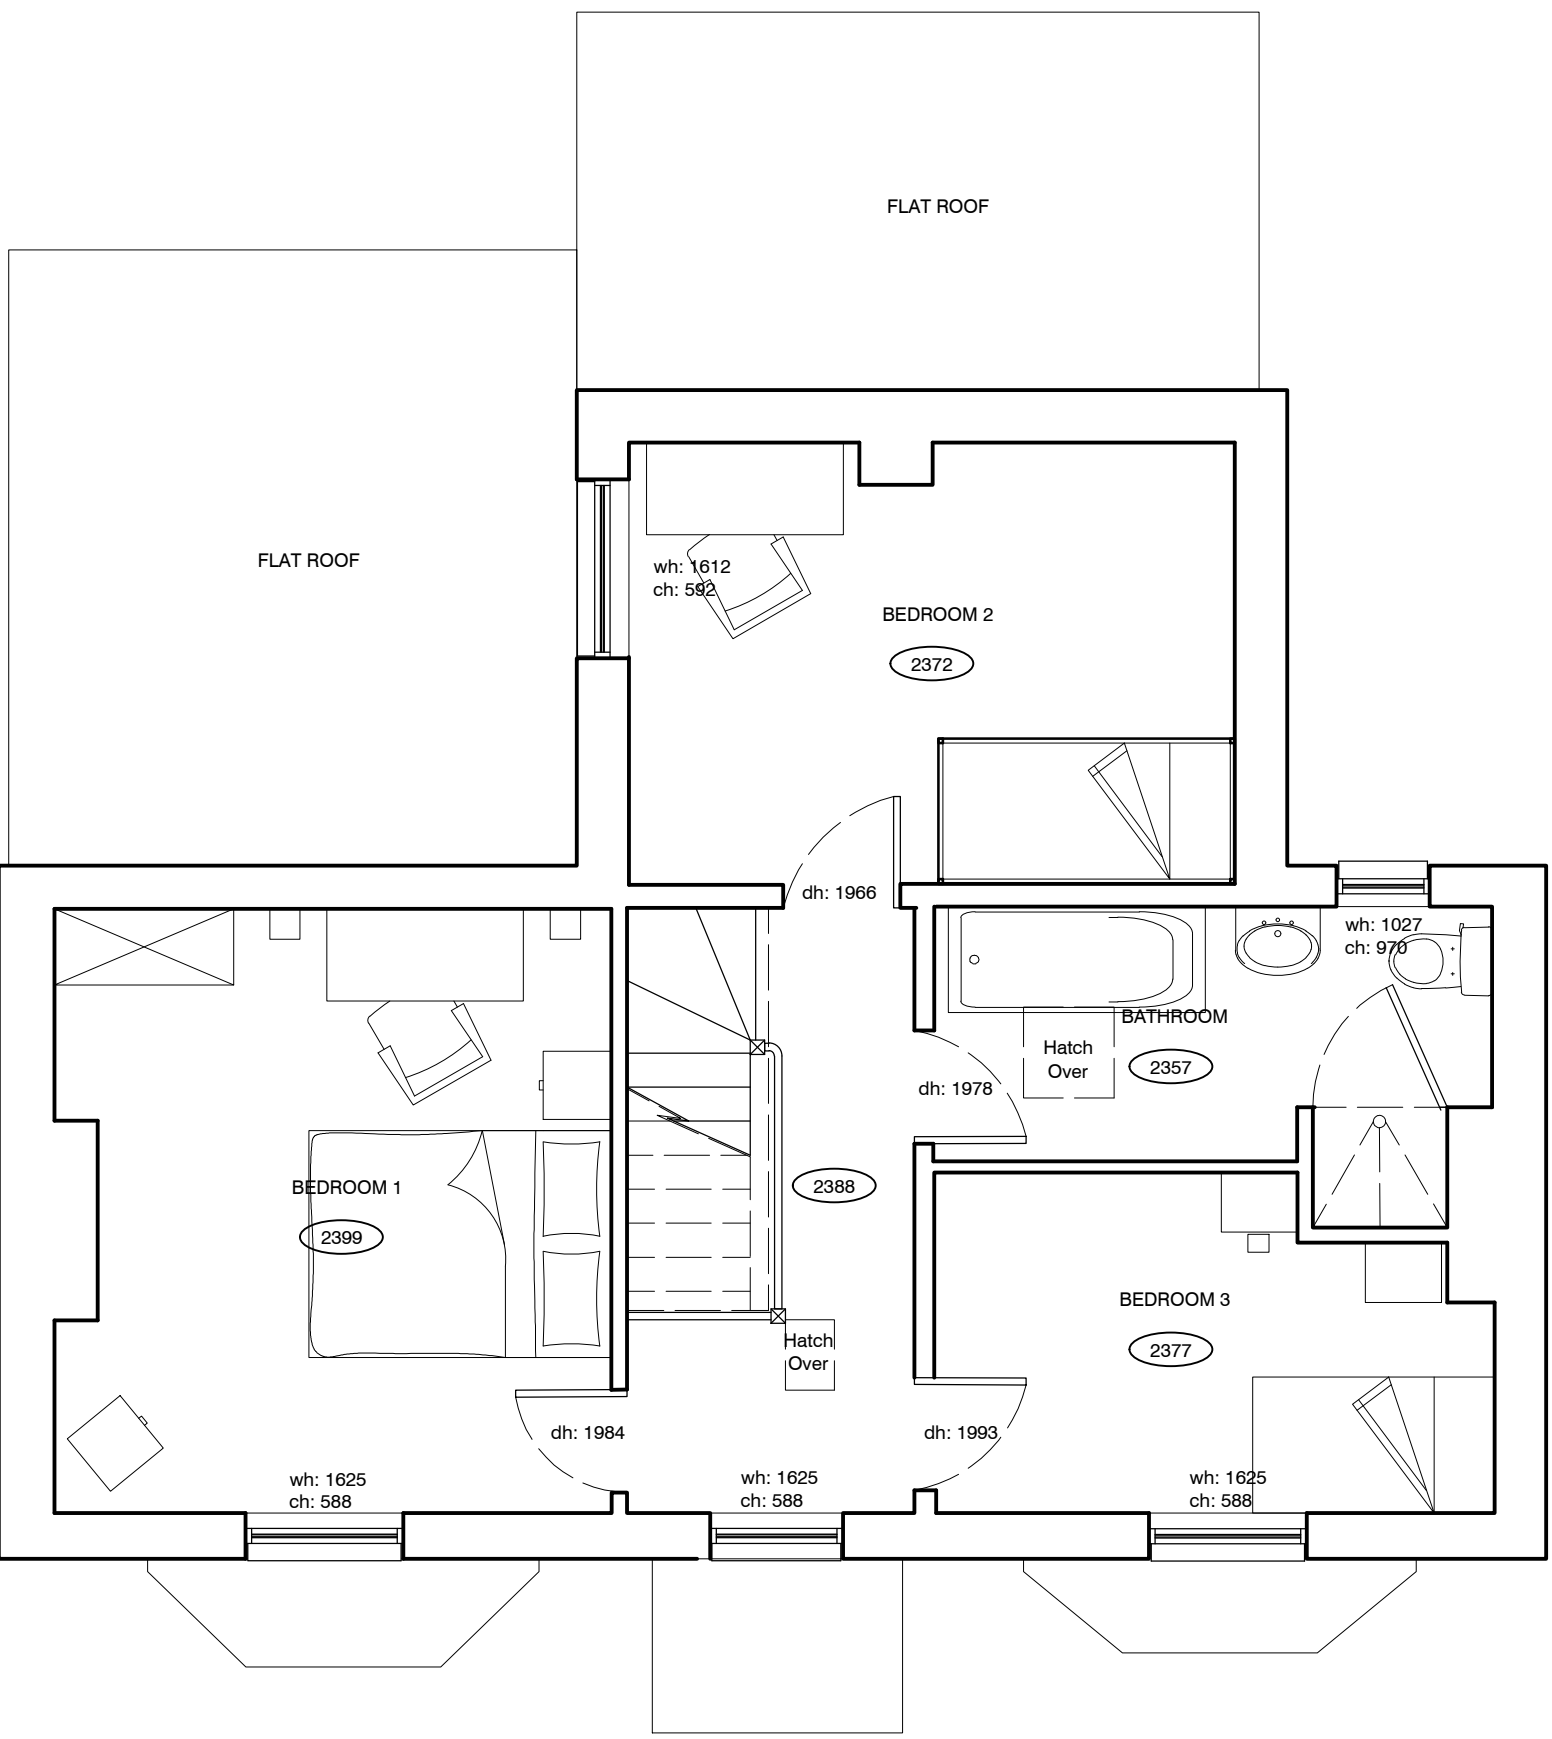

FIRST LEVEL FLOOR PLAN
SCALE 1:50

Building Survey Legend:

- Ceiling height
- Sill height
- Window height
- Door head height
- Rainwater pipe
- Soil vent pipe
- Inspection chamber
- Gully
- Direction of joist span
- Step up (mm)
- Section tag

CLIENT: Miss Jones

PROJECT: Proposed Extension, Porch

Ravensdale, Bensgate Road, Holbeach, Lincolnshire, PE12 8NL

TITLE: Existing Plan and Elevation Drawings

SCALE: 1:100 & 1:50 @ A1 REVISION LETTER: A

DRAWN: AM DRAWING NO: B/3708-1001

CHECKED: ORIGINAL SIZE: A1

DATE: JUNE 22

Architectural Consultants



BOSTON 12-14 Main Ridge West, Boston PE21 6QQ t: (01205) 357 272 e: boston@neildowdman-architecture.co.uk
STAMFORD 14 Barn Hill, Stamford PE9 2AE t: (01780) 758 522 e: stamford@neildowdman-architecture.co.uk
ALFORD 4-5 Church Street, Alford LN13 9EF t: (01507) 463 863 e: alford@neildowdman-architecture.co.uk
HORNCASTLE 28 St Lawrence Street, Horncastle LN9 5DN t: (01507) 522 899 e: horncastle@neildowdman-architecture.co.uk
LOUTH 62 Northgate, Louth LN11 0LY t: (01507) 601 155 e: louth@neildowdman-architecture.co.uk
SKEGNESS (Satellite Office) t: (01754) 880 080 e: skegness@neildowdman-architecture.co.uk
*By appointment only

www.neildowdman-architecture.co.uk

DRAFT

DOWLMAN
Neil Dowdman Architecture

Planning | Design | Project Management