



REVISION: DESCRIPTION: MADE BY: DATE:

OUTBUILDING 1 (AS EXISTING)


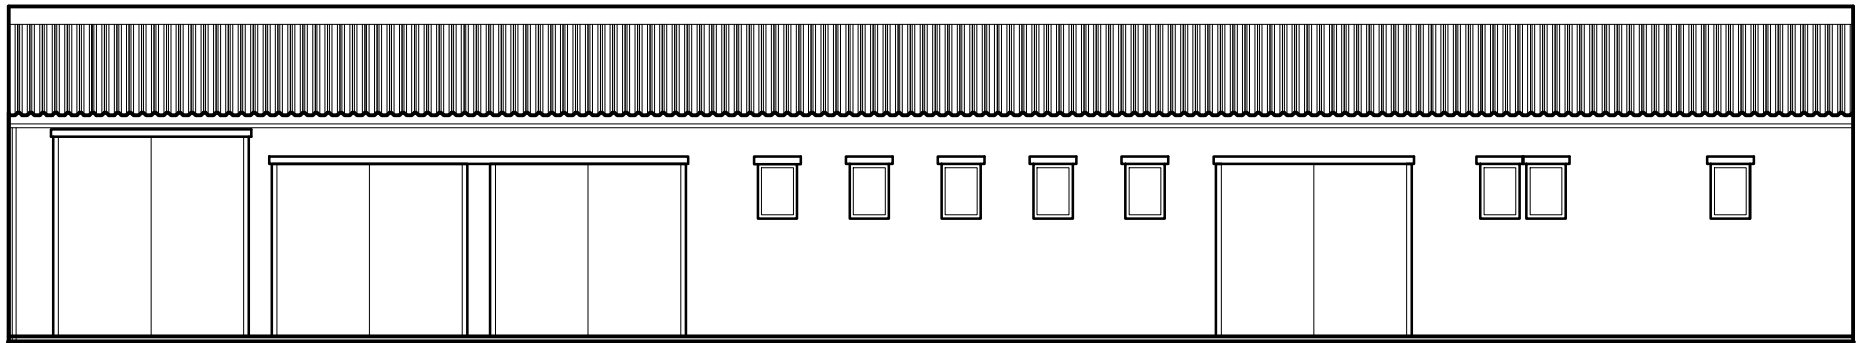


FRONT ELEVATION
SCALE 1:100

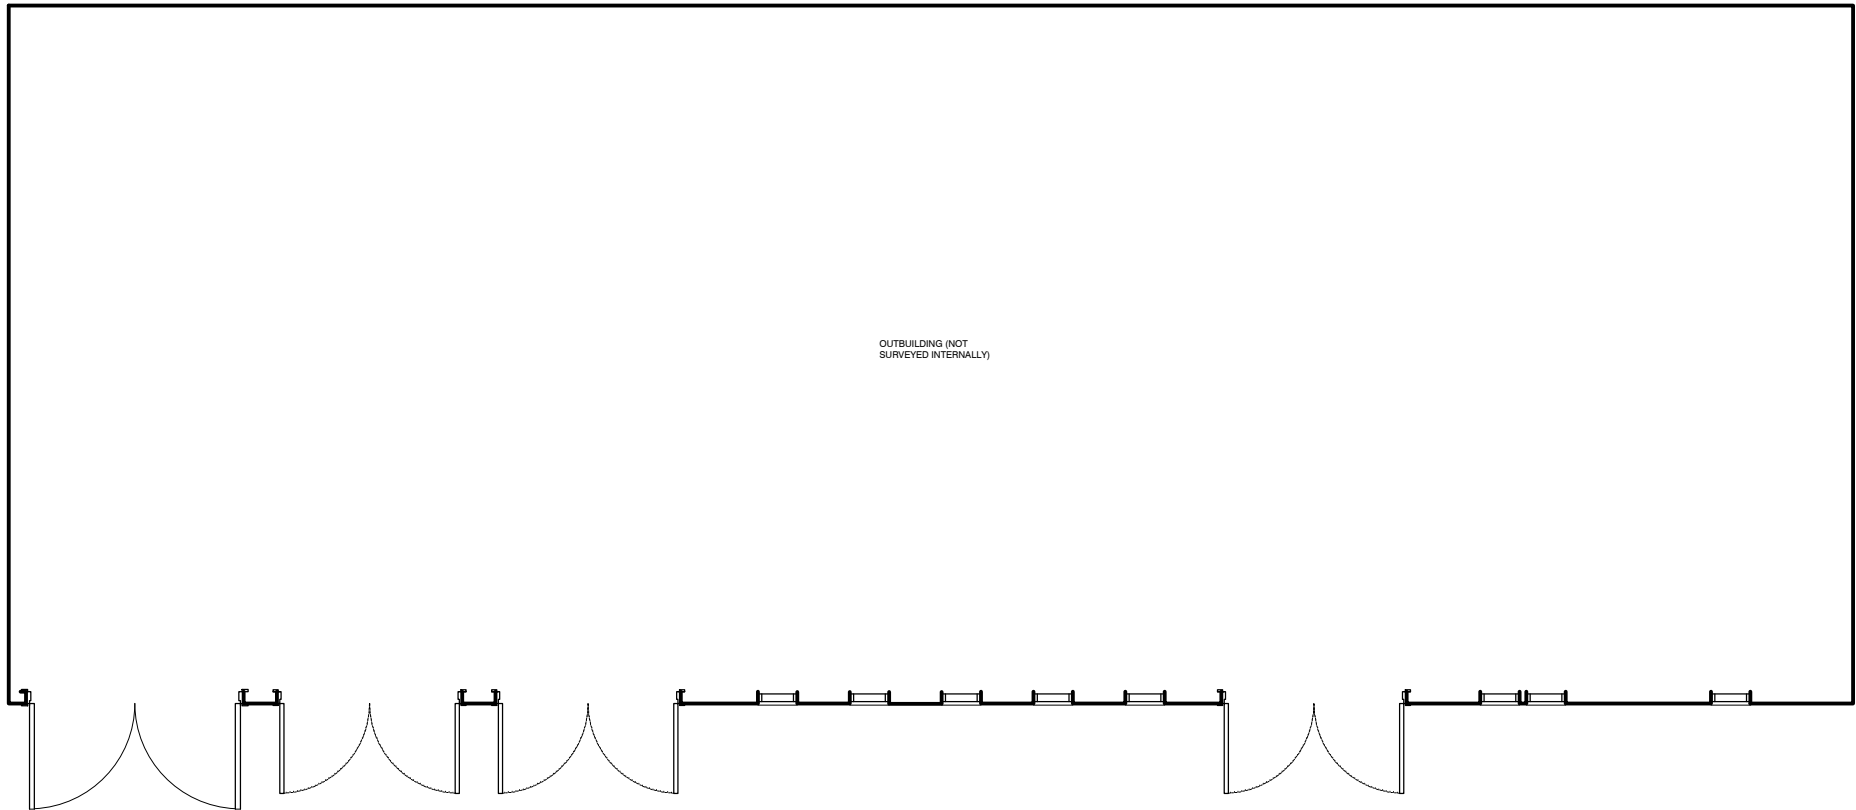

GROUND FLOOR PLAN
SCALE 1:100


1:100 0 1 2 3 4 5 m

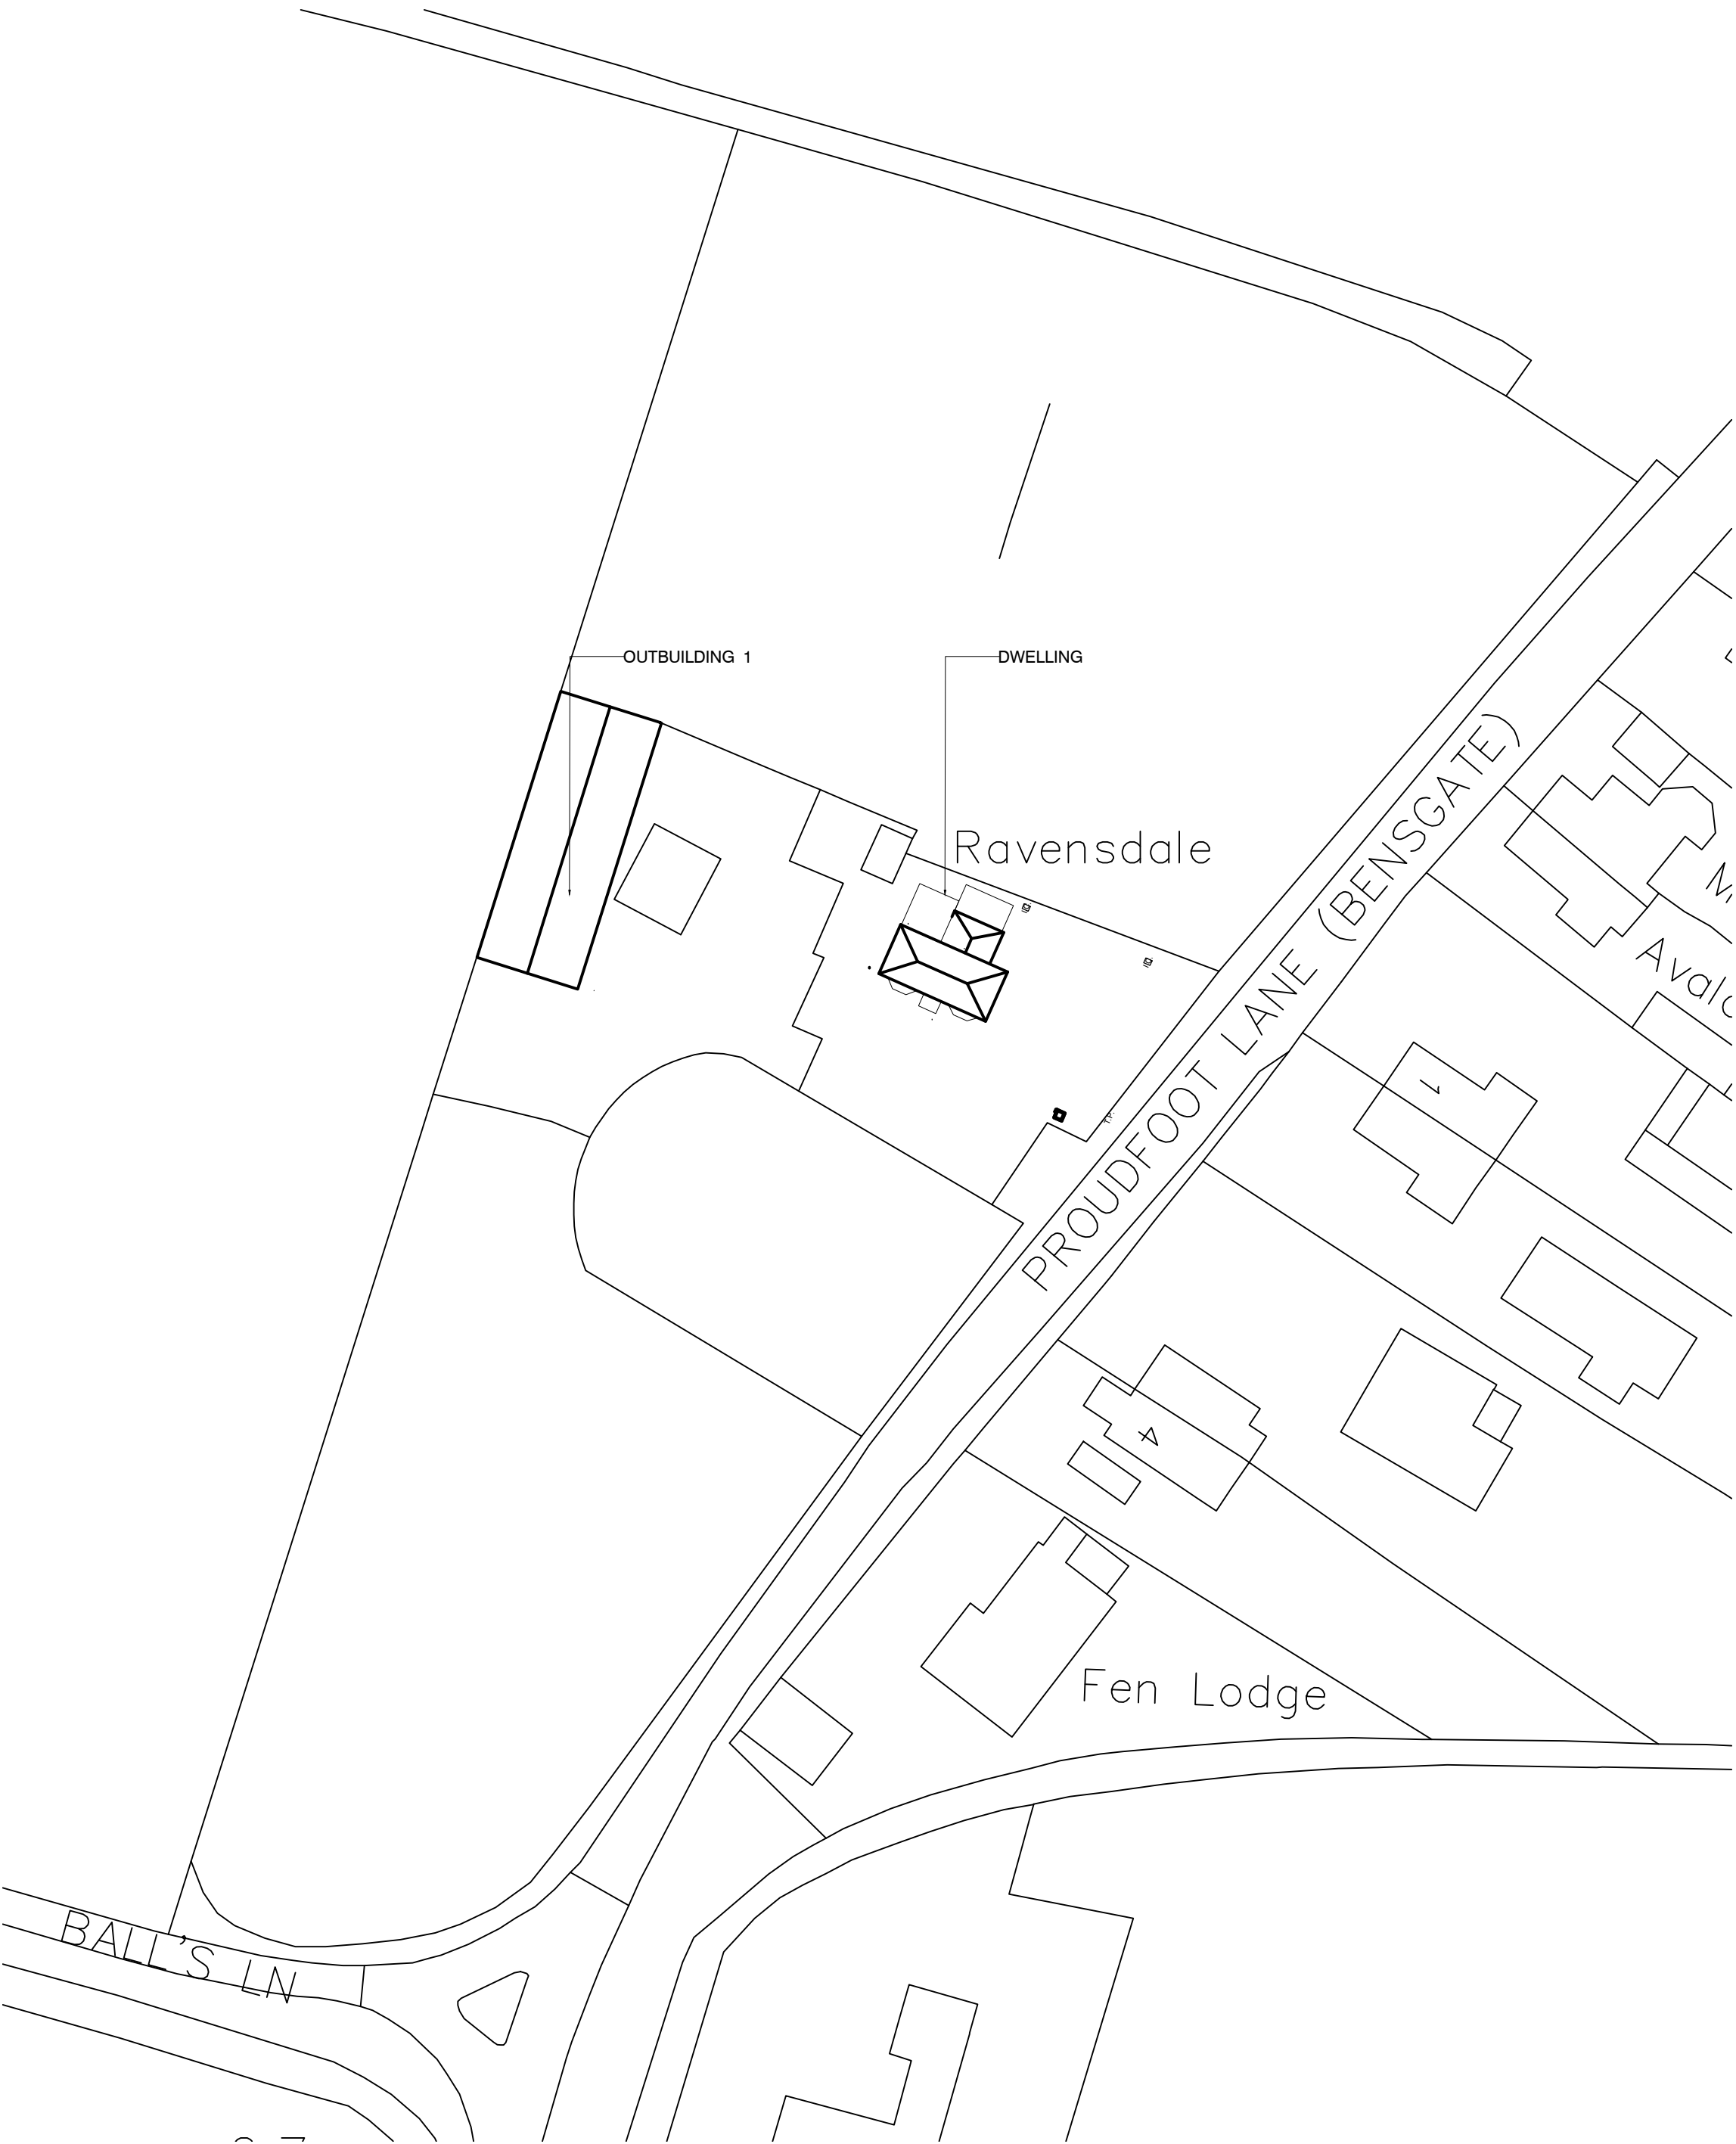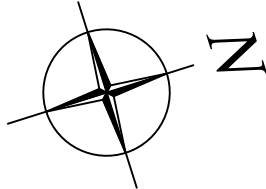

SITE PLAN (AS EXISTING)

SCALE 1:500

1:500 0 2.5 5 10 15 25 m

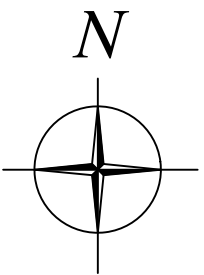

DRAFT

CLIENT: Miss Jones

PROJECT: Proposed Extension, Porch

Ravensdale, Bensgate Road, Holbeach, Lincolnshire, PE12 8NL

TITLE: Existing Outbuilding and Site Plan

SCALE: 1:100 & 1:500 @ A1 REVISION LETTER: .

DRAWN: AM DRAWING NO: B/3708-1003



CHECKED:

ORIGINAL SIZE: A1

DATE: JULY 22

Architectural Consultants LABC



BOSTON 12-14 Main Ridge West, Boston PE21 6QQ t: (01205) 357 272 e: boston@neildowdman-architecture.co.uk
STAMFORD 14 Barn Hill, Stamford PE9 2AE t: (01780) 758 522 e: stamford@neildowdman-architecture.co.uk
ALFORD* 4-5 Church Street, Alford LN13 9EF t: (01507) 463 863 e: alford@neildowdman-architecture.co.uk
HORNCASTLE* 28 St Lawrence Street, Horncastle LN9 5DN t: (01507) 522 899 e: horncastle@neildowdman-architecture.co.uk
LOUTH* 62 Northgate, Louth LN11 0LY t: (01507) 601155 e: louth@neildowdman-architecture.co.uk
SKEGNESS (Satellite Office) t: (01754) 880 080 e: skegness@neildowdman-architecture.co.uk
*By appointment only

www.neildowdman-architecture.co.uk