

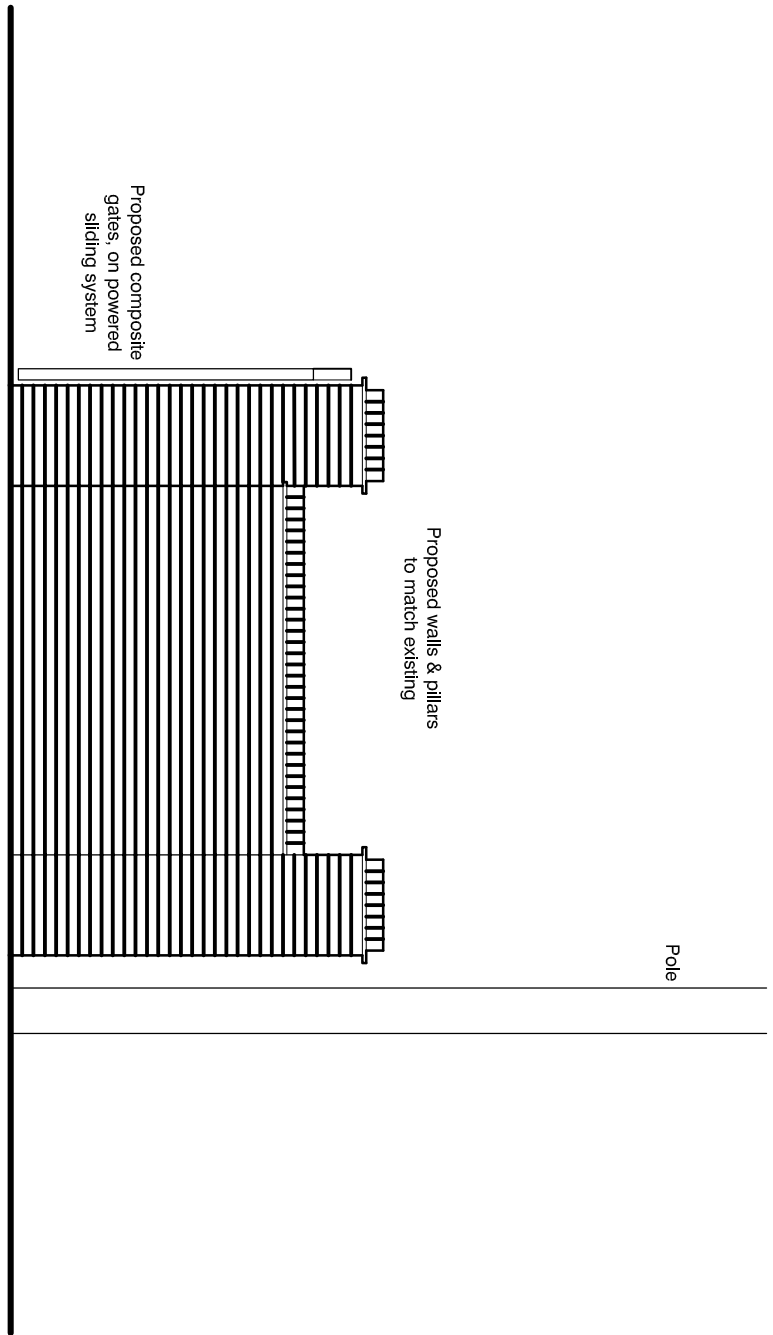


© Design Copyright Reserved. This drawing and design is the property of Neil Dowdman Architecture Ltd. Written consent must be obtained from Neil Dowdman Architecture Ltd before copying or reproducing this drawing. Do not scale this drawing, use figured dimensions only. Contractors are responsible for taking and checking site and building dimensions before proceeding. Any discrepancy must be reported to Neil Dowdman Architecture Ltd immediately.

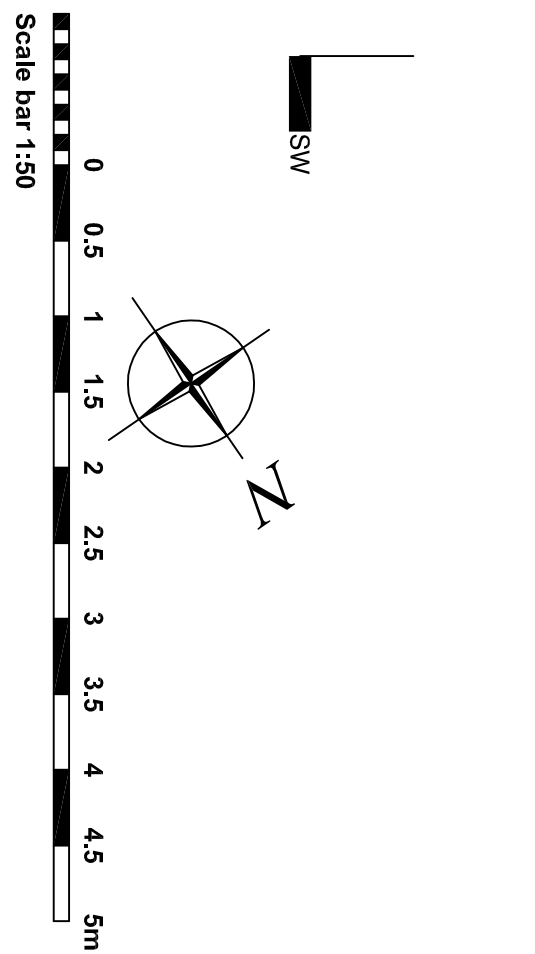


South-West Elevation

SCALE 1:50

 

proposed

REVISION LETTER: A

 

REVISION:	DESCRIPTION:	MADE BY:	DATE:
A	Amended to utilise existing steel posts	NH	04.10.2023

0 0.5 1 1.5 2 2.5 3 3.5 4 4.5 5m

Scale bar 1:50

& Alterations at:-

proposed

REVISION LETTER: A

DRAWING NO: B/3708-3007

ORIGINAL SIZE: A

DATE: JUL '23

1 PE2160G **t:** (01205) 357 272 **e:** hobson@hobson-architect.co.uk

†: 01507 501 355 [e: joulhe@nieldowman-architecture.co.uk](mailto:joulhe@nieldowman-architecture.co.uk)
†: 01507 522 899 [e: hormcastle@nieldowman-architecture.co.uk](mailto:hormcastle@nieldowman-architecture.co.uk)

0080 **e:** skegness@nieldowman-architecture.co.uk

teature.co.uk