




© Design Copyright Reserved. This drawing and design is the property of Neil Doshi Architects Ltd. Written or oral permission must be obtained from Neil Doshi Architects Ltd before copying or reproducing this drawing. Do not scale this drawing, use figured dimensions only. Collaborators are responsible for taking and checking site and building dimensions before proceeding. Any discrepancy must be reported to Neil Doshi Architects Ltd immediately.

| REVISION: | DESCRIPTION:                                       | MADE BY: | DATE:      |
|-----------|----------------------------------------------------|----------|------------|
| A         | Amended to utilise existing steel posts            | NH       | 04.10.2023 |
| B         | Amendment to position of entrance gate and pillars | EW       | 02/07/24   |

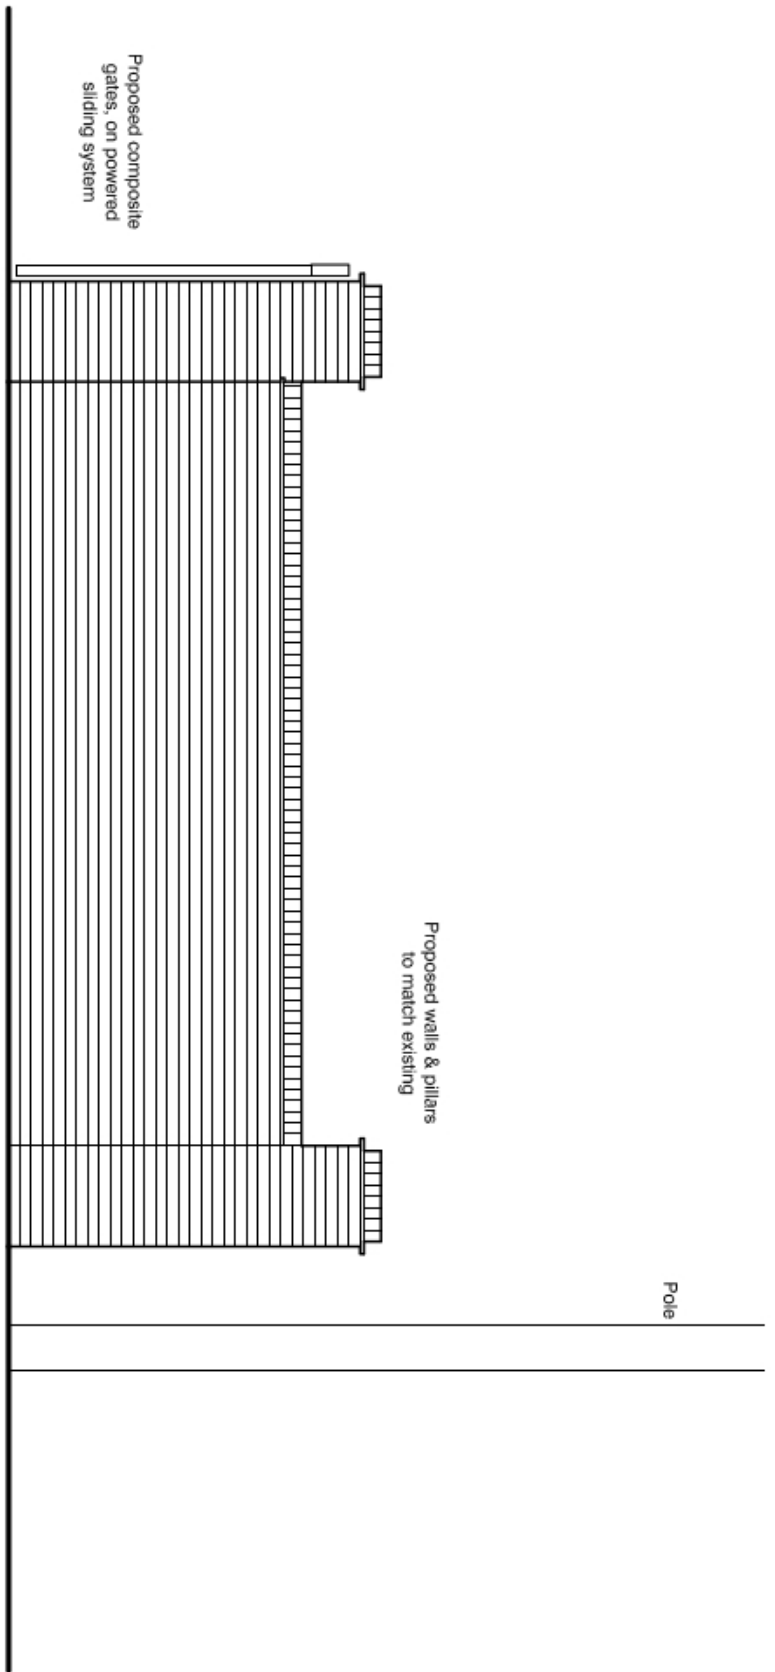

### South-West Elevation

SCALE 1:50

  

**PROJECT:** Proposed Extension & Alterations at:-

**TITLE:** Gated Entrance - As Proposed

VISION LETTER: B

DRAWING NO: B/3708-3007

ORIGINAL SIZE: A1DATE: JUL '23

**BOSTON** 12-14 Main Ridge West, Boston MA 02160 **t:** 617 204 3512/2 **e:** boston@melldown-architecture.com  
14 Park Hill, Charford MA 01920 **t:** 401 779 0172 **e:** charford@melldown-architecture.com

**HORNCASTLE\*** 28 St Lawrence Street, Horncastle LN9 5DN **t:** (01507) 522 899 **e:** horncastle@melkowlman-architecture.co.uk

**SKEGNESS** (Satellite Office) **t:** (01754) 880 080 **e:** skegness@nieldowman-architecture.co.uk

[www.nelldowdfrman-architecture.co.uk](http://www.nelldowdfrman-architecture.co.uk)