




© Design Copyright Reserved. This drawing and design is the property of Neil Dawlimen Architecture Ltd. Written consent must be obtained from Neil Dawlimen Architecture Ltd before copying or reproducing this drawing. Do not scale this drawing. It is for reference only. Contractors are responsible for taking and checking size and building dimensions before proceeding. Any discrepancy must be reported to Neil Dawlimen Architecture Ltd immediately.

REVISION:	DESCRIPTION:	MADE BY:	DATE:
A	Amended to utilise existing steel posts	NH	04.10.2023
B	Amendment to position of entrance gate and pillars	EW	02/07/24
C	Apron changed to Tarmac and additional note for vehicle crossing	EW	22/07/24

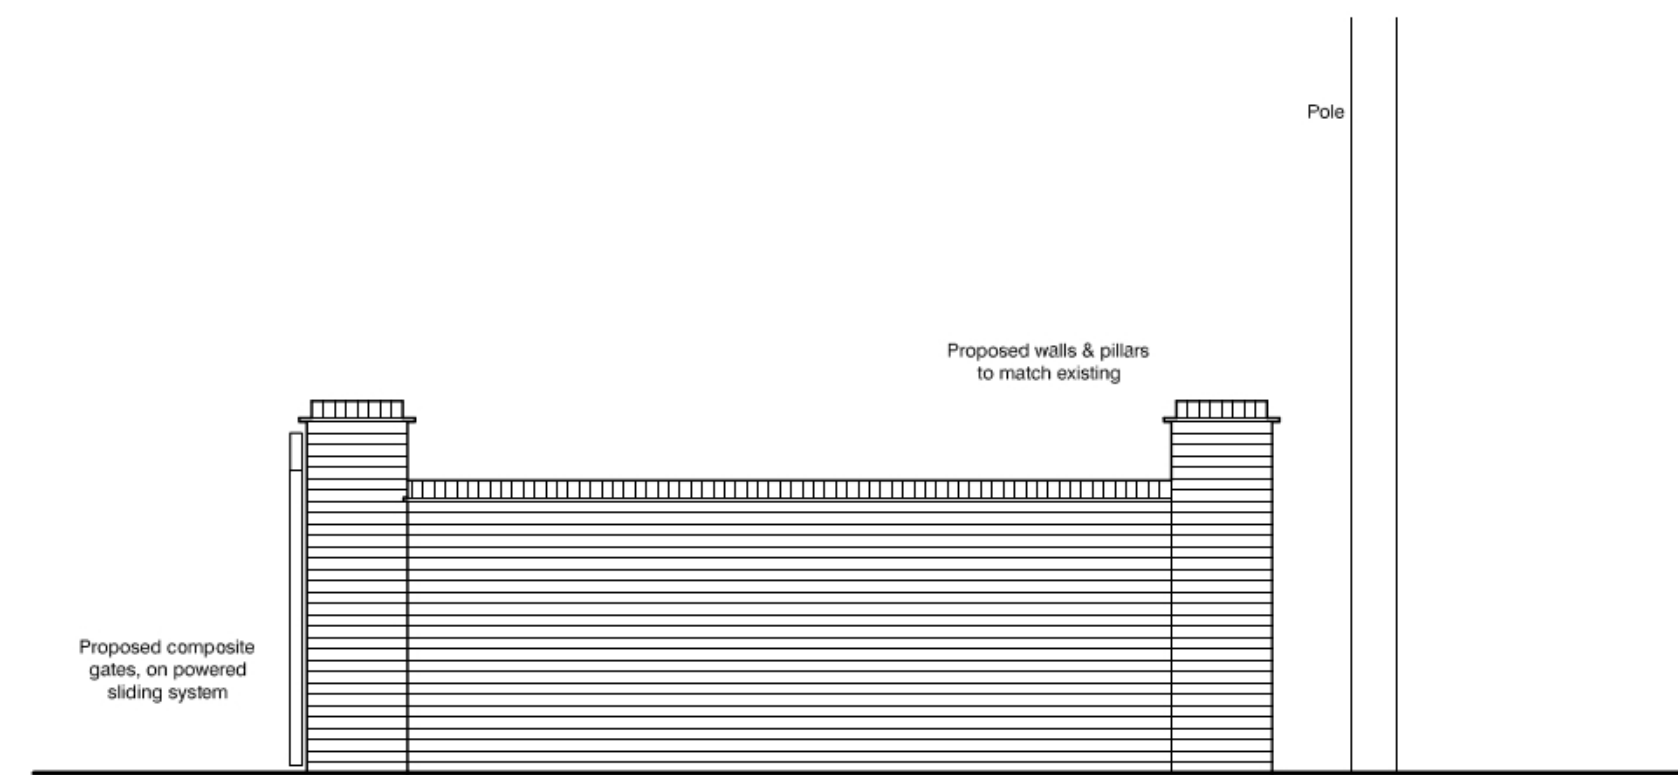

South-West Elevation

SCALE 1:50

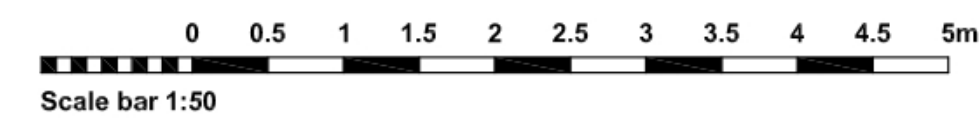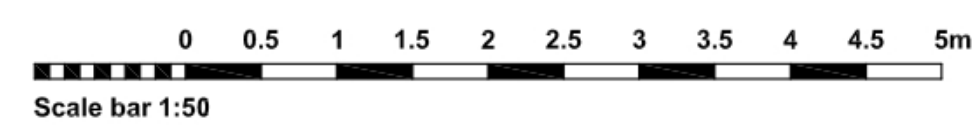

BOSTON 12-14 Main Ridge West, Boston PE21 6G3 ; t:(01295) 357 272 ; e:bscdon@mellowdman-architecture.co.uk
STAMFORD 14 Barn Hill, Stamford PE22 2AC ; t:(01780) 758 522 ; e:stamford@mellowdman-architecture.co.uk
ALFORD 45 Church Street, Alford LN11 9FF ; t:(01507) 643 863 ; e:alford@mellowdman-architecture.co.uk
HORNCASTLE 28 St Lawrence Street, Horncastle LN9 5JN ; t:(01507) 522 899 ; e:horncastle@mellowdman-architecture.co.uk
LOUTH 62 Northgate, Louth LN11 0LY ; t:(01507) 601 155 ; e:louth@mellowdman-architecture.co.uk
SKEGNESS (Skelthorpe Office) t:(01754) 880 080 ; e:skogness@mellowdman-architecture.co.uk

By appointment only

www.neildowdman-architecture.co.uk

