

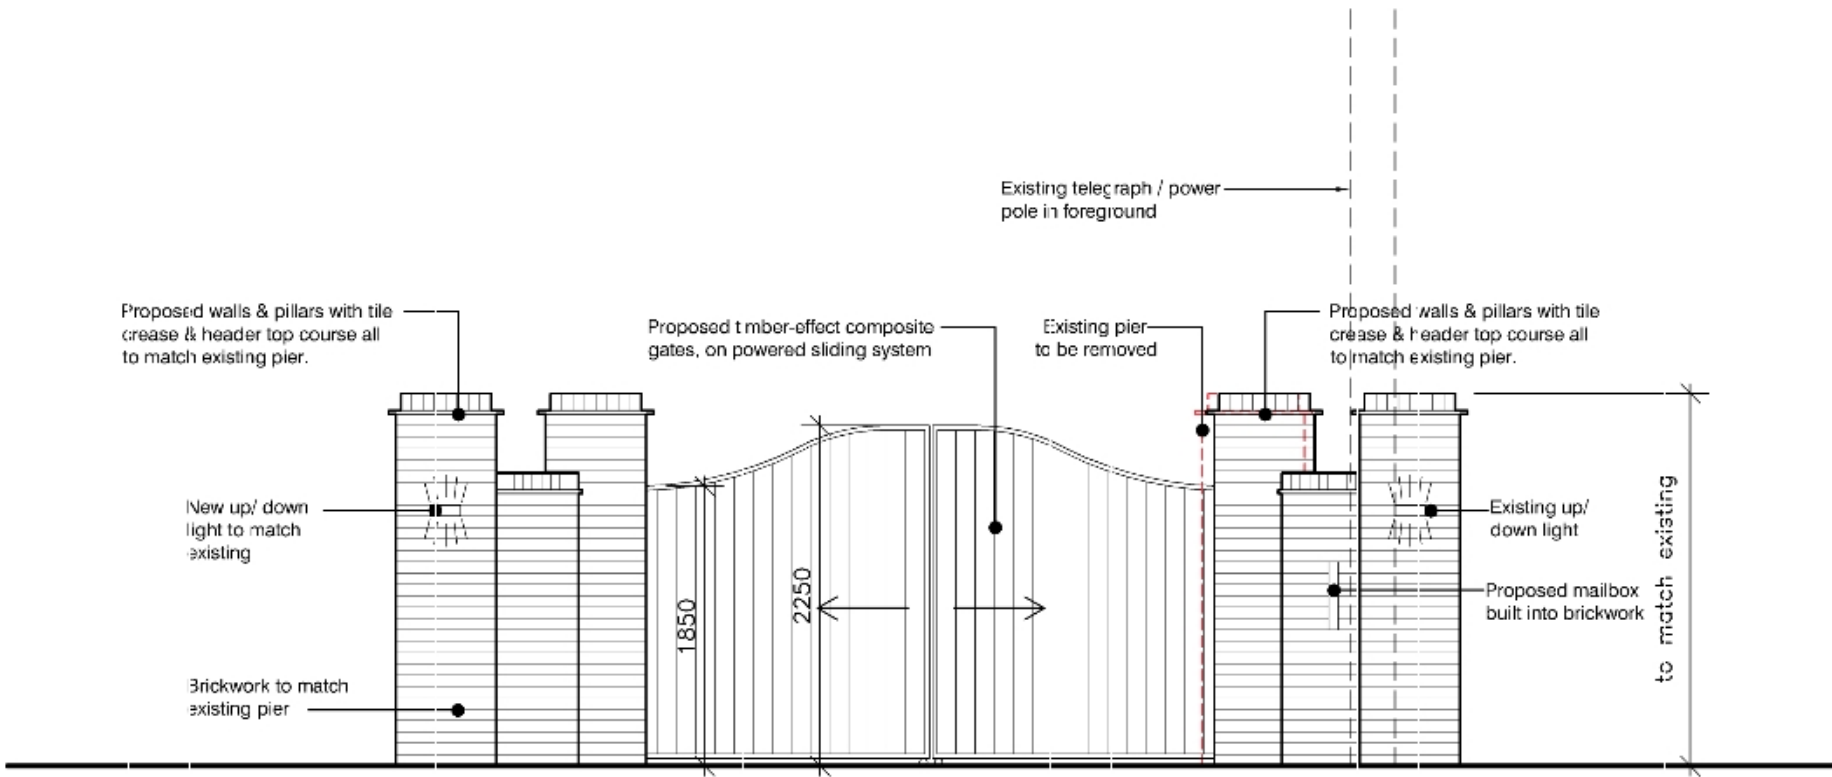


GATED ENTRANCE
AS PROPOSED

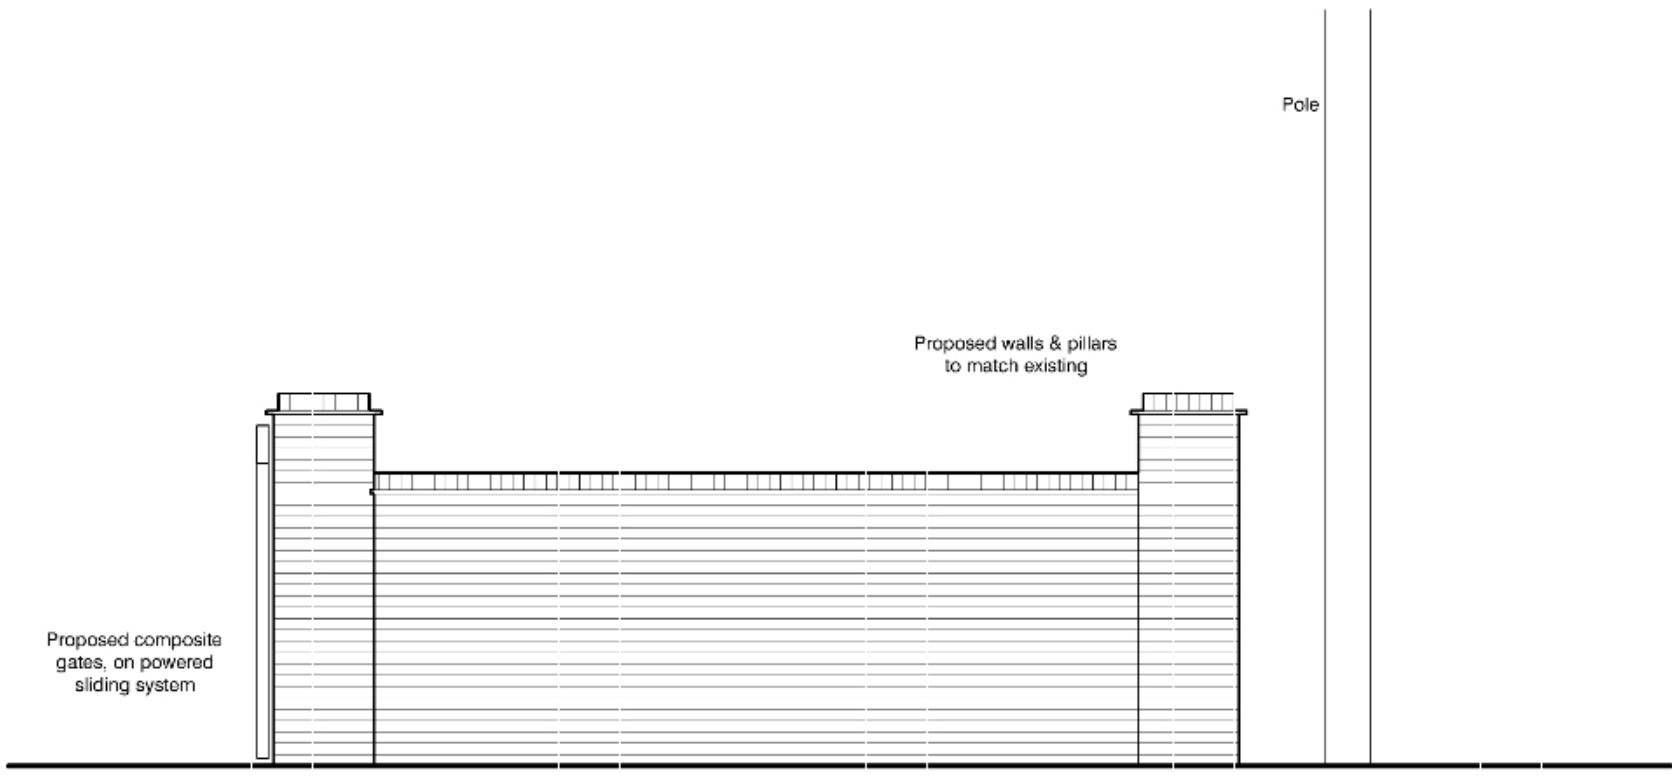



South-East (Front) Elevation

SCALE 1:50

 


South-West Elevation

SCALE 1:50

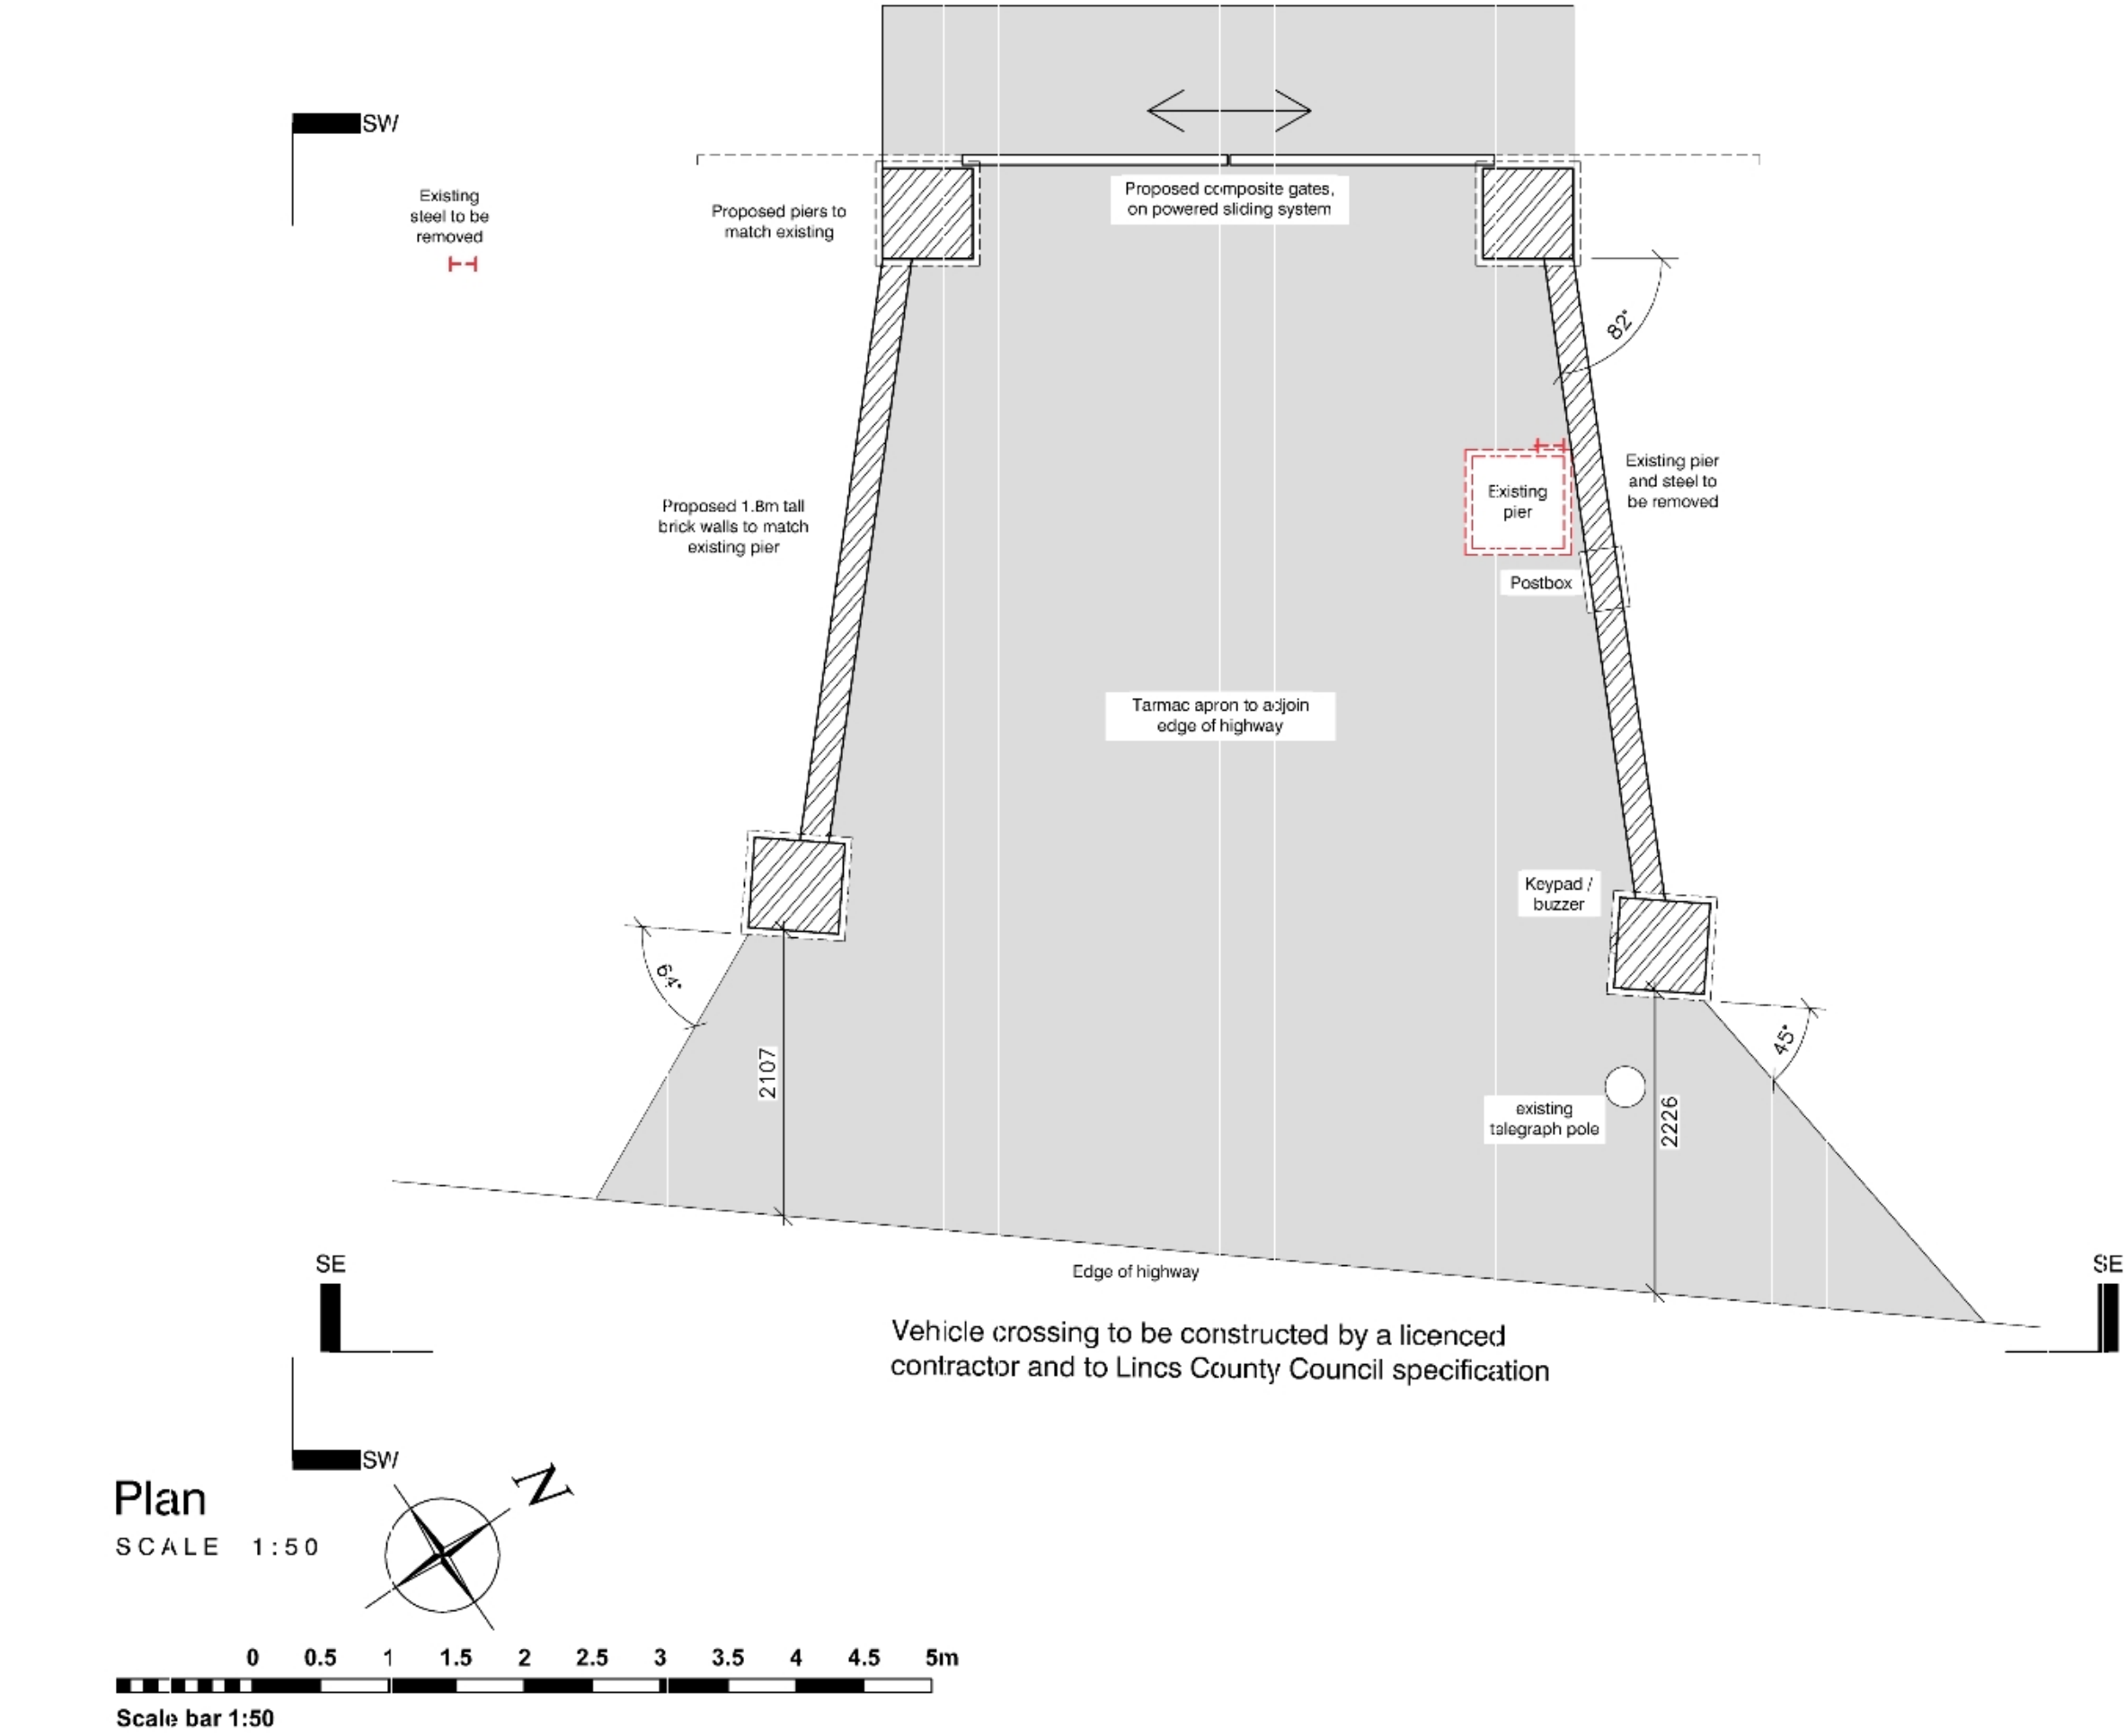 

© Design Copyright Reserved. This drawing and design is the property of Neil Dowman Architecture Ltd. Written consent must be obtained from Neil Dowman Architecture Ltd before copying or reproducing this drawing. Do not scale this drawing. Use figured dimensions only. Contractors are responsible for taking and checking site and building dimensions before proceeding. Any discrepancy must be reported to Neil Dowman Architecture Ltd immediately.

REVISION:	DESCRIPTION:	MADE BY:	DATE:
A	Amended to utilise existing steel posts	NH	04.10.2023
B	Amendment to position of entrance gate and pillars	EW	02/07/24
C	Apron changed to Tarmac and additional note for vehicle crossing	EW	22/07/24
D	Gate and brick pillars adjusted	MC	05/08/24

 

CLIENT: Miss H. Jones

PROJECT: Proposed Extension & Alterations at:-
Ravensdale, Bensgate Road, Holbeach, Lincolnshire, PE12 8NL

TITLE: Gated Entrance - As Proposed

SCALE: 1:50 @ A1 REVISION LETTER: D

DRAWN: GAS DRAWING NO: B/3708-3007

CHECKED:  ORIGINAL SIZE: A1

DATE: JUL '23

Architectural Consultants
    

BOSTON 12-14 Main Ridge West, Boston PE21 6GQ t: (01205) 357 272 e: boston@neildowman-architecture.co.uk
STAMFORD 14 Barn Hill, Stamford PE9 2AE t: (01780) 758 522 e: stamford@neildowman-architecture.co.uk
ALFORD 4-5 Church Street, Alford LN13 9EF t: (01507) 463 863 e: alford@neildowman-architecture.co.uk
HORNCASTLE 28 St Lawrence Street, Horncastle LN9 5DN t: (01507) 522 819 e: horncastle@neildowman-architecture.co.uk
LOUTH 62 Northgate, Louth LN11 0LY t: (01507) 601 155 e: louth@neildowman-architecture.co.uk
SKEGNESS (Satellite Office) t: (01754) 880 080 e: skegness@neildowman-architecture.co.uk
**By appointment only*

www.neildowman-architecture.co.uk