
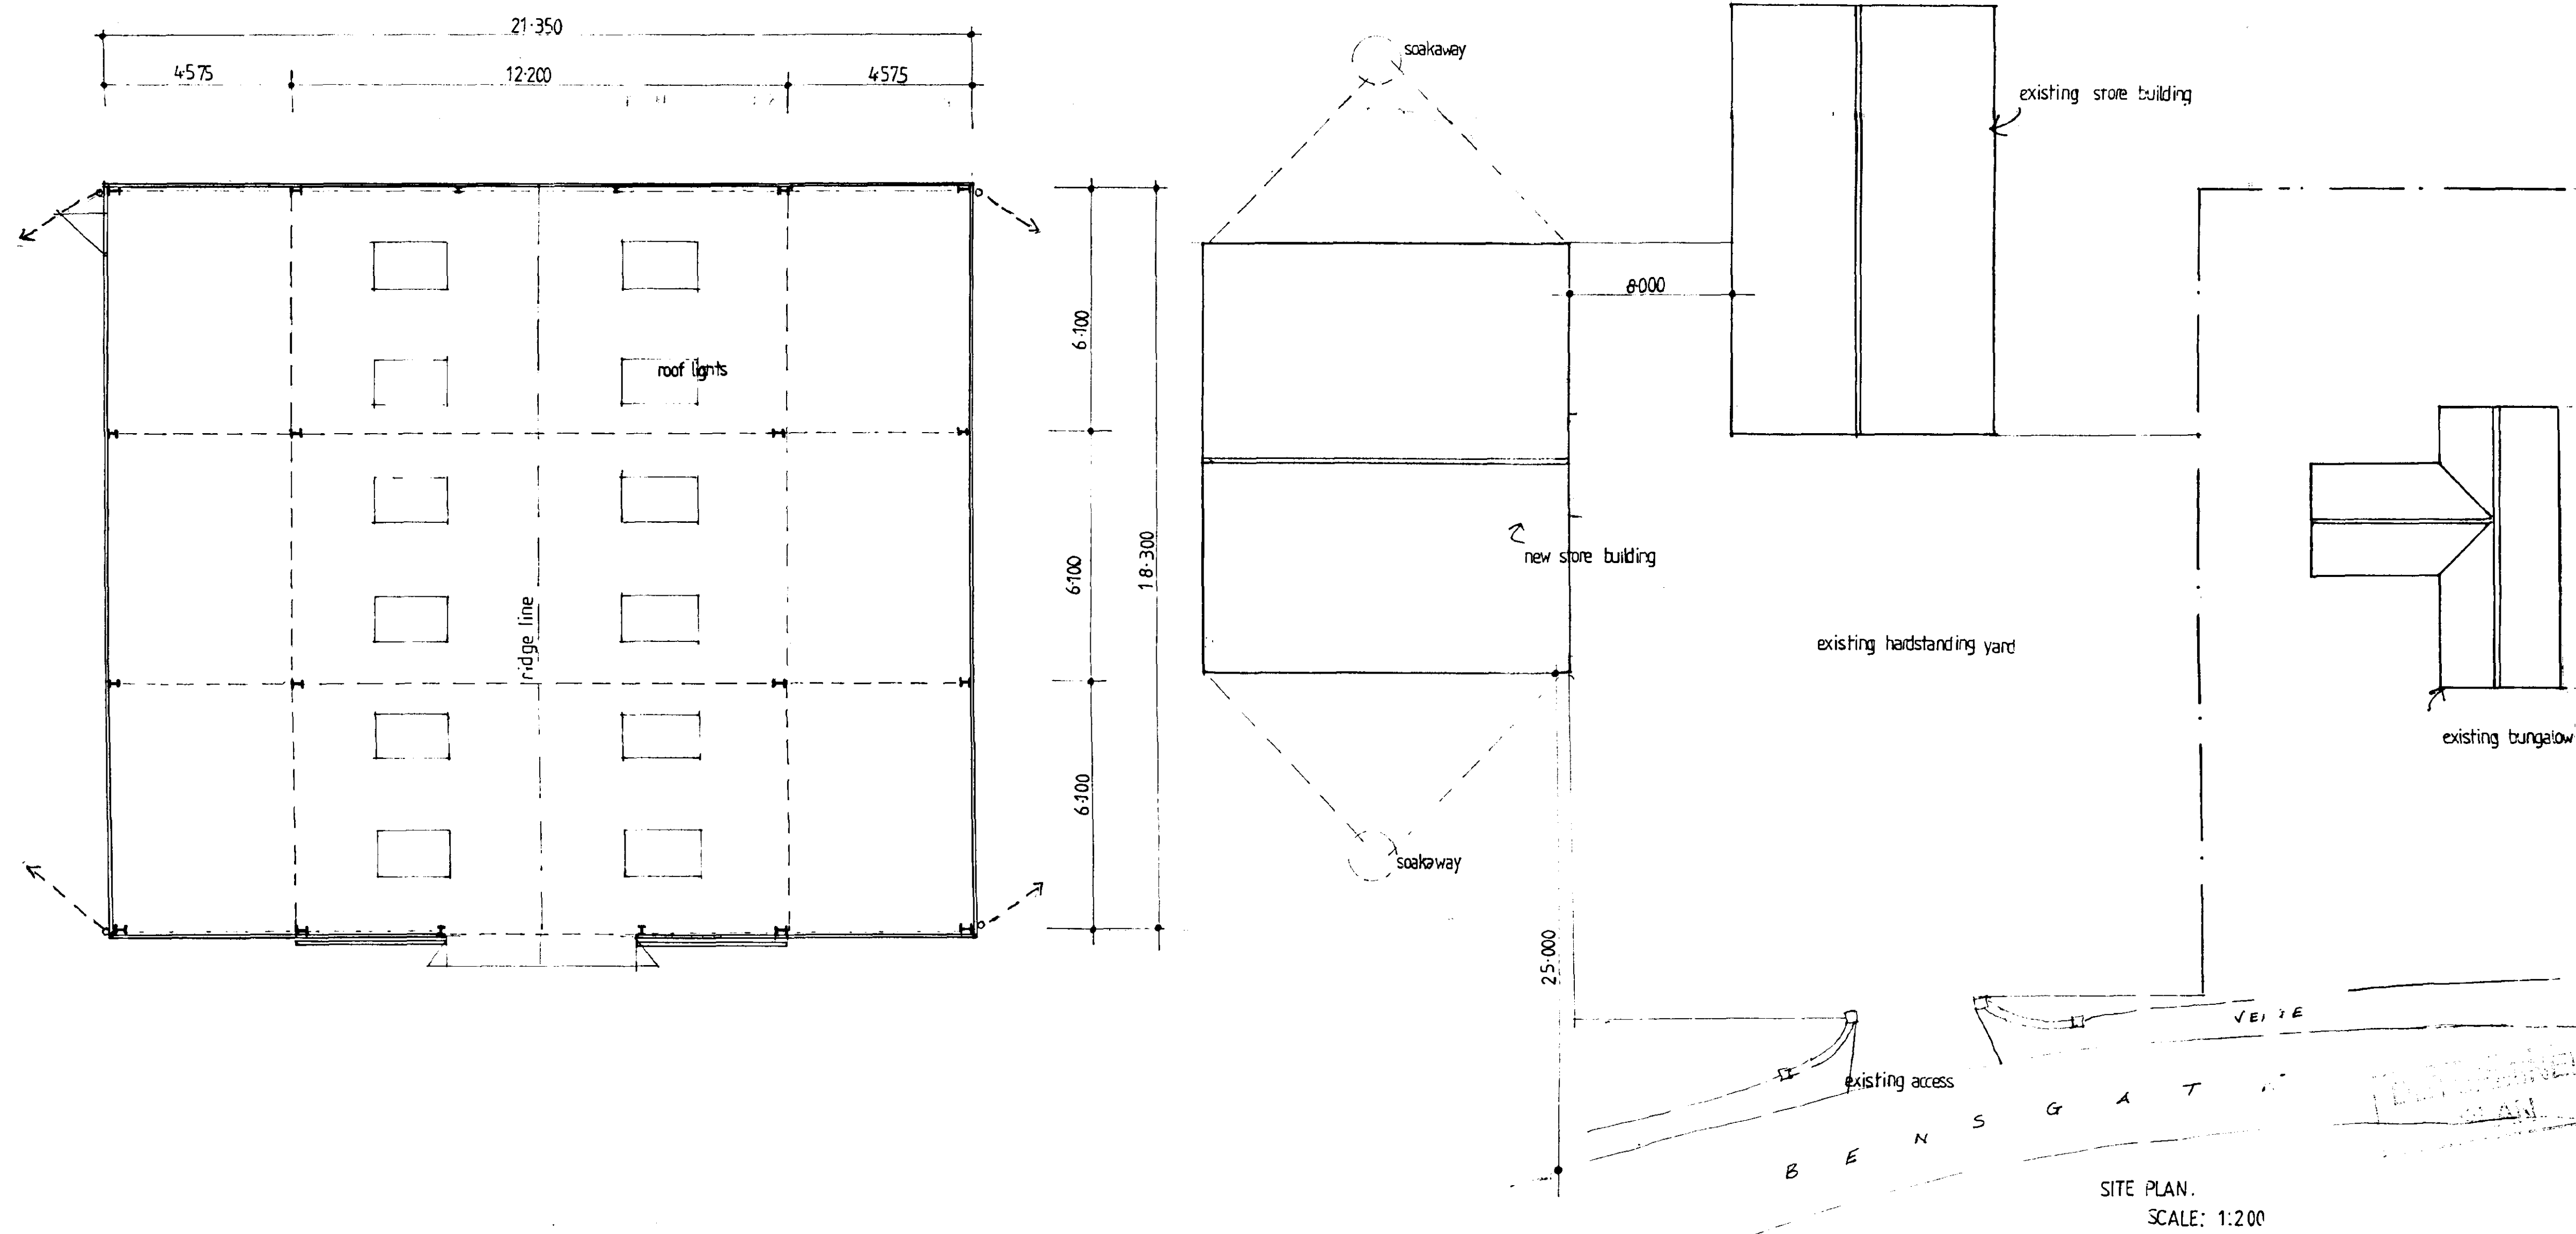
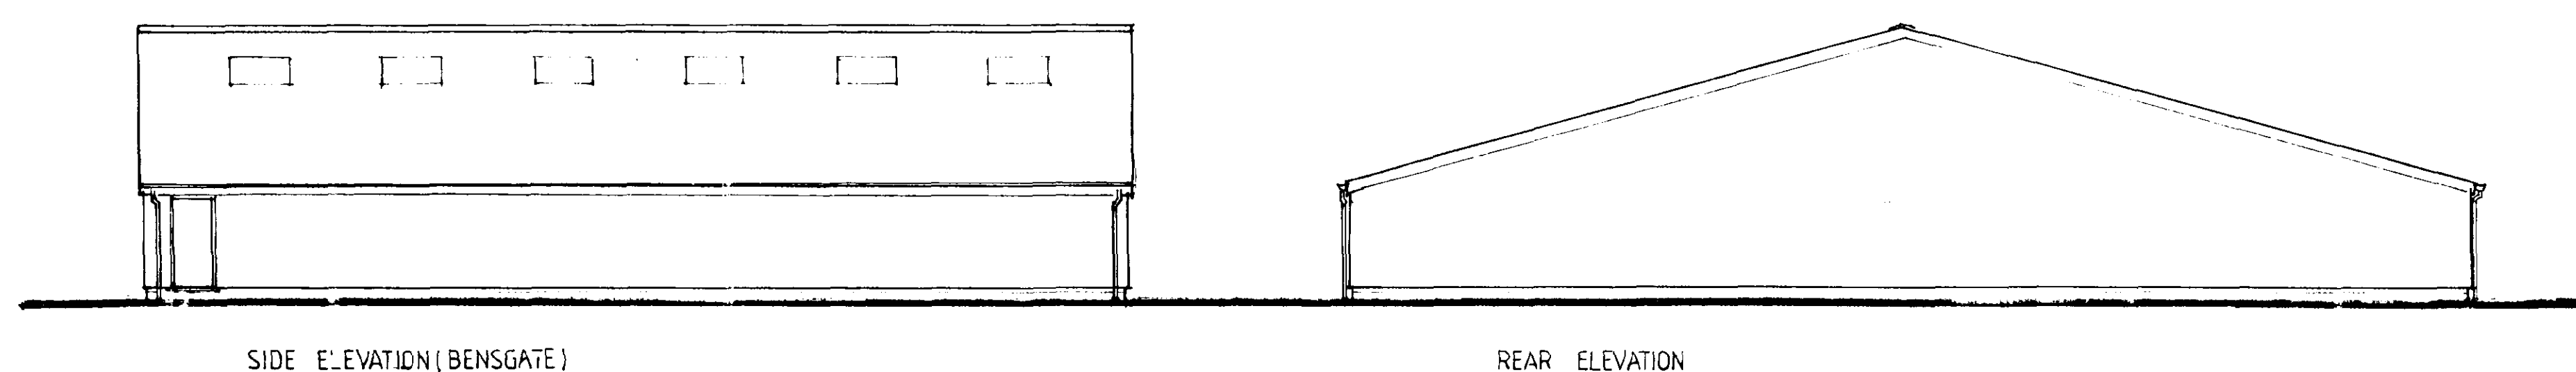


NOTES
All dimensions must be checked on site and not
scaled from this drawing.

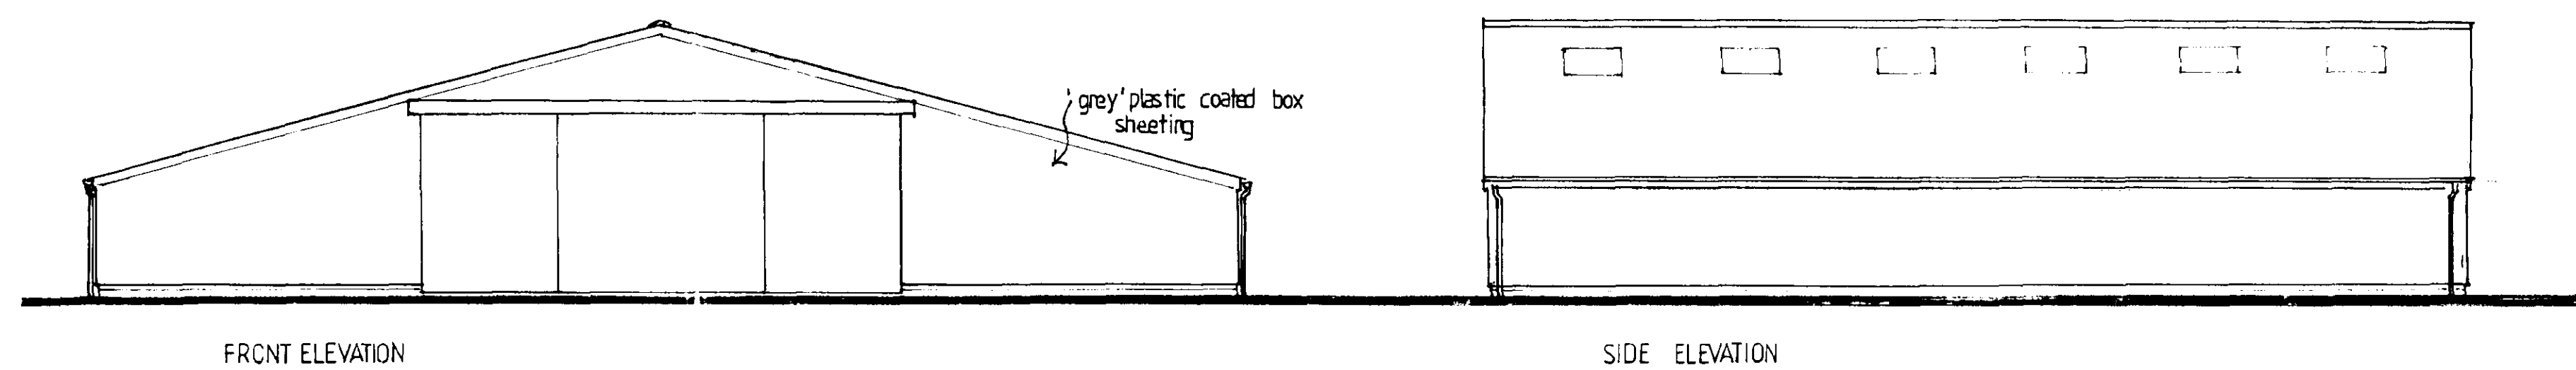

Client
MR B. THICKPENNY.

Job Title
PROPOSED AGRICULTURAL BUILDING
BENSGATE ROAD,
FLEET FEN,
SPALDING, Lincs

Planning
26 MAR 2002
Ref 0357/02

Drawing Title
PLAN, ELEVATIONS AND SITE PLAN

Scale
1:100.

Date
MAR 2002

Drawn by
L.B.

Drg No.

Rev.