

All drawings to be verified for this by Mike Cusack before the start of any other drawings or work otherwise liability on their own behalf that of sub-contractors.

Report any discrepancies to the Contract Administrator at once.


This drawing is to be used as an Architect's and Engineer's drawing and other relevant information.

Andrew M Wright Ltd Registered Engineer's & Masons No. 5282924 Registered Office: 22 Church Street, Holbeach, Spalding, Lincs. PE12 1TL.


LEGEND: DO NOT SCALE

Legend to materials:-


- 1 = Facing brick (red coloured)
- 2 = Profiled metal roofing (grey coloured)
- 3 = Metal fascias (grey coloured)
- 4 = Upvc windows (white)
- 5 = Plastic rainwater goods (white)

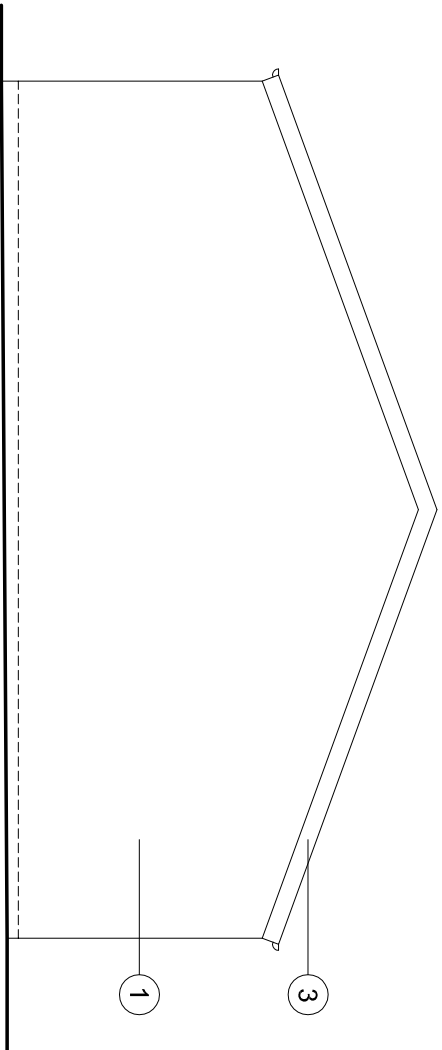


North Elevation (1:100)

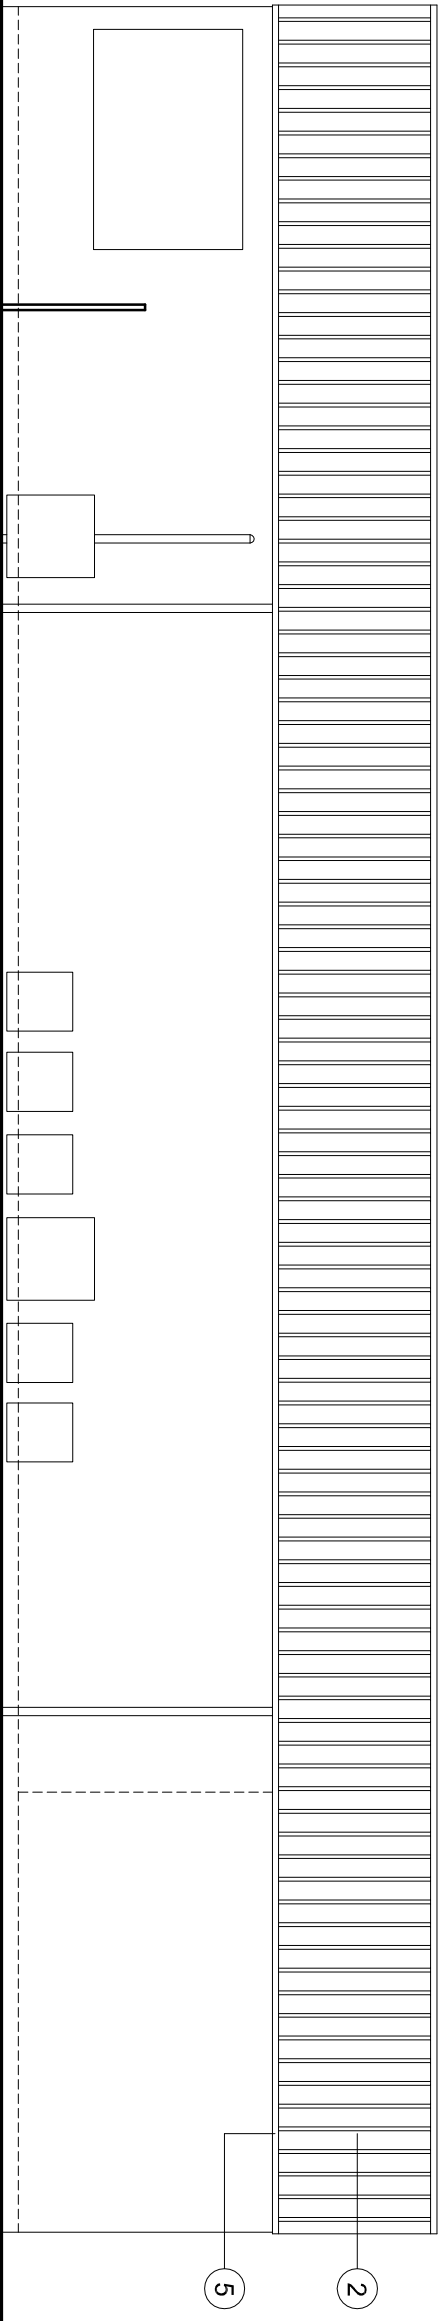


East Elevation (1:100)

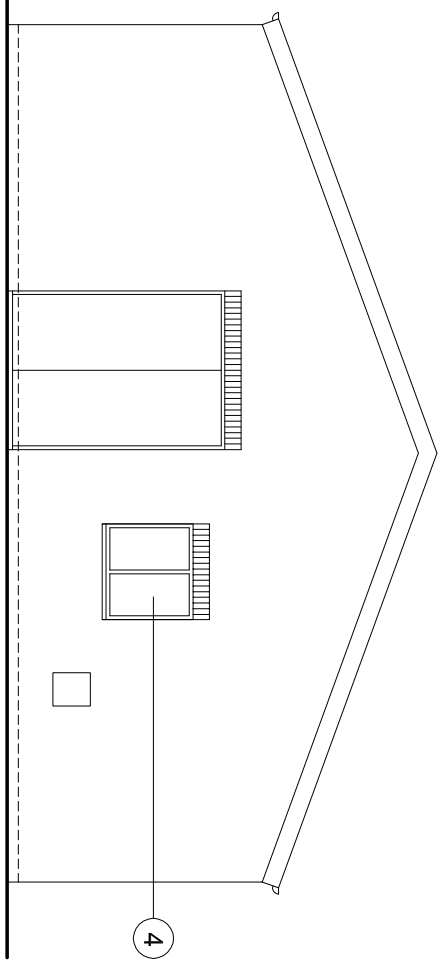


South Elevation (1:100)

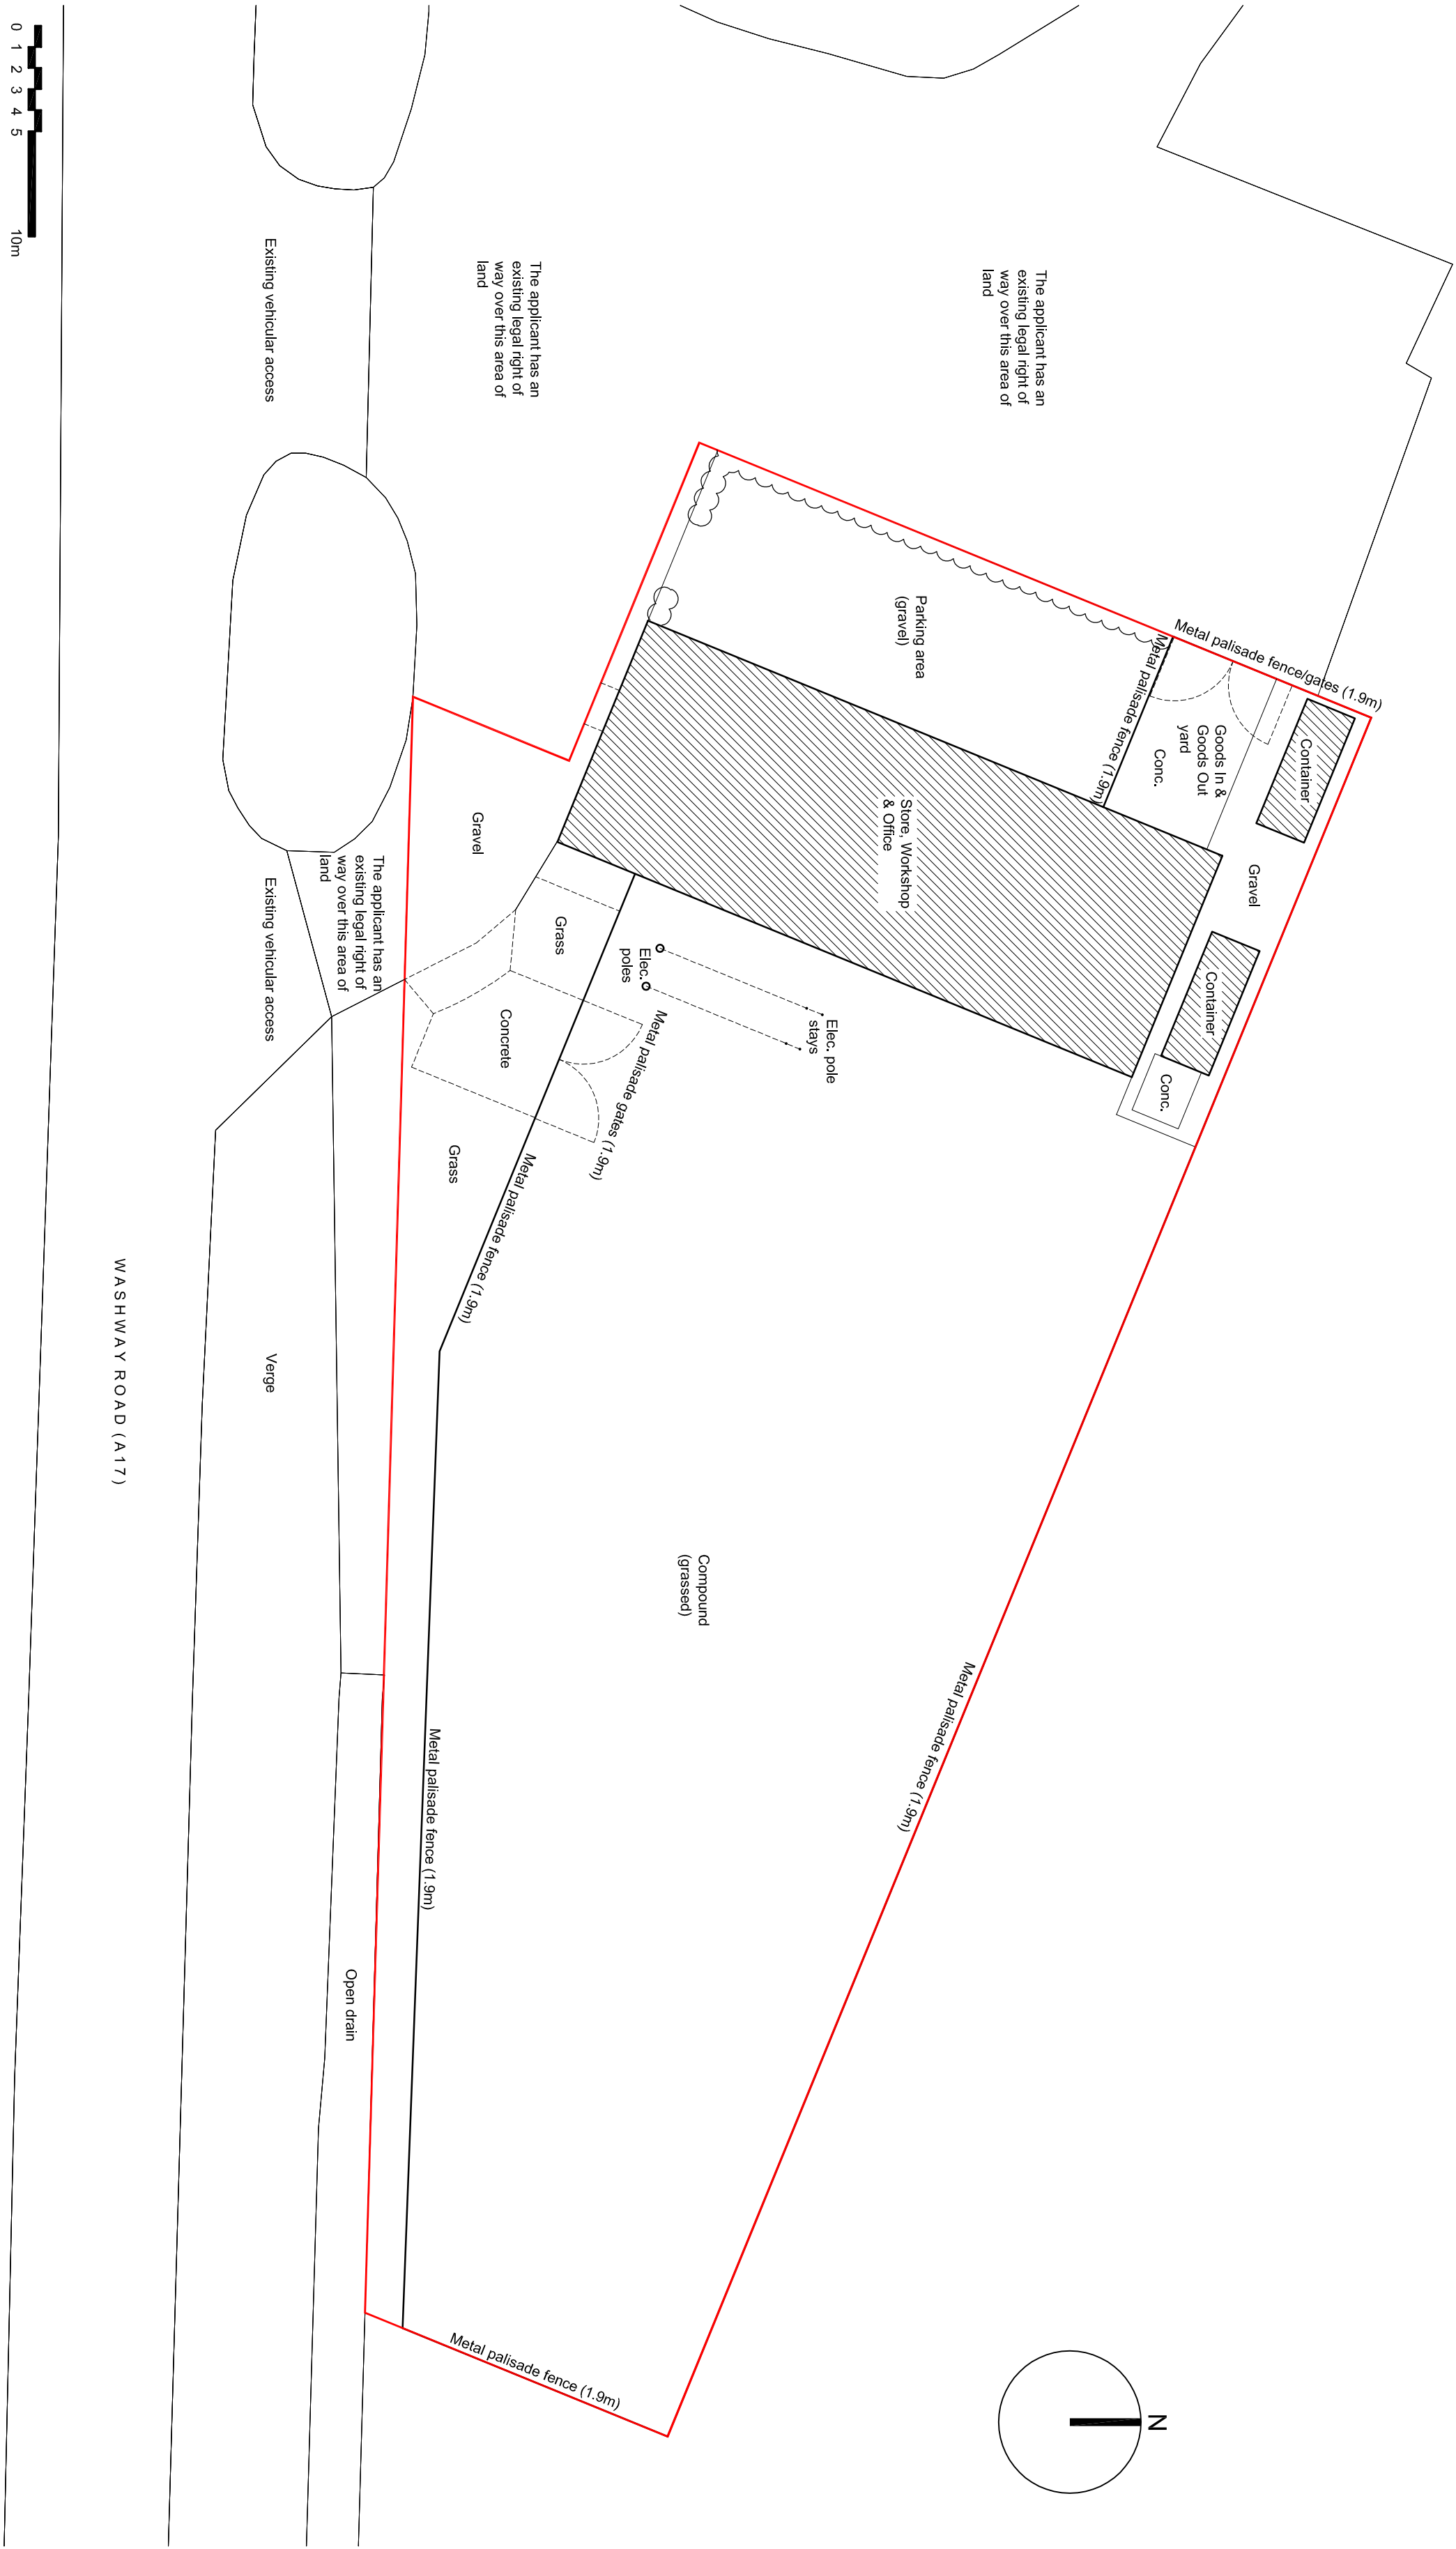

Block Plan (1:250)

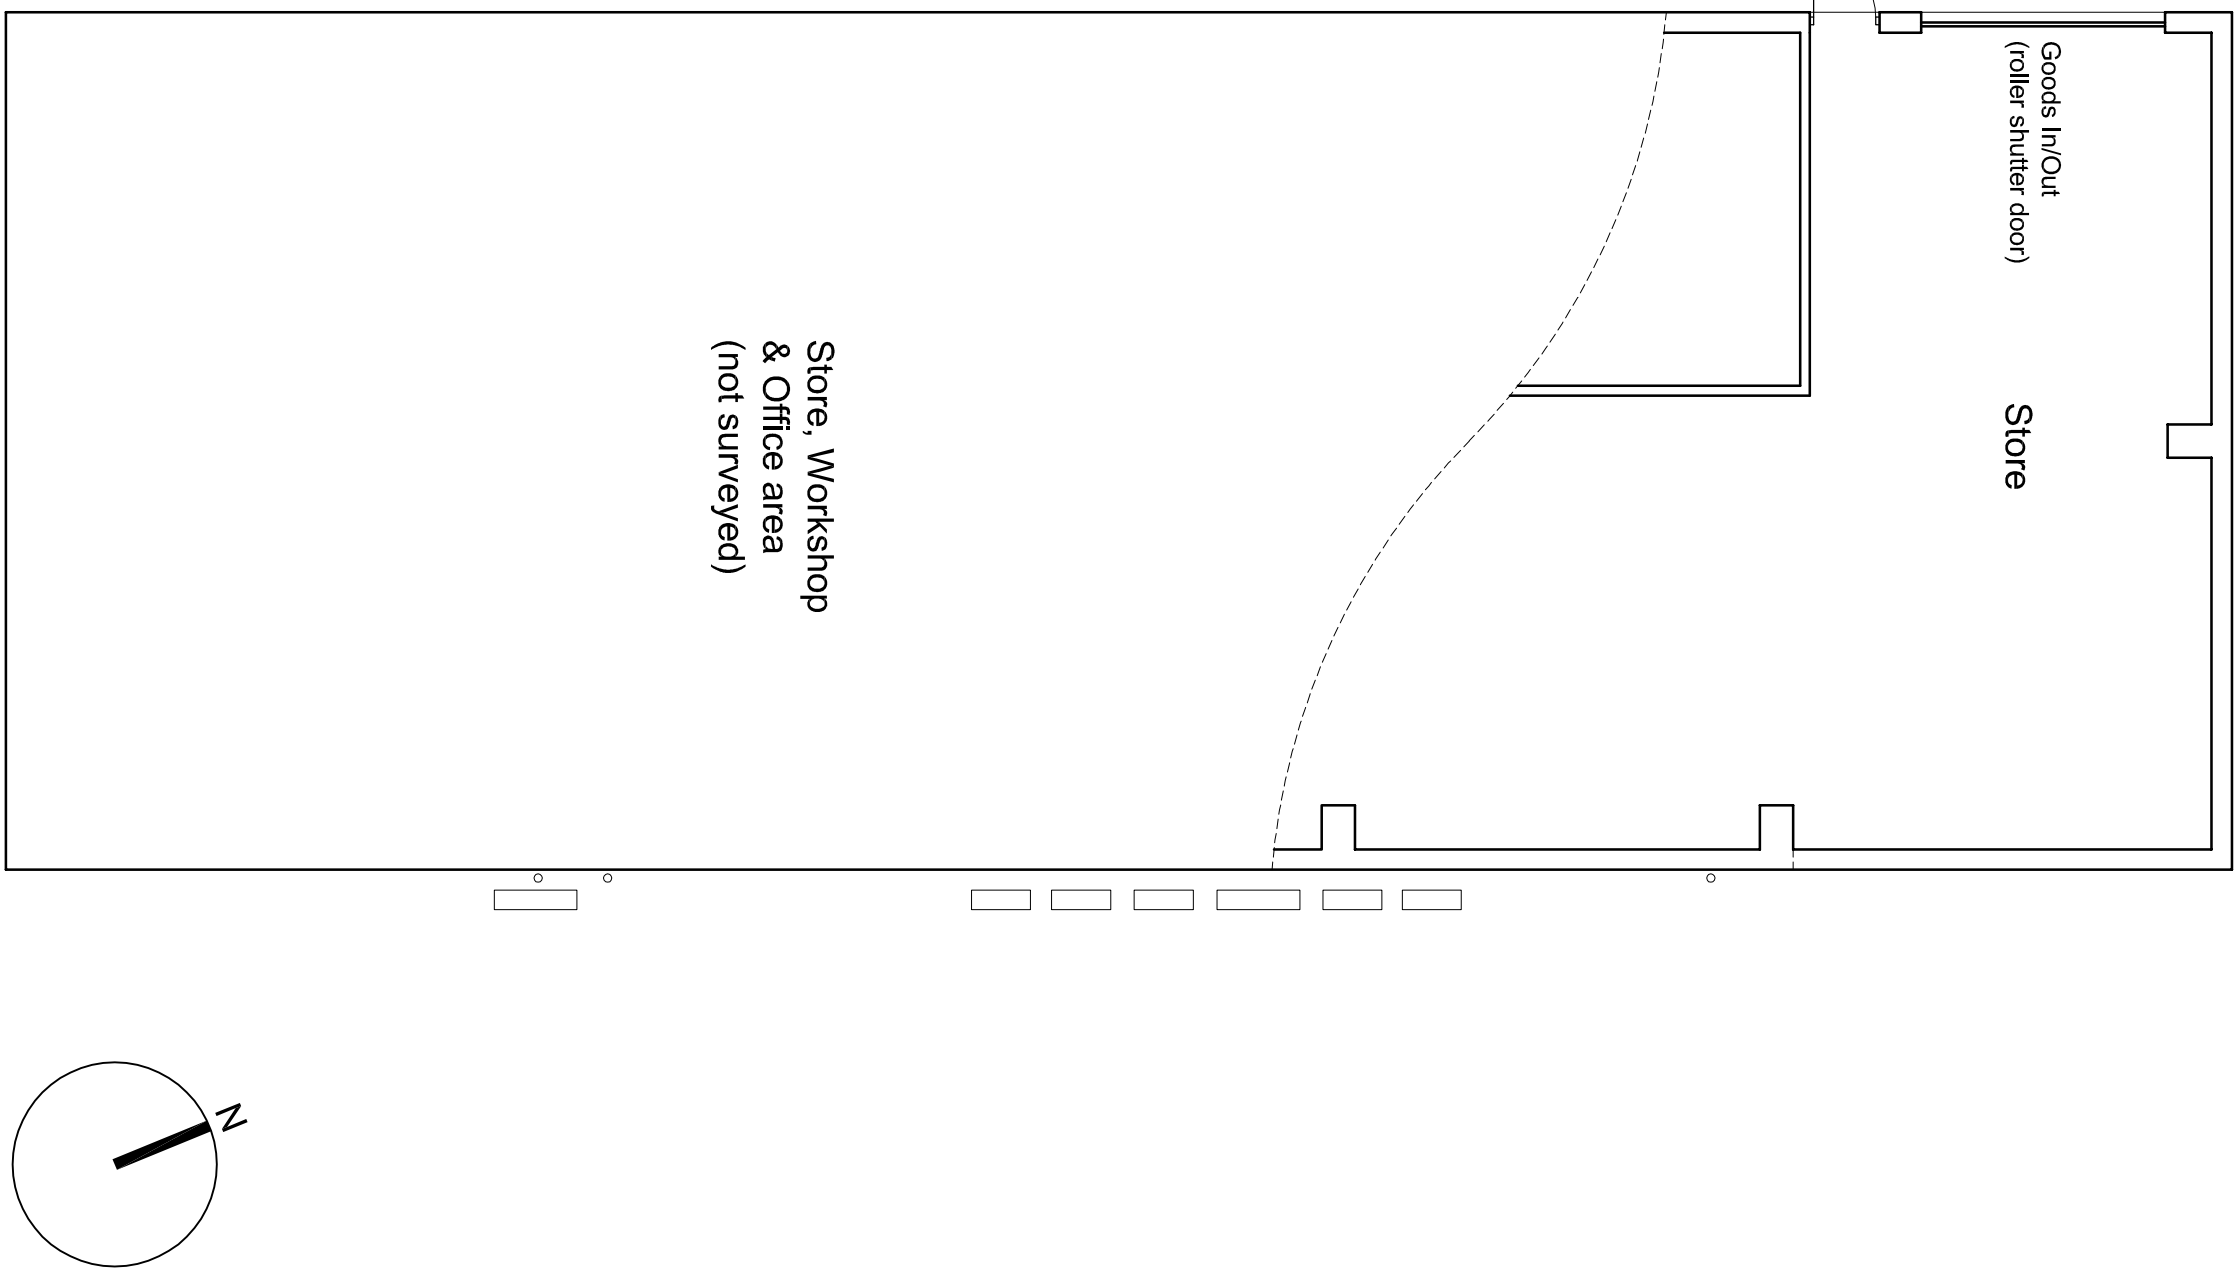


Ground Floor Plan (1:100)

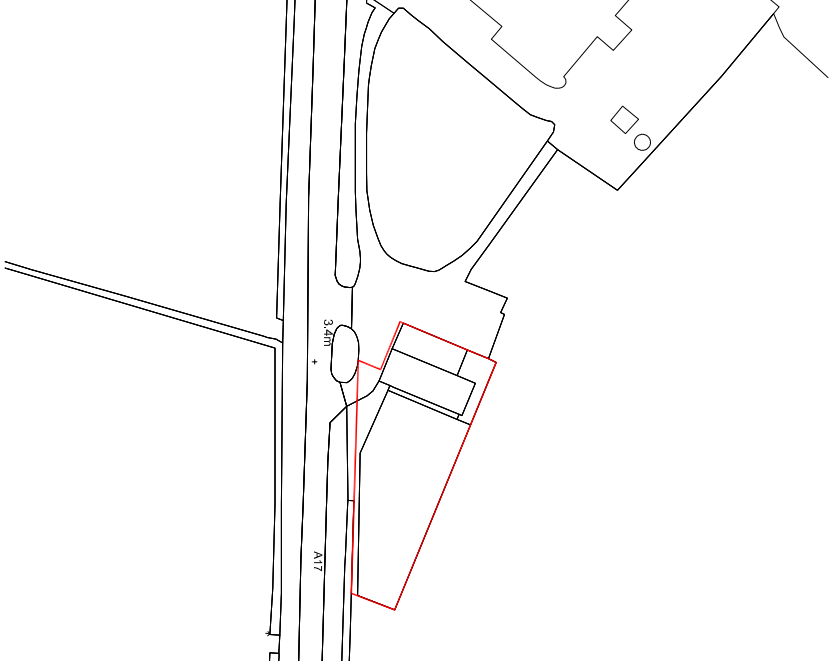

Location Plan (1:2500)

P1	21.08.17	Planning Issue	AMW	AMW
T02	18.08.17	Final Issue	AMW	AMW
T01	28.07.17	Final Issue	AMW	AMW
Revision:	Date:	Description:	Drawn:	CHK:

ANDREW M WRIGHT LTD
CHARTERED ARCHITECT

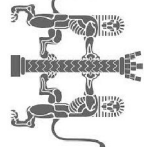

26 Joys Bank, Holbeach, St Johns, Spalding, Lincs. PE12 8SD
Telephone: 01406 540573 Mobile: 07940 914778

Project: **R J Wilson Electrical Ltd**
A17 Washway Road
Holbeach
Lincs

Drawings Title: **Existing Plans & Elevations**

Client:	R J Wilson Electrical Ltd			
Drawn:	AMW	Checked:	AMW	Scale: As shown
Job No.:	071701	Date No.:	PD01	Revision: P1