


CONTROL				
Name	Easting	Northing	Height	Remark
1	537436.256	324982.914	3.732	PK Wall
2	537352.656	324988.231	3.672	PK Wall



SITE AREA 0.361 Ha.

FINISHED FLOOR LEVEL 3.75 OD.

ALL RAINWATER SOAKAWAYS TO BE IN ACCORDANCE
WITH BRE. DIGEST 365 Min. 1.25m x 1.25m x 1.0m DEEP

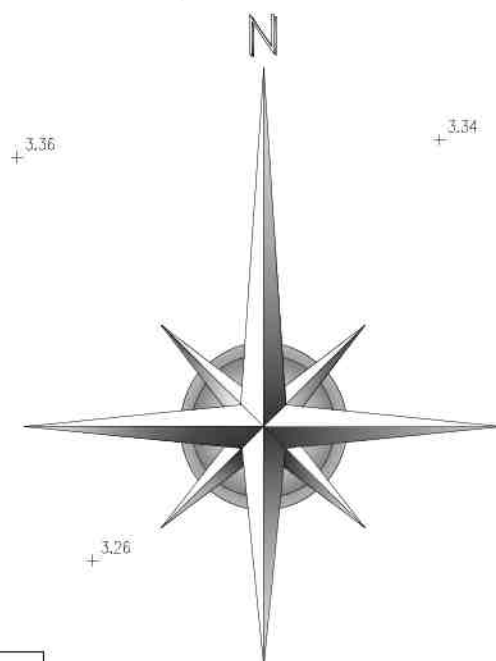

LIMITATIONS.

This drawing is limited in the amount of information contained and does not purport to contain a full specification of the works. It is to be solely for the purpose of obtaining Planning/Building Regulation approval.

It is not to be used as a basis for claiming statutory damages. All dimensions shall be taken from site from actual work. Under no circumstances shall measurements be scaled from this drawing for construction or other purposes.

All given dimensions shall be checked by the Builder/Contractor and will be his responsibility from commencement of site work.

The works will not be supervised or inspected on site by B.L.M.I. or any representative thereof, it is the client or their agents' sole responsibility to control workmanship, substitution of materials, adherence to specification, variations to contract etc.

COPYRIGHT RESERVED.

Copies of this drawing must be made only with the written permission of Bliss Brothers Builders Ltd.

COPYRIGHT RESERVED.
Copies of this drawing must be made only with the written permission of Stige-Mark & Bultman Design.

STANDARDS:
All materials to be new unless otherwise stated and all components and materials etc. to be used fitted and installed etc. in strict accordance with manufacturers instruction and relevant Code of Practice.
Materials shall conform to appropriate British Standard Specification or BBA Certificate or European Code equivalent.

HEALTH & SAFETY.
The Employer/Client shall ensure that the selected contractor is conversant with and adopts all measures necessary to achieve compliance with Health & Safety legislation for Building Sites and Work Places.
The Employer /Client is advised that should the works need to comply with the Construction Design and Management Regulations an independent Planning Supervisor will be required.

SCOPE OF THE WORKS.
The works shall comprise of all that is shown on the drawing and details. Work that may not be specifically shown but may be reasonably inferred as necessary to carry out the works shall be deemed to be included.

- PLOT 1 & 5**
- FACE BRICKWORK - 'VADESANEN'
- FLESHY ANGLE
- ROOF - 'WABLY' ENGLISH PINK
- ANTRACITE
- WINDOWS - P.V.C. ANTRACITE GREY
- RECONSTRUCTED STONE CILLS
- DOORS - COMPOSITE - COLOURED
GUTTERS - 12mm P.V.C. HALF ROUND
BLACK.
- DOWNPIPES - 65mm ROUND P.V.C.
BLACK.
-
- PLOT 3**
- FACE BRICKWORK - 'TB'S' LONDON
- WEATHERED YELLOW
- ROOF - 'WABLY' ENGLISH PINK
- ANTRACITE
- WINDOWS - P.V.C. CREAM
- RECONSTRUCTED STONE CILLS
- DOORS - COMPOSITE - COLOURED
GUTTERS - 12mm P.V.C. HALF ROUND
BLACK.
- DOWNPIPES - 65mm ROUND P.V.C.
BLACK.
-
- PLOTS 2 & 4**
- FACE BRICKWORK - 'VADESANEN'
- FLESHY ANGLE
- ROOF - 'WABLY' ENGLISH PINK
- OLD BRICK DUST
- WINDOWS - P.V.C. CREAM
- RECONSTRUCTED STONE CILLS
- DOORS - COMPOSITE - COLOURED
GUTTERS - 12mm P.V.C. HALF ROUND
BLACK.
- DOWNPIPES - 65mm ROUND P.V.C.
BLACK.

[illegible]

NIGEL MORRIS
BUILDERS LIMITED

**KEEPERS COTTAGE
DAMGATE
HOLBEACH
LINCOLNSHIRE
PE12 8PB**

**Tel: 01406 422693
Mobile : 07745 380362
E-MAIL : nigel@nigelmorrisbuilders.co.uk**

Client.

Project.

RESIDENTIAL DEVELOPMENT (5 No. BUNGALOWS)
FLEET ROAD
HOLBEACH
LINGS
PE12 8LA

Drawing.

PROPOSED SITE PLAN

O.S. GRID REF: T1 37401 24992	
Scale 1:250 @ A1	Drawing No. 2014-02-A
Date. JAN. '21	Drawn. J.C.