


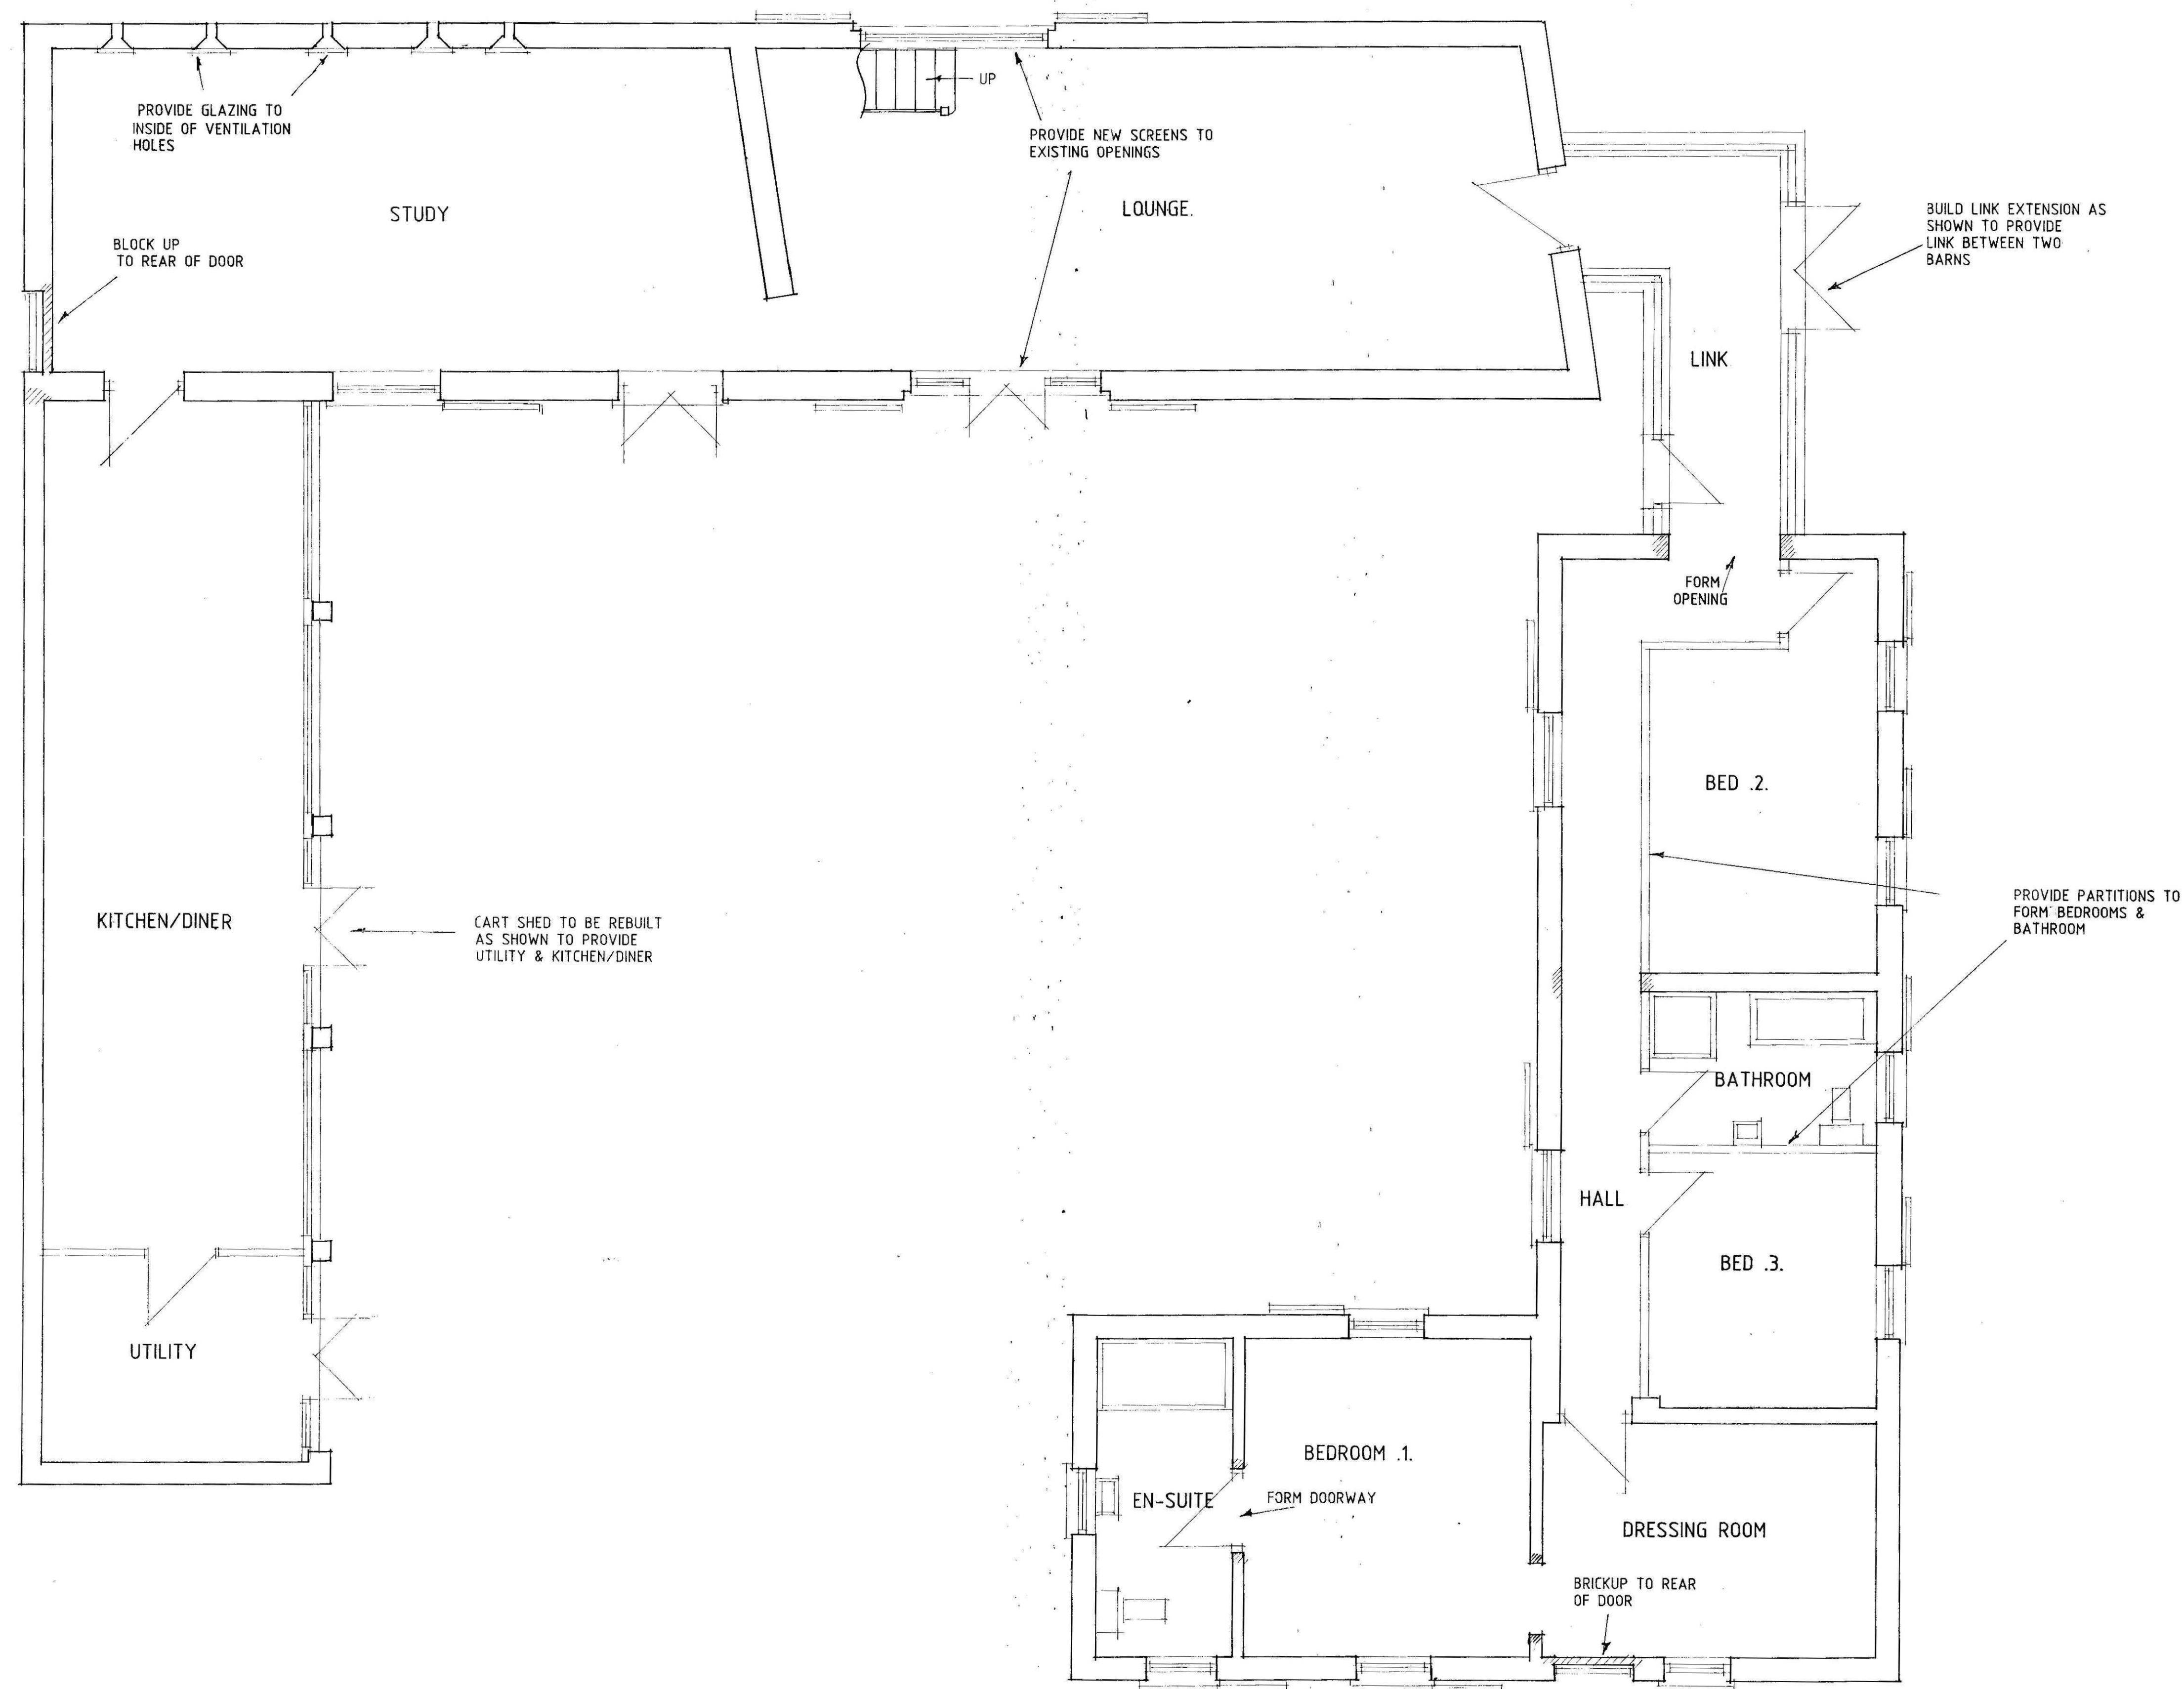

PROPOSED GROUND FLOOR PLAN

C - DESIGN ALTS - 31.3.10  
B - ALTS - 15.5.08  
A - IMF ADDED - 23.3.07

**Status**  
DESIGN  
CONSULTANTS IN ARCHITECTURE & PLANNING


PROPOSED CONVERSION OF  
BARNES TO DWELLING AT  
MAISEDYKE LANE, FLEET  
FOR

MR. A.J. FISHER, MRS. M. HUNT  
& MRS. C. HARRISON.


PLAN AS PROPOSED

1:50 SD04-045/8  
MARCH-06 B.GILHAM.




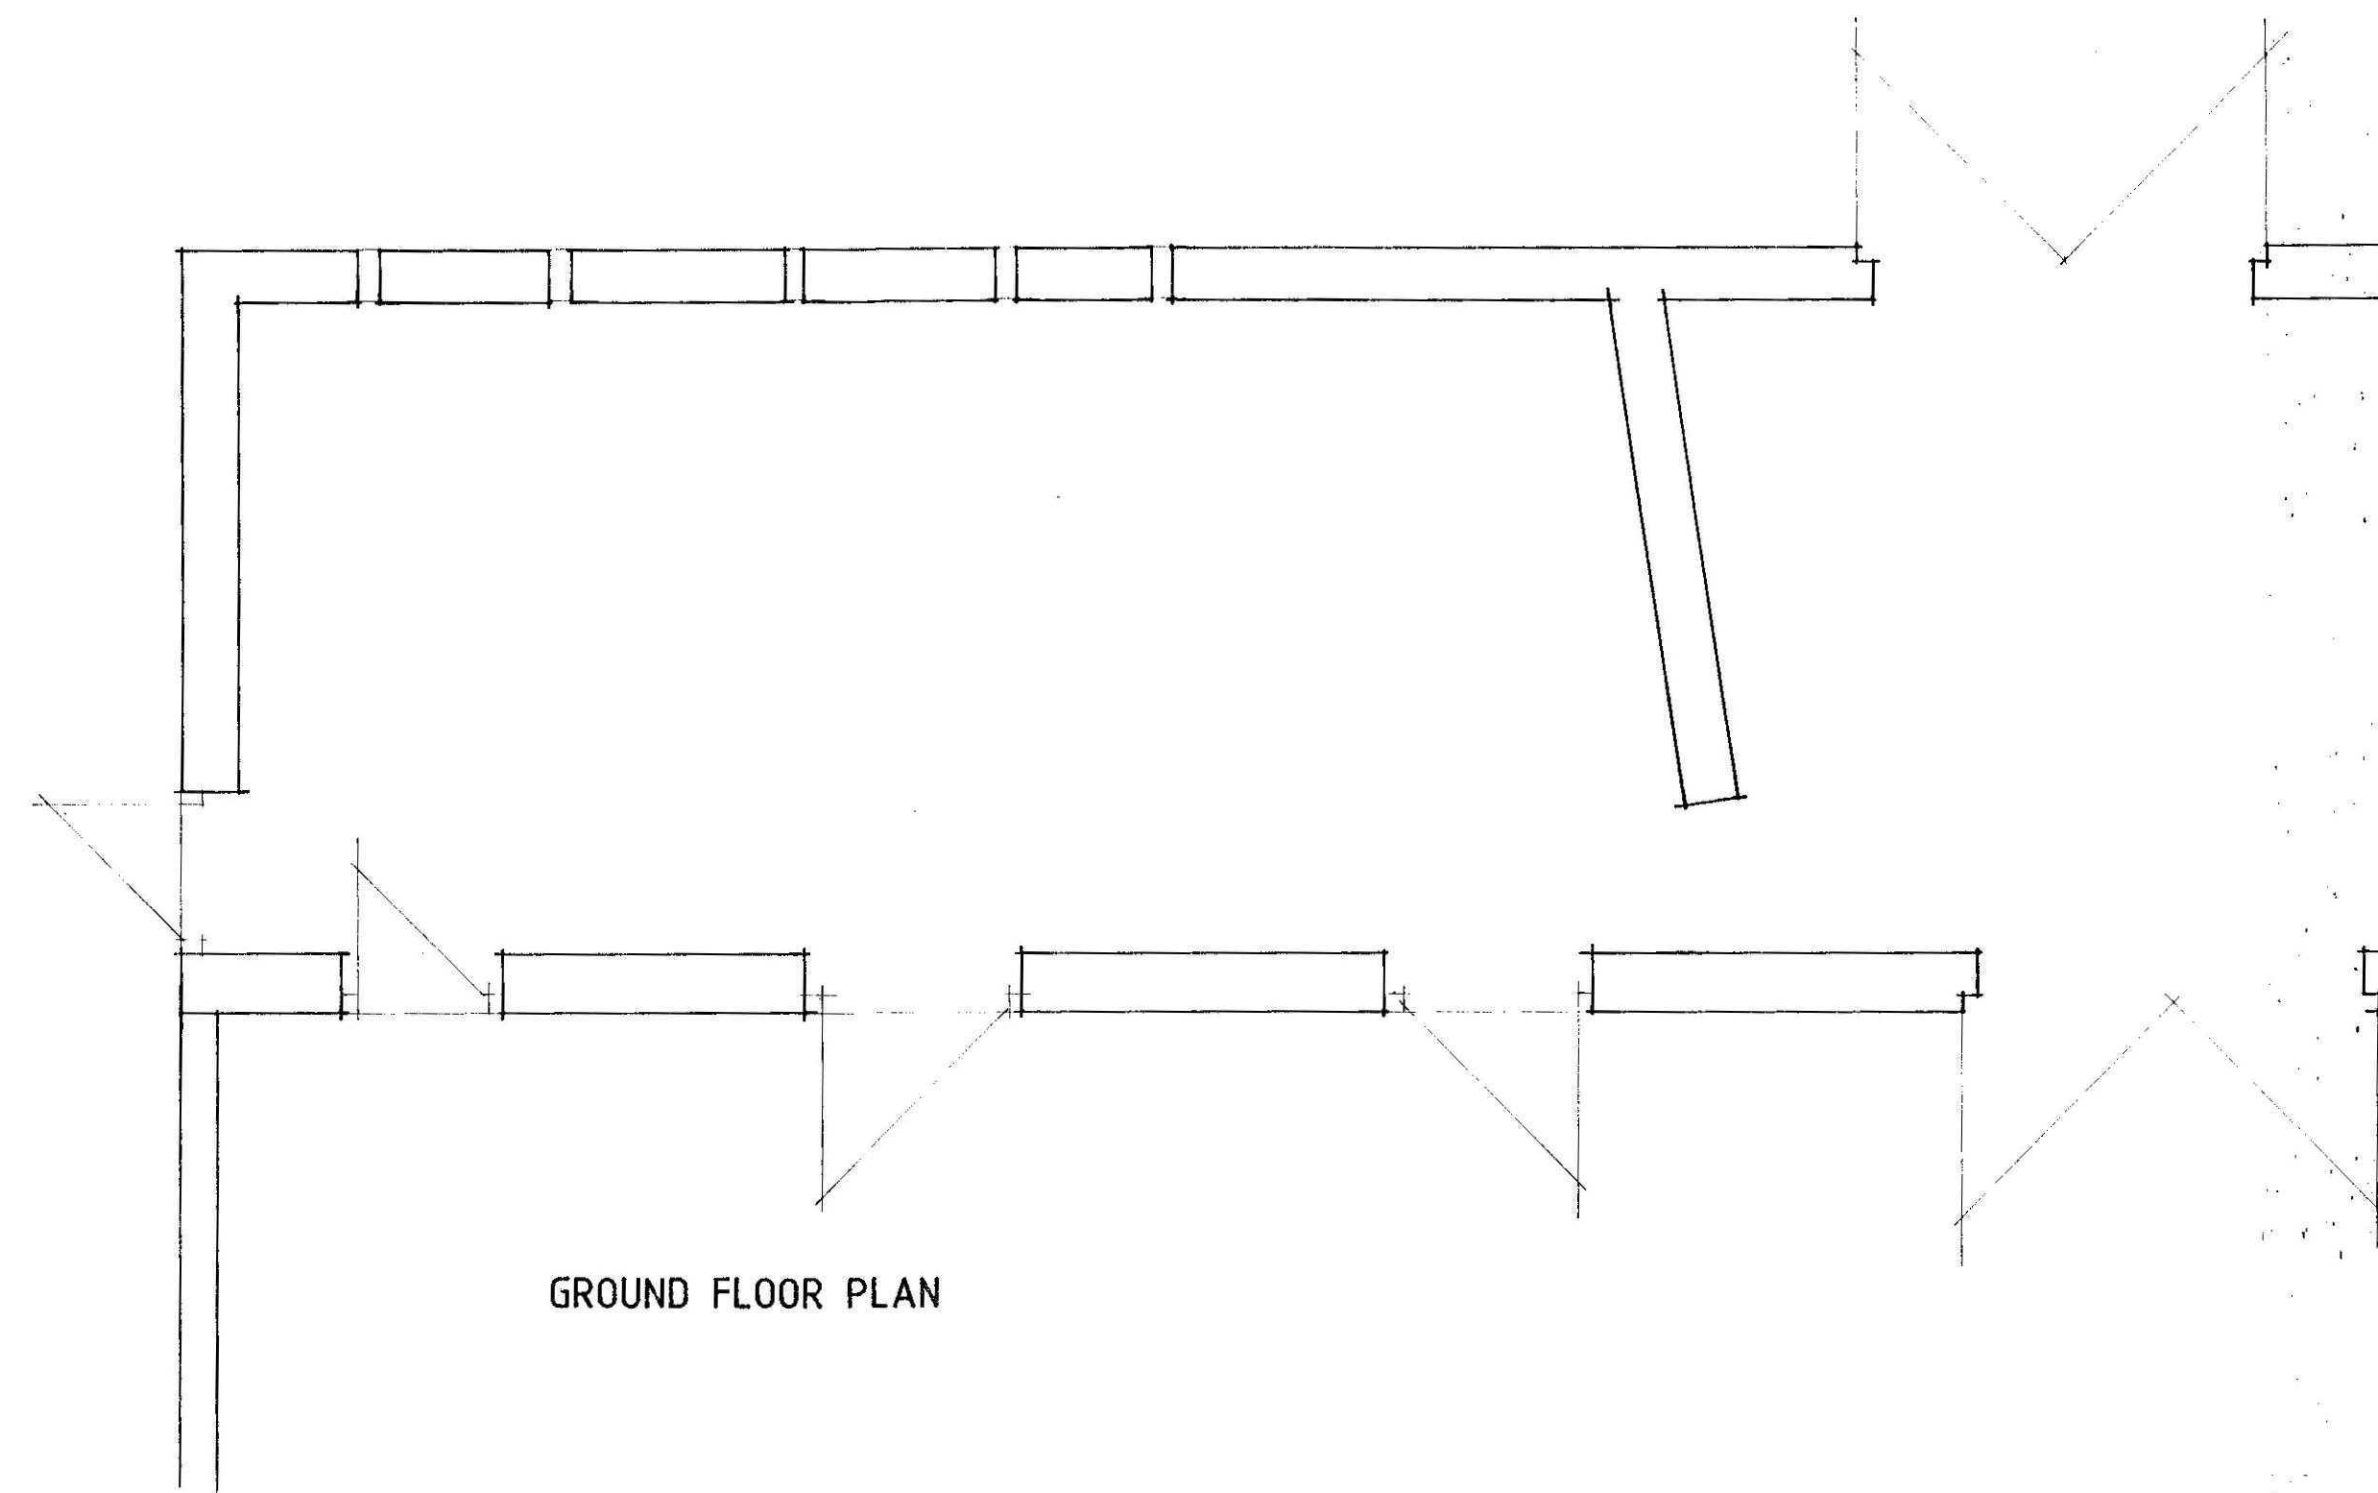

GROUND FLOOR PLAN

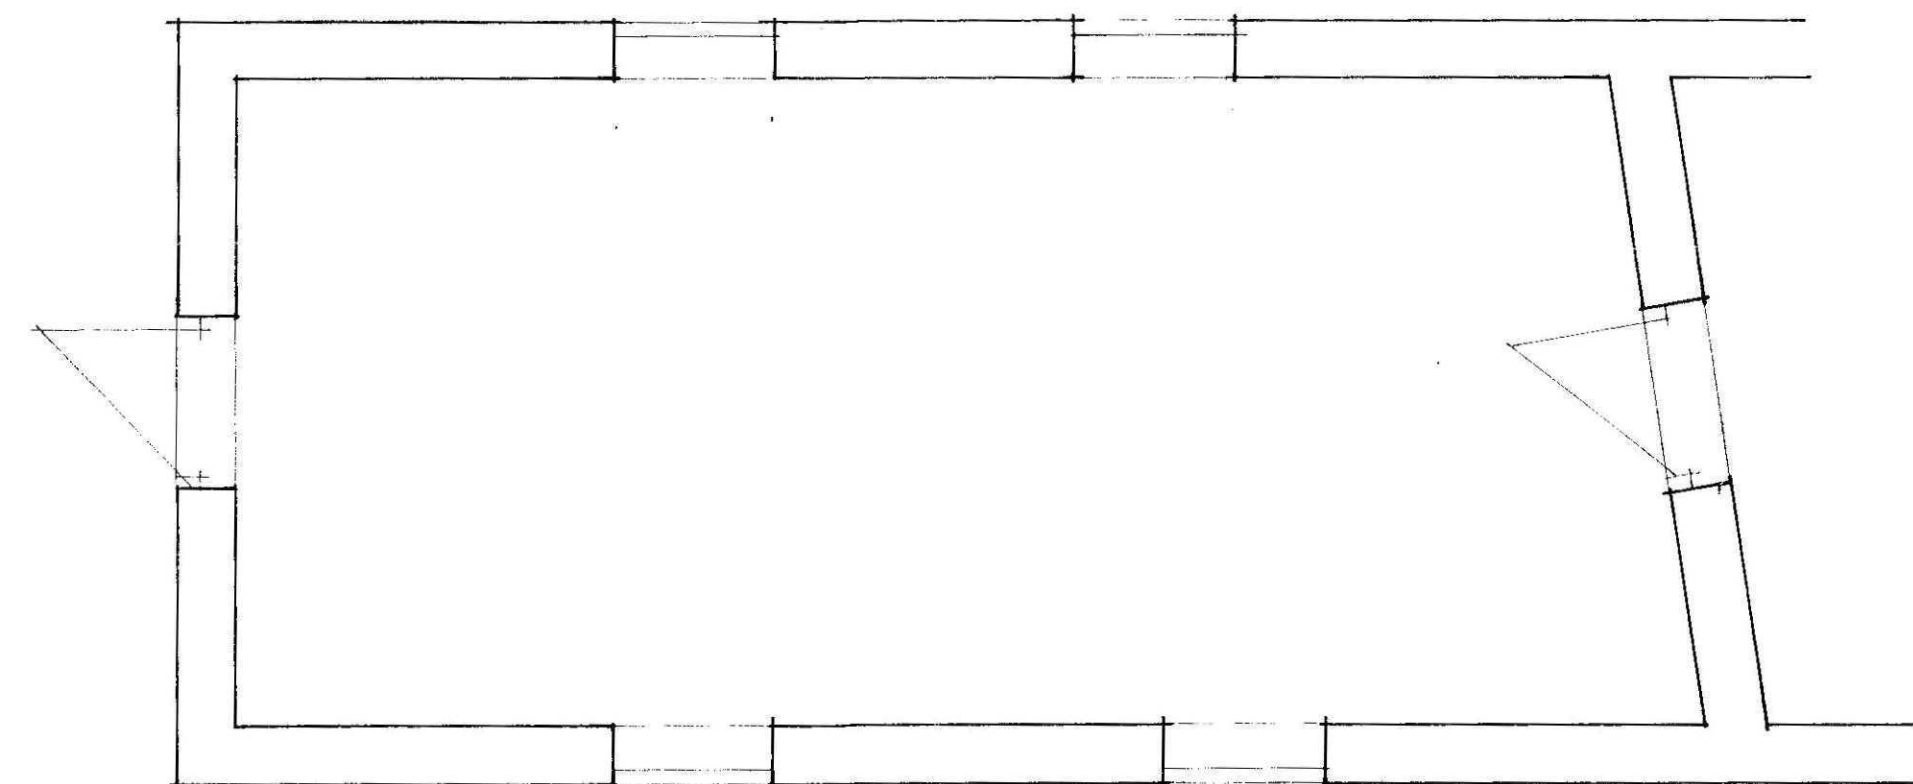

FIRST FLOOR PLAN

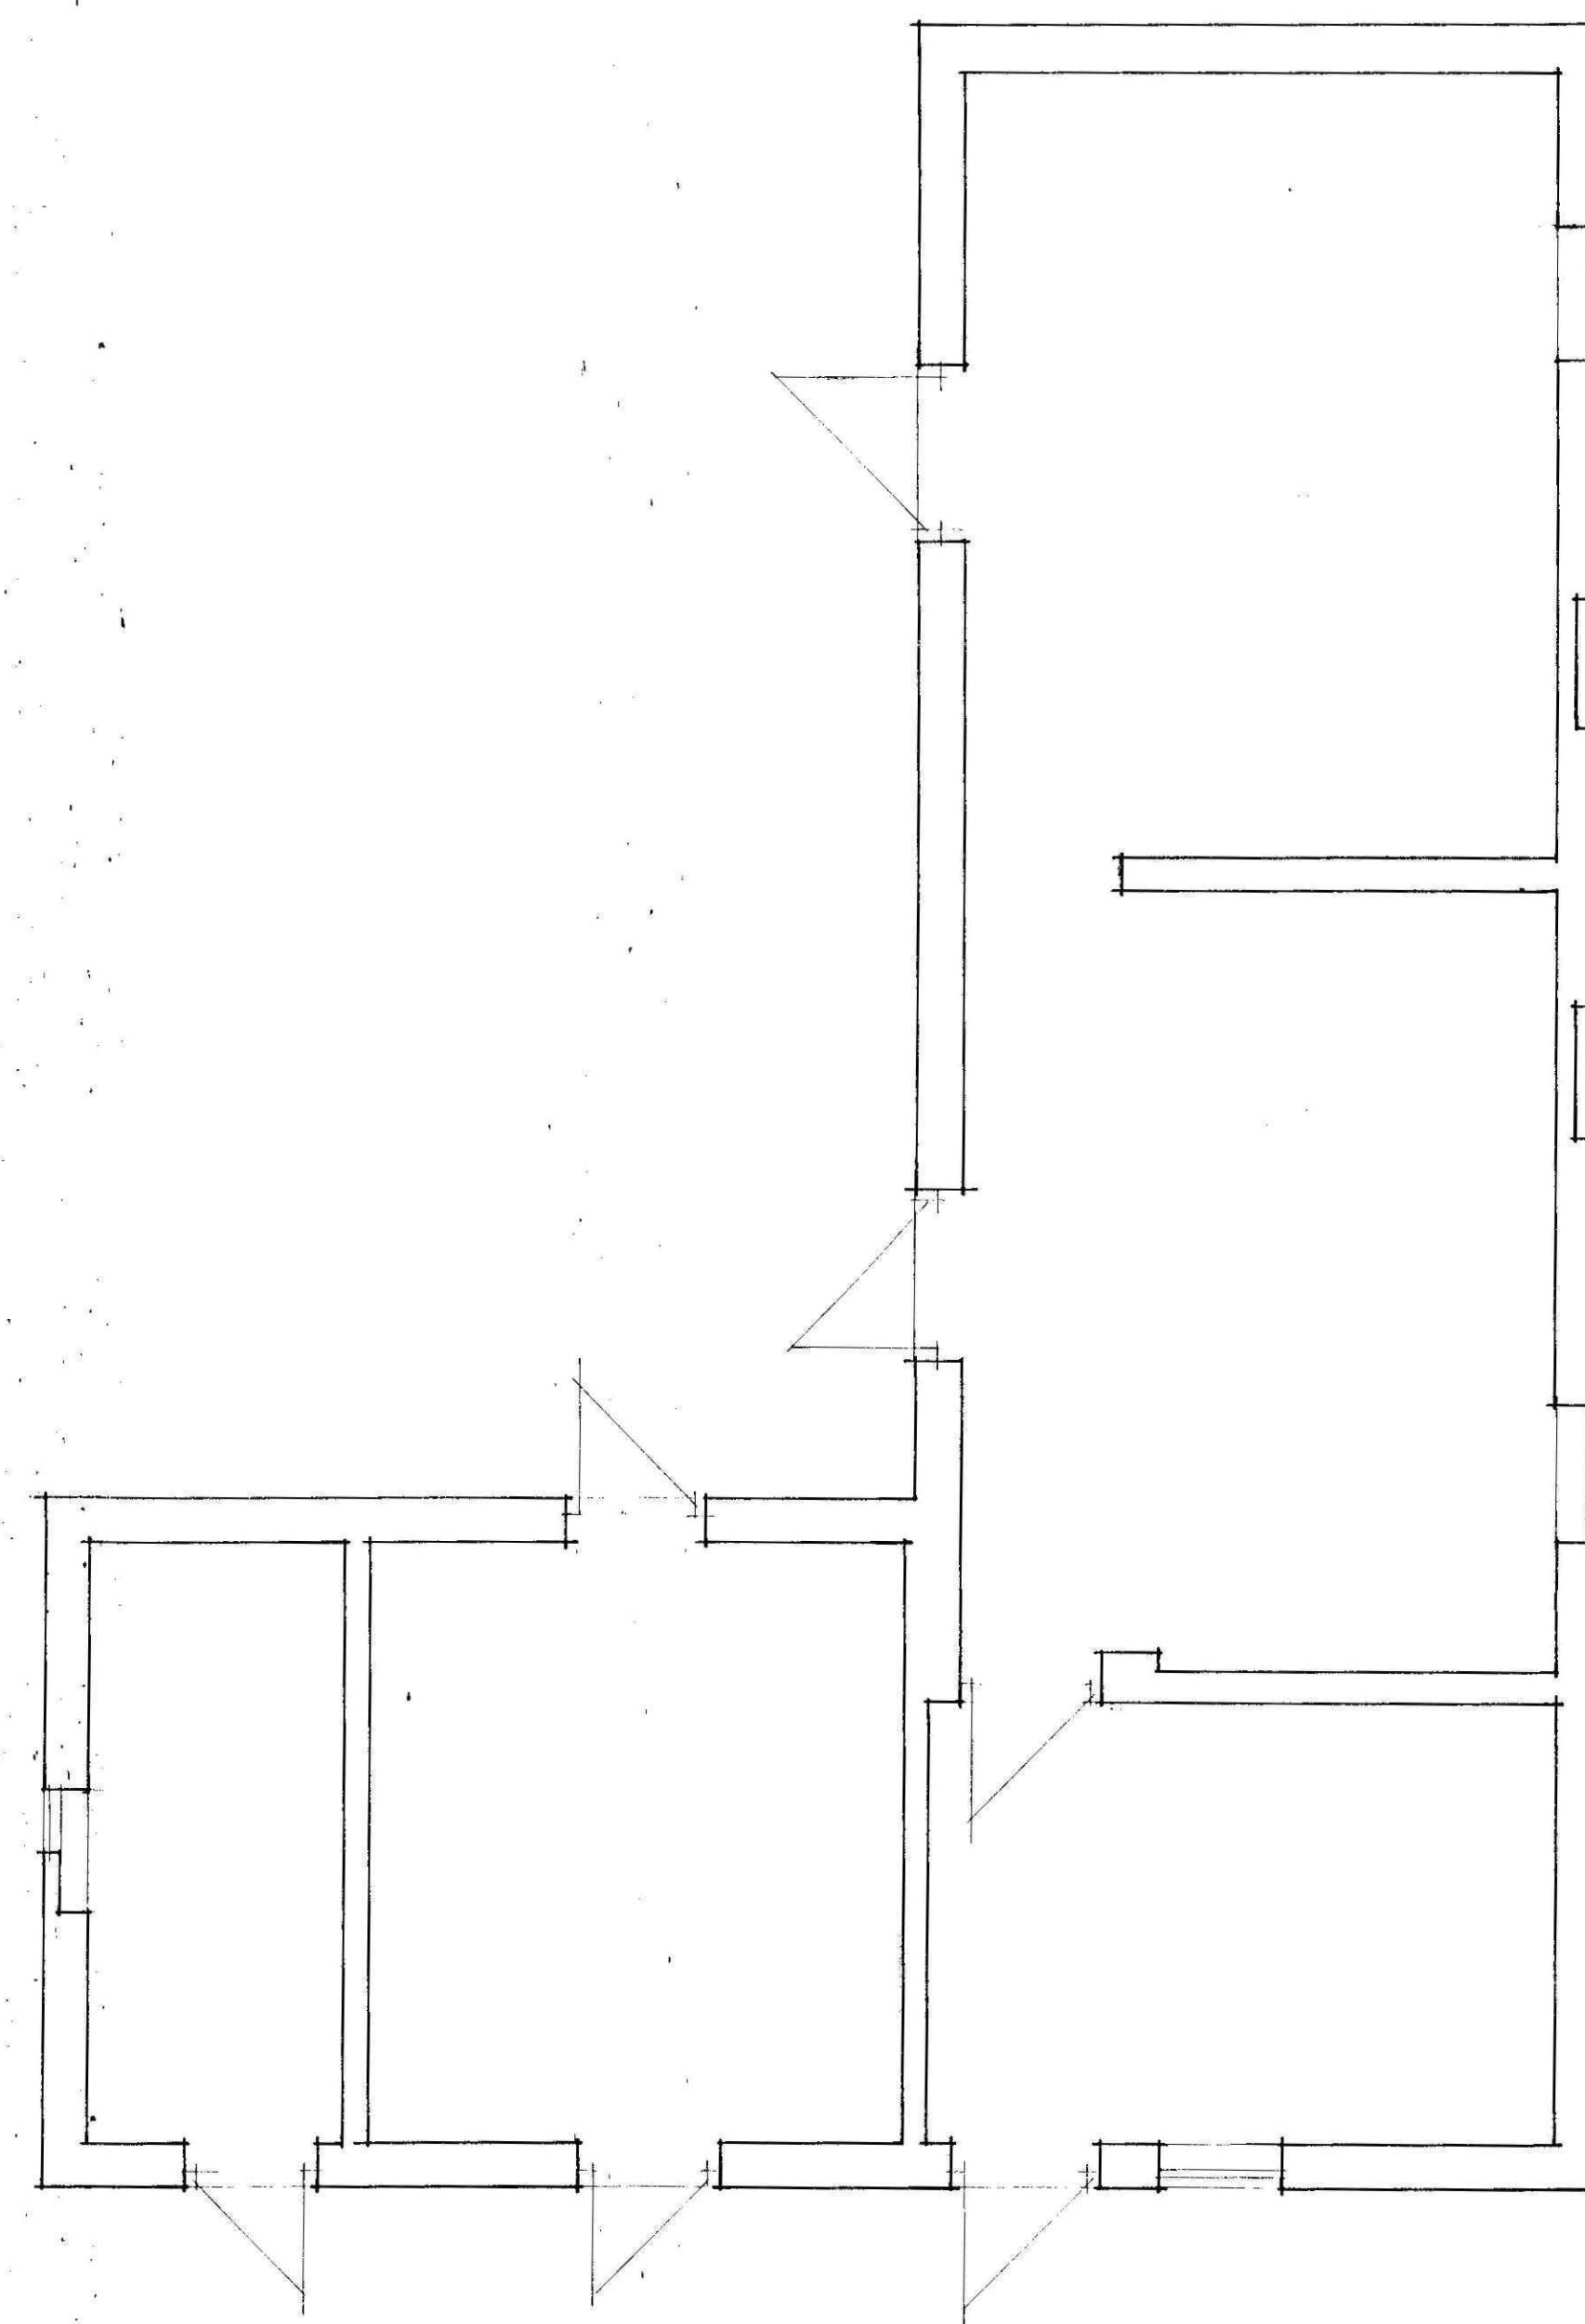

GROUND FLOOR PLAN

A. - ALTS - 2.3.06

**Status**  
DESIGN  
CONSULTANTS IN ARCHITECTURE & PLANNING

PROPOSED CONVERSION OF  
BARNs AT MAISDYKE LANE,  
FLEET FOR

MR. A.J. FISHER, MRS. M. HUNT  
& MRS. C. HARRISON.


PLANS AS EXISTING


1:50

SD04-045/1

JULY-04

B.GILHAM.

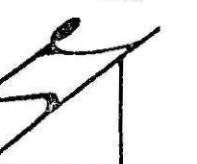

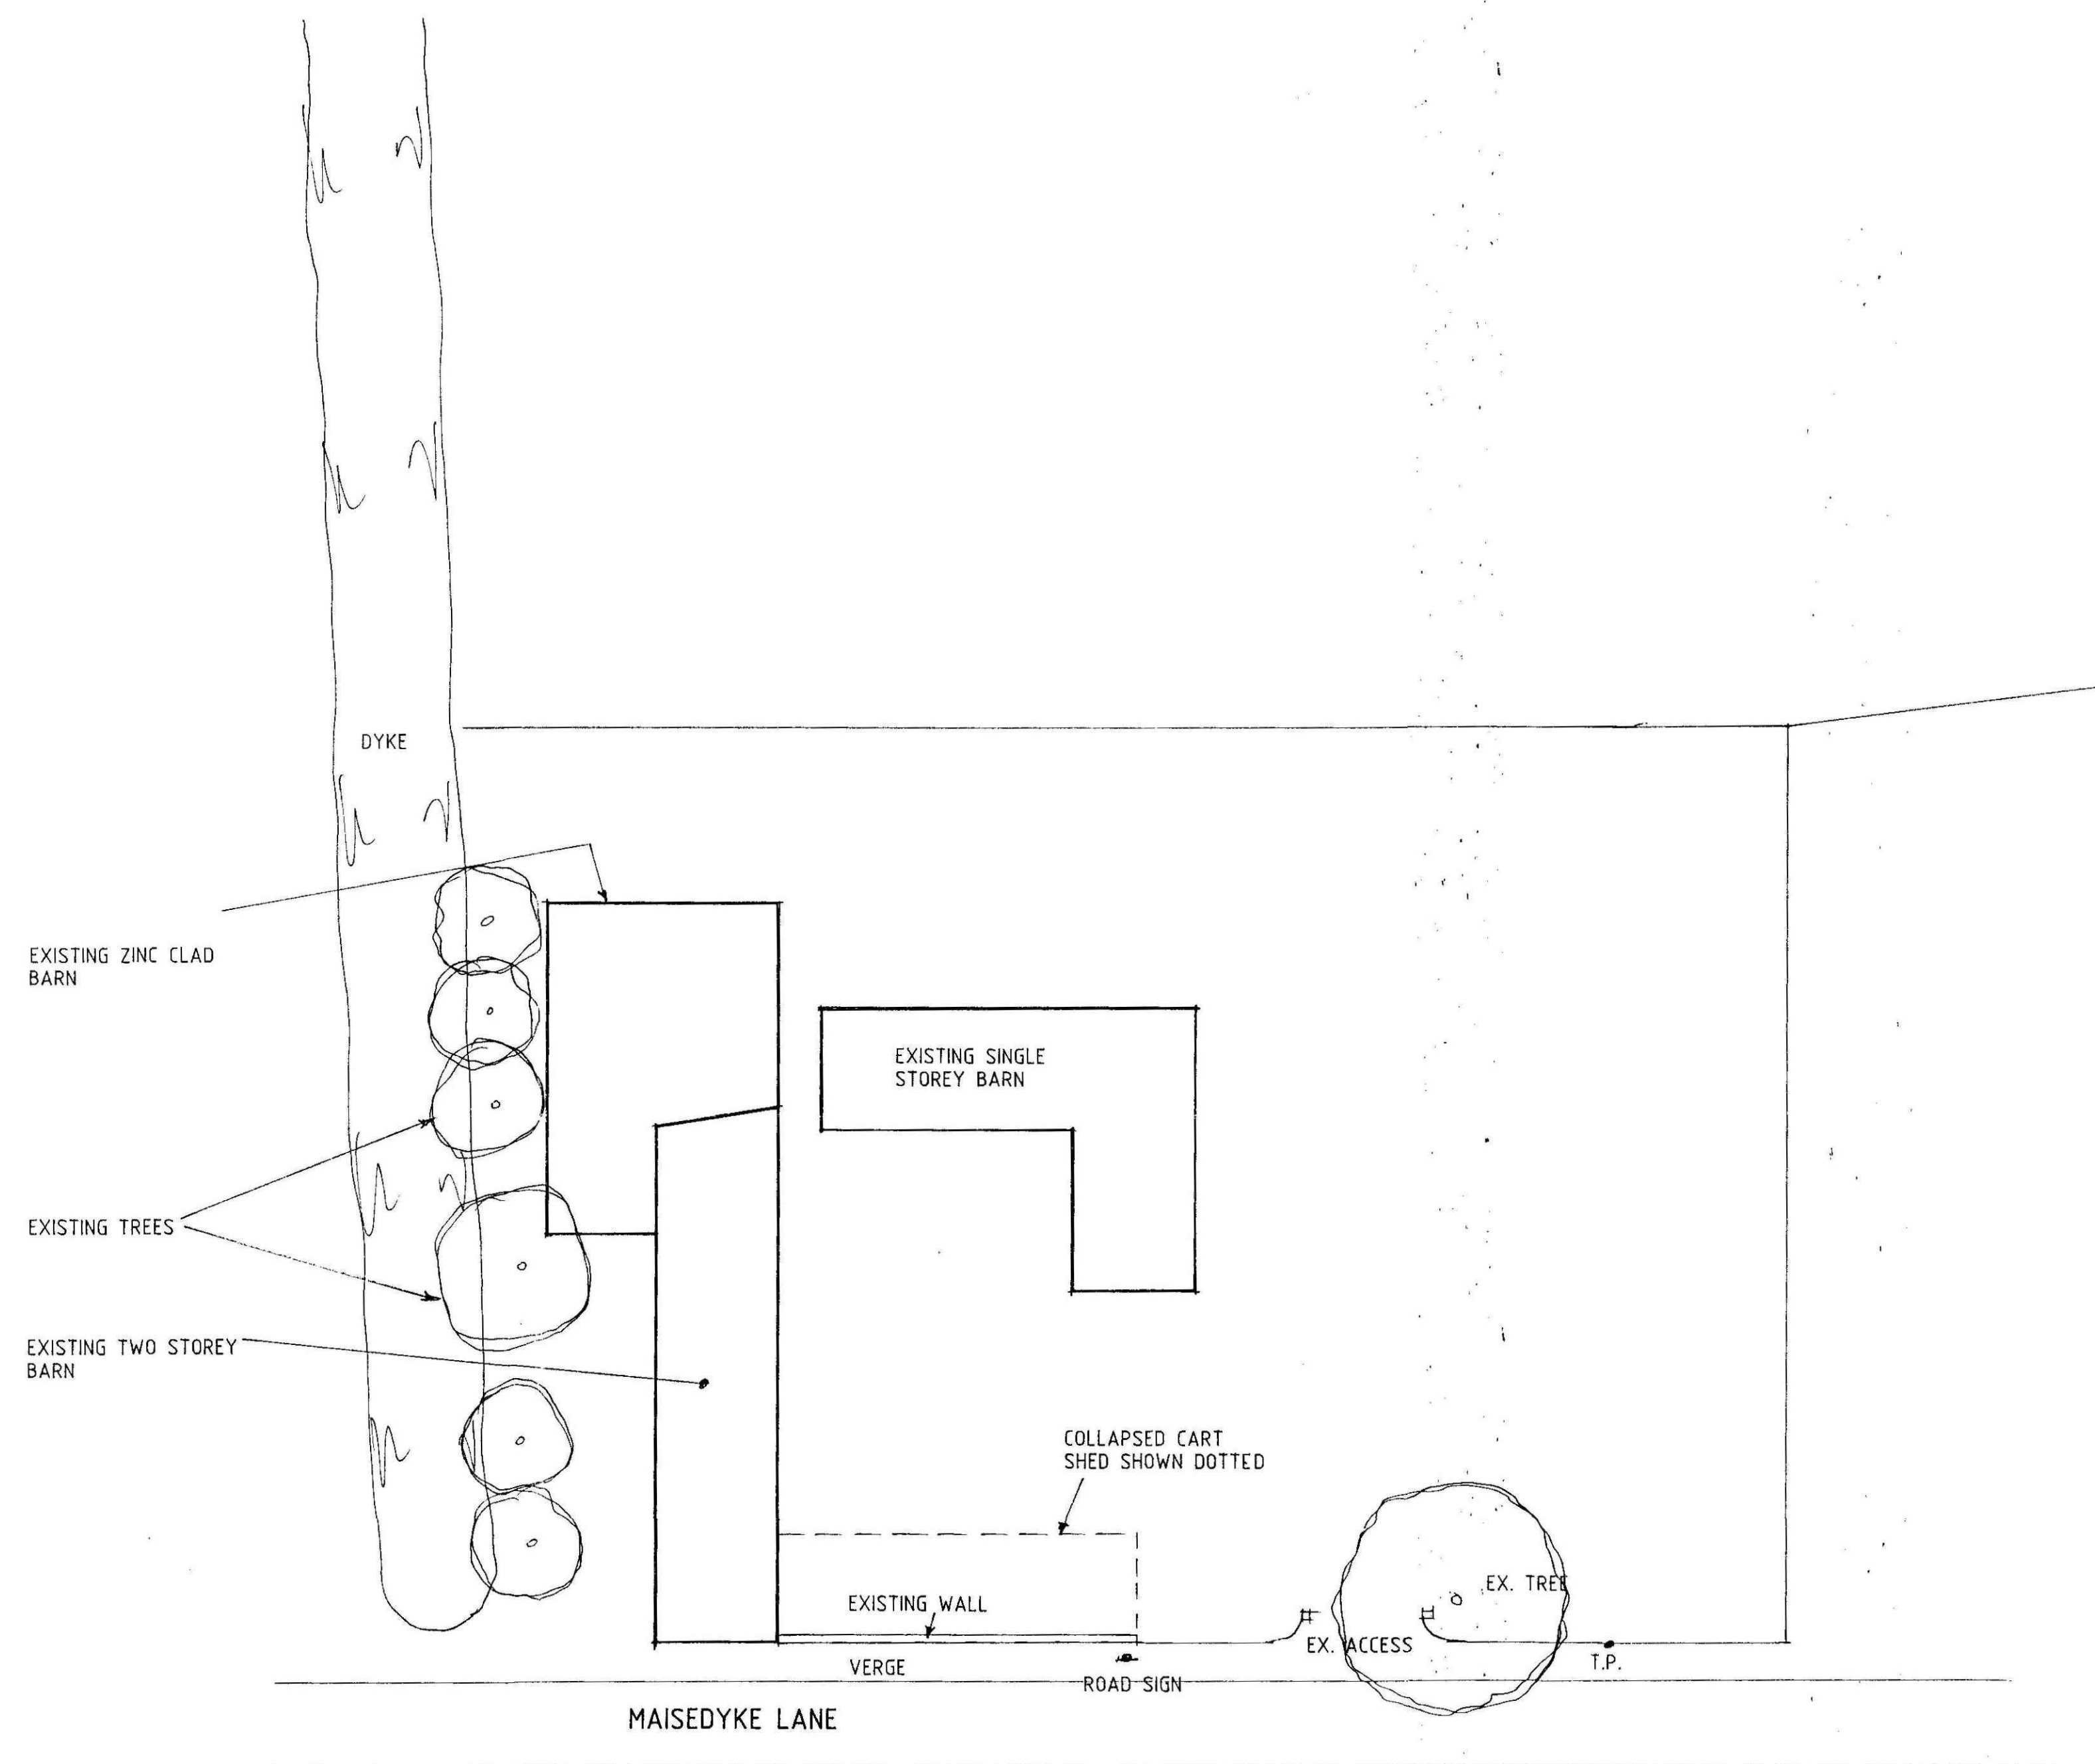

## SITE PLAN AS EXISTING

**Status**  
DESIGN  
CONSULTANTS IN ARCHITECTURE & PLANNING

PROPOSED CONVERSION OF  
BARN TO DWELLING AT  
MAISEDYKE LANE, FLEET  
FOR

MR. A.J. FISHER, MRS. M. HUNT  
& MRS. C. HARRISON.

SITE PLAN AS EXISTING


1:200

SD04-045/9


MARCH-07

B.GILHAM.




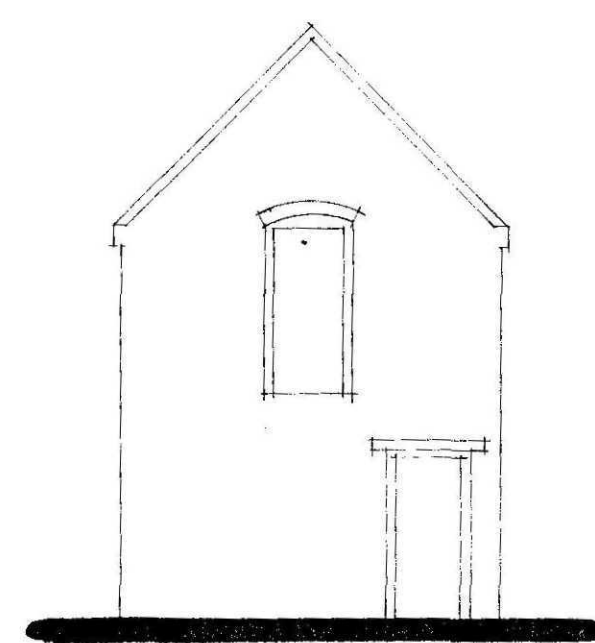


FRONT

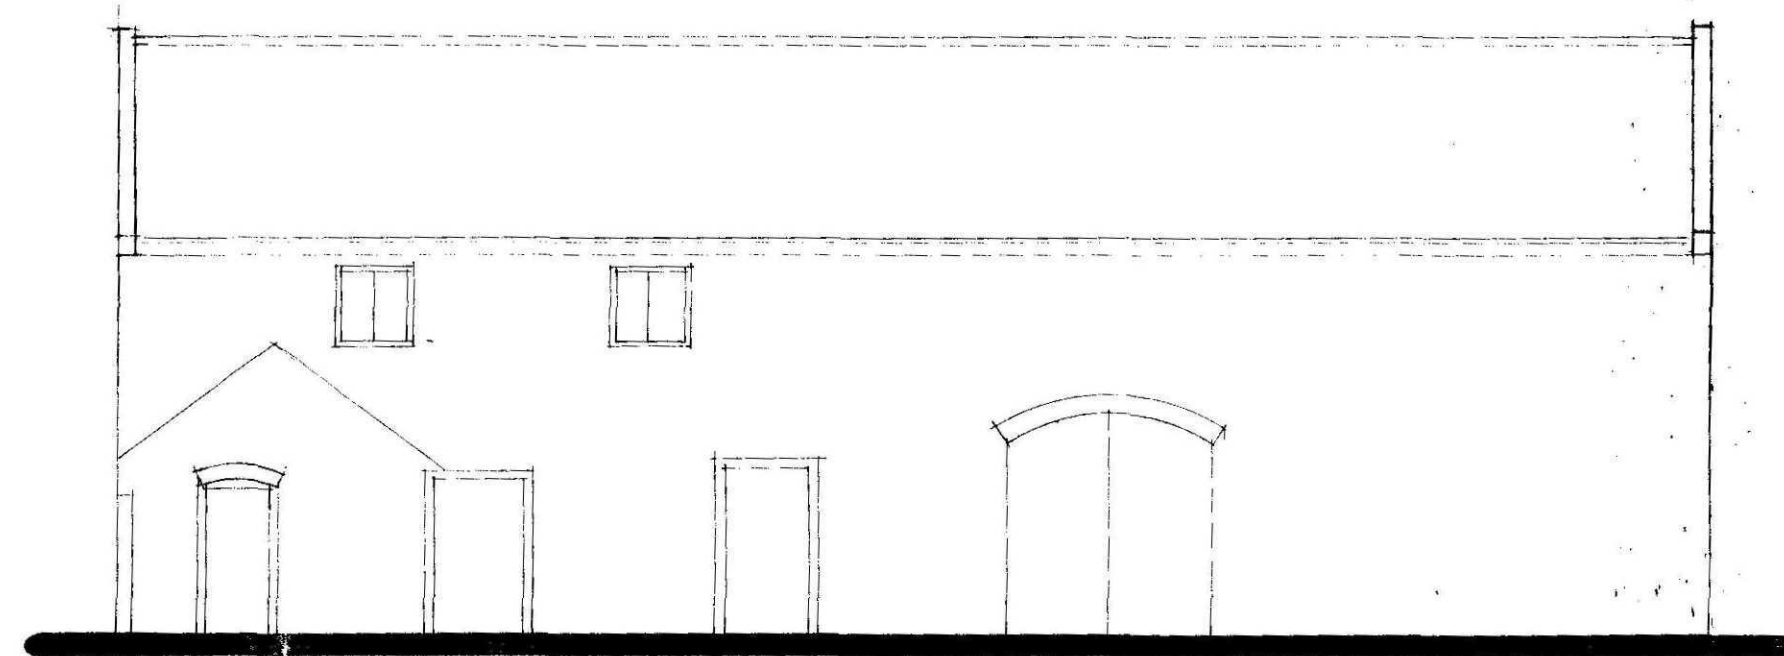


SIDE

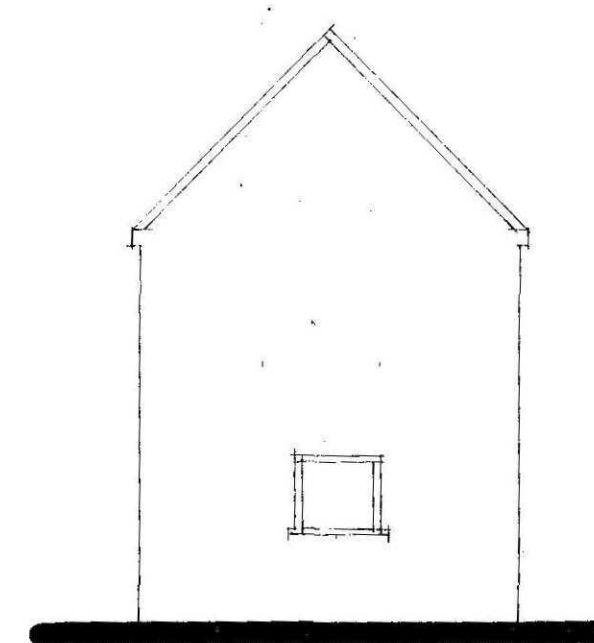


REAR

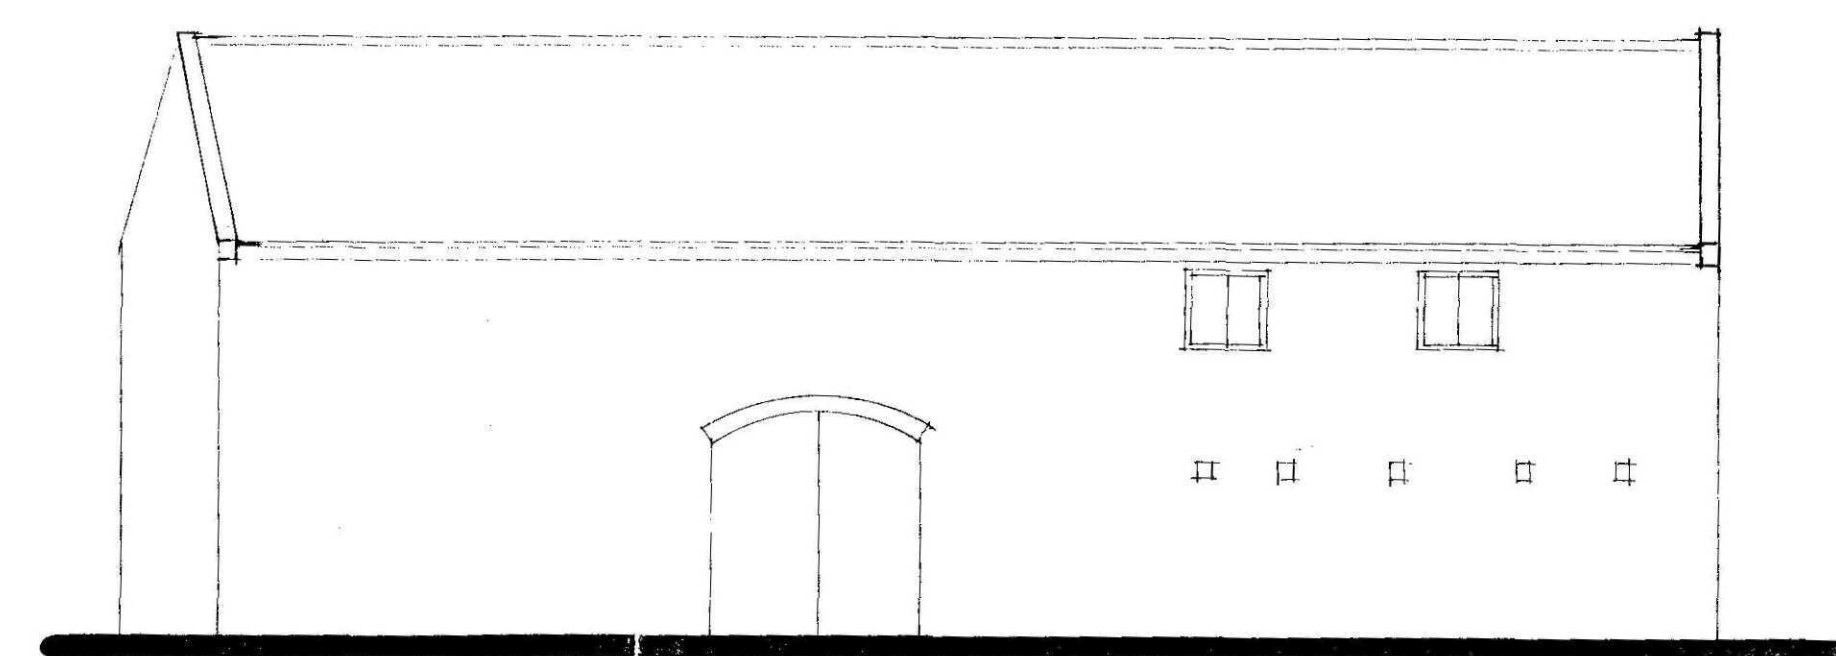


SIDE

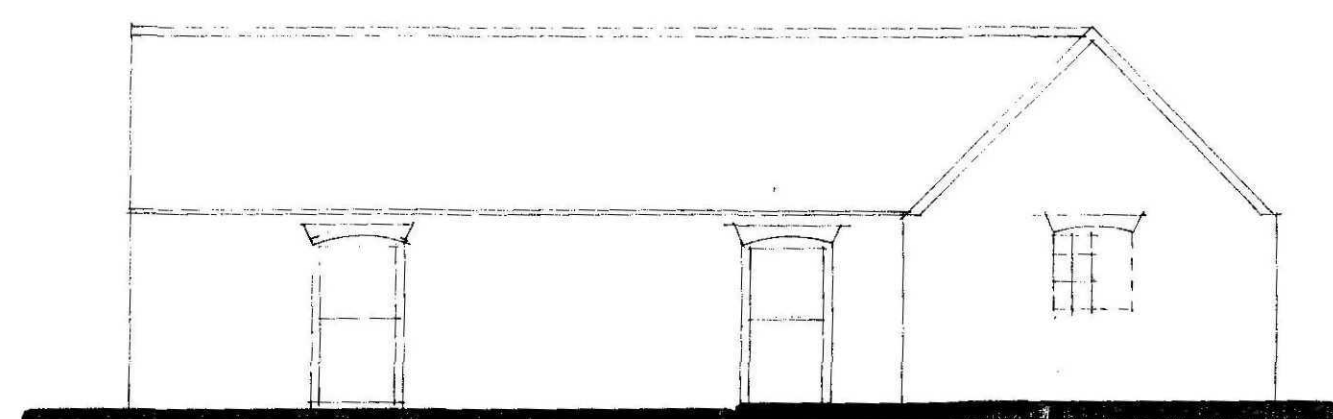


FRONT

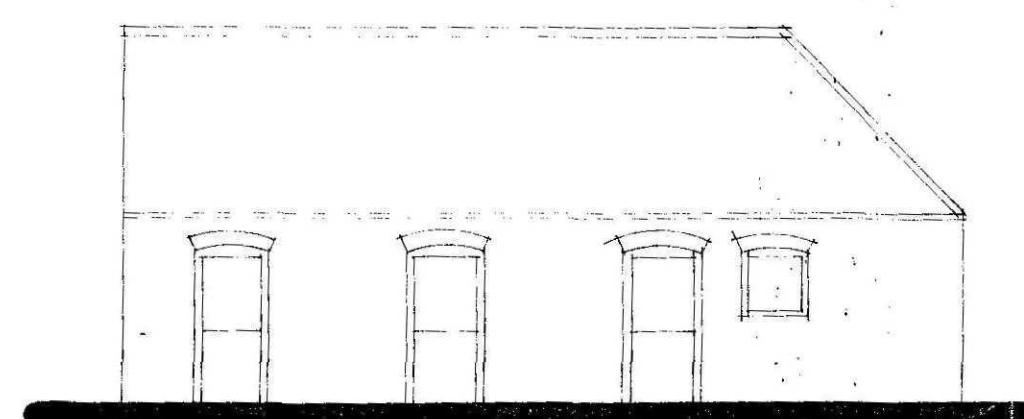

SIDE

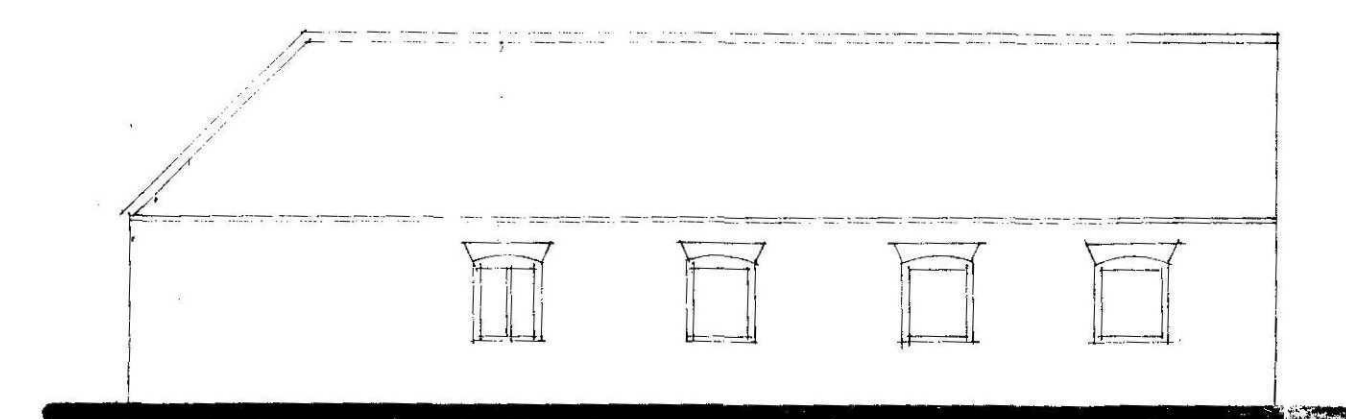

REAR

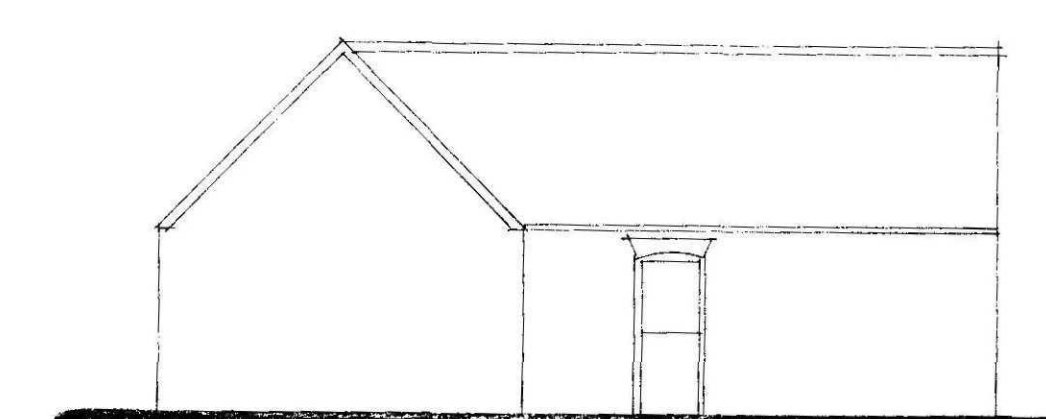

SIDE

03913-10

B - ALTS - 15.5.08  
A - ALTS - 2.3.06

**Status**  
DESIGN  
CONSULTANTS IN ARCHITECTURE & PLANNING

PROPOSED CONVERSION OF  
BARNs AT MAISEDYKE LANE,  
FLEET, FOR

MR. A.J. FISHER, MRS. M. HUNT  
& MRS. C. HARRISON.

ELEVATIONS AS EXISTING


1:100


SD04-045/2

JULY-04


B.GILHAM.

2 Edinburgh Walk, Holbeach,  
Spalding, Lincs. PE12 7AP  
Tel: 01406 424343 Fax: 01406 496702

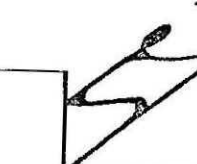


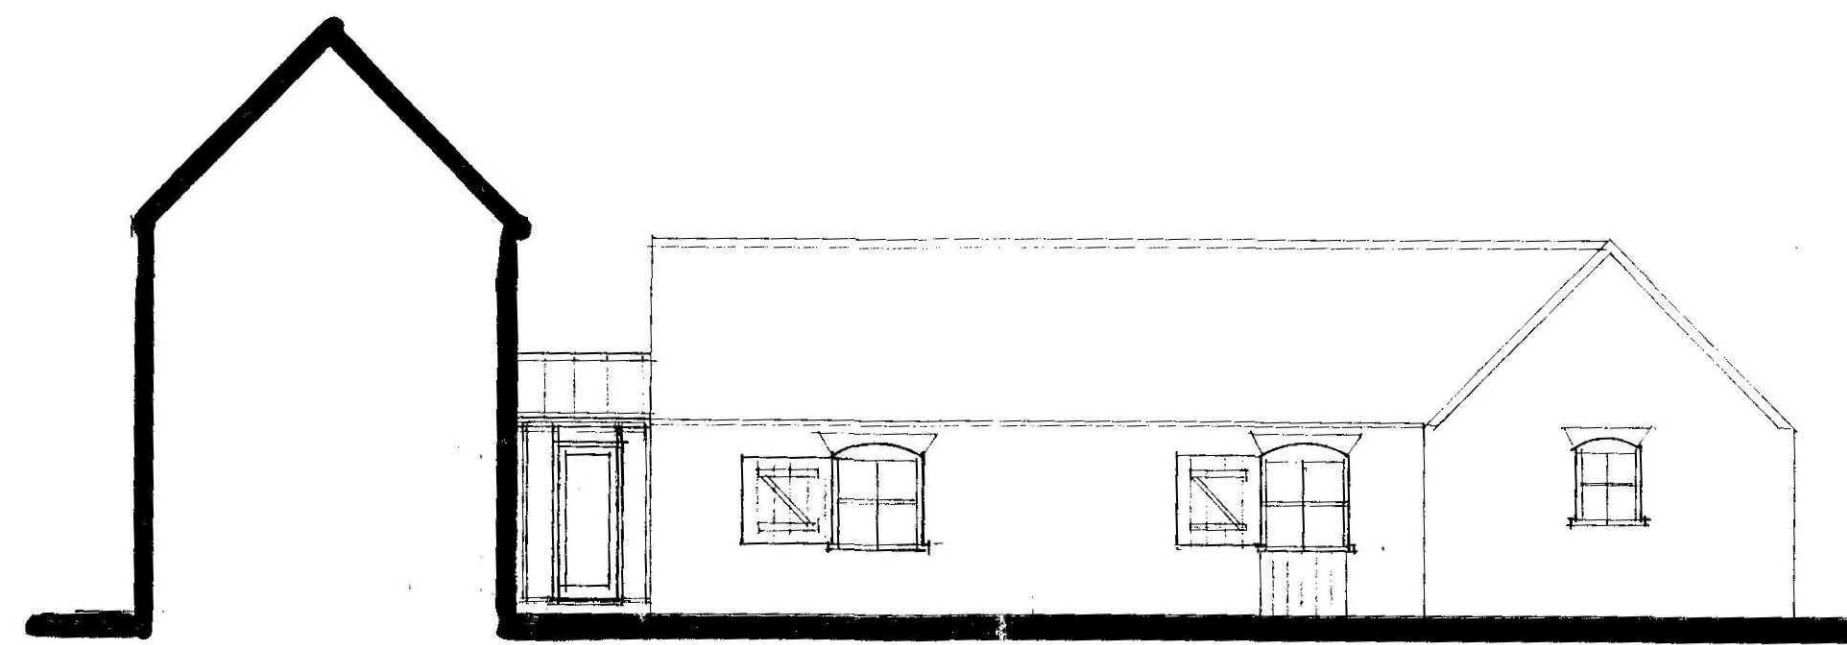


VIEW-D

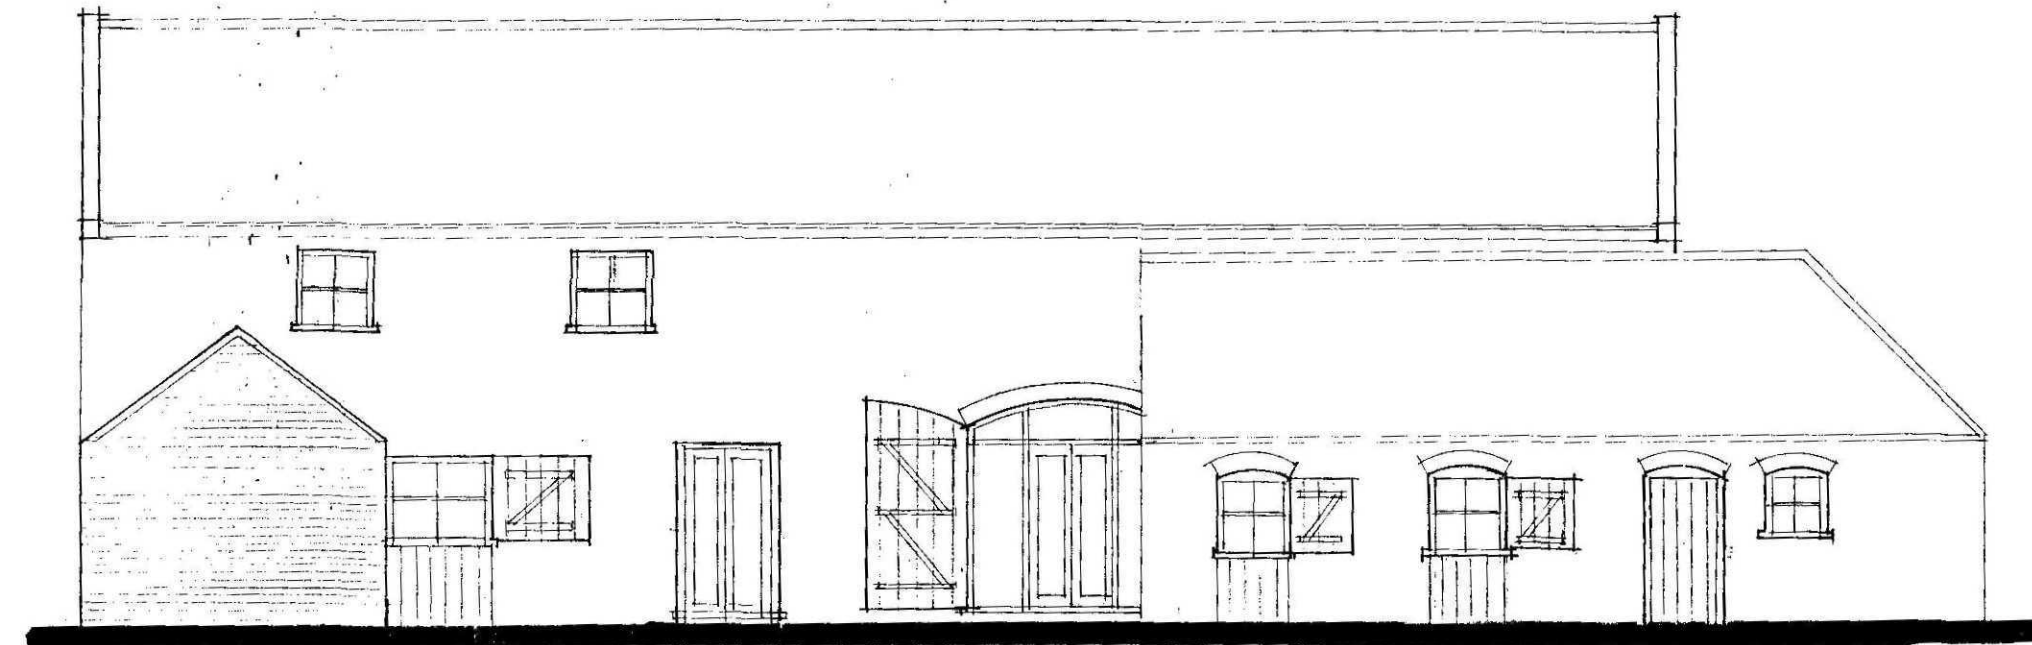


VIEW-B

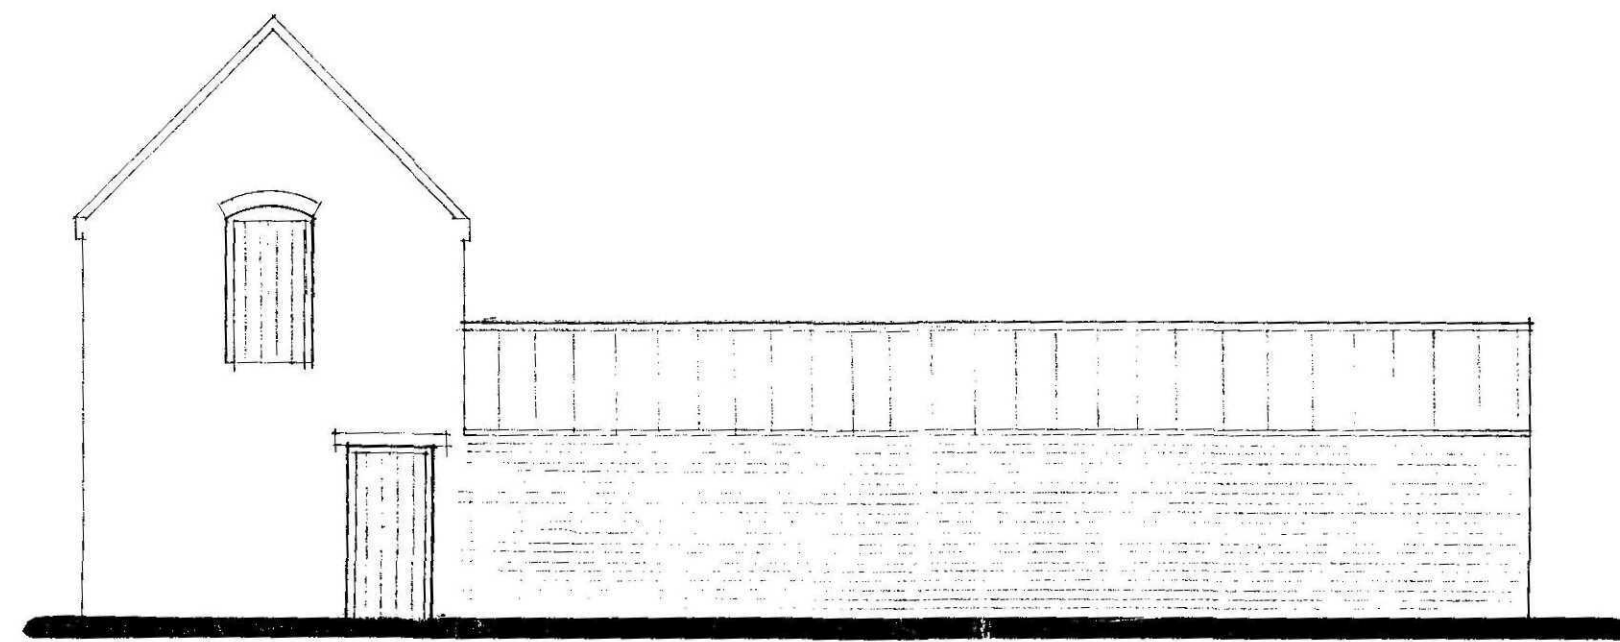


VIEW-G

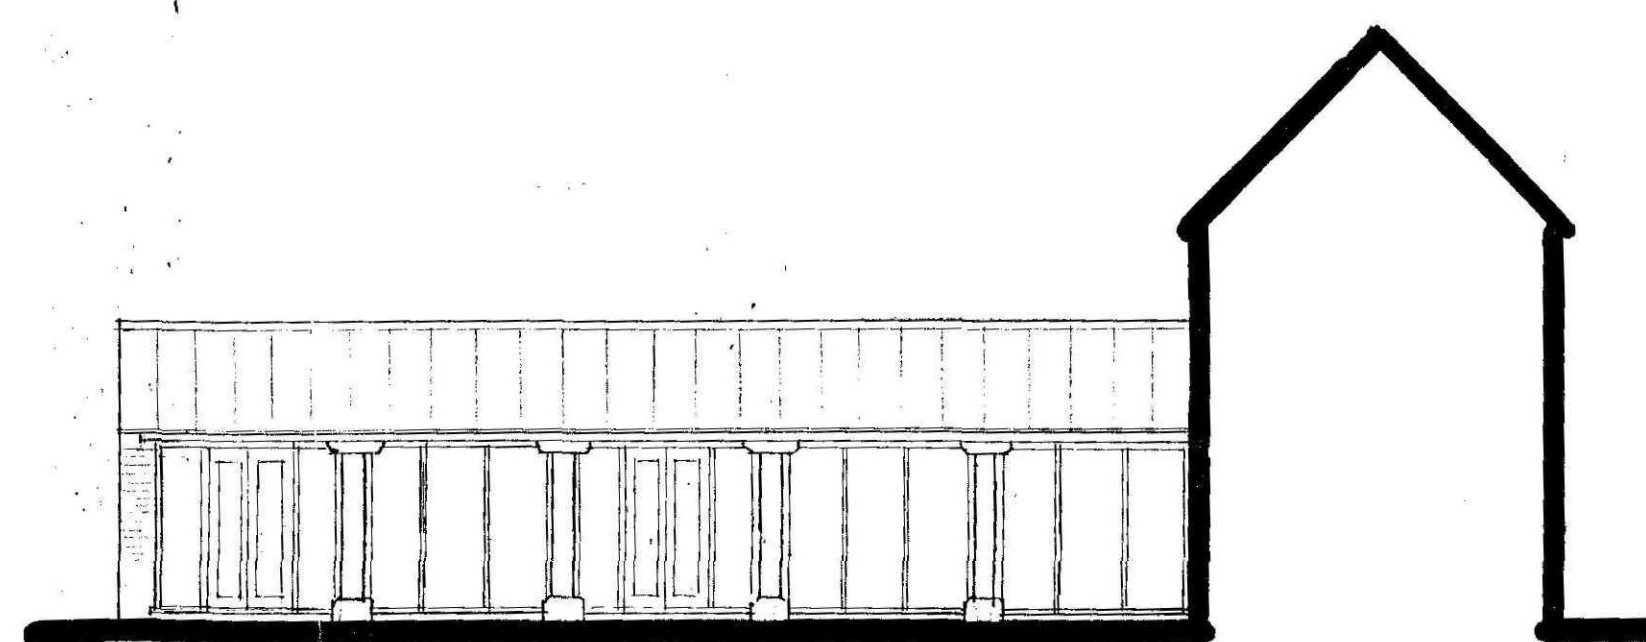


VIEW-E

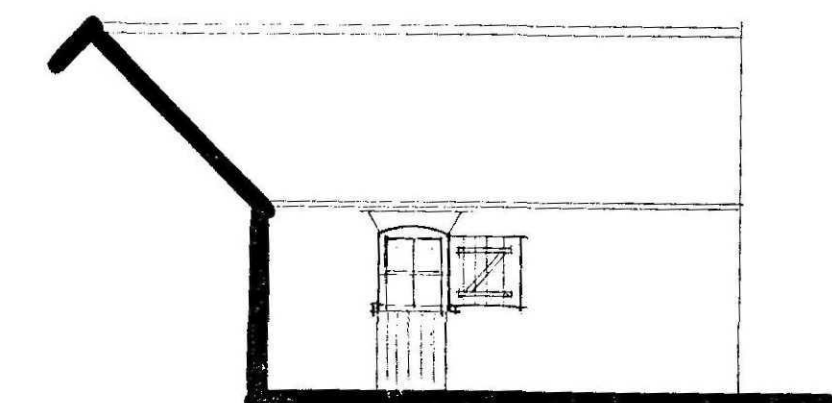


VIEW-C

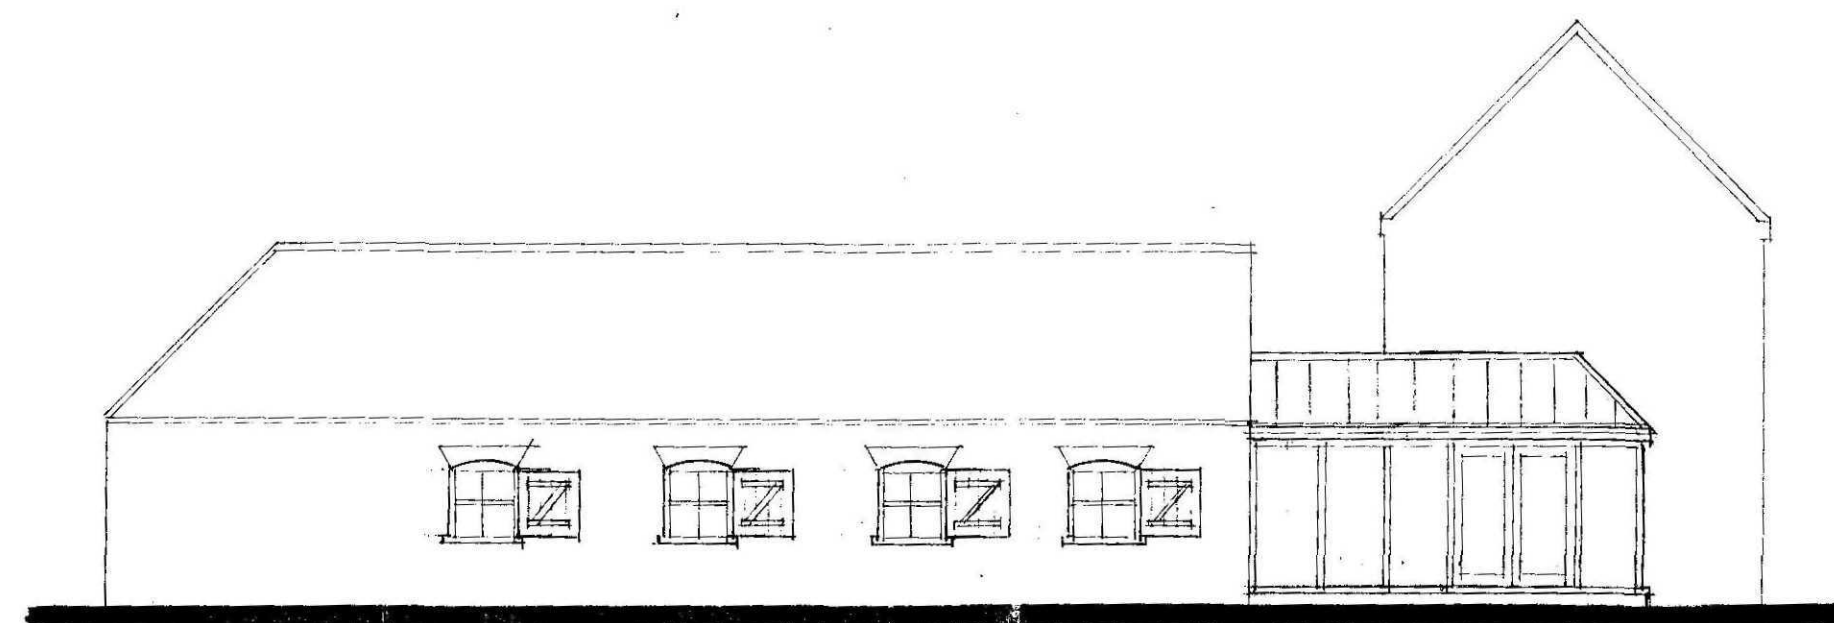

VIEW-A

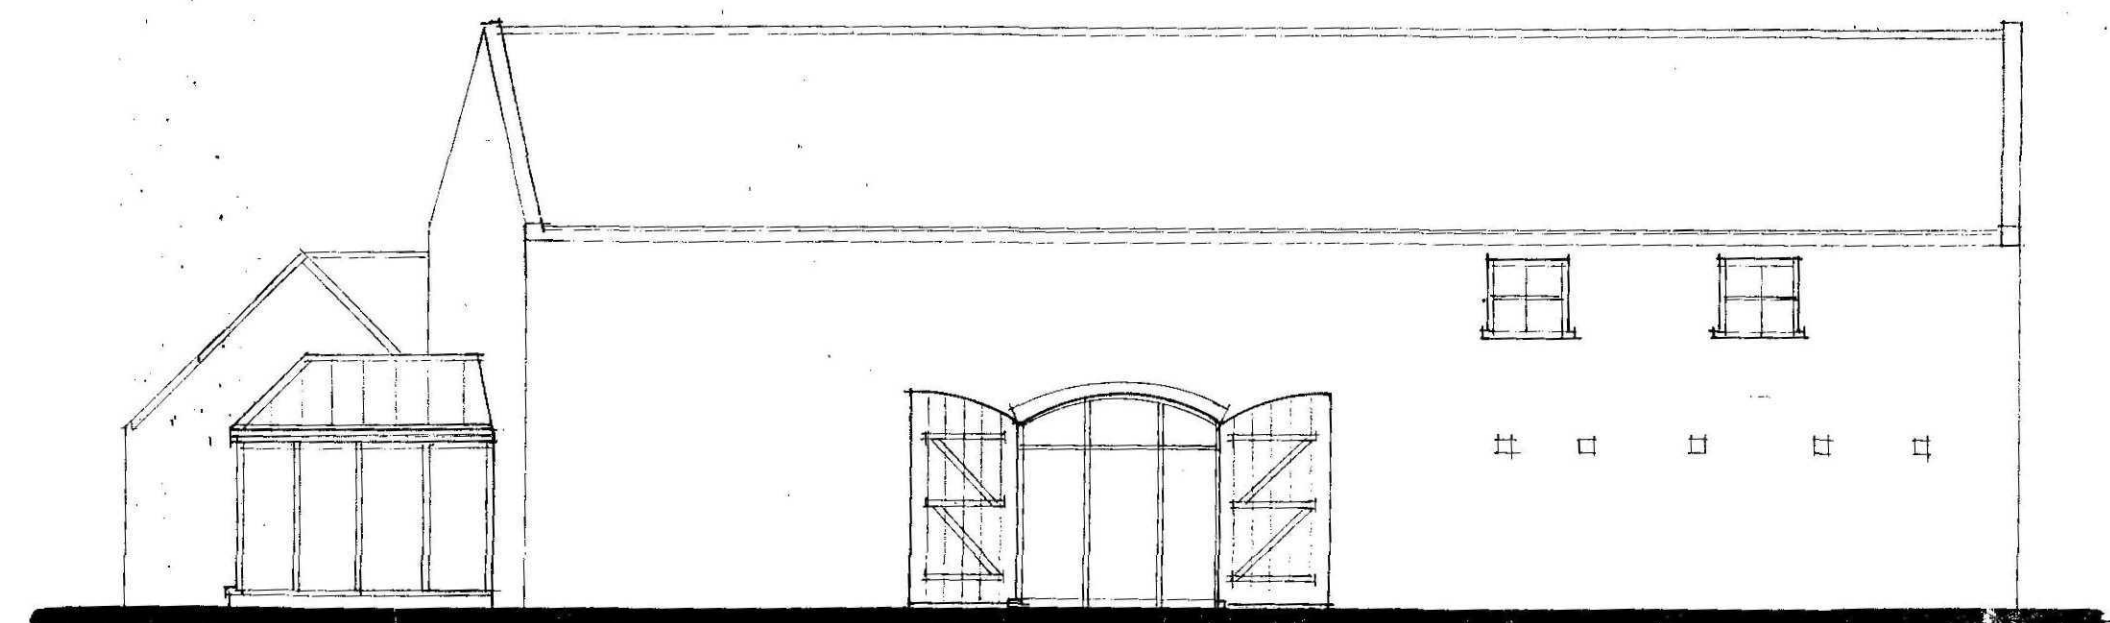

VIEW-F

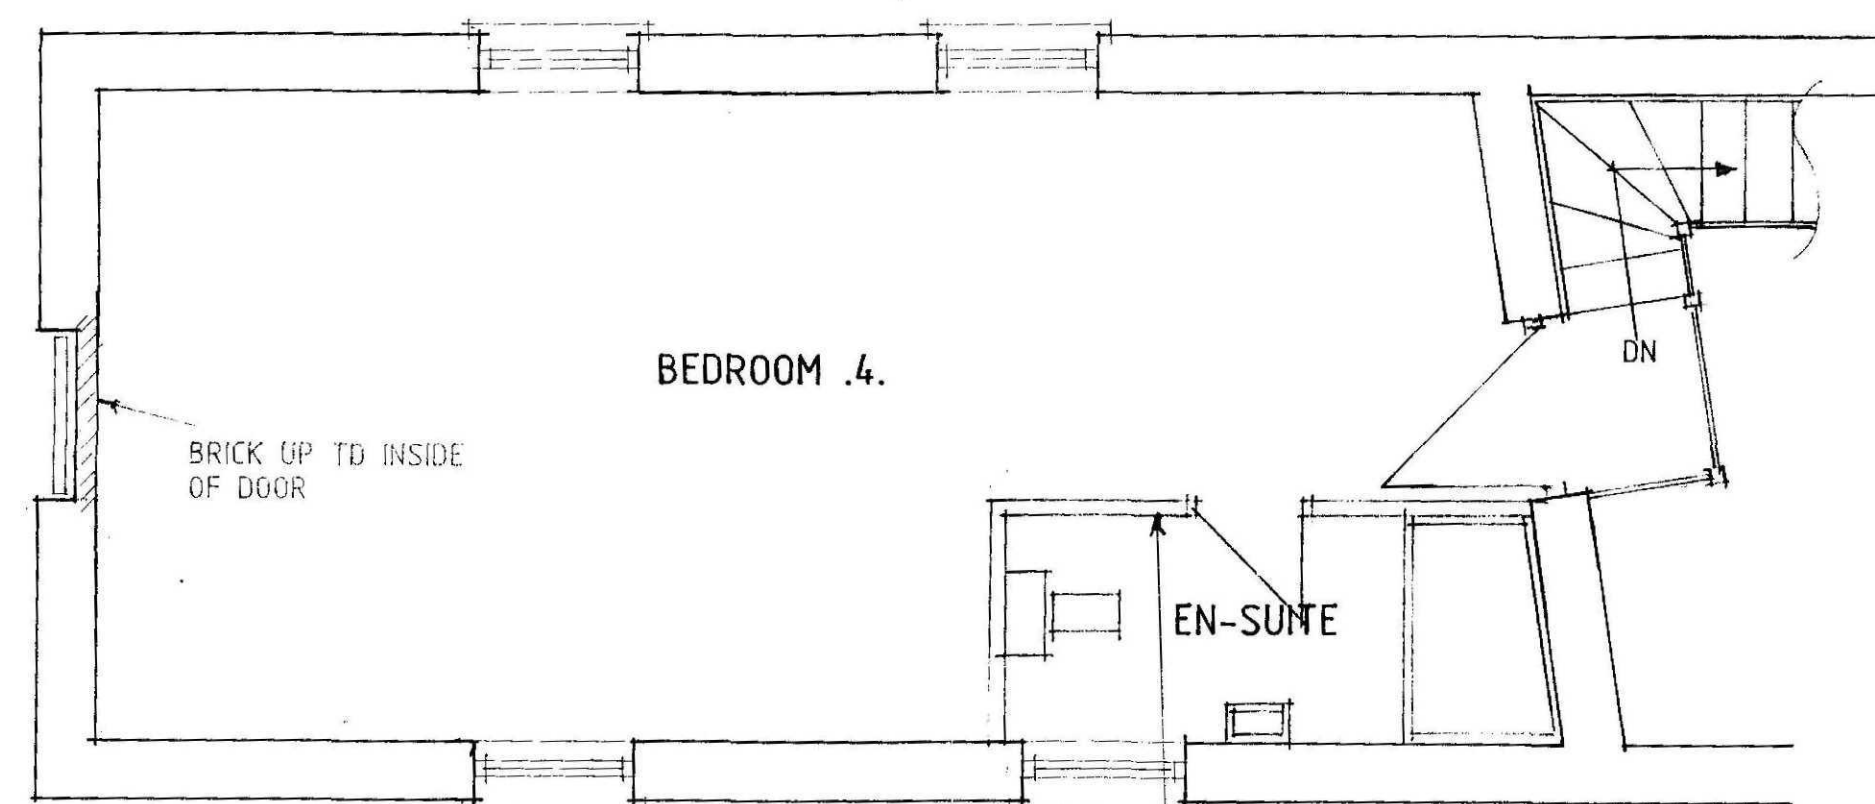

PROPOSED FIRST FLOOR PLAN

PROVIDE PARTITIONS TO PROVIDE

D - DESIGN ALTS - 14.10  
C - ALTS - 15.08  
B - IMP. ADDED - 23.07  
A - DESIGN ALTS - 23.06

**Status**  
DESIGN  
CONSULTANTS IN ARCHITECTURE & PLANNING

PROPOSED CONVERSION OF  
BARN TO DWELLING AT  
MAISEDYKE LANE, FLEET  
FOR

MR. A.J. FISHER, MRS. M. HUNT  
& MRS. C. HARRISON.


PLAN & ELEVATIONS  
AS PROPOSED

1:100 1:50 SD04-045/6

MARCH-06 B.GILHAM.


2 Edinburgh Walk, Holbeach,  
Spalding, Lincs. PE12 7AP  
Tel: 01406 424343 Fax: 01406 490702



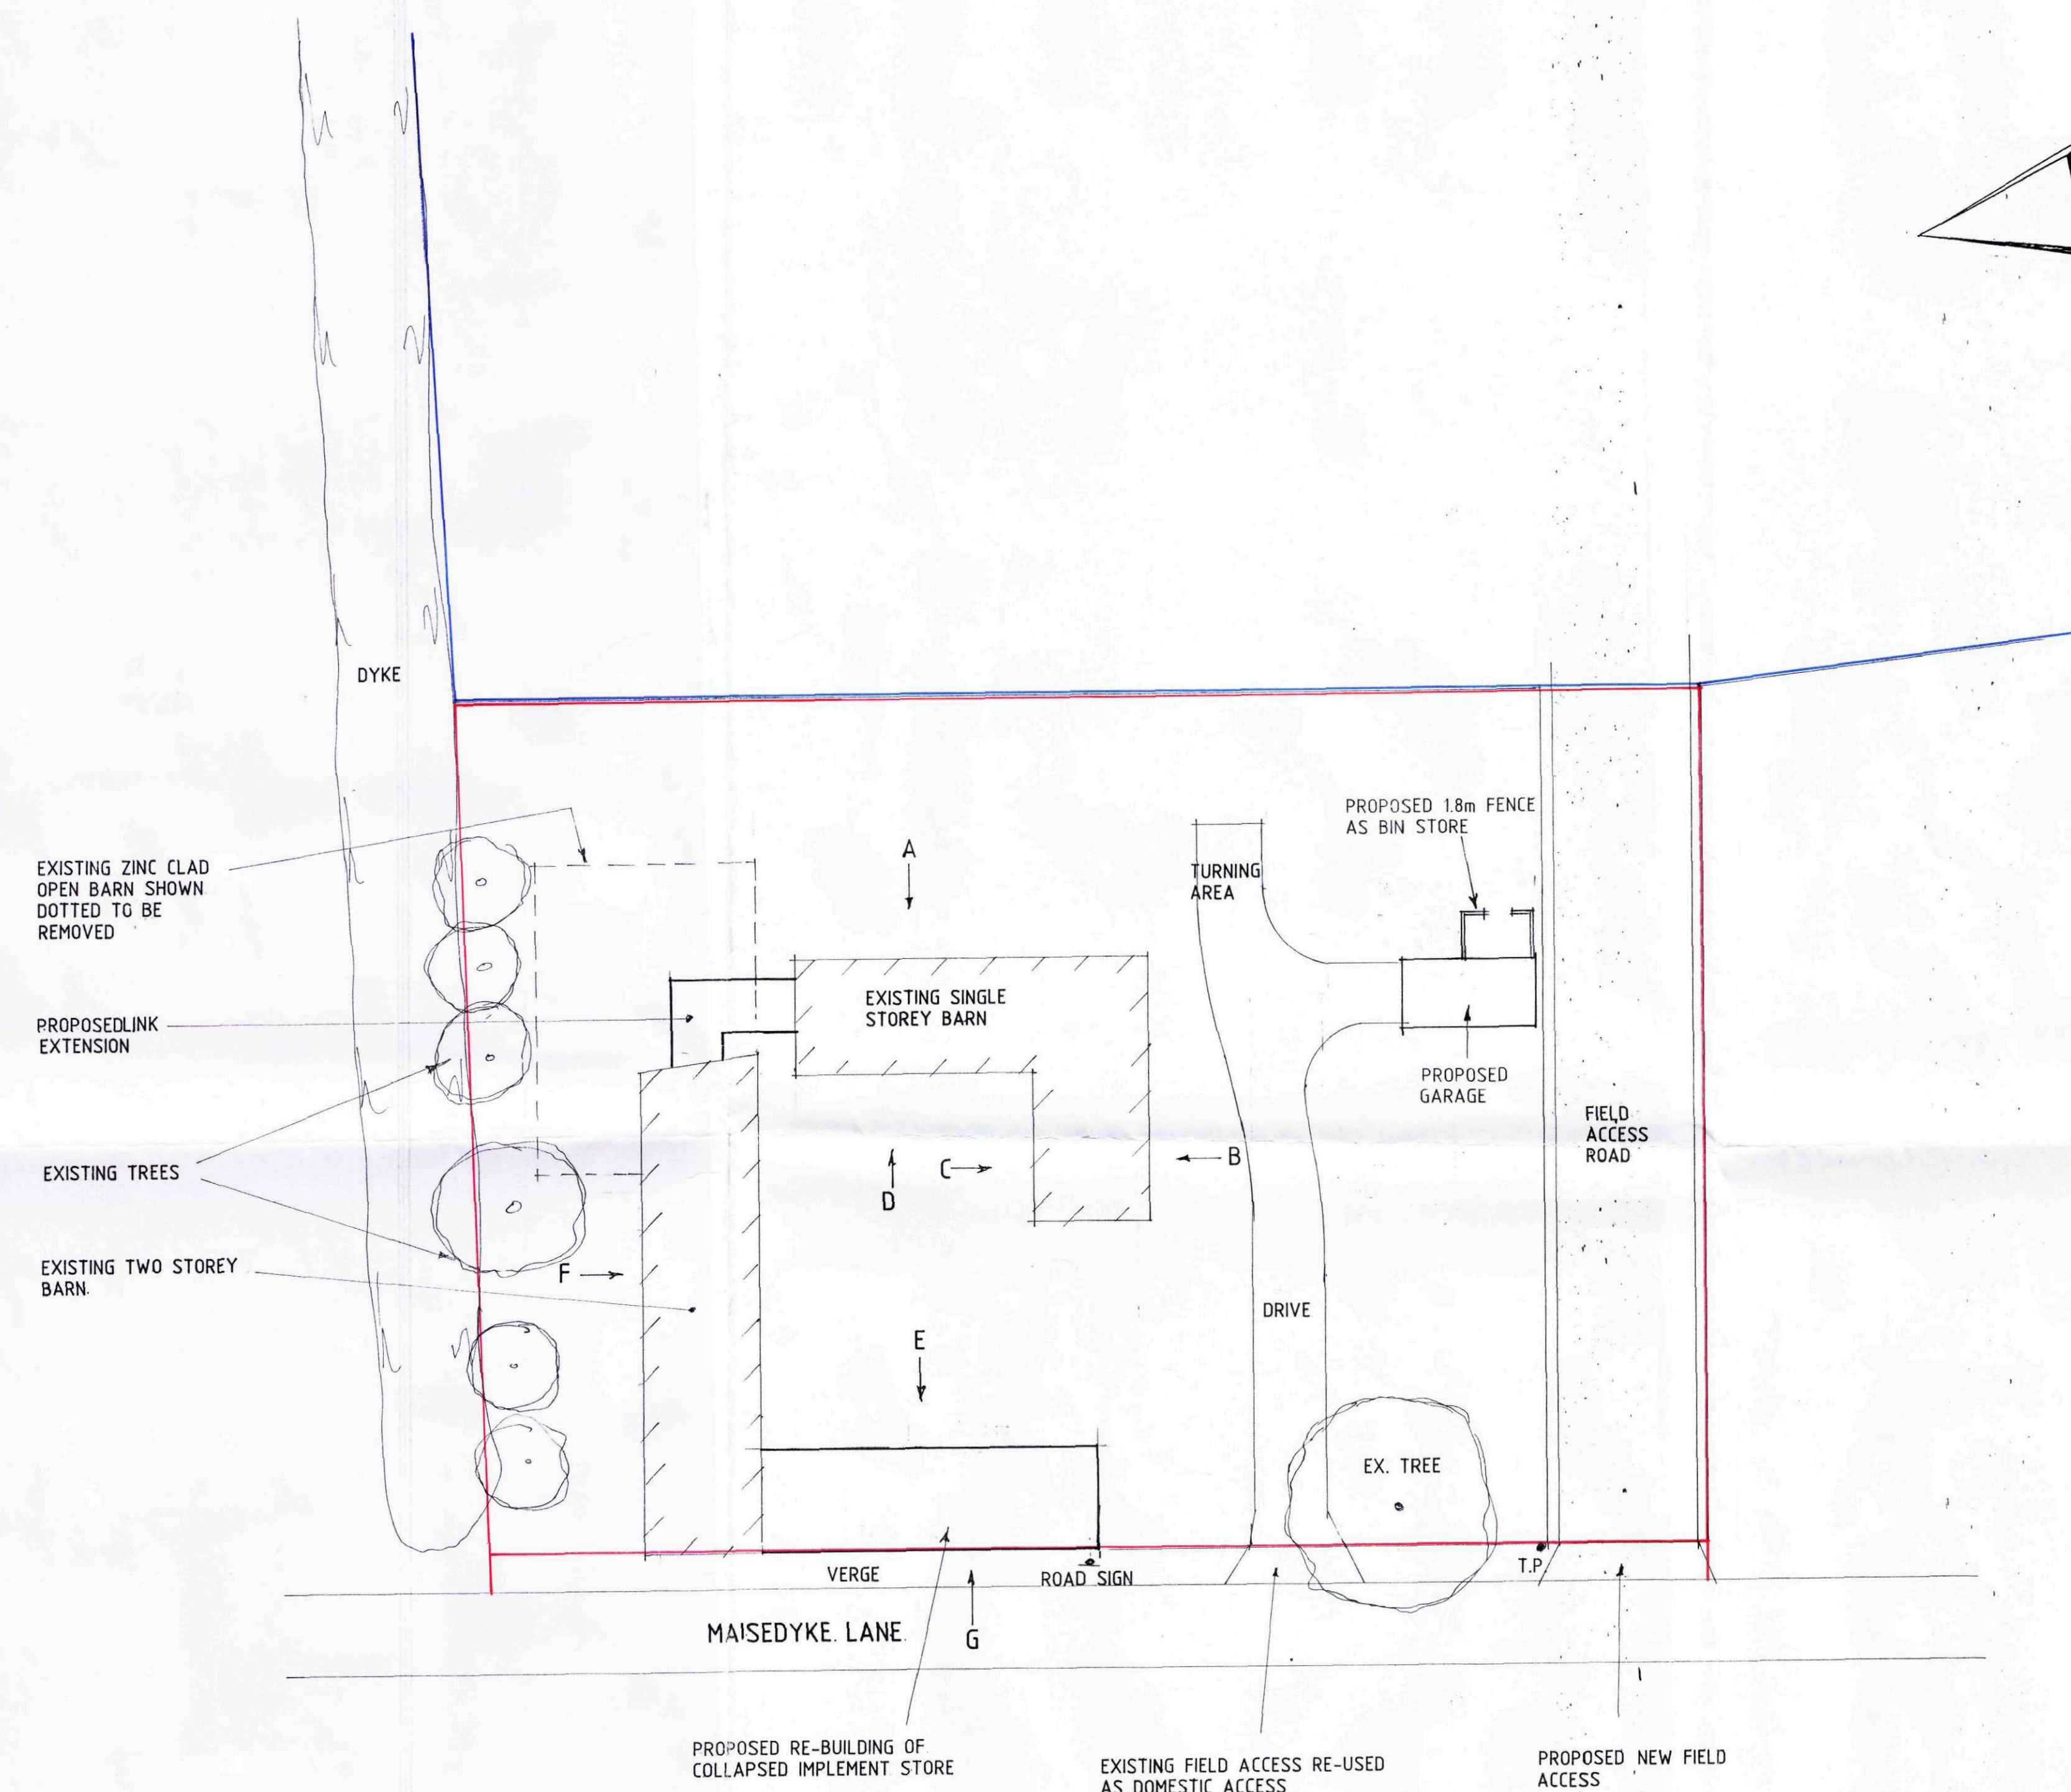

# SITE PLAN AS PROPOSED

THIS PLAN TO BE READ IN CONJUNCTION WITH  
SD04-045/1, SD04-045/2, SD04-045/6, SD04-045/8, SD04-045/9  
BUILDING SURVEY REPORT- DATED 9.8.07  
ECOLOGICAL PROTECTED SPECIES SURVEY REPORT- DATED 3.11.05

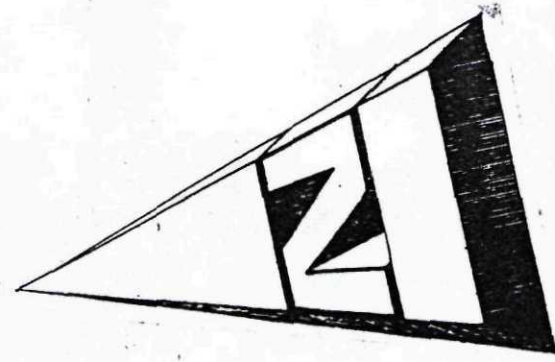

Existing barns to be converted into a dwelling as shown.

Demolish existing zinc shed.

Provide proposed single-storey glazed extension to form link between two-storey and single-storey barns.

Original collapsed cart shed to be rebuilt as shown to form utility and kitchen/diner.



Build detached garage as shown.

All gutters and downpipes to be cast iron black painted.

**External Materials**  
All new and existing roofs to have clay pantiles.

All new external walls use second-hand bricks to match as closely as possible to the existing.

The existing rear wall to the open cart shed (facing the road) to be retained.

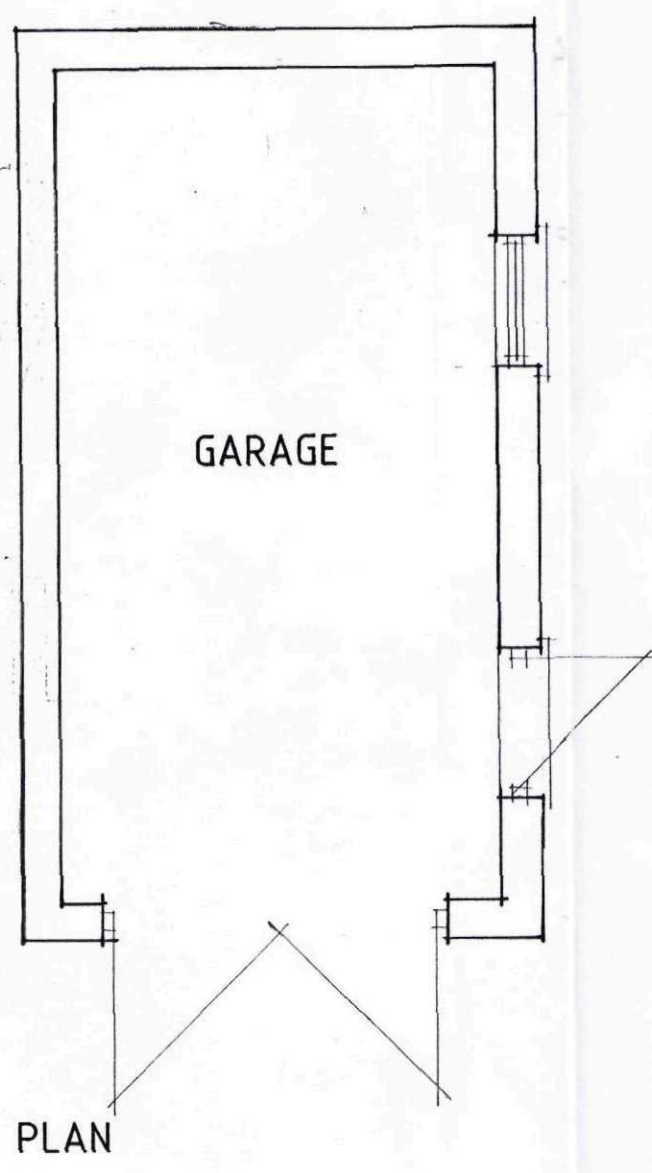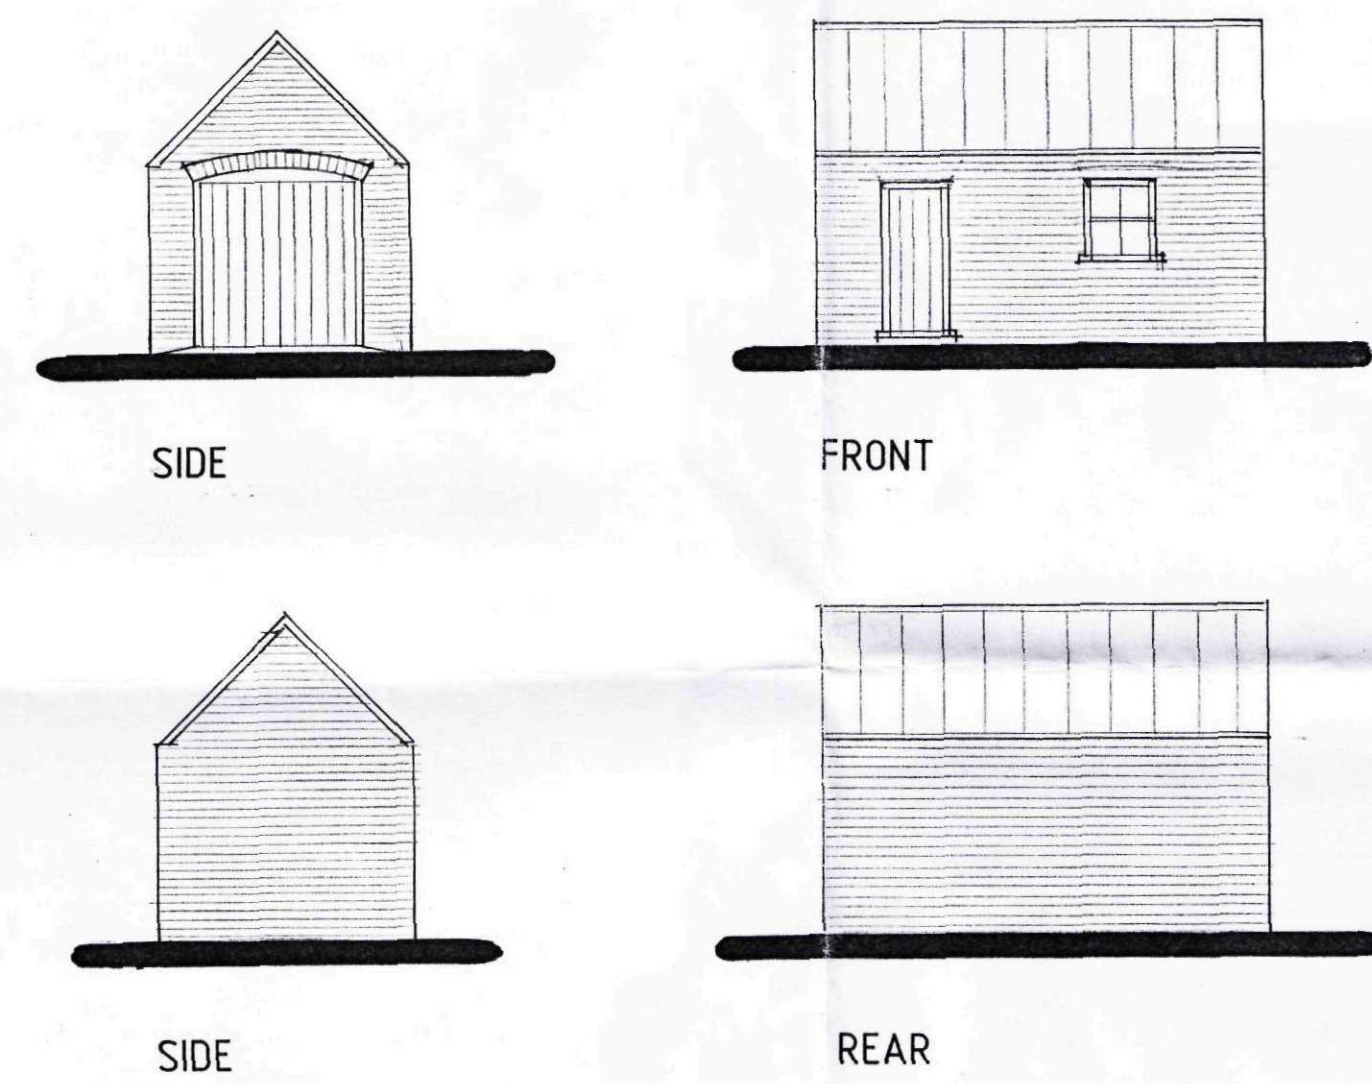

**General Notes**

Do not scale from this drawing.

This drawing is copyright and may not be altered, traced, copied, photographed or used for any purpose other than that for which it is issued without written permission from Status Design.

The General Contractor is to check all dimensions on site and report discrepancies to the Architect.

All details shown on this drawing are based upon typical site conditions related to the area. No responsibility can be accepted for abnormal conditions unless reported to the Architects so that design amendments may be considered. Site soil surveys are recommended in respect of foundations to establish specific site conditions before foundation work is undertaken.

Please note this drawing is not a conveyance drawing.

Proposed on-site soakaways to be maintained by the owner for the life duration of the property.

This drawing is limited in the amount of information contained and does not purport to contain a full specification of the works. It is solely for the purpose of obtaining Planning and Building Regulations approvals. This drawing must not be used as a contract document alone. The works will not be supervised or inspected by Status Design unless specifically contracted to do so. It is the client or their agent's responsibility to control workmanship, substitution of materials, adherence to specification, variations to contract, etc.

All materials to be new unless stated otherwise and all components and materials, etc. to be used, fitted and installed, etc. in strict accordance with manufacturers' instructions and relevant Code of Practice. Materials should conform to appropriate British Standard specification or B1A Certificate or European Code equivalent.

The Employer/Client shall ensure that the selected contractor is conversant with and adopts all measures necessary to achieve compliance with Health and Safety Legislation for Building Sites and Work Places. The Employer/Client is advised that should the works need to comply with the Construction Design and Management Regulations 1994 (CDM) and Health and Safety at Work, etc. Act 1974 (HSW Act) an independent Planning Supervisor will be required, whom should be supplied with a set of all relevant drawings, etc.

The works shall comprise of all that shown on the drawings and information, etc. Works that may not specifically be shown but may be reasonably inferred as necessary to carry out the works shall be deemed to be included.

These notes relate to this drawing and all associated drawings.



D - ALTS - 5.5.10  
C - IMF. ADDED - 23.3.07  
B - DESIGN ALTS. - 21.3.06  
A - DESIGN ALTS. - 6.3.06



PROPOSED CONVERSION OF  
BARNs AT MAISEDYKE LANE,  
FLEET. FOR

MR. A.J. FISHER, MRS. M. HUNT  
& MRS. C. HARRISON

SITE PLAN  
1:200 SD04-045/5  
OCT-05 B.GILHAM.

2 Edinburgh Walk, Huddersfield,  
Spalding, Lincs. PE12 7AP  
Tel: 01406 424343 Fax: 01406 490702



## MATERIAL SCHEDULE

WALLS: TRADITIONAL BRICK & STONE  
- AUDLEY ANTIQUE

ROOF: SPANISH SLATES

DOORS: TIMBER

LINTELS: TIMBER

RAINWATER GOODS: BLACK PAINTED ON  
RISE & FALL BRACKETS

|     |                               |        |
|-----|-------------------------------|--------|
|     |                               |        |
|     |                               |        |
| 5   | REFUSE KNOF HEIGHT - PLANNING | MAY 10 |
| 6   | CLARK'S AGREEMENTS            | APR 10 |
| ref | revision                      | date   |

**G. R. MERCHANT LTD.**  
I.ENG AMICE FIWO  
**ARCHITECTURAL, STRUCTURAL  
AND LAND DRAINAGE  
CONSULTANTS**  
4 Wrights Mews  
12A Park Road, Holbeach,  
Spalding, Lincs. PE12 7EE  
Tel: 01406 490800  
Fax: 01406 425744  
E-Mail: [gr.merchant@btconnect.com](mailto:gr.merchant@btconnect.com)

Project  
CARAVAN CLUB - UTILITY/ AMENITY BUILDING  
LAZY ACRES, LITTLE ROCK DRIVE  
HOL BEACH ST. LOUIS  
49412 NG, LINDS, 9812 EFF

Client: VR & VPS - POOL

Drawing

PROPOSED ELEVATIONS  
& FLOOR PLANS

|          |             |
|----------|-------------|
| Job Ref. | Drawing No. |
| 2052-10  | 022         |

|        |       |
|--------|-------|
| Date   | Drawn |
| MAY 10 | 50    |

Scales  
1/50 1/100

[illegible]