
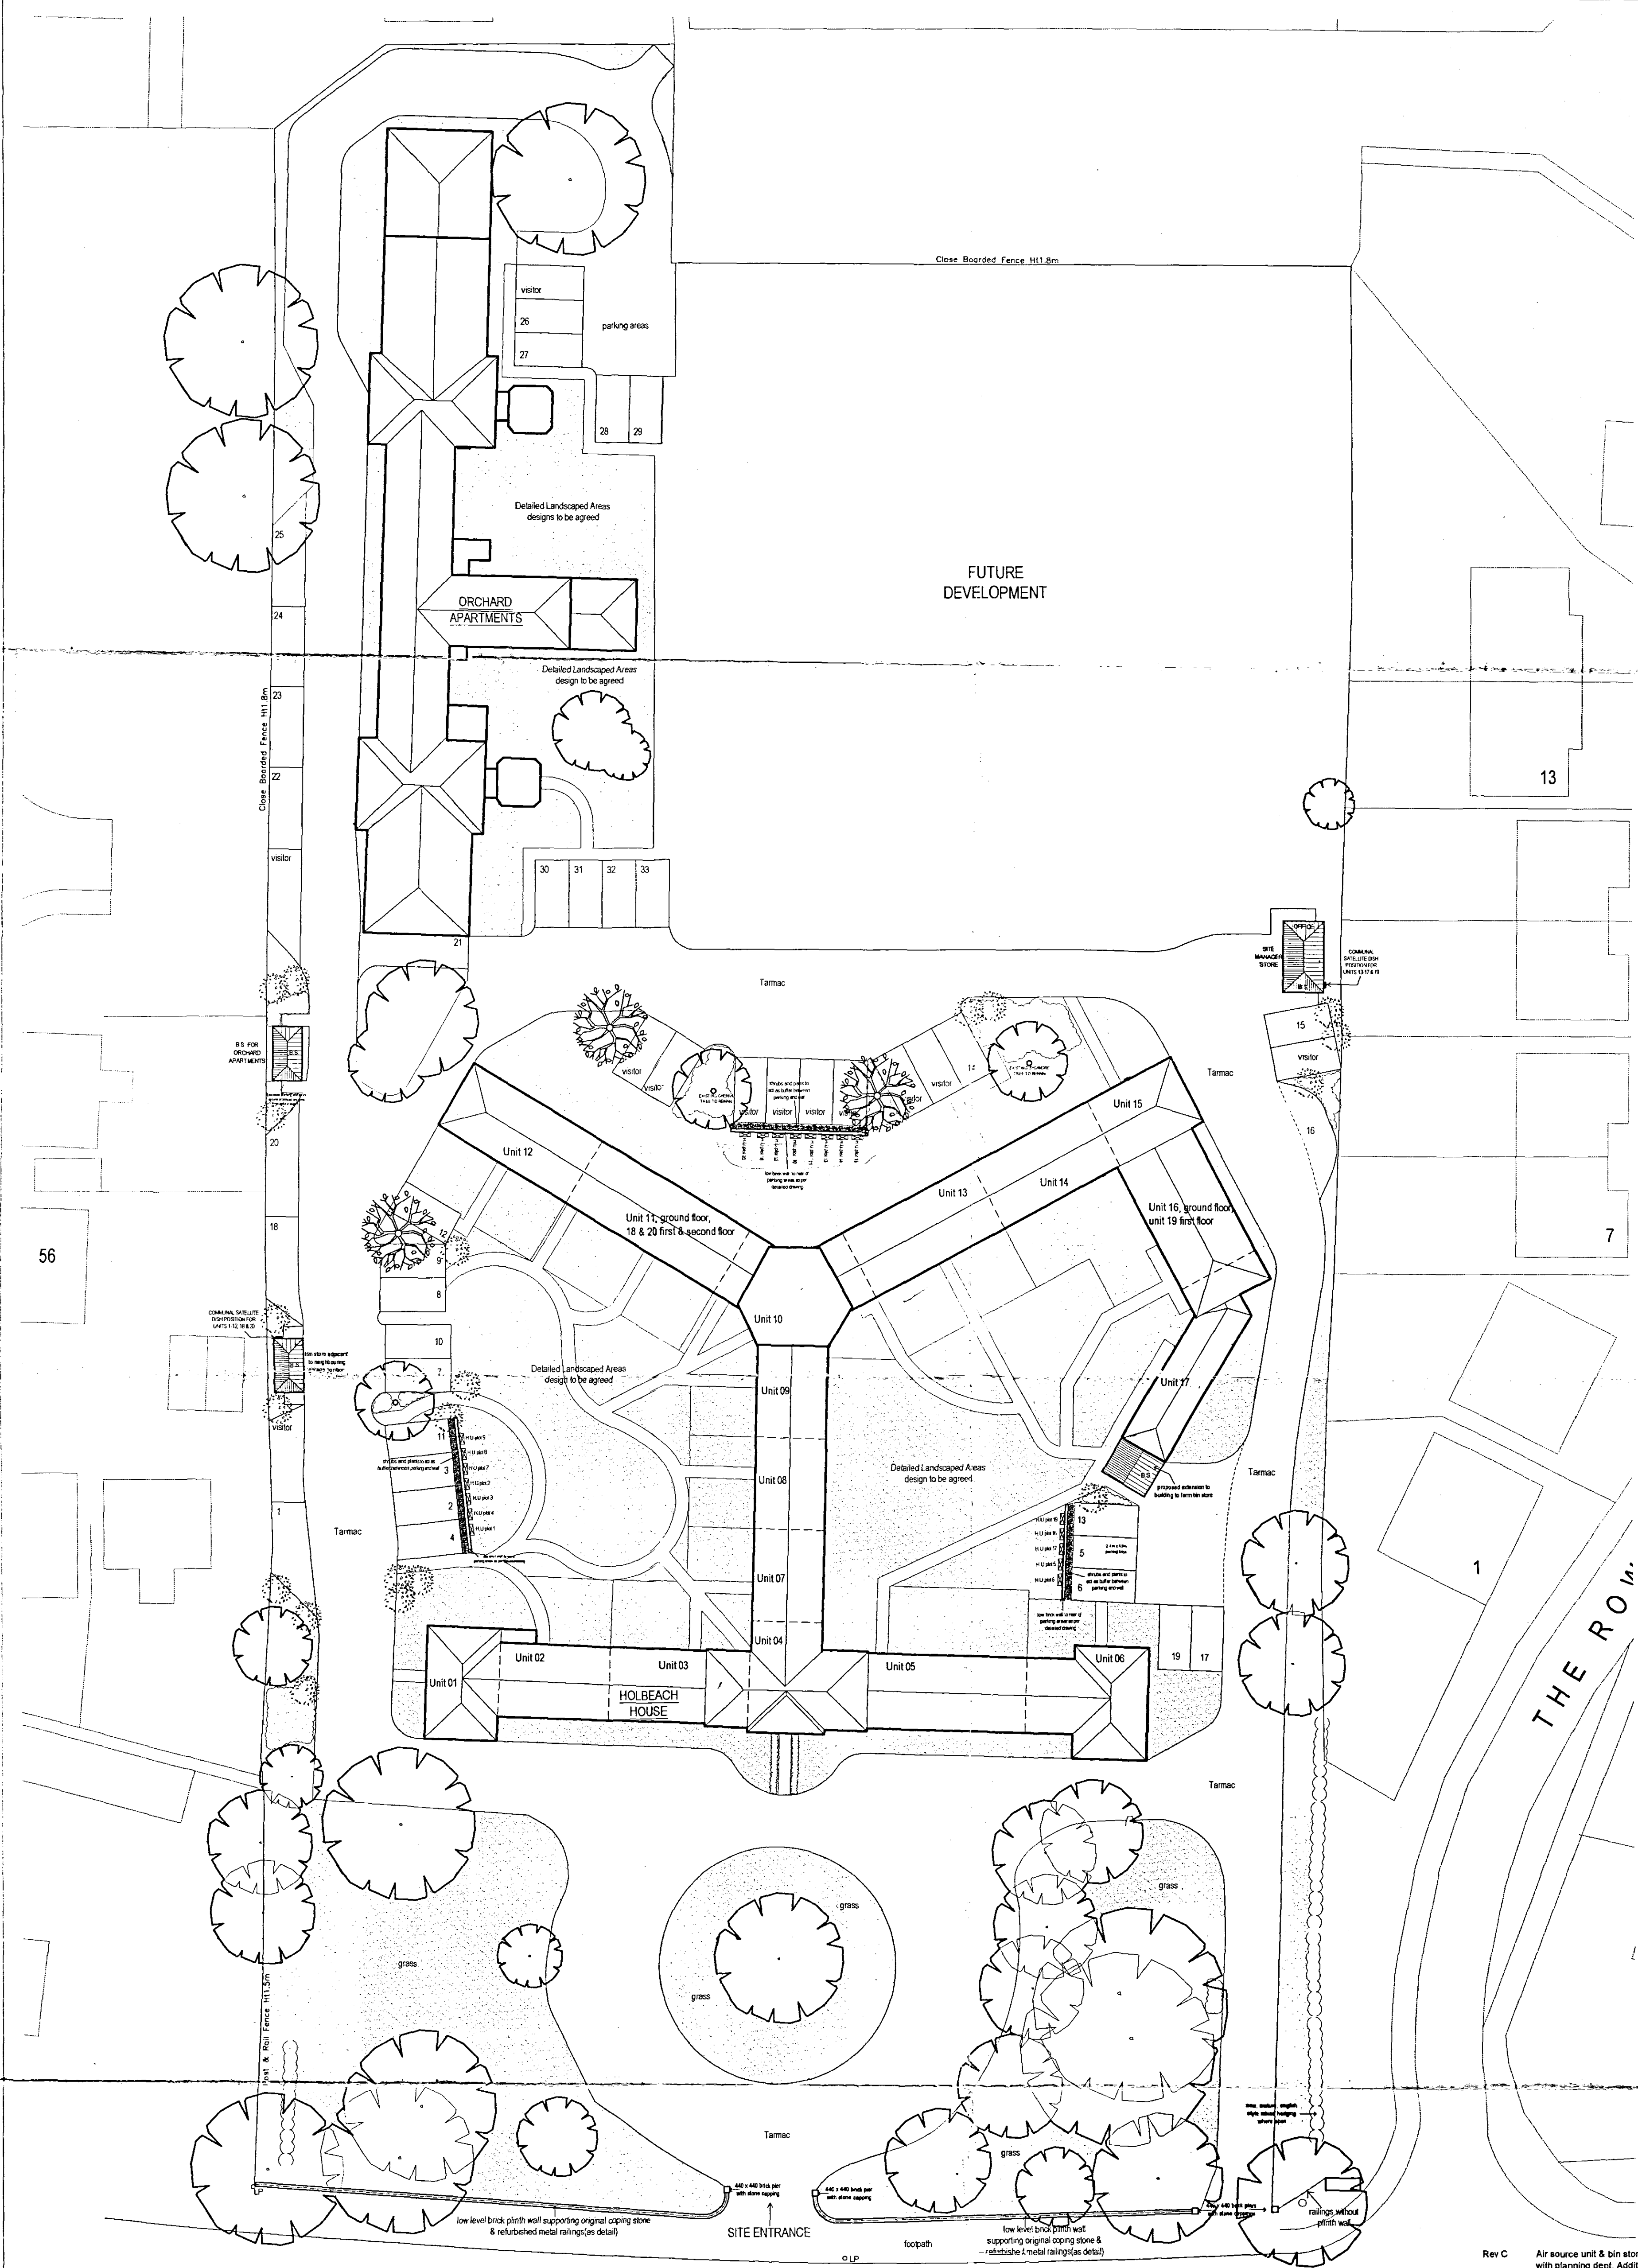


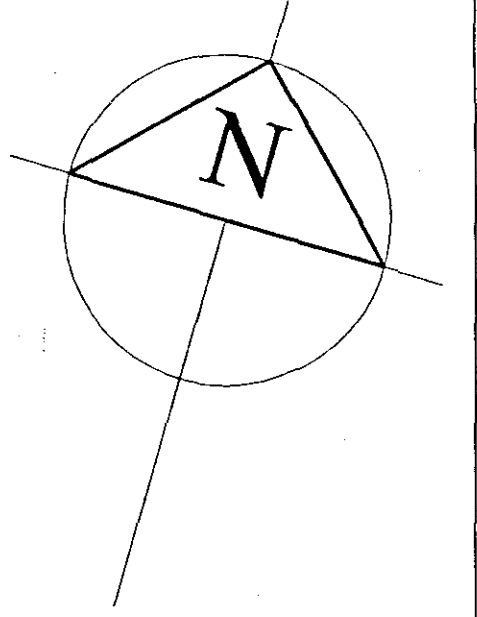

Legend

- Air source heat pump outdoor unit
- Bin store

Notes

All Parking bays to be 2.4m x 4.8m

Rev C	Air source unit & bin store positions amended following site meeting with planning dept. Additional information shown.	18/3/08
Rev B	Air source unit and low level wall detail added	12/3/08
Rev A	Bin store & air source unit locations proposed	21/2/08

CB Design Group
Chartered Architects + Planning Consultants

NFU Buildings - Camelgate - Spalding - Lincolnshire PE12 6ET
Telephone 01-775 722241 Fax 01-775 769986
Email enquiries@cbldesign.co.uk

Client	Castle Building Limited	Scale	1:250 @ a1
Project	Holbeach House Fleet Road Holbeach	Date	October 2007
		Drawn by	LPR
		Drawing No.	2018/020
Title	Holbeach House Site Plan	Revision	C

SHDC
Planning & Development
31 MAR 2008
Ref: 0408/08

