




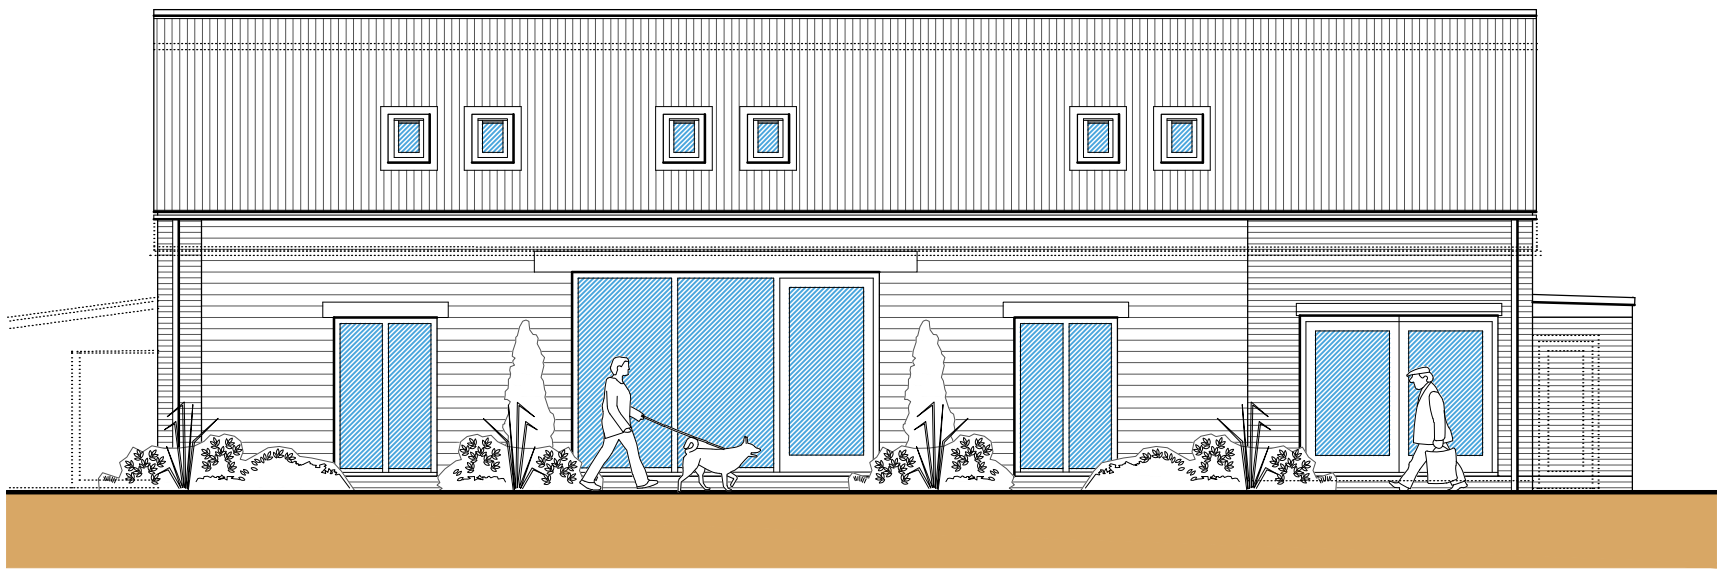


Front (NE) Elevation
Scale: 1:100

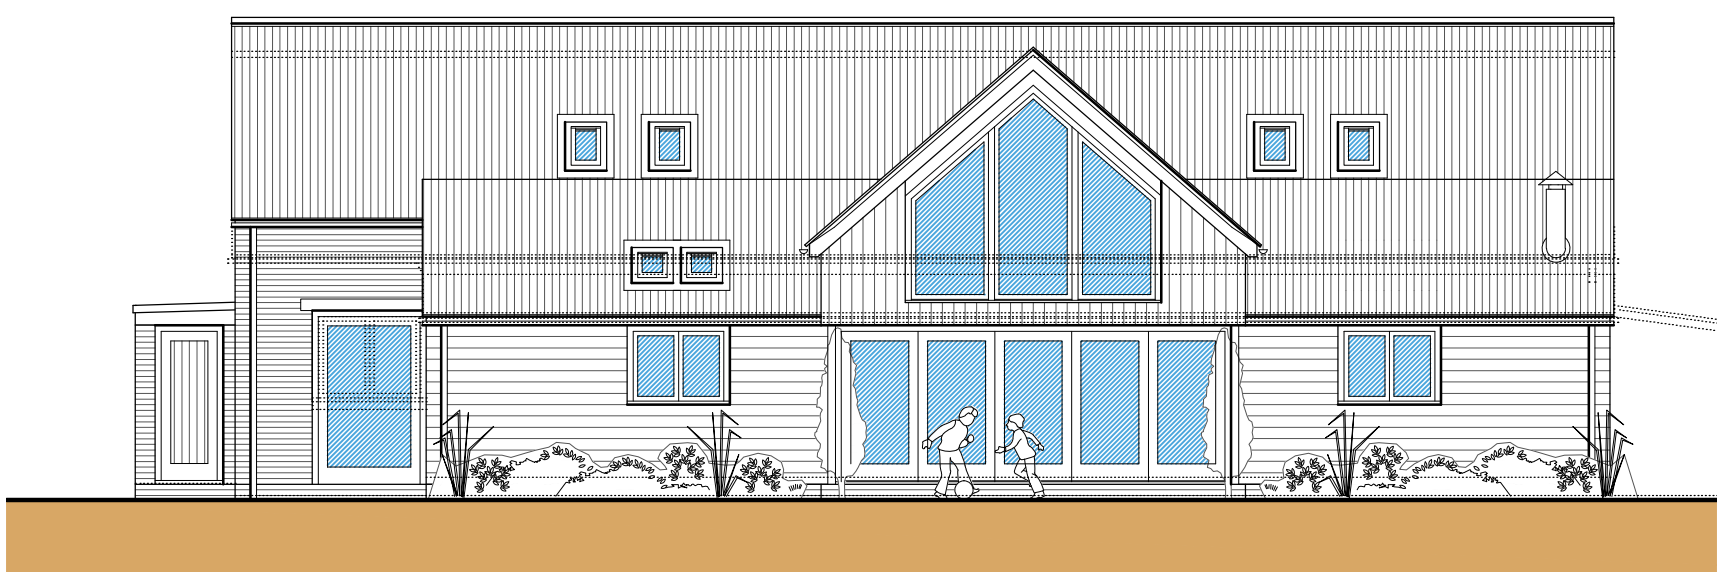


Rear (SW) Elevation
Scale: 1:100

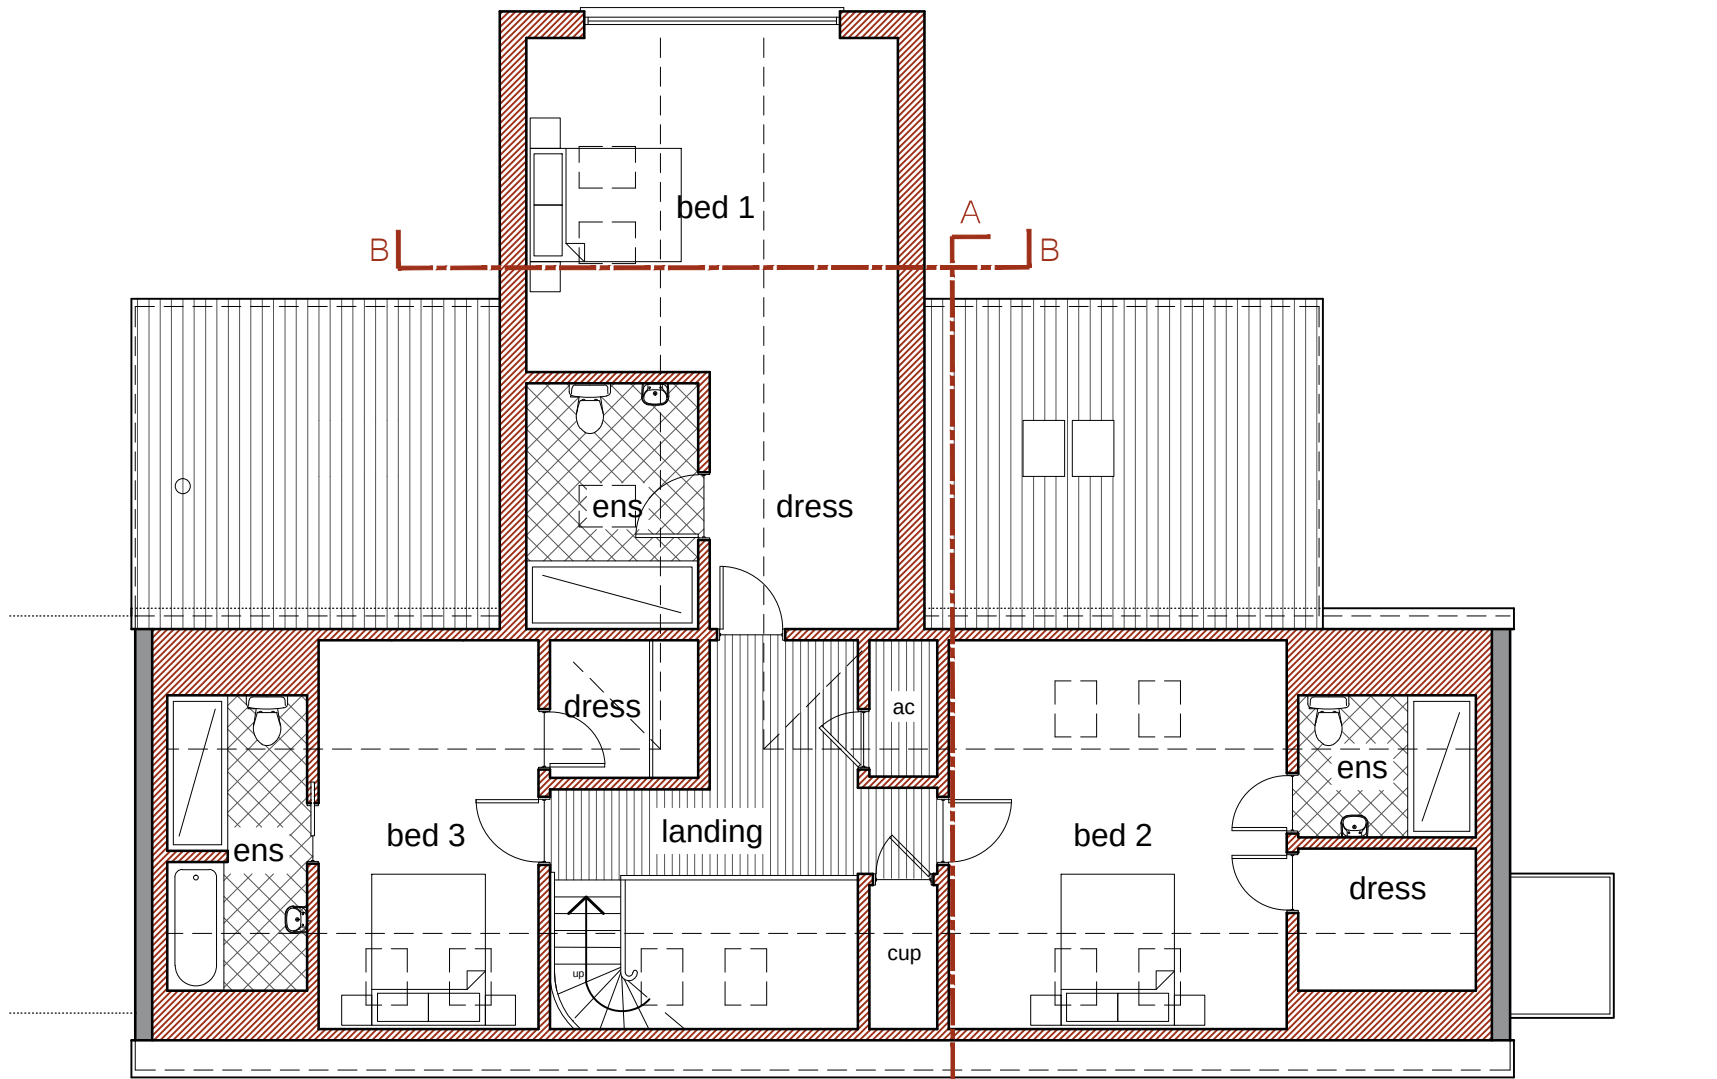

First Floor Plan
Scale: 1:100

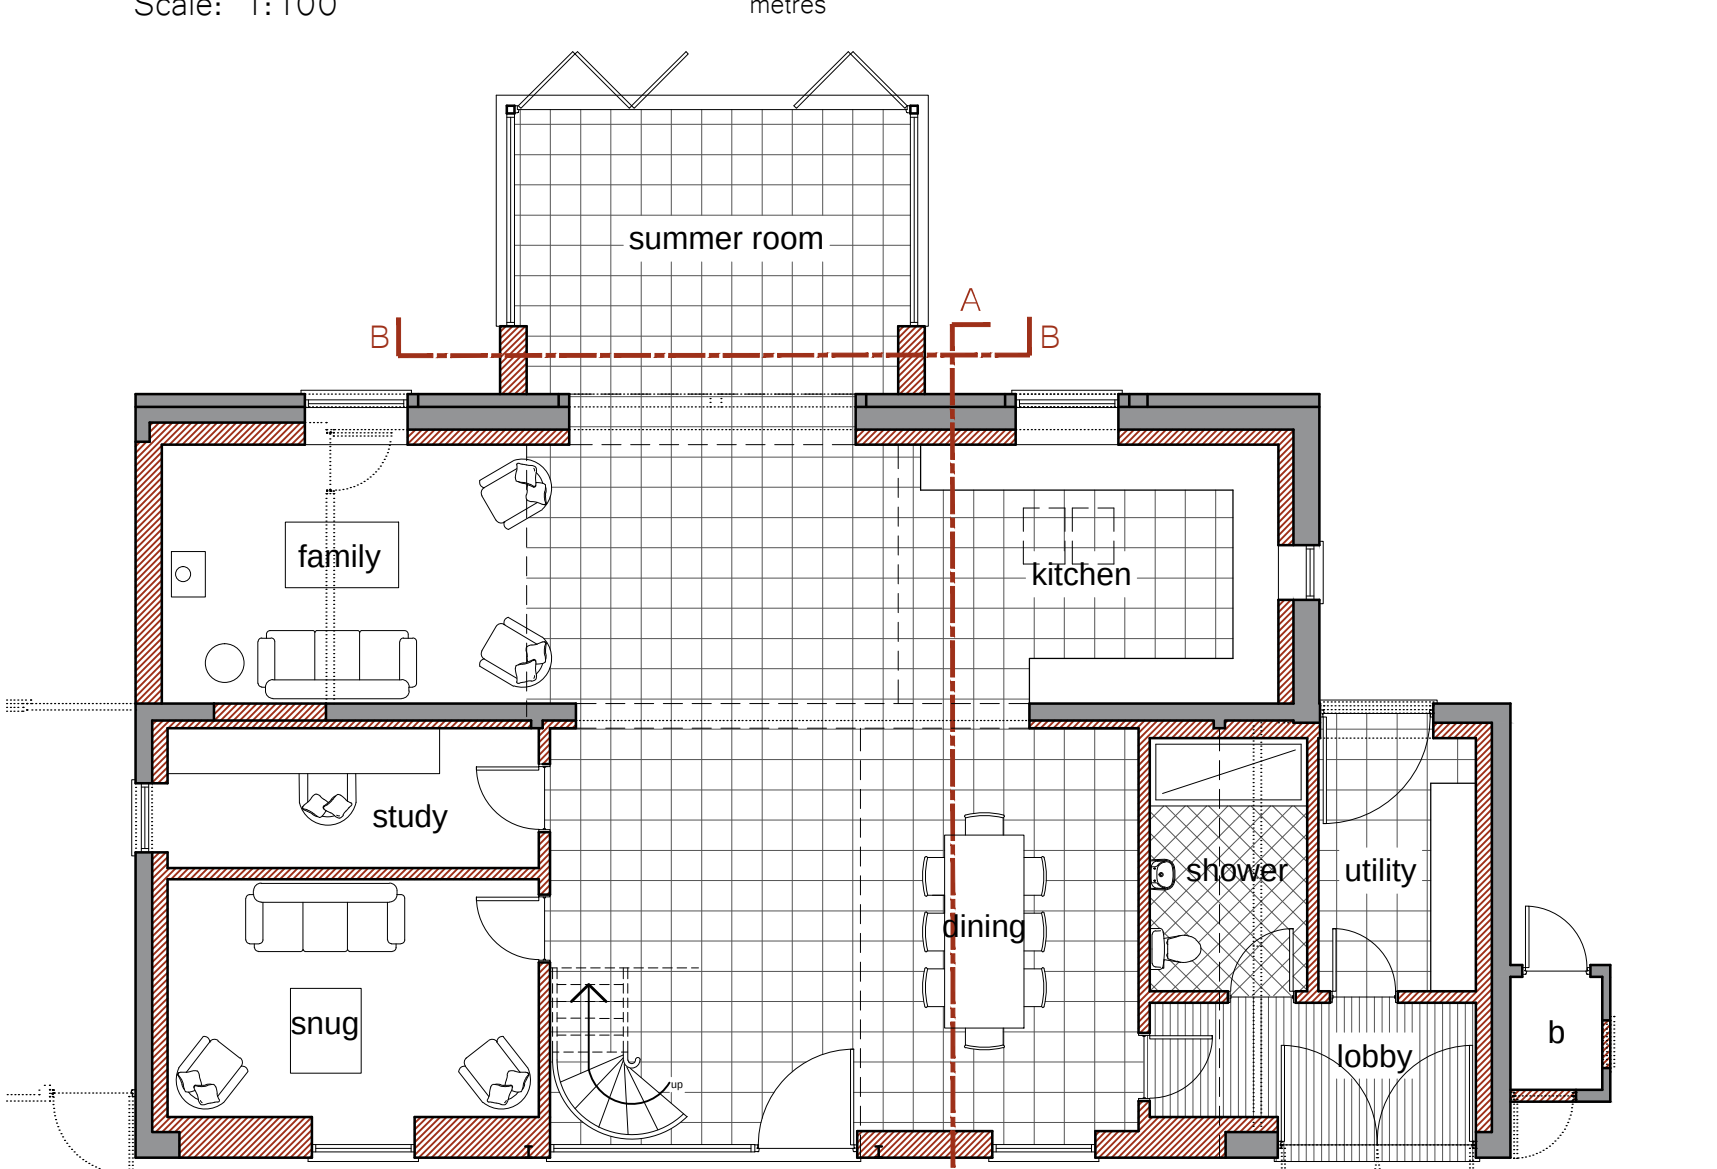


Ground Floor Plan
Scale: 1:100

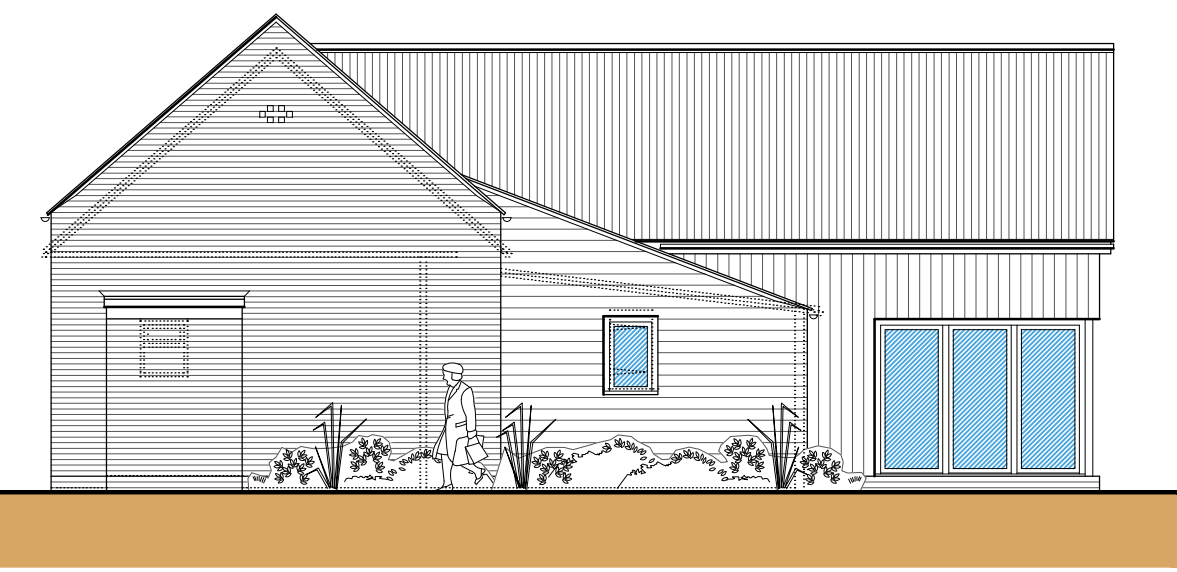


Side (NW) Elevation
Scale: 1:100




Side (SE) Elevation
Scale: 1:100

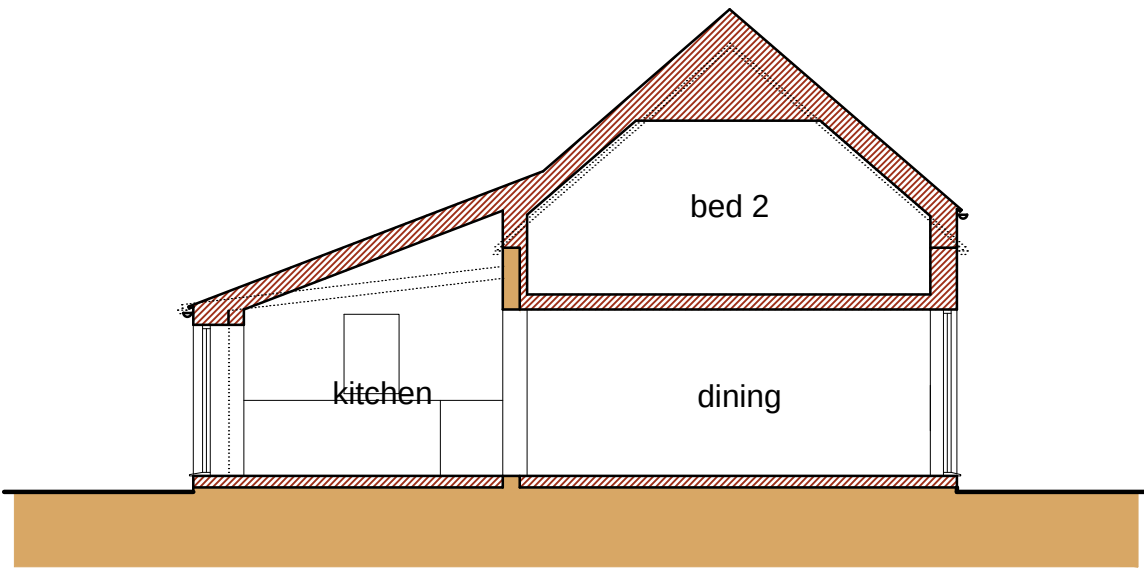


Section A-A
Scale: 1:100

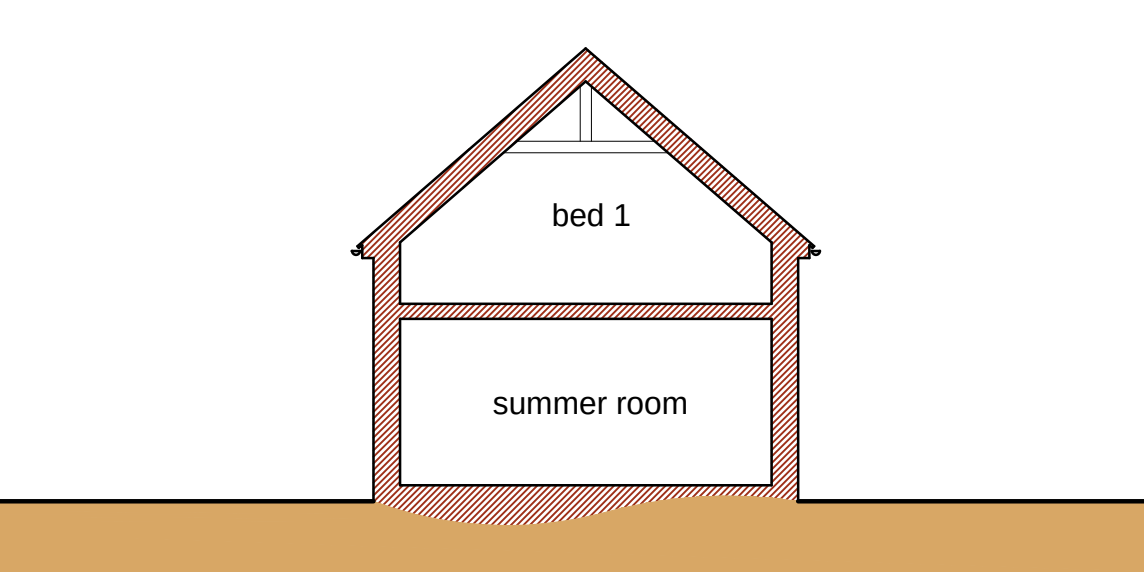

Section B-B
Scale: 1:100

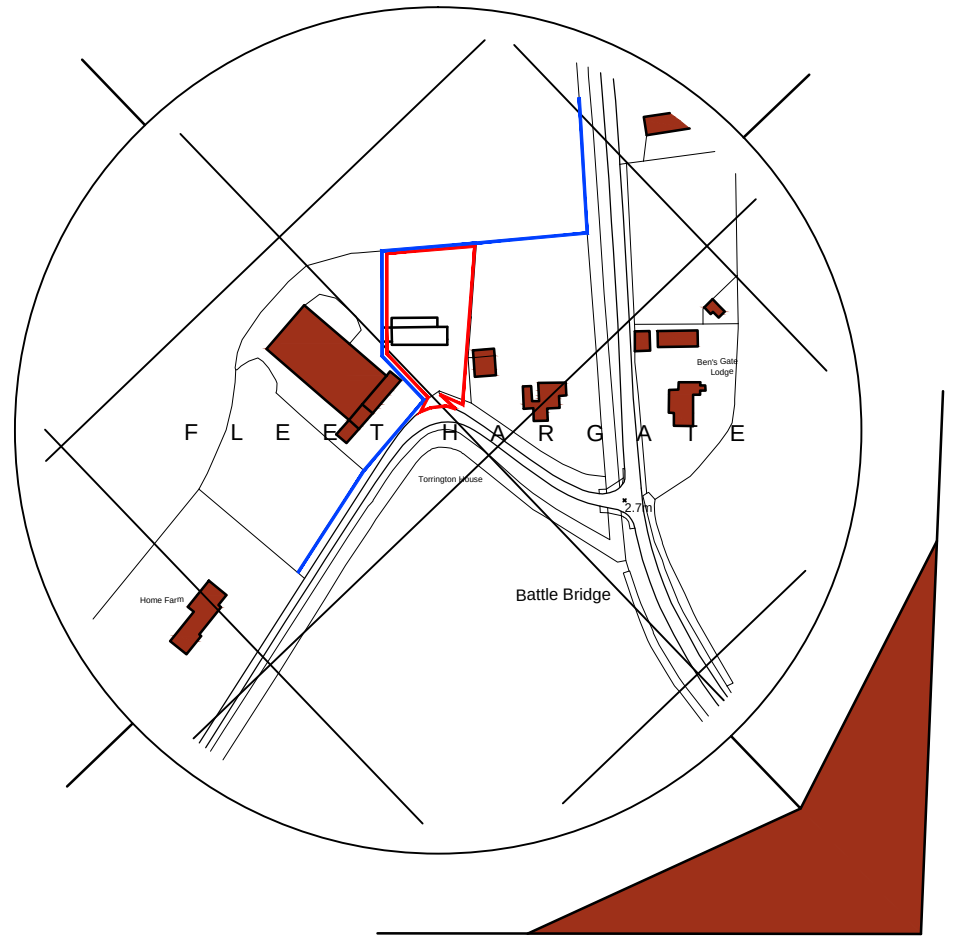


Location Plan
Scale: 1:2500

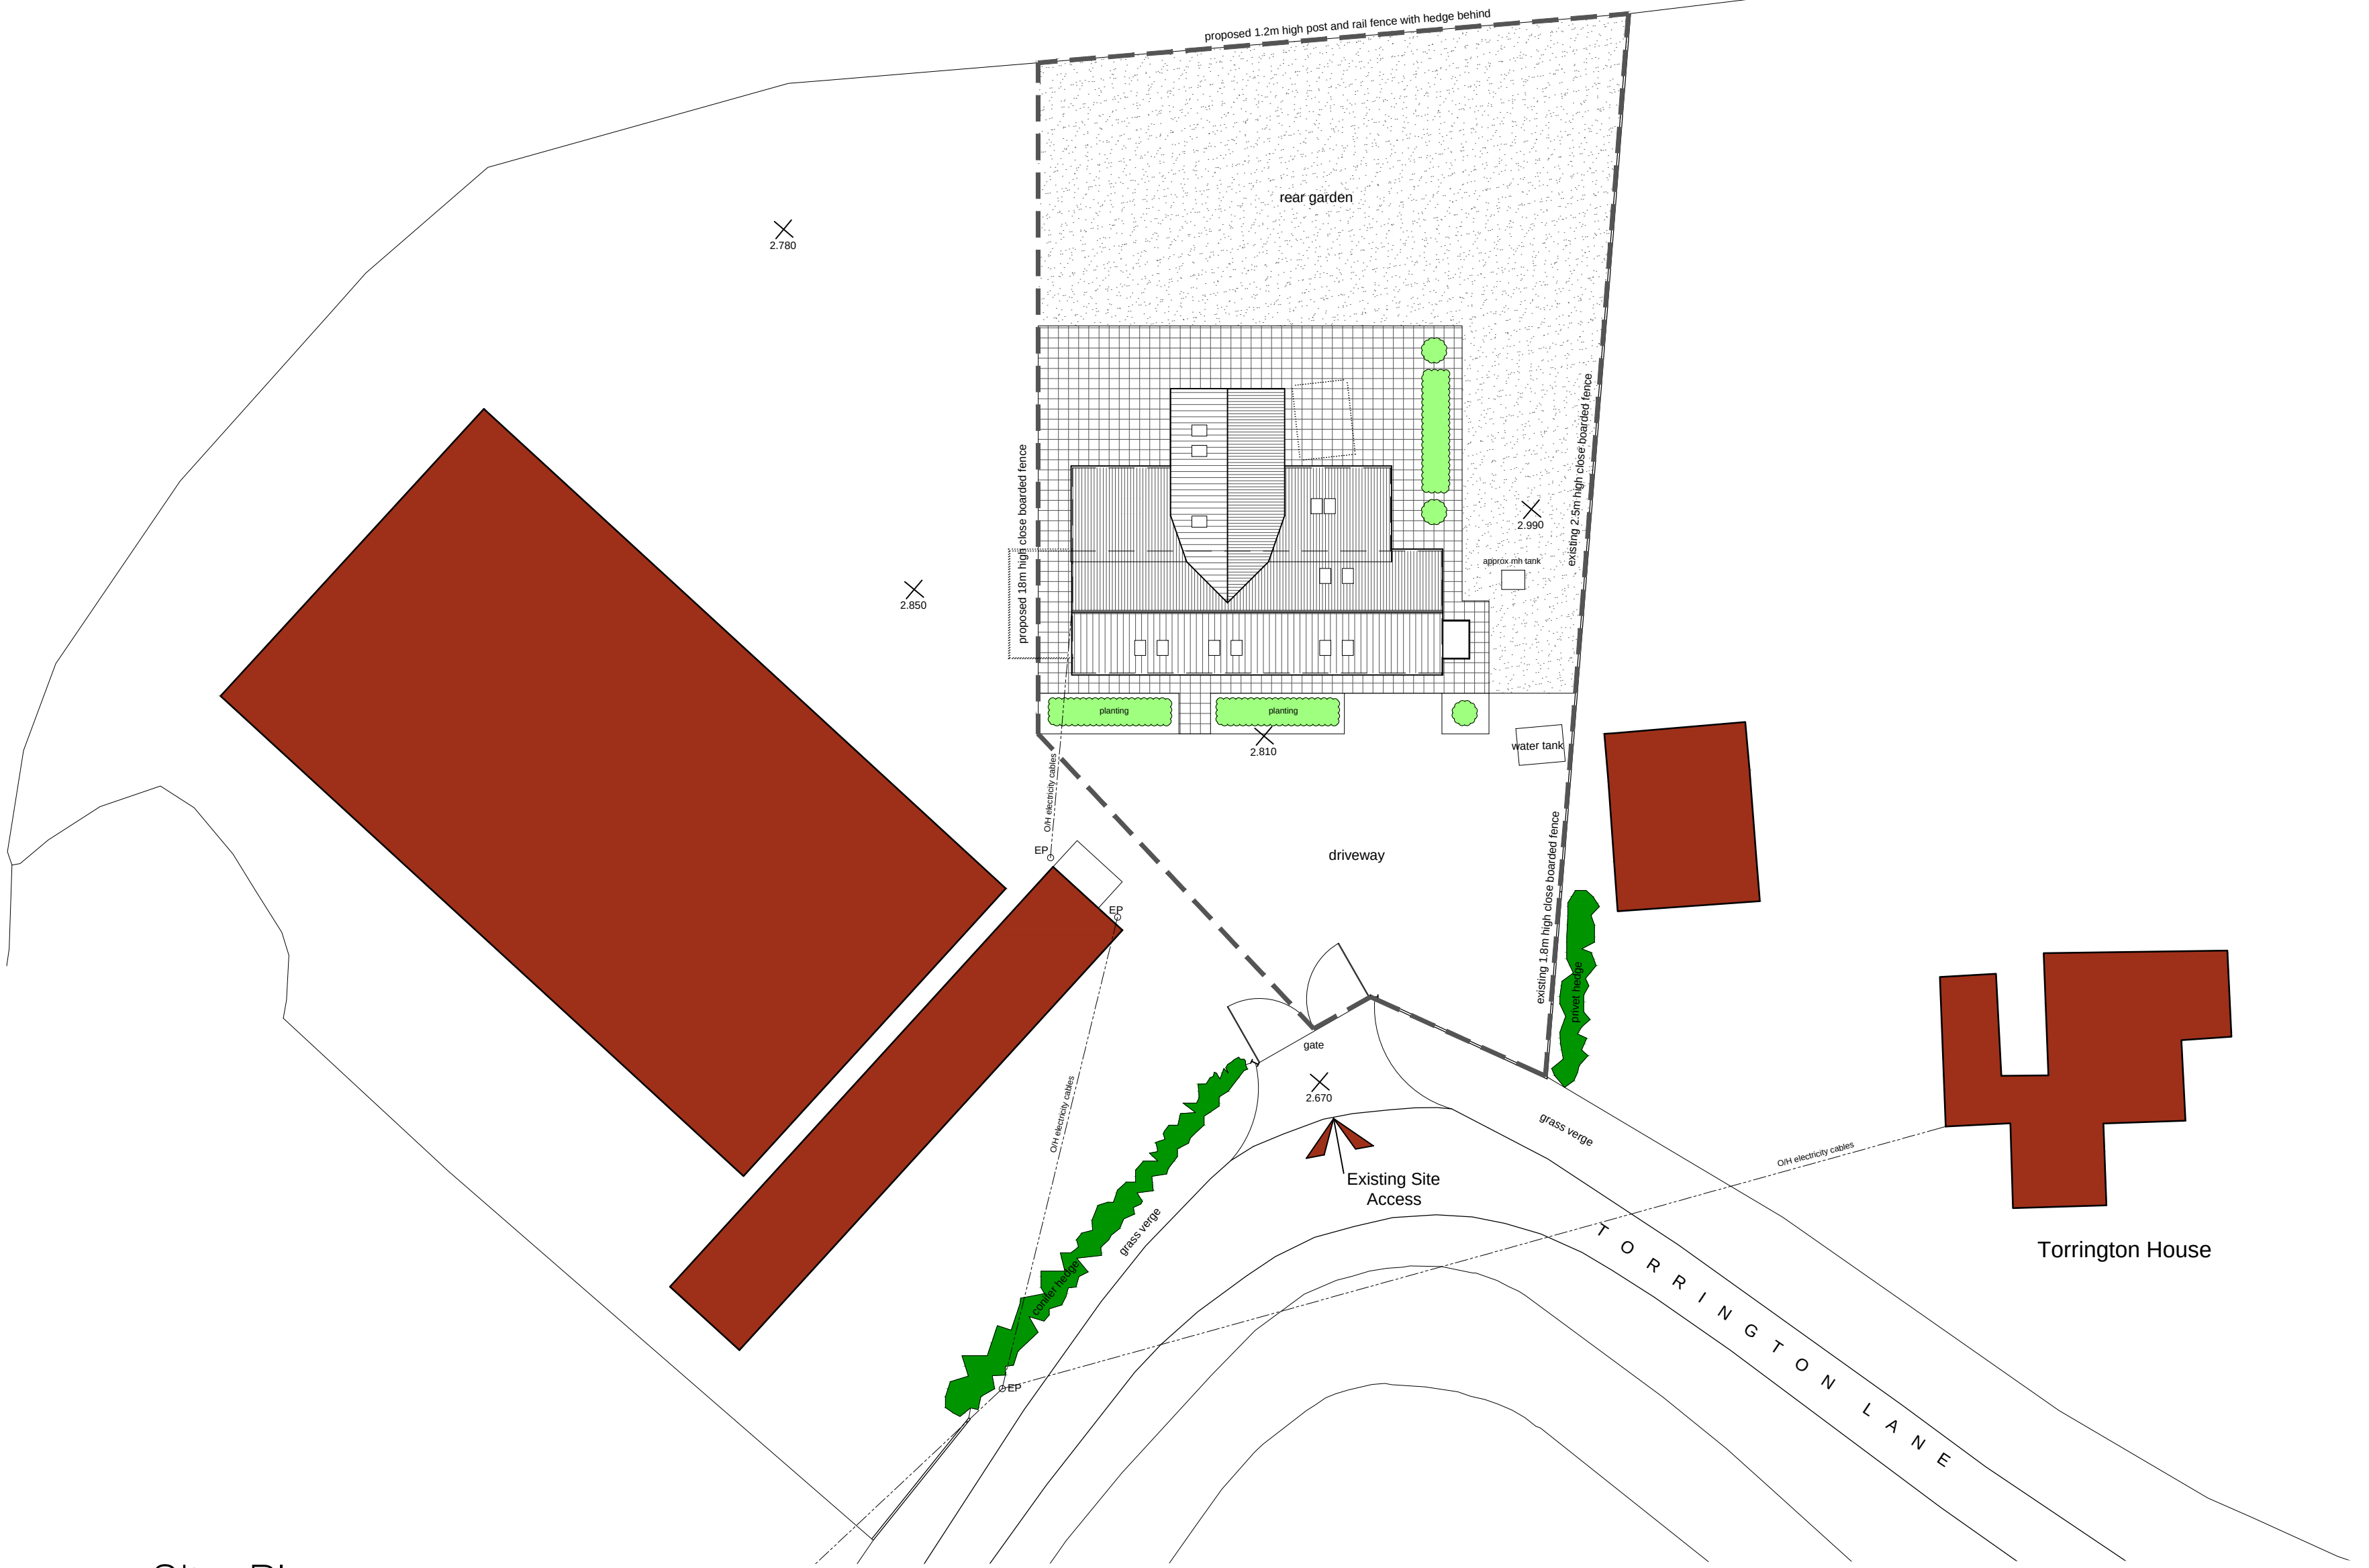


Site Plan
Scale: 1:250

General Notes
1. This drawing shall not be scaled, figured dimensions only to be used.
2. All dimensions are shown in 'mm' unless otherwise stated.
3. The contractor, sub-contractors and suppliers must verify all dimensions on site prior to the commencement of any work.
4. This drawing is to be read in conjunction with all relevant engineers and specialist sub-contractors drawings and specifications.
5. Any discrepancies are to be brought to the designers attention.

ELEVATION KEY

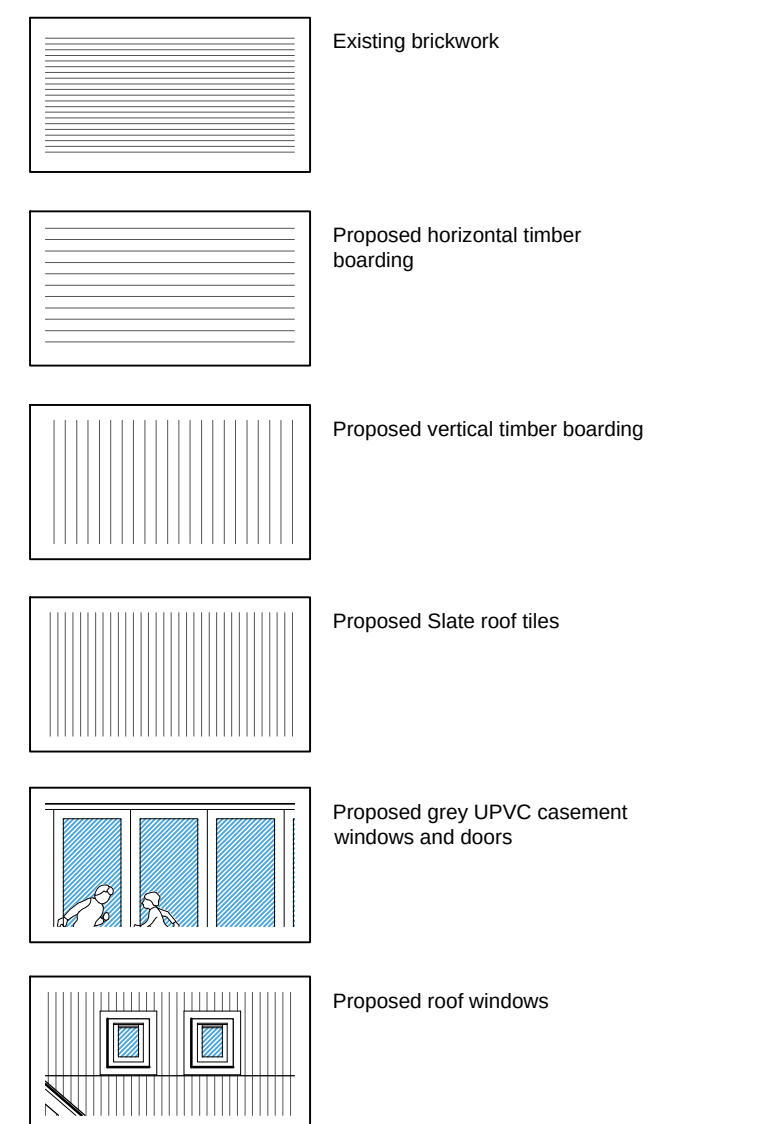

SITE PLAN KEY

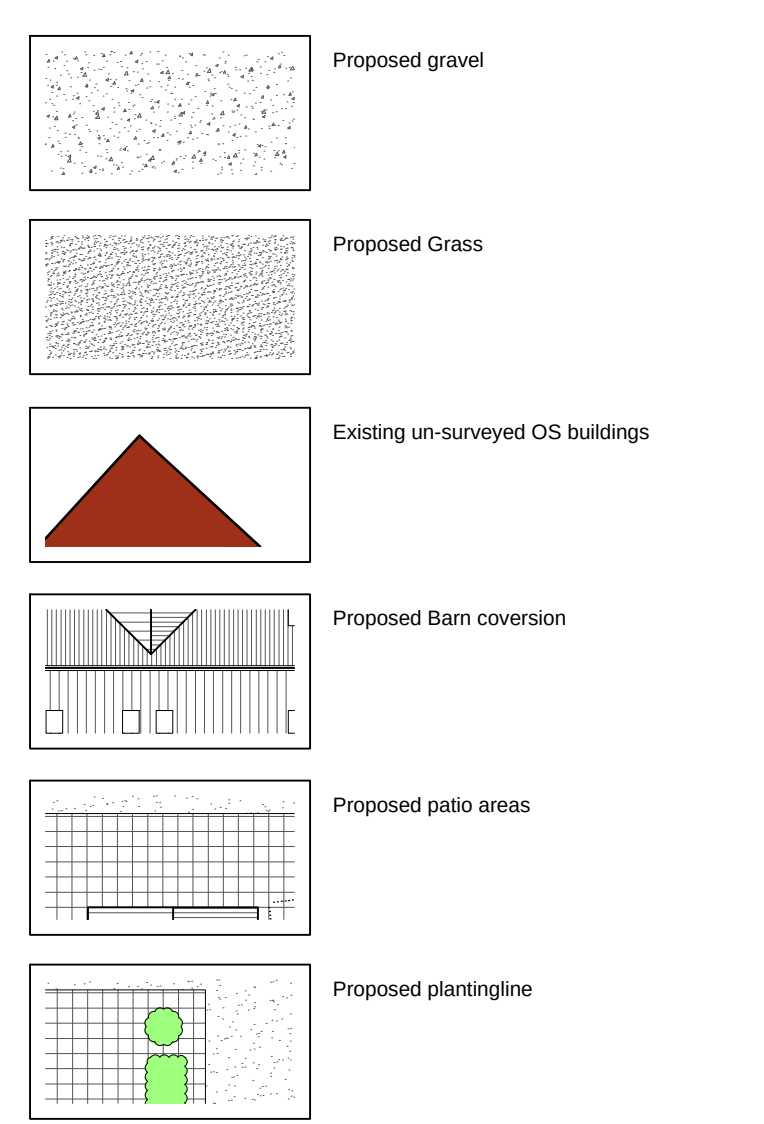

Revisions		Client Comments
A	May 2018	

Status
FOR APPROVAL

SWANN EDWARDS
ARCHITECTURE
Swann Edwards Architecture Limited, Fen Road,
Guyhirn, Wisbech, Cambs. PE13 4AA
t 01945 450694 e info@swannedwards.co.uk w www.swannedwards.co.uk

Job Title Barn Conversion Home Farm Torrington Lane, Fleet Hargate R A Bennett & Sons	Date May 2018	Scale As Shown Sheet Size A1
	Drawing Title Planning Drawing Plans, section and Elevations	Drawn by RS Revision A