




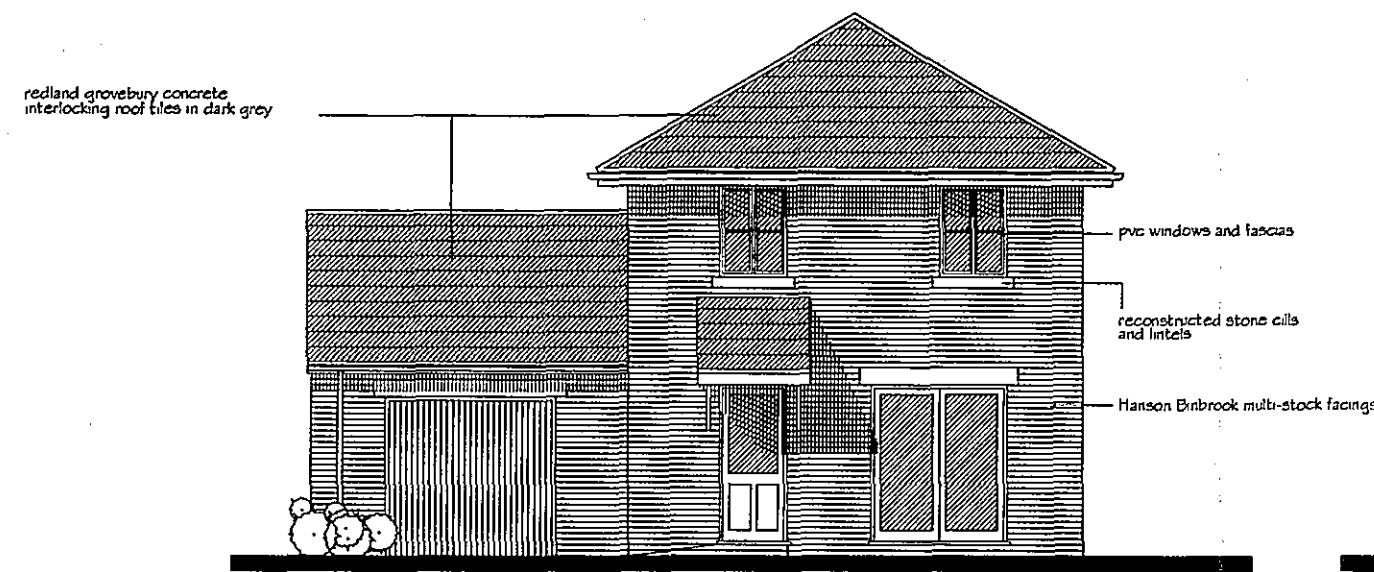


NORTH ELEVATION -1:100

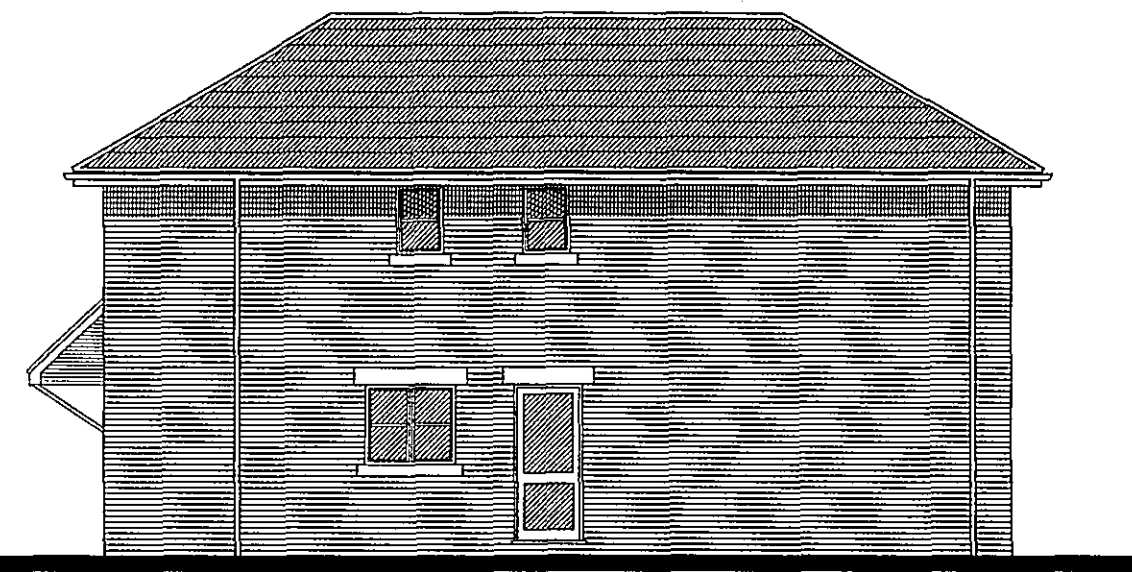


WEST ELEVATION -1:100

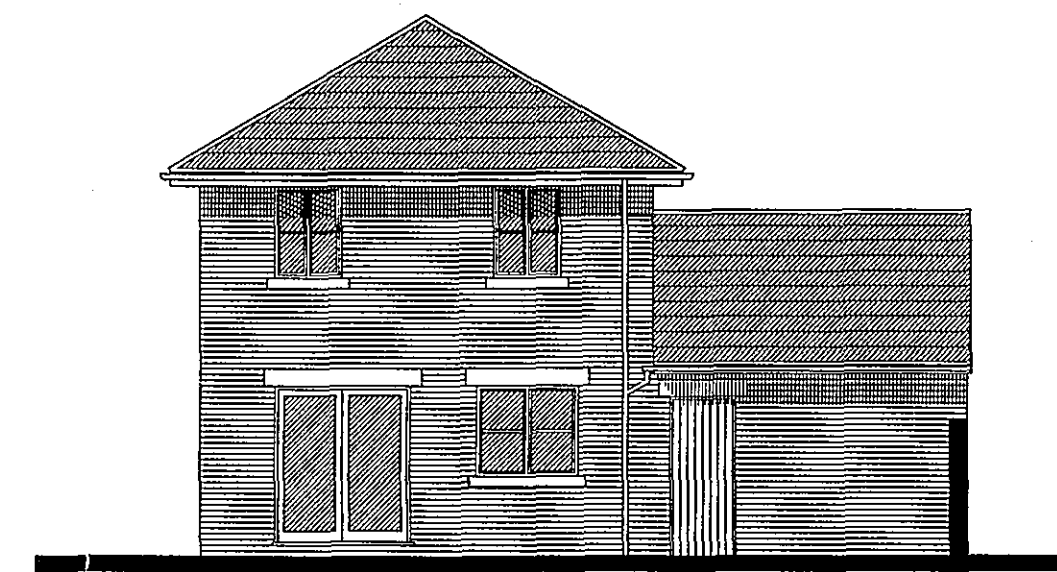


SOUTH ELEVATION -1:100

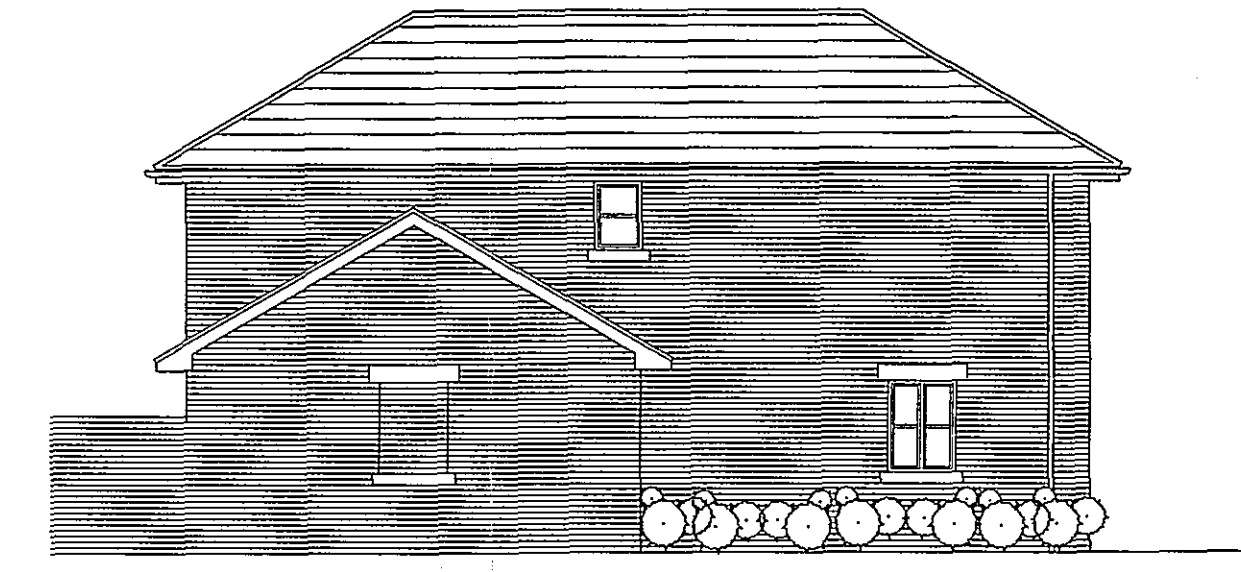


EAST ELEVATION -1:100

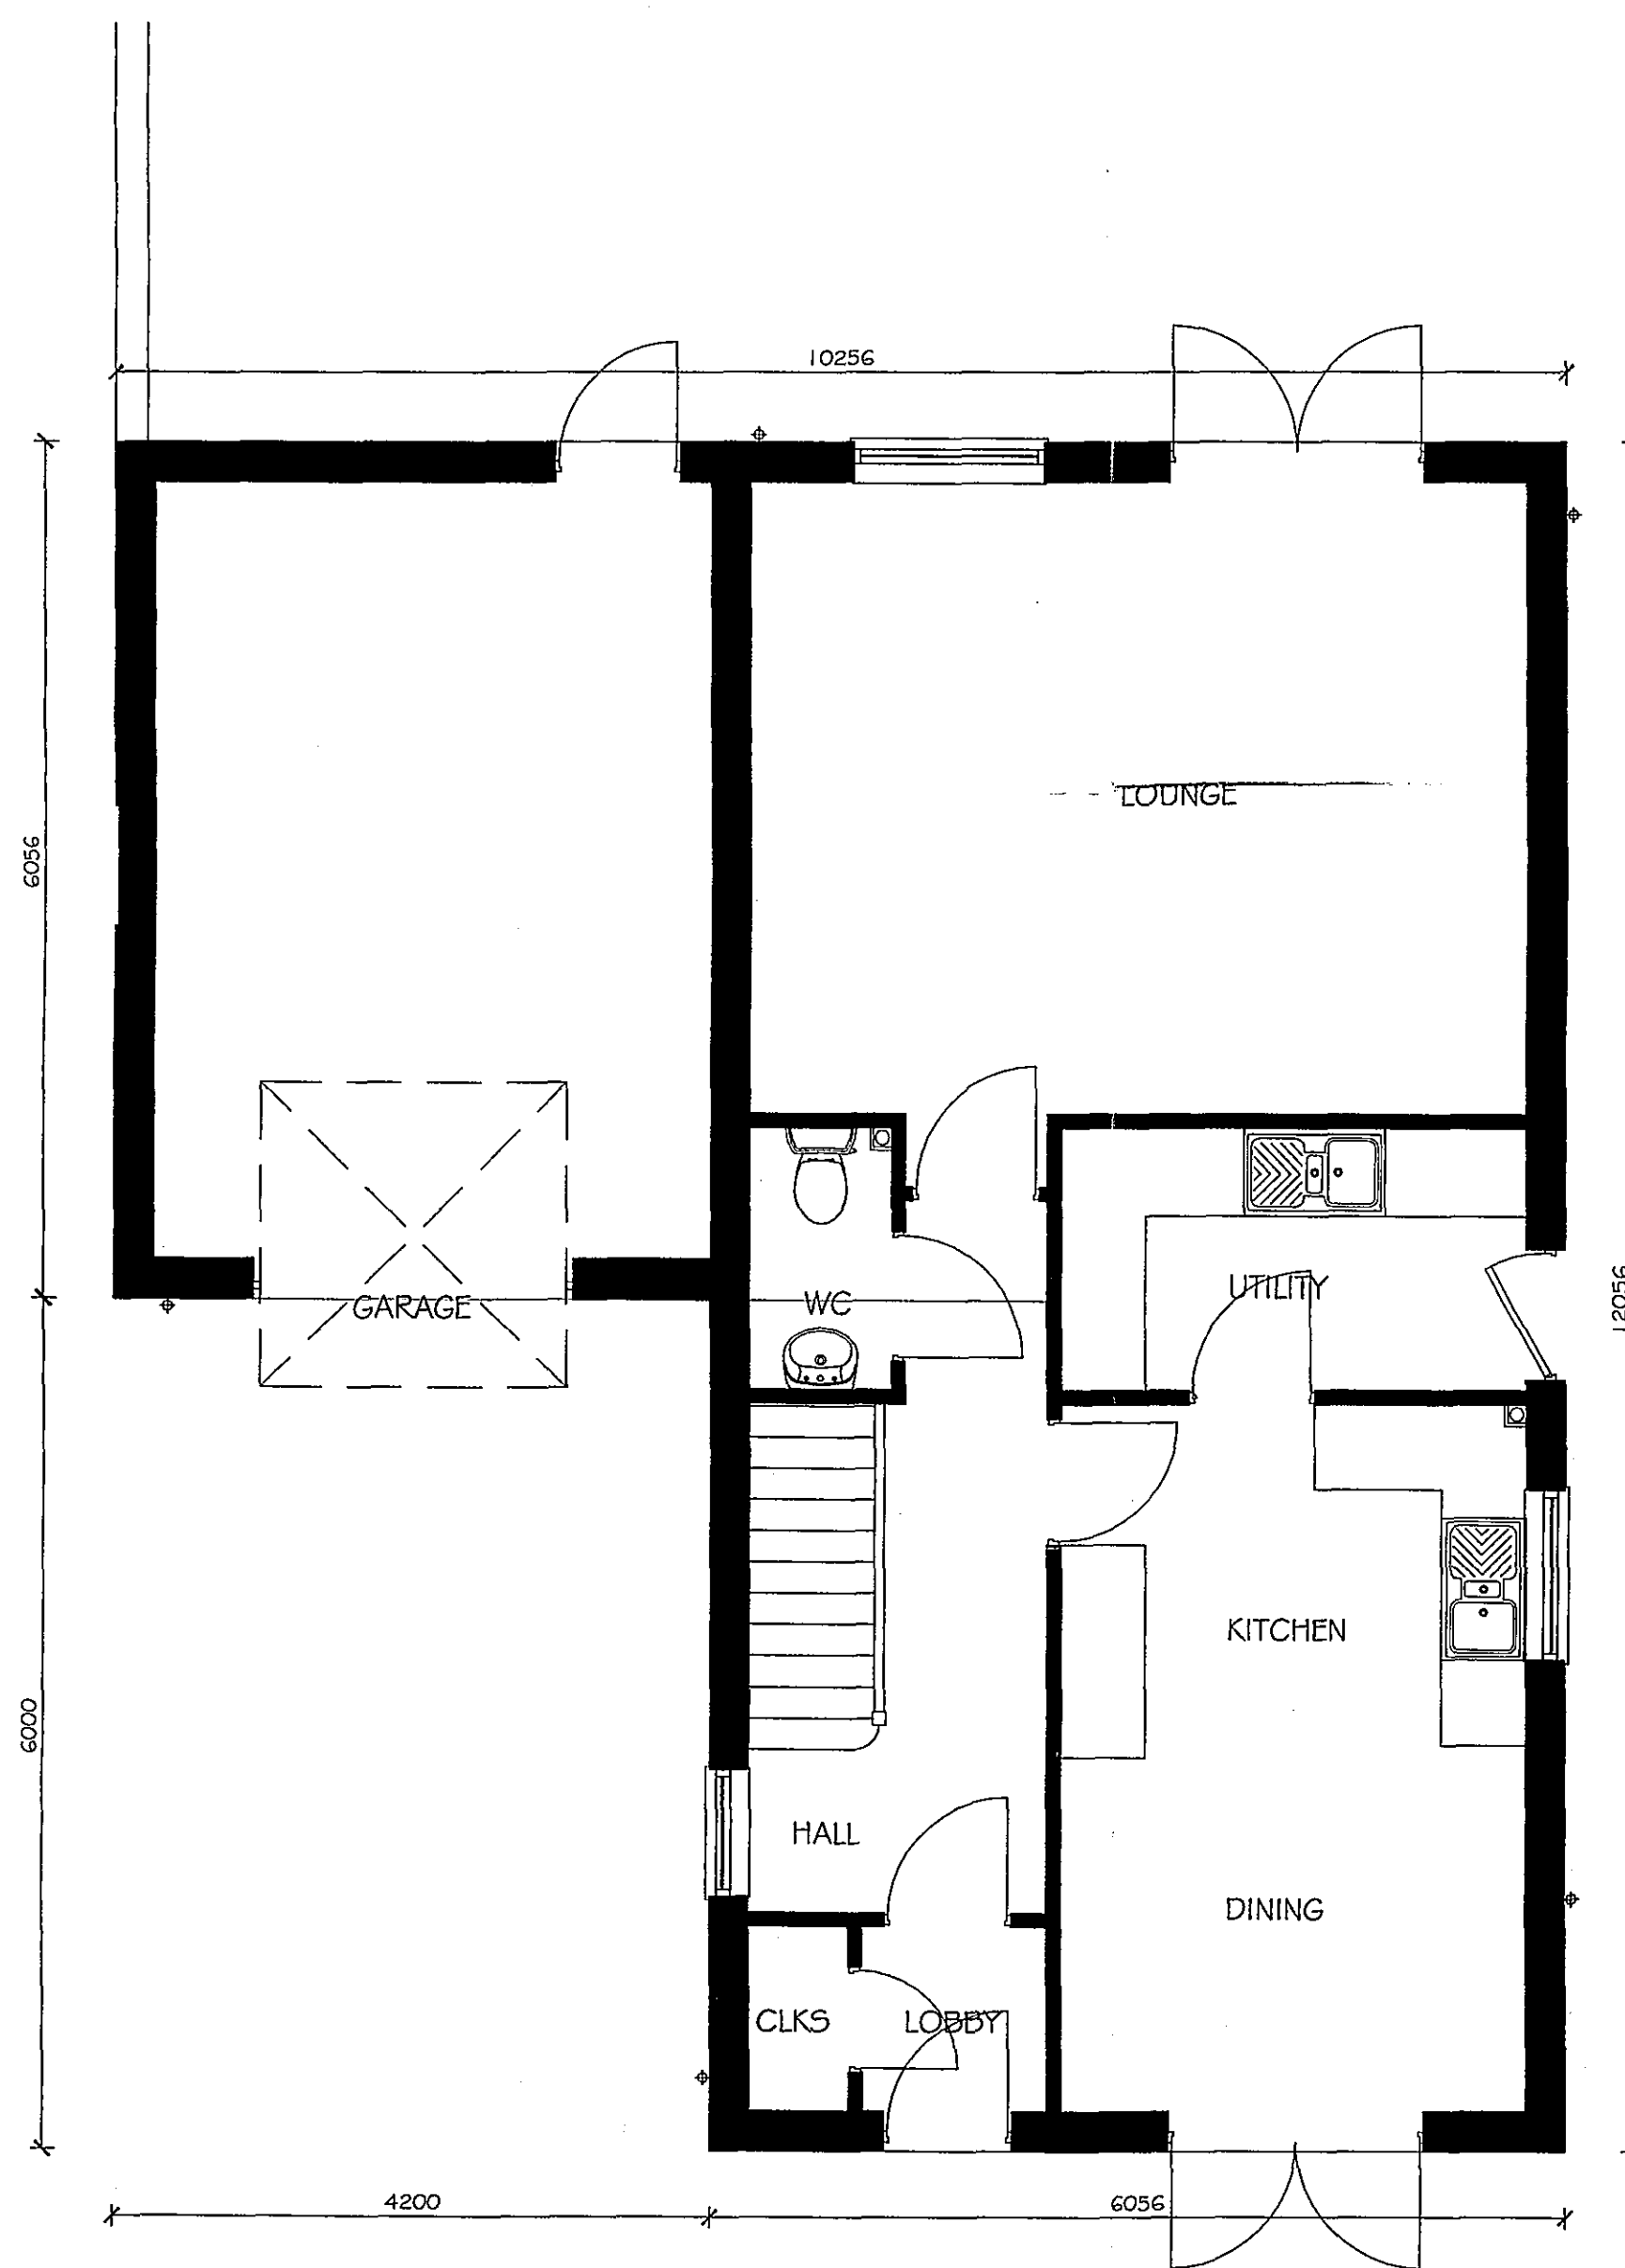

GROUND FLOOR PLAN 1:50

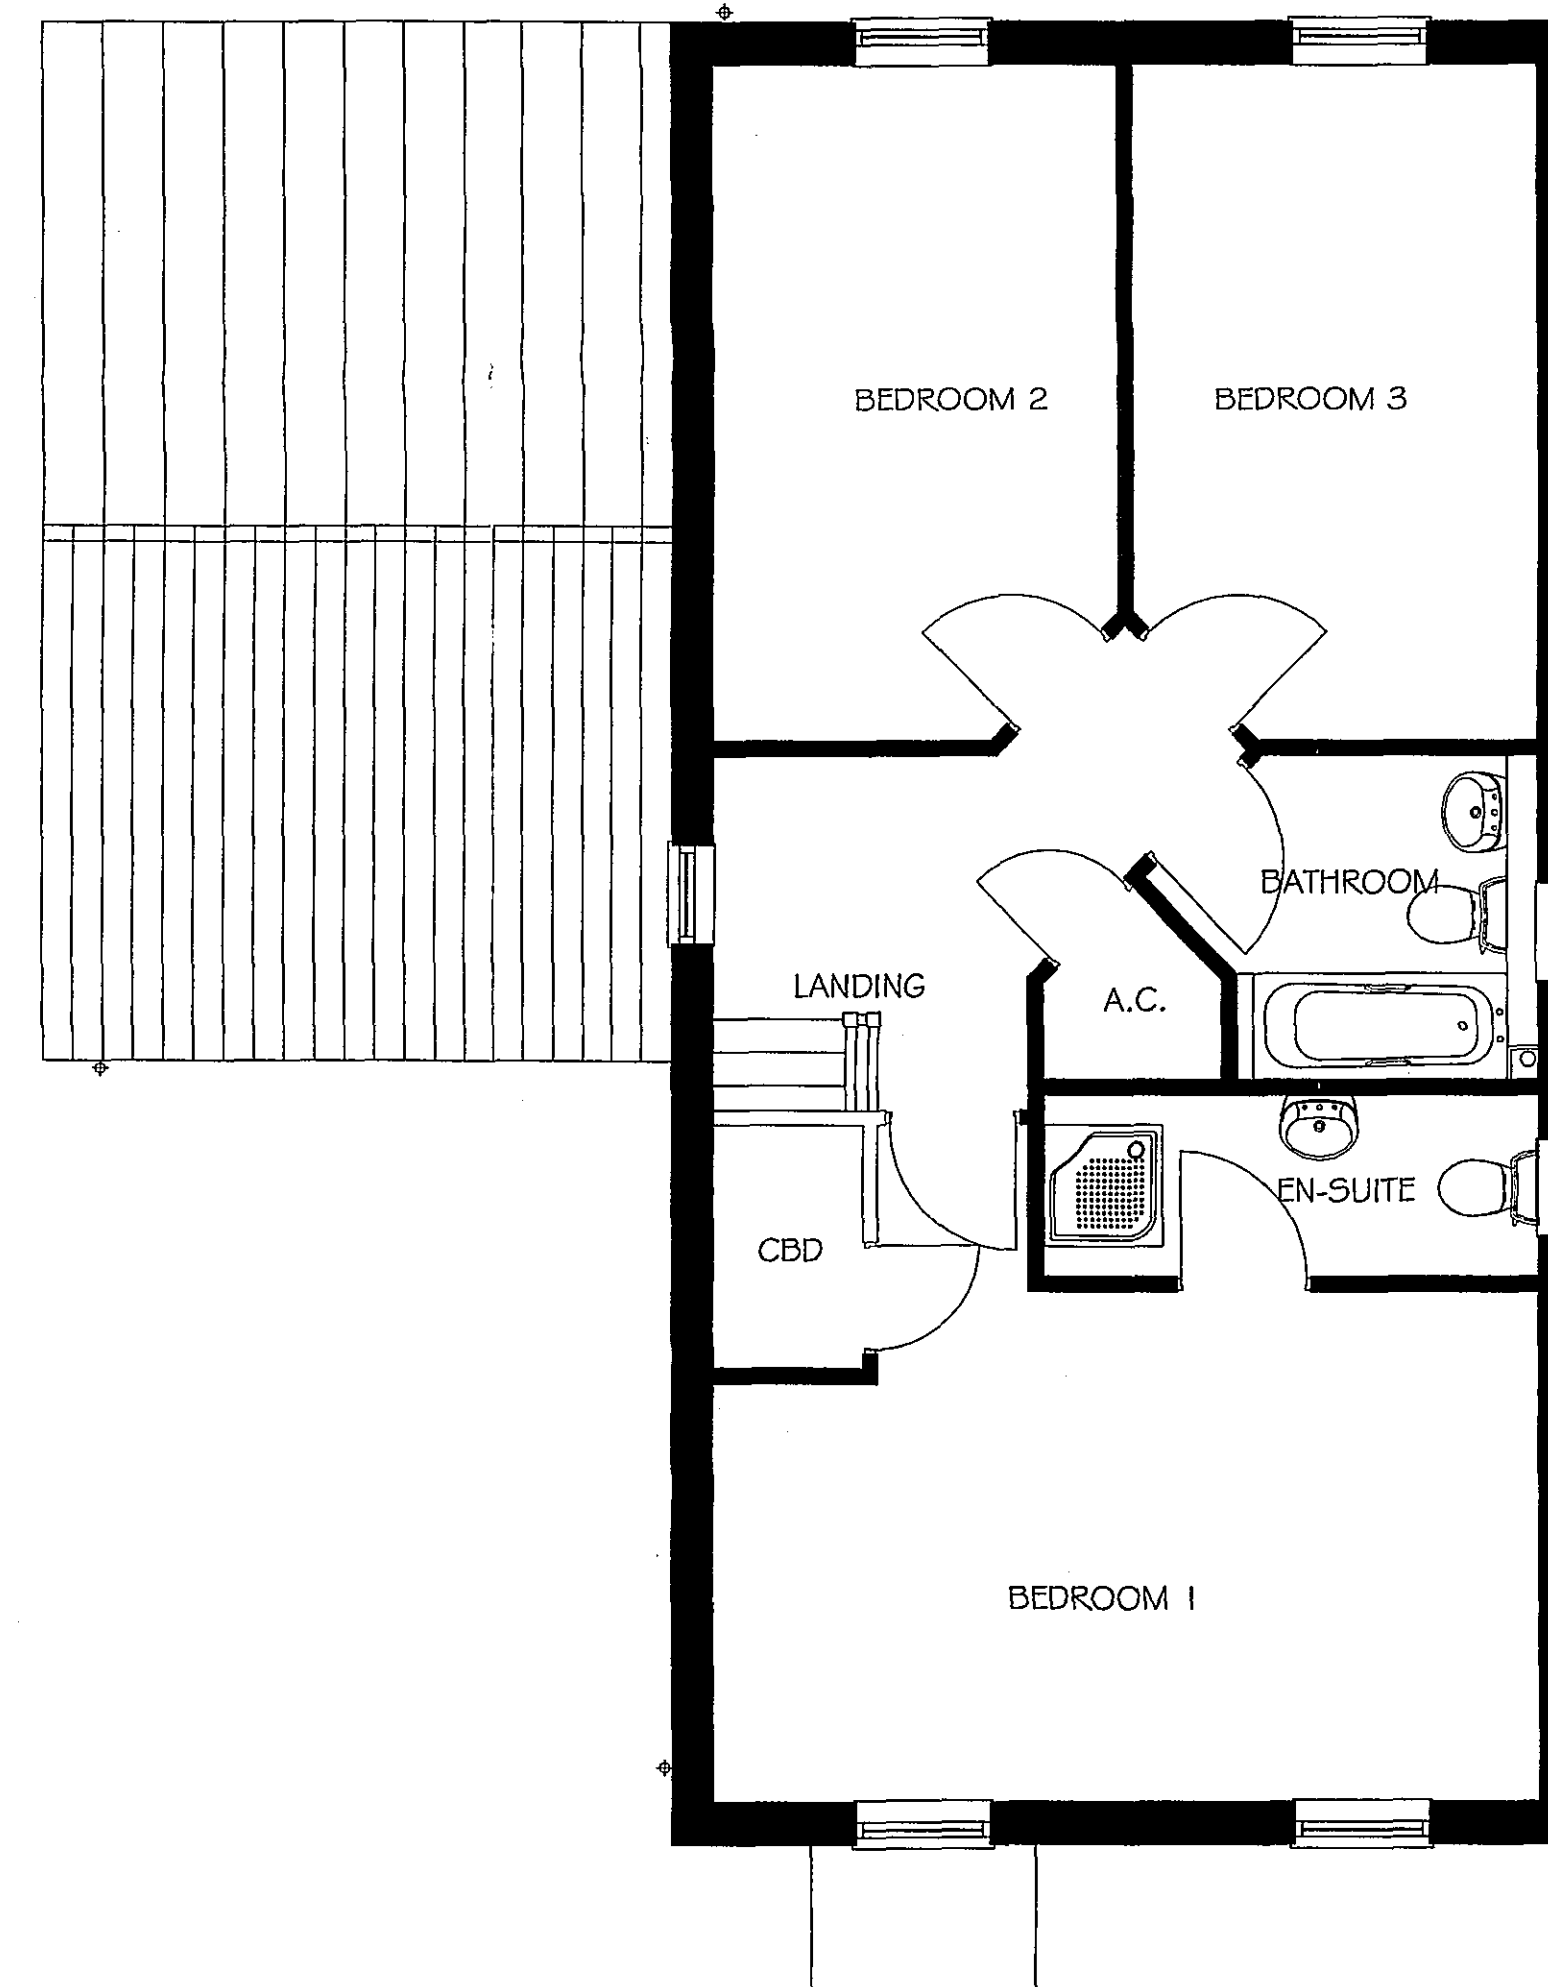

FIRST FLOOR PLAN 1:50

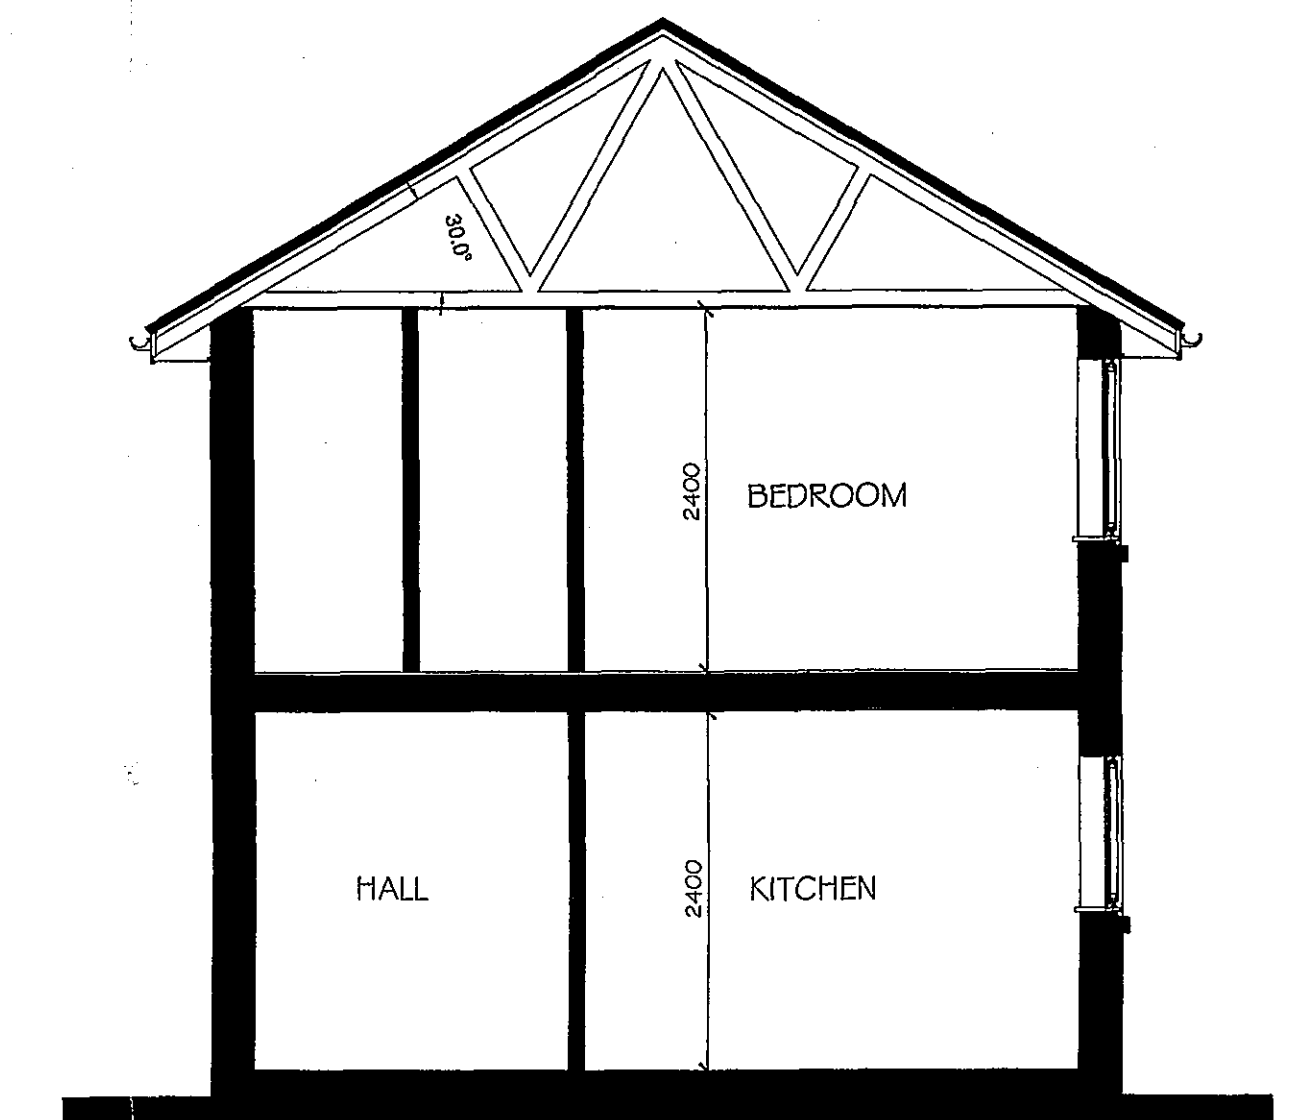

TYPICAL SECTION 1:50

**DETERMINED
PLAN**

SHDC
Planning & Development
30 MAR 2006
Ref: 0454106

14 Old Fendike Road
Weston Hills
SPALDING
Lincolnshire PE12 6DD
TREVOR A CLAY RIBA LTD
CHARTERED ARCHITECTS
Tel/Fax 01408 380027
Mobile 07778 597975

Revision:			
Do not measure from this drawing. All dimensions should be reported to the Architects. This drawing should be read in conjunction with the specification and approved details. All intellectual property rights are the only right of Trevor A Clay RIBA Ltd.			
Local Authority Approval Number:			
NHS Approval Number:			
Scale:	Sheet Size:	Date:	Drawn:
AS NOTED	A1	28.MARCH.2006	TAC
Title: PROPOSED RESIDENTIAL DEVELOPMENT AT OLD MAIN ROAD, FLEET HARGATE FOR NESTWOOD HOMES PROPOSED AMENDED HOUSE TYPE, PLOT 10			
Drawing Number: 05/160/PA018			File: