
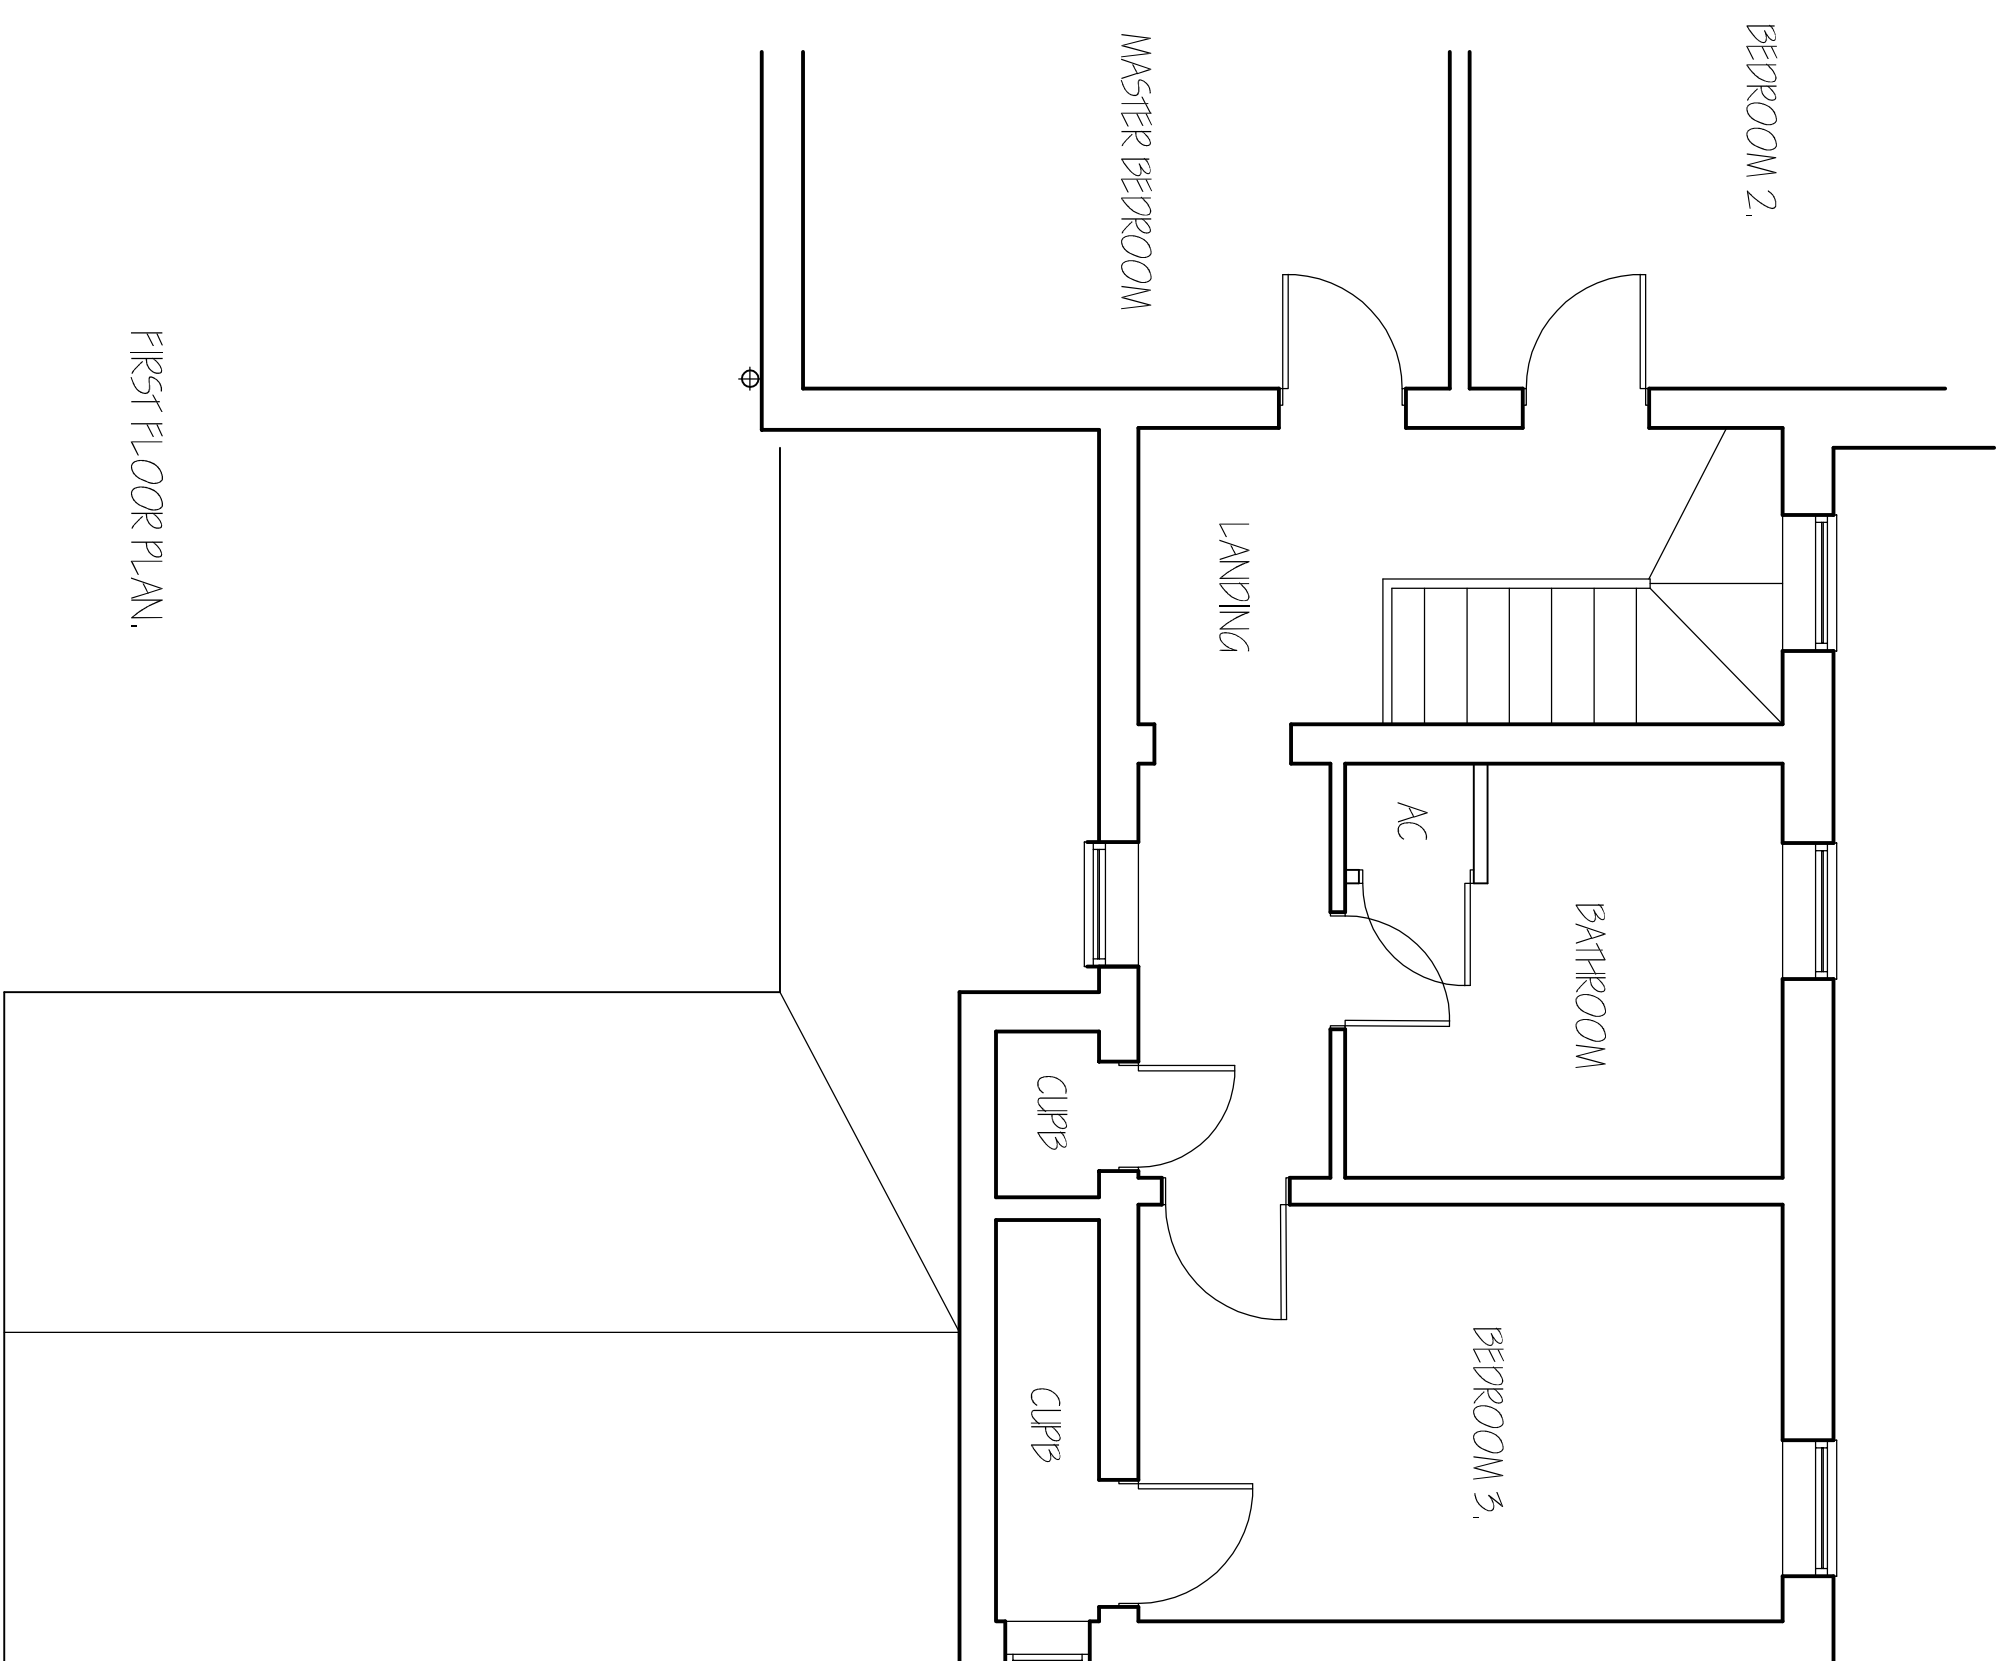
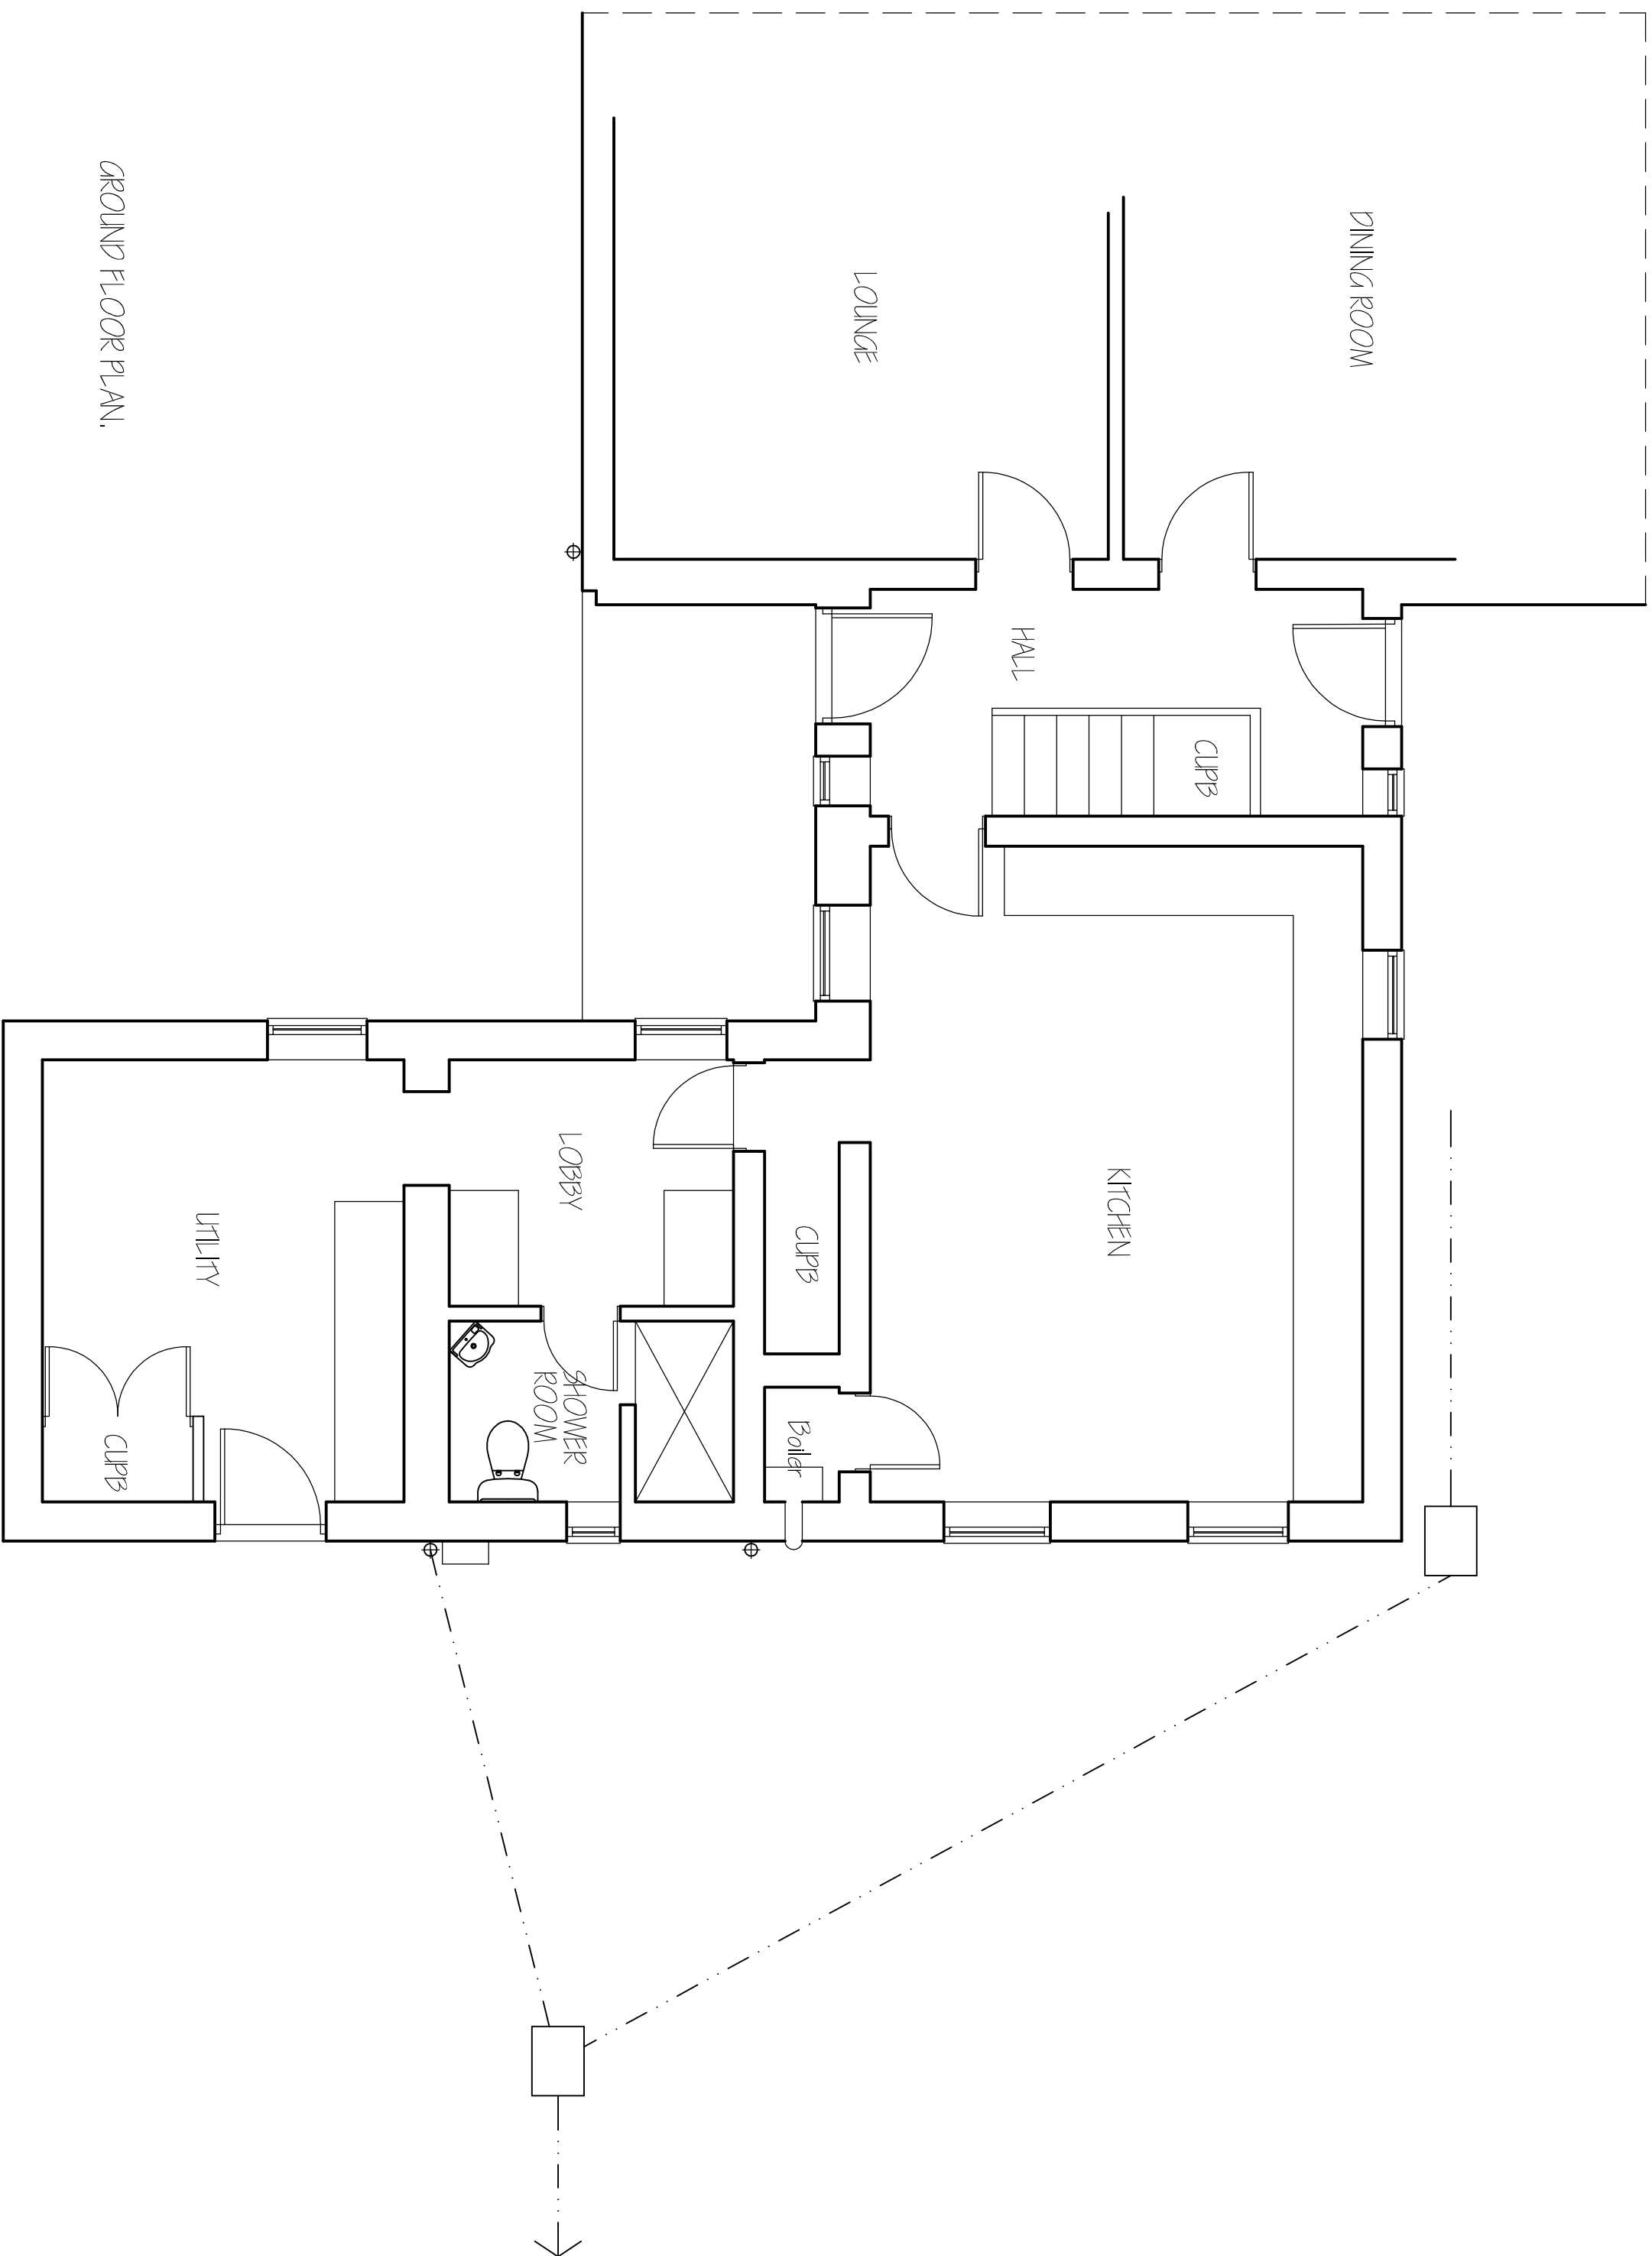
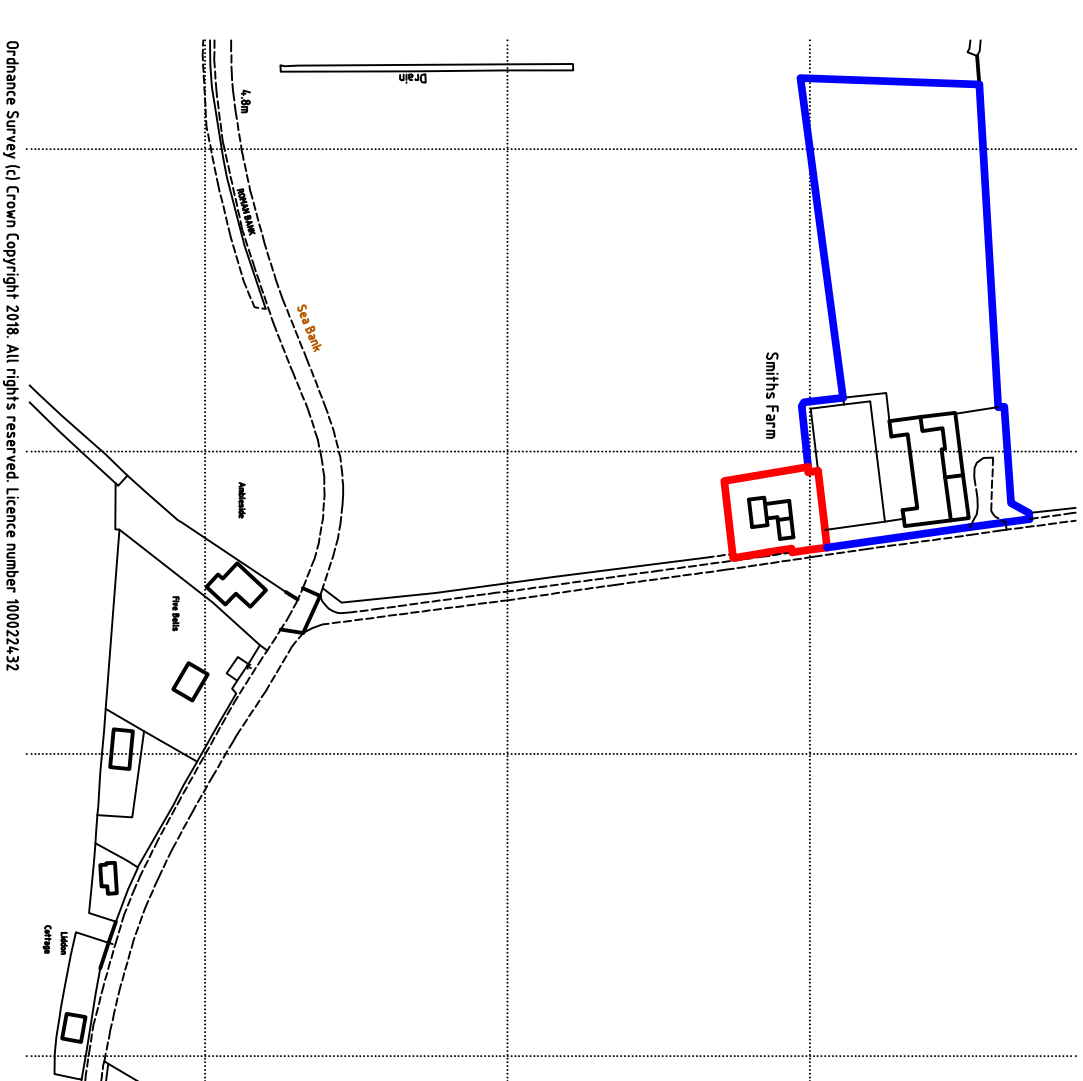
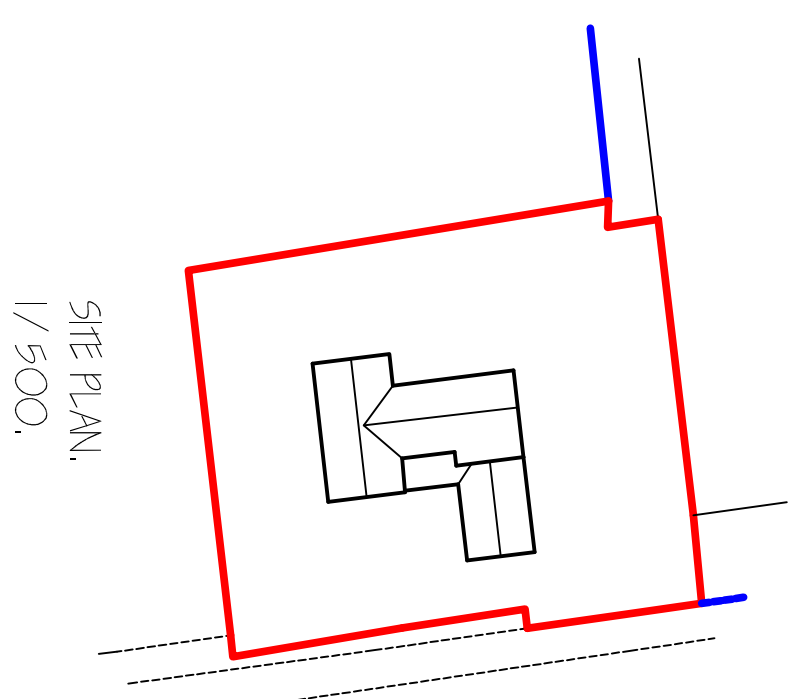
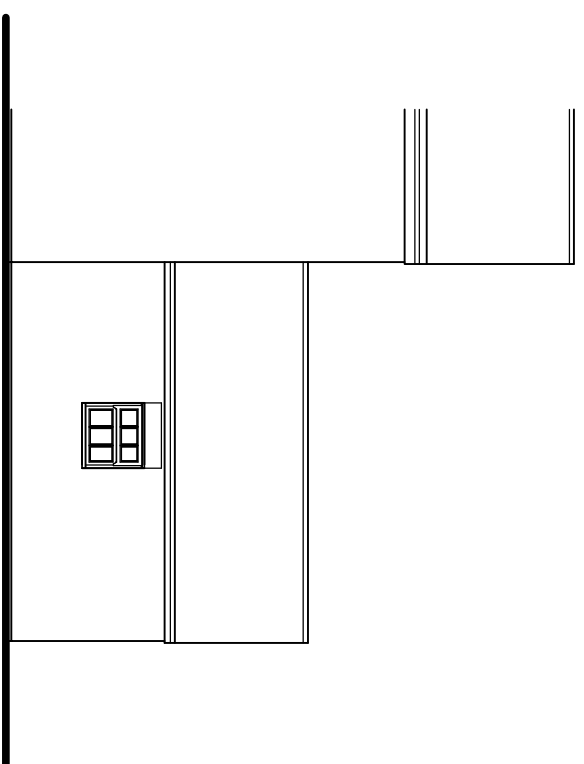
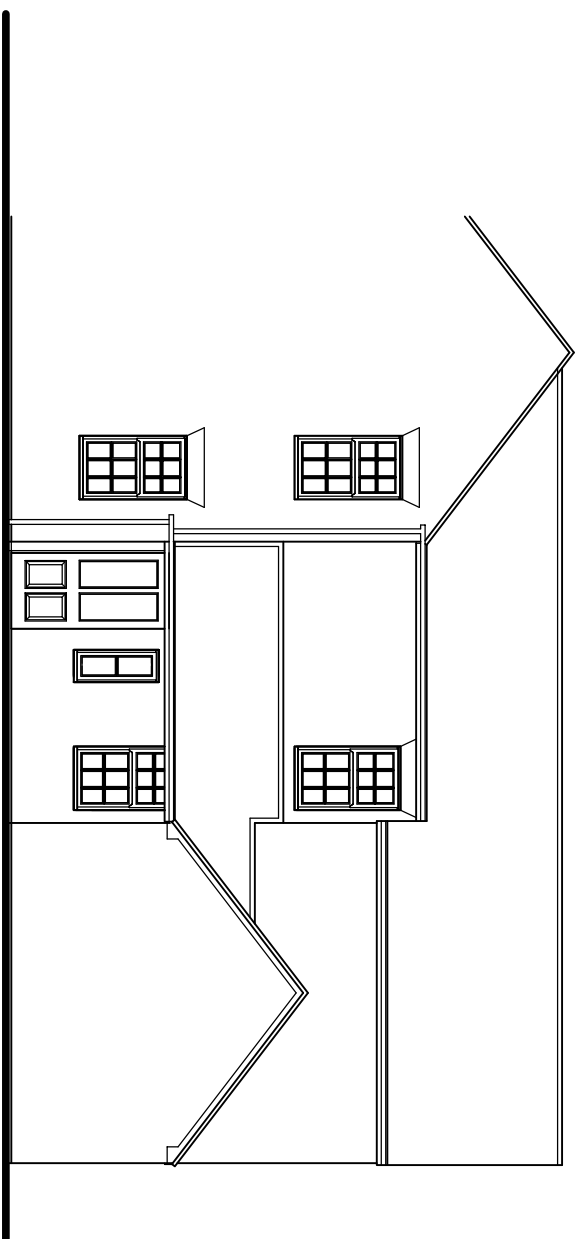


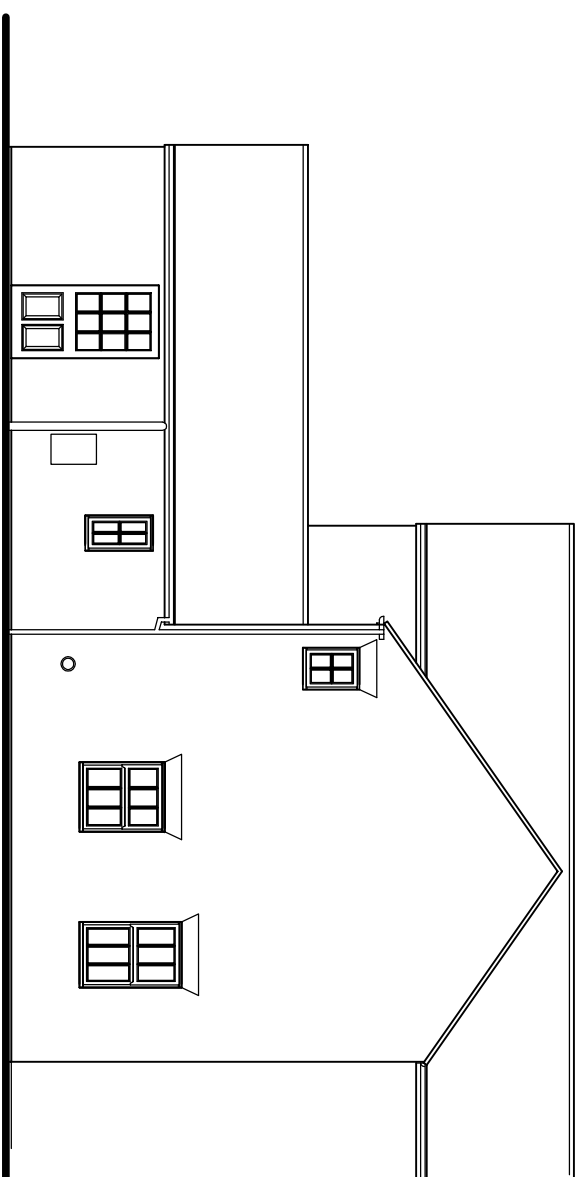

G. I. MERCHANT LTD. I.ENG AMICE PMO ARCHITECTURAL, STRUCTURAL AND LAND DRAINAGE CONSULTANTS		4 WILKINS HOUSE 12A PARK ROAD, HOBAH, SPALDING, LINCS. PE12 7ZE TEL: 01406 450800 FAX: 01406 458744 E-Mail: g.i.merchant@btconnect.com	
PROJECT FIRST FLOOR EXTENSION & ALTERATIONS, SUNSHINE FARM, TLETT BANK, GENEY PINE, SPALDING, Lincs. PE12 0AW.		CLIENT MR & MRS R. SCALLY,	
DRAWING FLOOR PLANS & ELEVATIONS - EXISTING SITE & LOCATION PLANS.		DATE 3/5/2018.	
Job Ref. 3/5/2018.	Drawing No. 01.	Scale 1/50, 1/100. (unless otherwise stated)	
Date MAY 2018.	Drawn SJP.	DO NOT SCALE FROM THIS DRAWING THIS DRAWING IS NOT TO BE USED FOR CONSTRUCTION PURPOSES	